
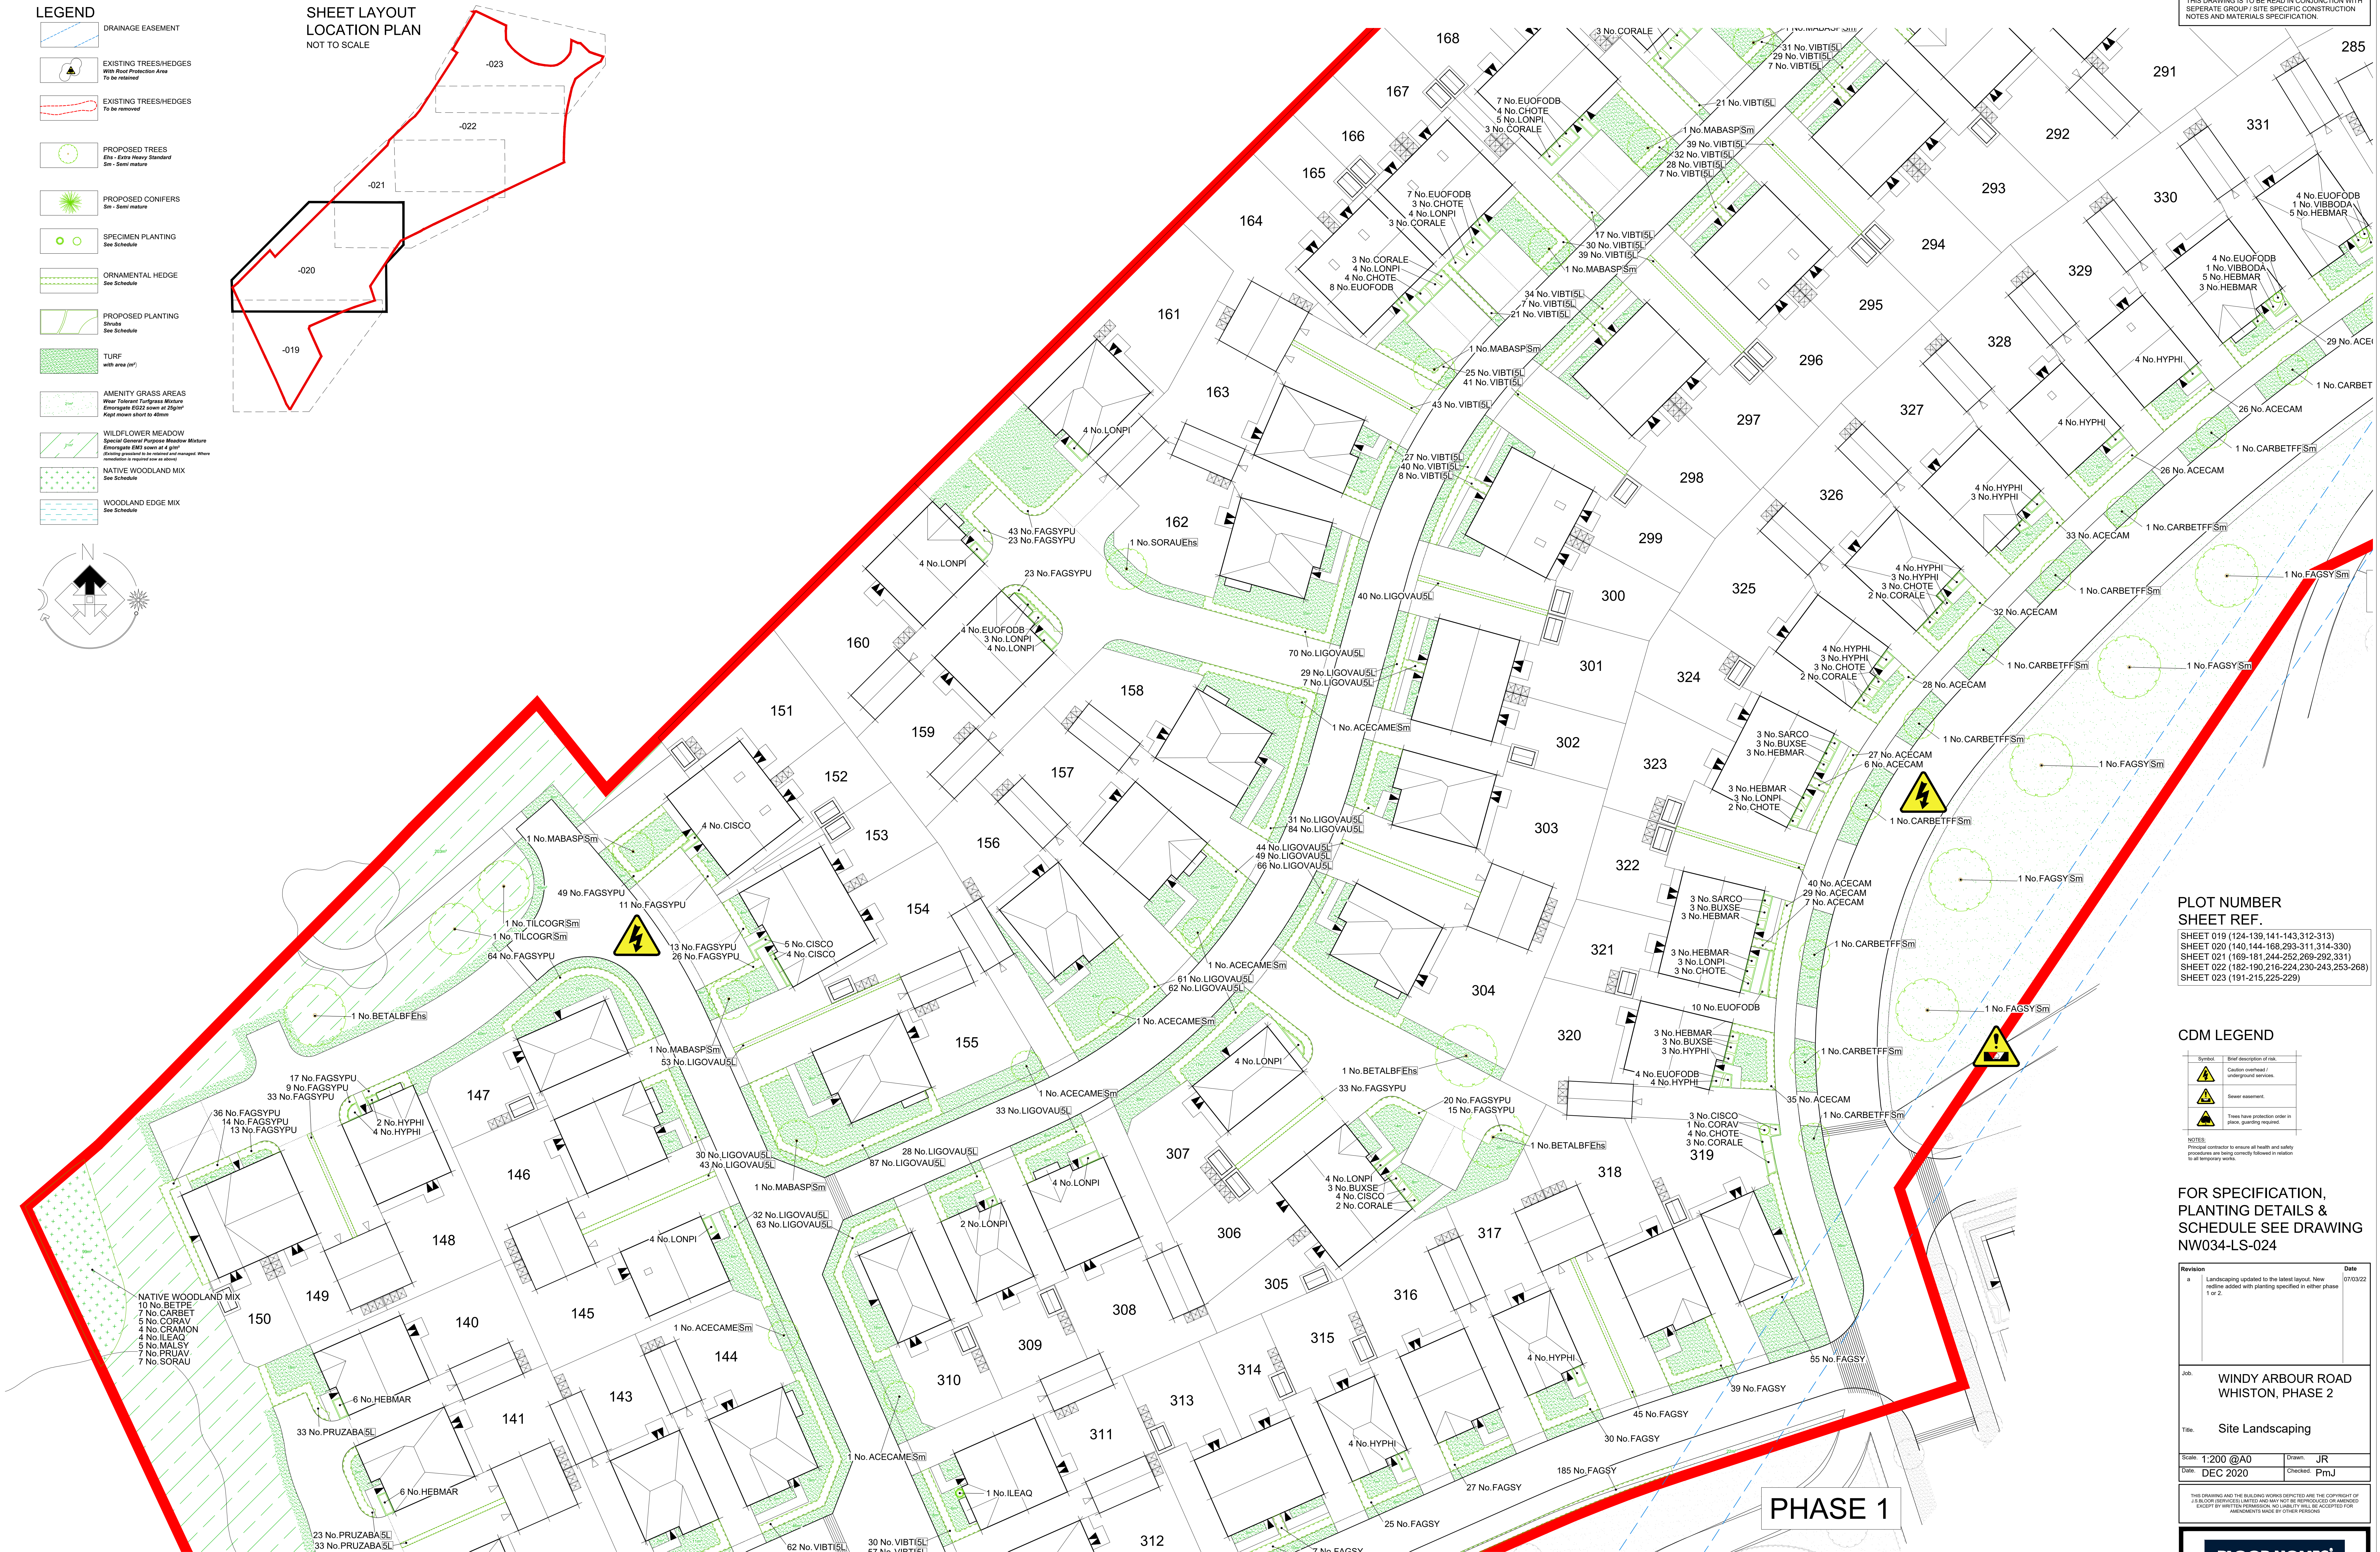
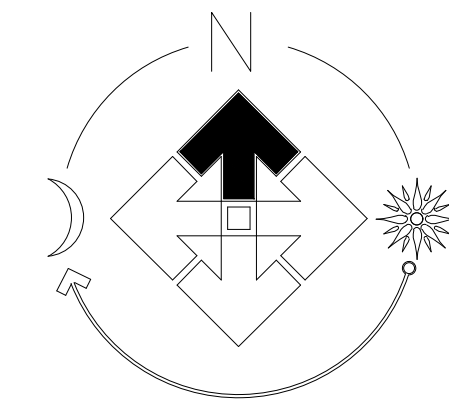


|  |   |
|--|---|
|  | <b>DRAINAGE EASEMENT</b>   |
|  | <b>EXISTING TREES/HEDGES</b><br>With Root Protection Area<br><i>To be retained</i>   |
|  | <b>EXISTING TREES/HEDGES</b><br><i>To be removed</i>   |
|  | <b>PROPOSED TREES</b><br>8th - Extra Heavy Standard<br>5m - Semi mature   |
|  | <b>PROPOSED CONIFERS</b><br>5m - Semi mature   |
|  | <b>SPECIMEN PLANTING</b><br>See Schedule   |
|  | <b>ORNAMENTAL HEDGE</b><br>See Schedule   |
|  | <b>PROPOSED PLANTING</b><br>Strips<br>See Schedule   |
|  | <b>TURF</b><br>with area (m <sup>2</sup> )   |
|  | <b>AMENITY GRASS AREAS</b><br><i>Wear Tolerant Festucias Mixtures</i><br><i>Encourages 80% cover at 4 g/m<sup>2</sup></i><br><i>Grassings prescribed to be retained and managed</i><br><i>Wear susceptible to be replaced (see a schedule)</i>      |
|  | <b>WILDFLOWER MEADOW</b><br><i>Special General Purpose Meadow Mixtures</i><br><i>Encourages 80% cover at 4 g/m<sup>2</sup></i><br><i>Grassings prescribed to be retained and managed</i><br><i>Wear susceptible to be replaced (see a schedule)</i> |
|  | <b>NATIVE WOODLAND MIX</b><br>See Schedule   |
|  | <b>WOODLAND EDGE MIX</b><br>See Schedule   |

SHEET LAYOUT  
LOCATION PLAN  
NOT TO SCALE

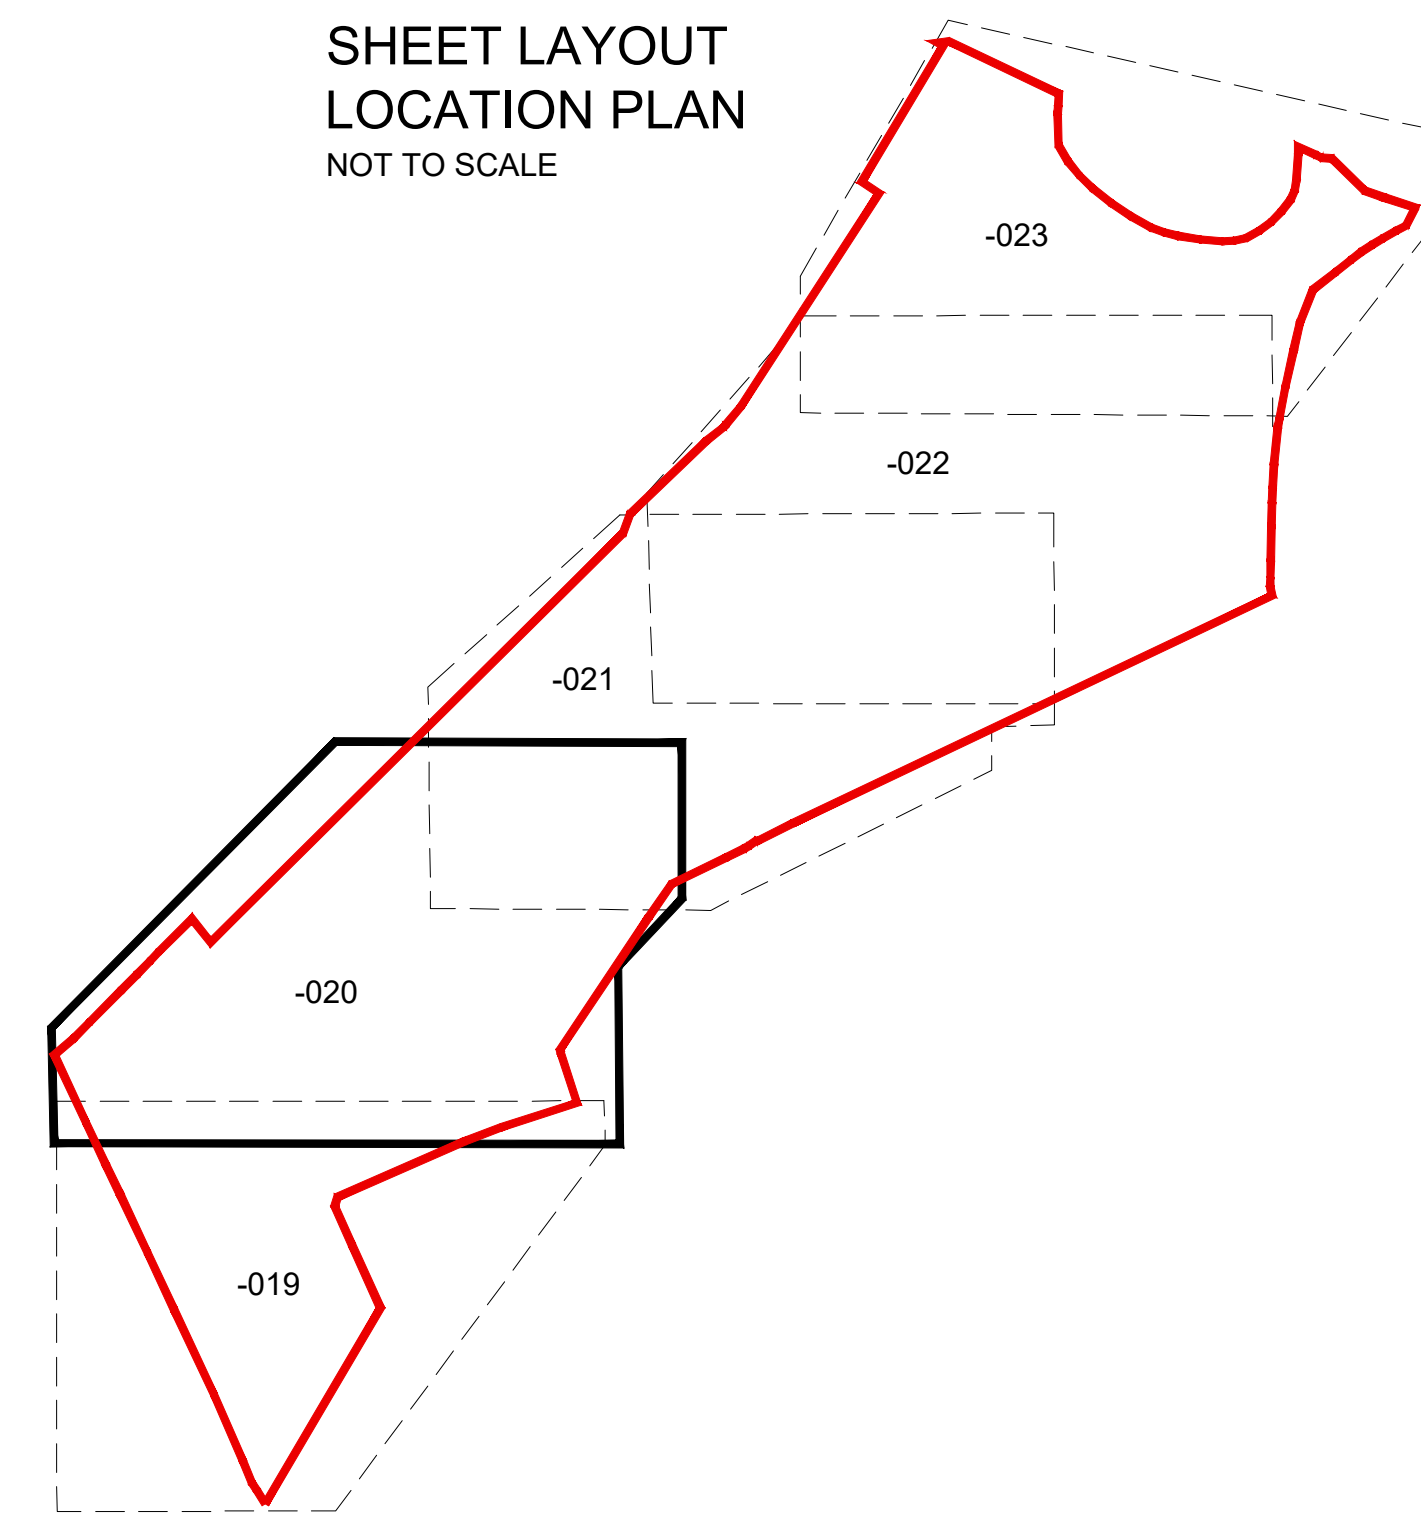

THIS DRAWING IS TO BE READ IN CONJUNCTION WITH  
SEPERATE GROUP / SITE SPECIFIC CONSTRUCTION  
NOTES AND MATERIALS SPECIFICATION.

LOT NUMBER  
SHEET REF.

HEET 019 (124-139,141-143,312-313)  
HEET 020 (140,144-168,293-311,314-330)  
HEET 021 (169-181,244-252,269-292,331)  
HEET 022 (182-190,216-224,230-243,253-268)  
HEET 023 (191-215,225-229)

### CDM LEGEND

| Symbol                                                                                | Brief description of risk.                               |
|---------------------------------------------------------------------------------------|----------------------------------------------------------|
|  | Caution overhead / underground services.                 |
|  | Sewer easement.                                          |
|  | Trees have protection order in place, guarding required. |

**NOTES:**  
Principal contractor to ensure all health and safety procedures are being correctly followed in relation to all temporary works.

FOR SPECIFICATION,  
PLANTING DETAILS &  
SCHEDULE SEE DRAWING  
W034-LS-024

| Revision   | Date     |
|---|----------|
| a Landscaping updated to the latest layout. New<br>redline added with planting specified in either phase<br>1 or 2. | 07/03/22 |

WINDY ARBOUR ROAD  
WILKINSON, PHASE 2

WHISTON, PHASE 2

|                   |           |
|-------------------|-----------|
| Site Landscaping  |           |
| Scale. 1:200 @ A0 | Drawn. IR |

|                |              |
|----------------|--------------|
| date. DEC 2020 | Checked. PmJ |
|----------------|--------------|

THIS DRAWING AND THE BUILDING WORKS DEPICTED ARE THE COPYRIGHT OF J.S.BLOOR (SERVICES) LIMITED AND MAY NOT BE REPRODUCED OR AMENDED EXCEPT BY WRITTEN PERMISSION. NO LIABILITY WILL BE ACCEPTED FOR AMENDMENTS MADE BY OTHER PERSONS

**BLOOR HOMES®**

J S BLOOR (SERVICES) LIMITED  
ASHBY ROAD, MEASHAM, SWADLINCOTE,

DERBYSHIRE DE12 7JP  
TELEPHONE 01530 270100 FACSIMILE 01530 272006

Drawing No.  
NW034-LS-020a

# WINDY ARBOUR ROAD

### DRAWING NOTES

All tree and shrub locations and species must be taken into consideration by the project Structural Engineer to ensure that foundation design accords with the specifications set out in Chapter 4 of the NHB Standards. The Landscape Contractor must ensure that plant material is planted in the locations shown and with NO SUBSTITUTIONS made without consulting the Group Landscape Design Department. It is the Landscape Contractor's responsibility to ensure that all underground services have been located and identified in advance of tree pit excavation so that no services are damaged or compromised by tree planting. Any changes to tree positions, species or specifications must be approved by the Group Landscape Design Department. Underground service strips are to be kept free of all plant material. Contractors must comply with all Health and Safety regulations and be aware of project/site specific information including referring to the information set out in the CDM drawings.