



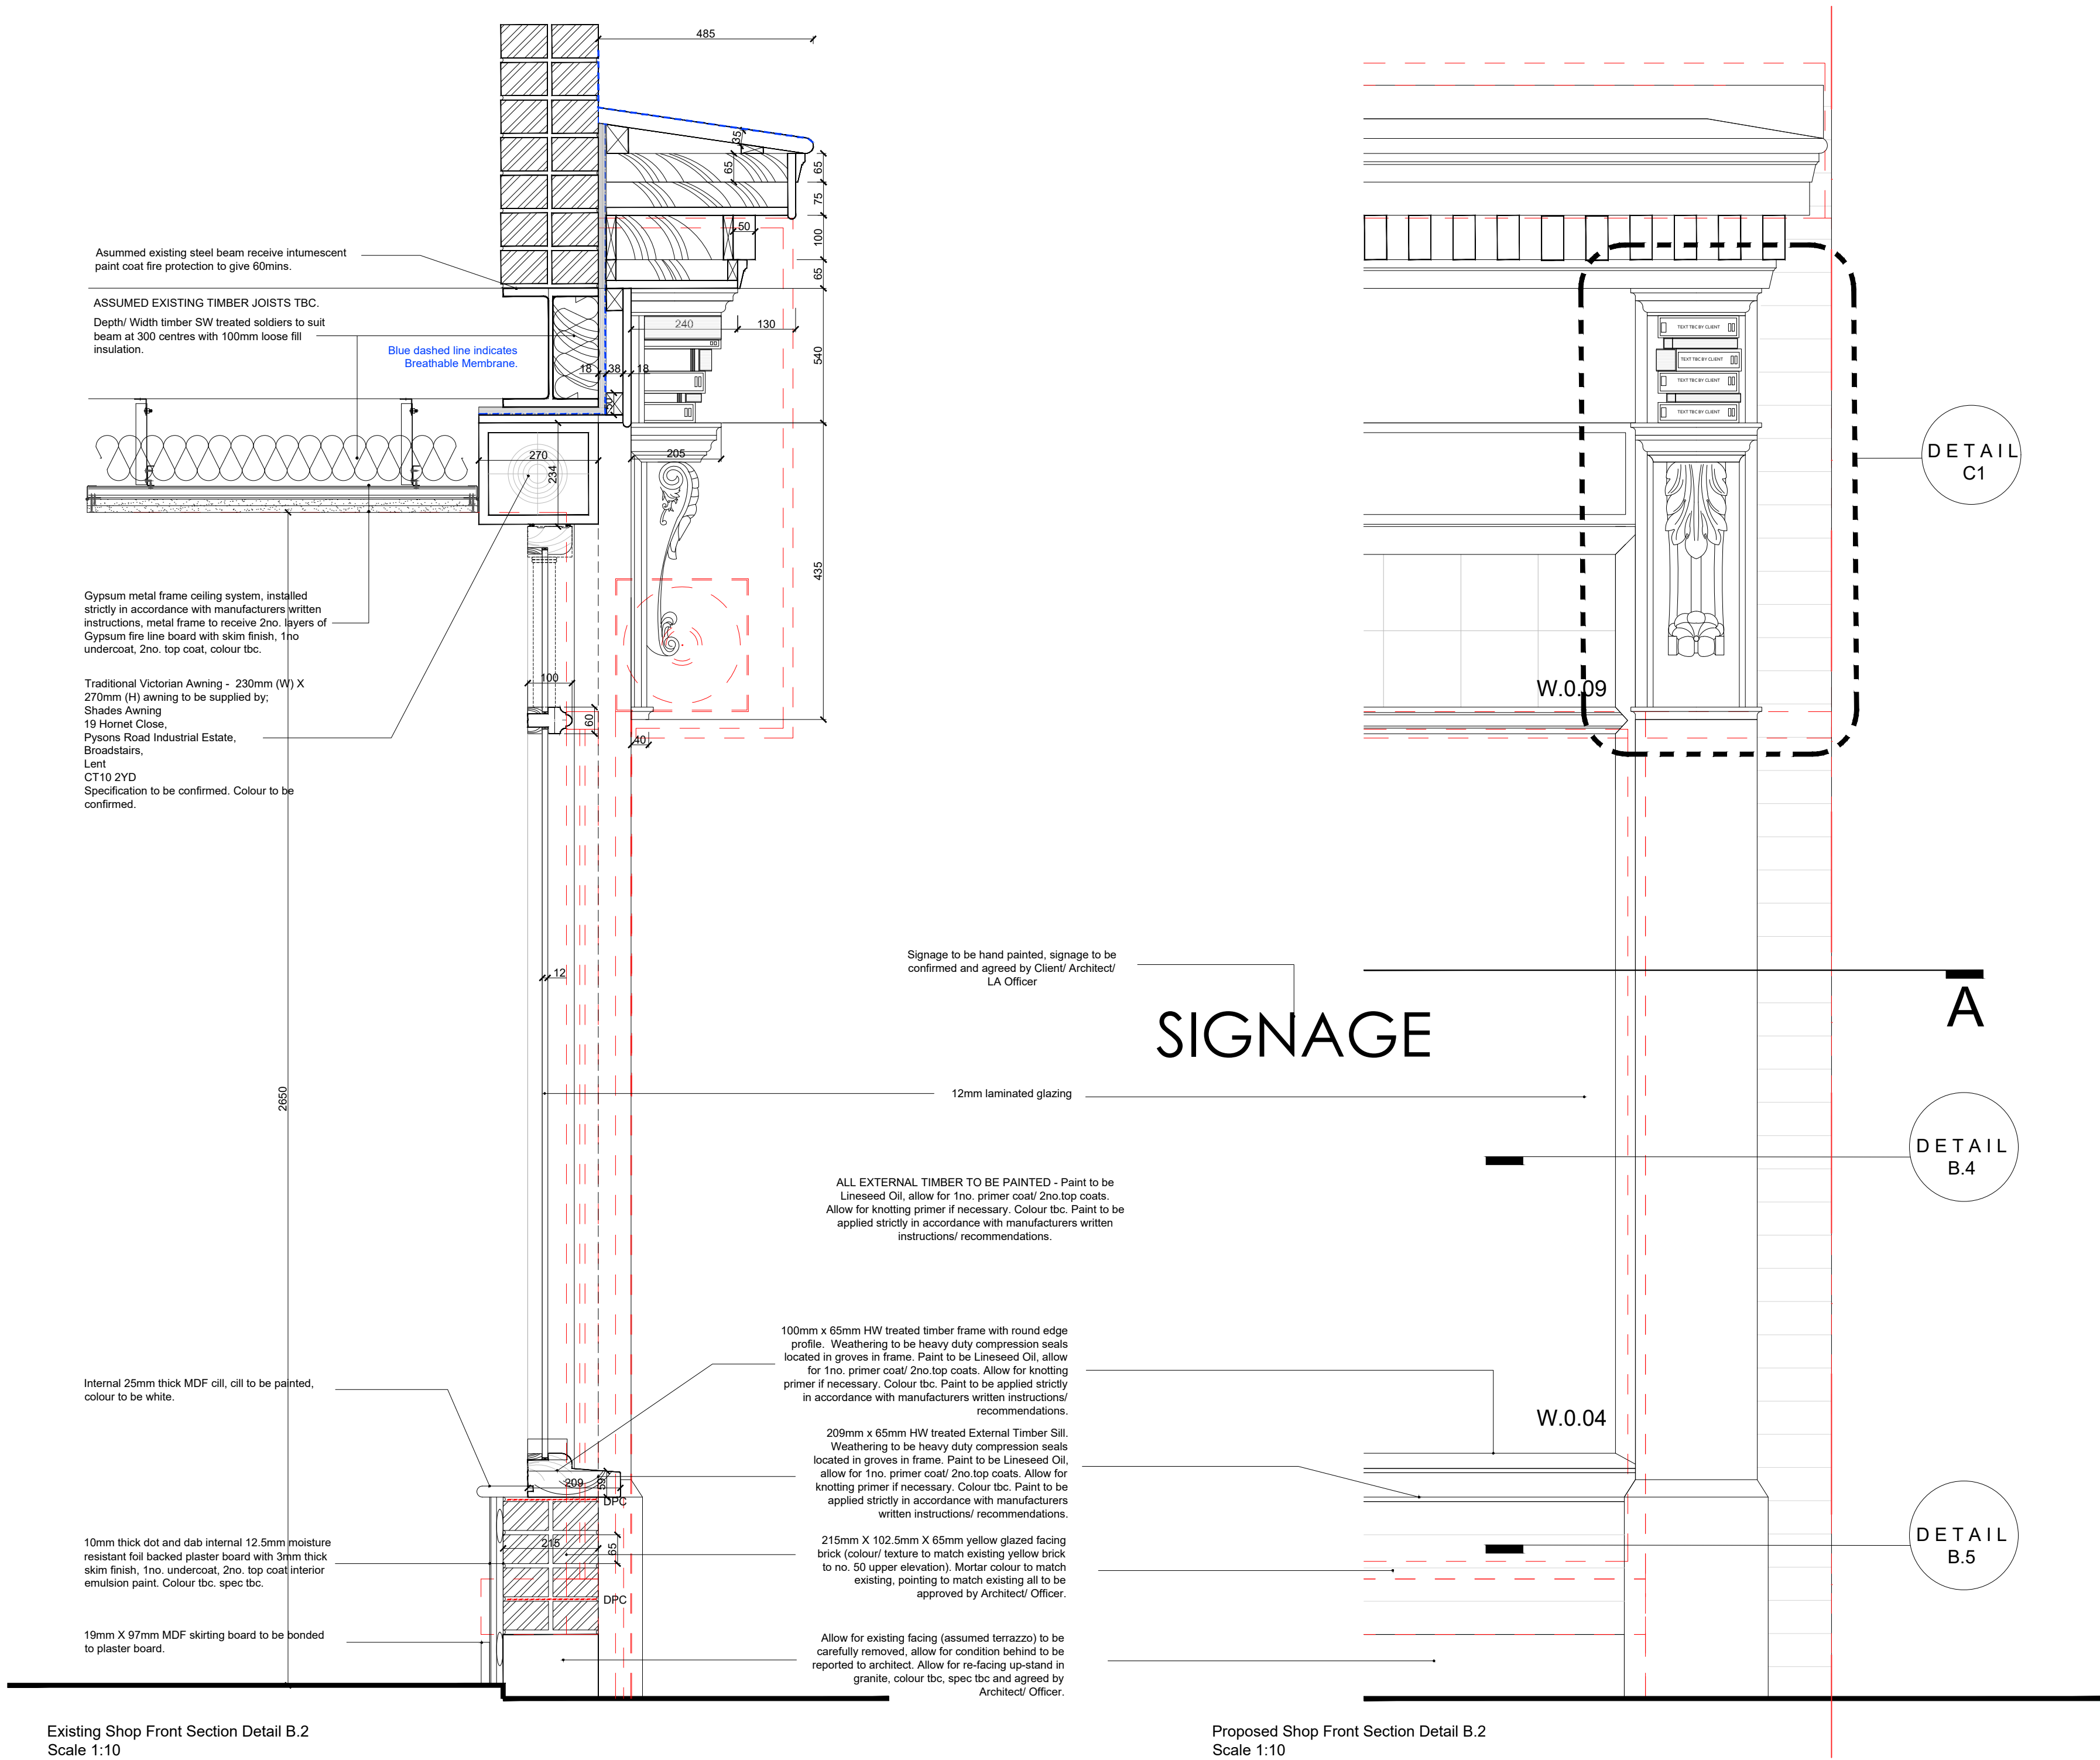

All dimensions to be checked on site.
Figured dimensions to be read in preference to scaled.
This drawing is copyright and remains the property of SMITH YOUNG Architecture Ltd unless otherwise agreed.
SMITH YOUNG Architecture Ltd accepts no responsibility for any unauthorised amendments to the drawing and does not permit unauthorised copying of the drawing.

Revisions / Notes:

REMOVAL -
Dashed red line indicates allowing for careful removal of dashed items and making good to disturbed surfaces.
Removal of signage, dormant alarms, satellites, lighting etc.

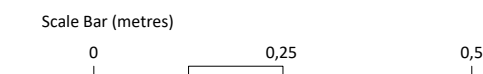

Job Title:	50 Eccleston Street		
Purpose:	Tender		
Client:	Yates Property		
Date:	March 2021		
Drawing Title:	Shop Front Section Detail B.2		
Drawn By:	VWJJ	Checked By:	
Scale:	1:10	Paper Size:	A1
Job Number:	21.013	Drwg No:	301
		Rev:	C