



Revisions / Notes:

REMOVAL -
Dashed red line indicates allowing for careful removal of dashed items and making good to disturbed surfaces.
Removal of signage, dormant alarms, satellites, lighting etc.

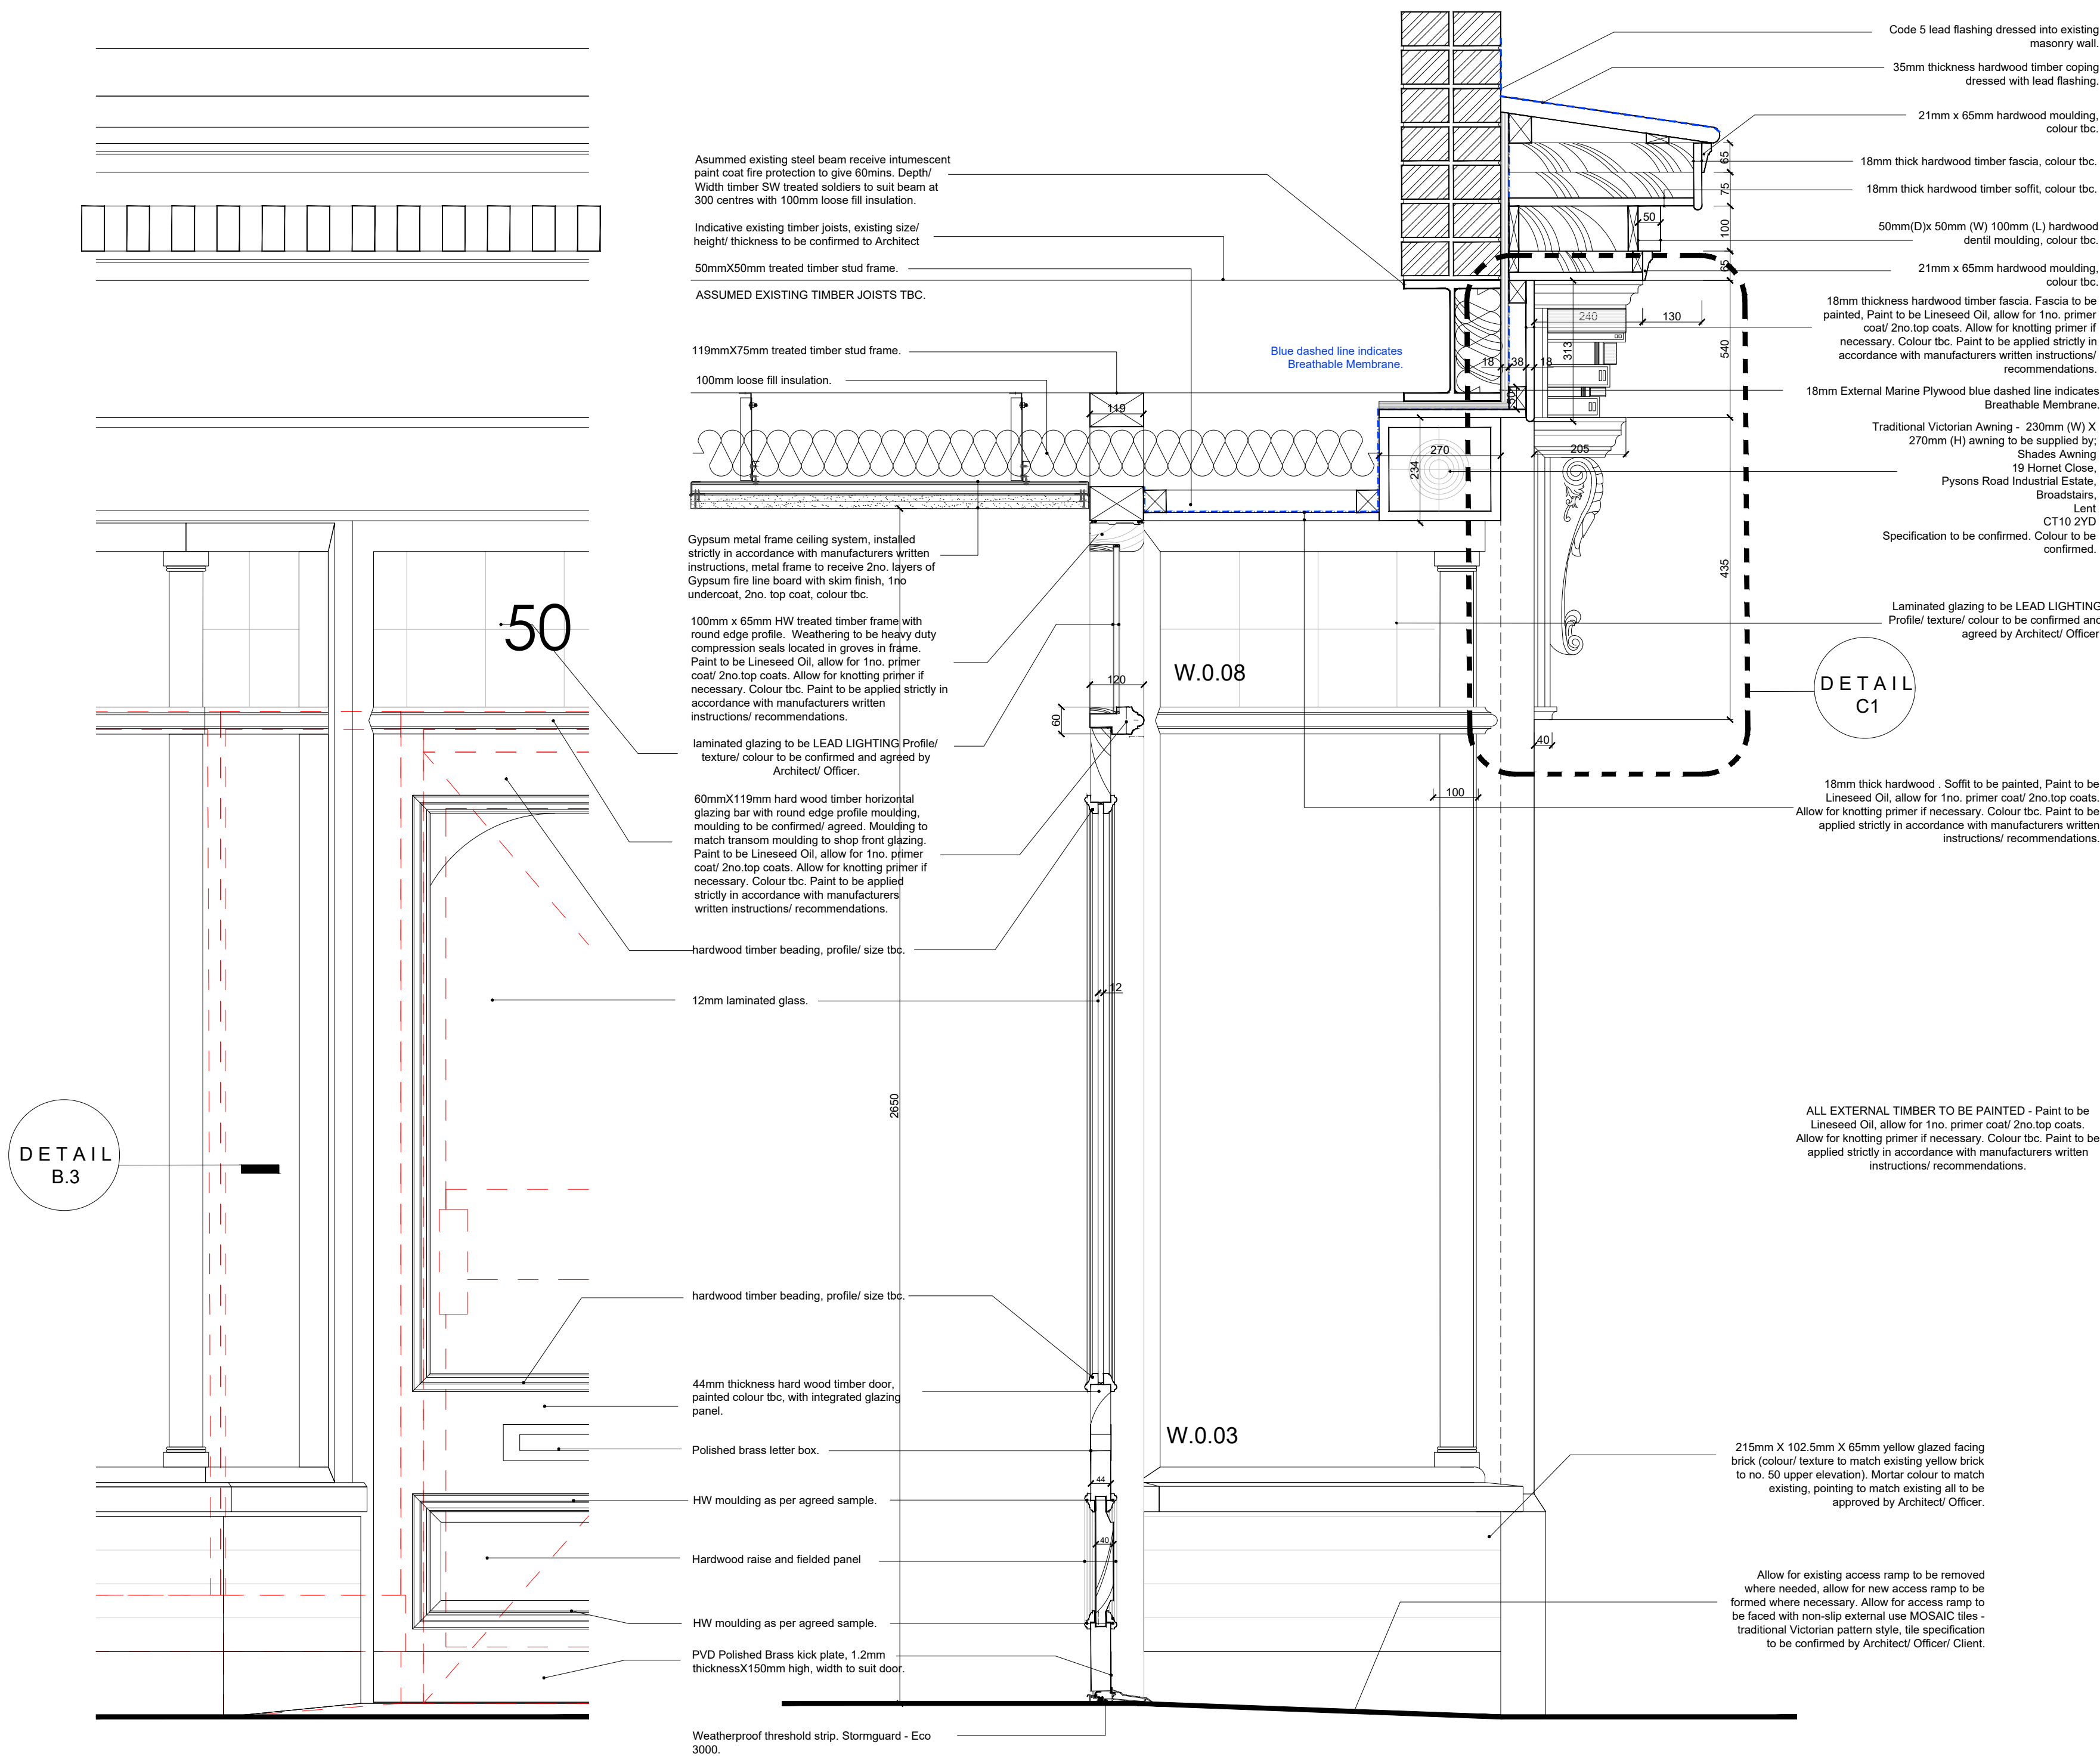

Proposed Shop Front Part Elevation
Scale 1:10

Proposed Shop Front Section Detail B.1
Scale 1:10

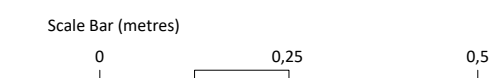

Job Title:	50 Eccleston Street		
Purpose:	Tender		
Client:	Yates Property		
Date:	March 2021		
Drawing Title:	Shop Front Section/ Elevation Detail B.1		
Drawn By:	VWJJ	Checked By:	
Scale:	1:10	Paper Size:	A1
Job Number:	21.013	Drwg No:	300
		Rev:	C