
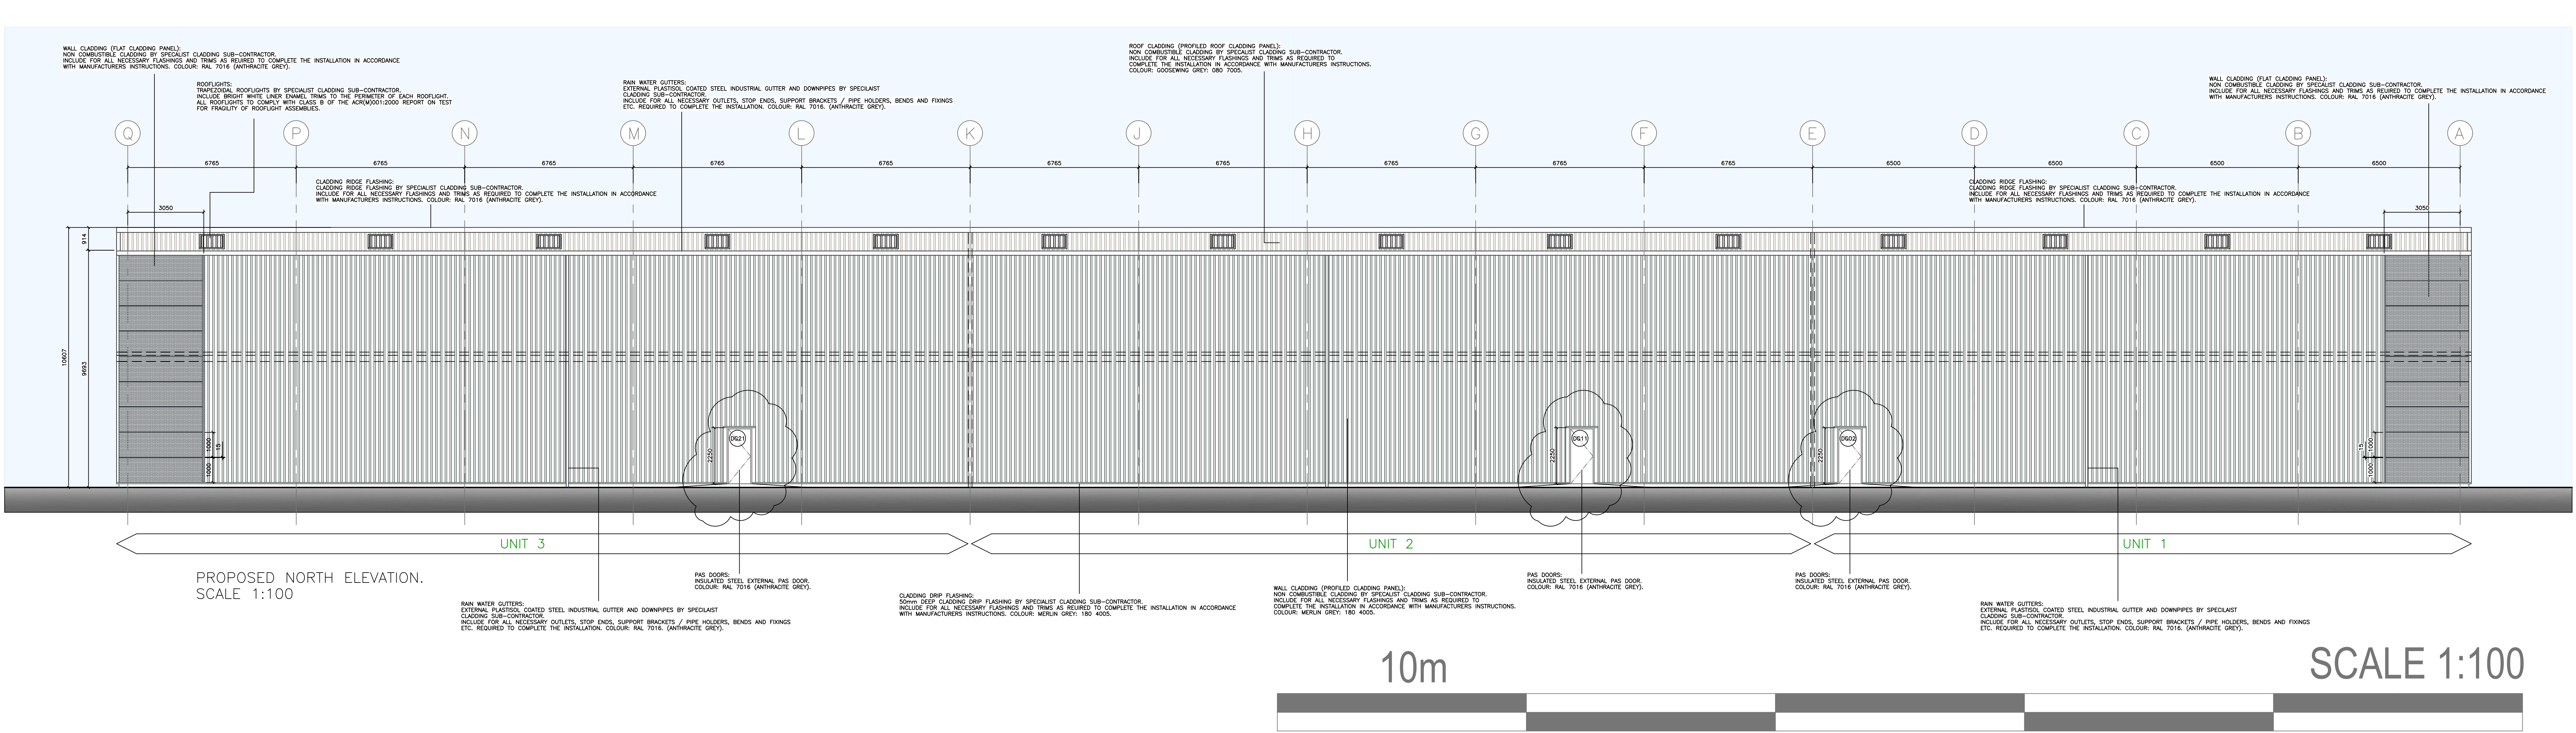


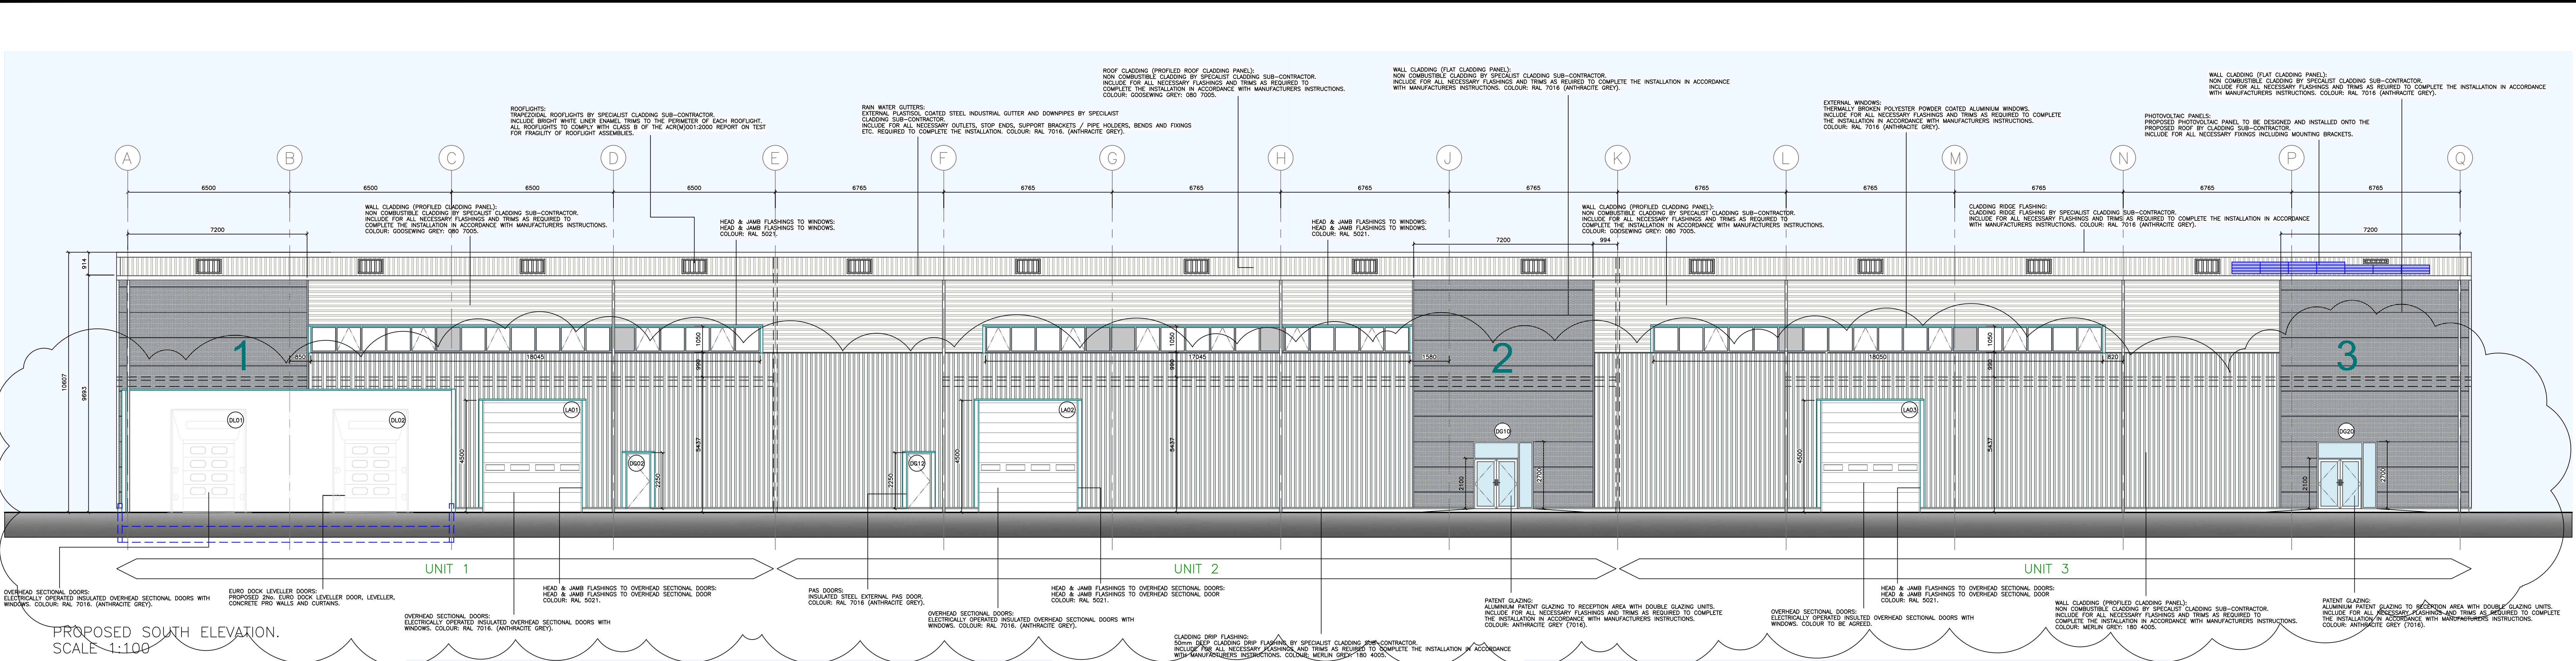

PLEASE CHECK ALL DIMENSIONS ON SITE

AO Sheet

This drawing is to be read in conjunction with all relevant specifications, documents and other issued job drawings. Discrepancies or omissions must be reported to the client. The contractor is to check and verify all building and site dimensions and to check levels before work commences.

ALL INFORMATION CONTAINED ON THIS DRAWING REMAINS COPYRIGHT © PRIME PROPERTY LIMITED ©

Generic Notes:

Revision:

Issue Date:

Revision Comments:

By:

Specific Notes:

Client Details:

UK Events Group.

Project Title:

Prime Point Knowsley Industrial Redevelopment

Drawing Title:

Phase 2 (Units 1, 2 & 3). Proposed Elevations.

Project Stage:

Planning Application

Works Package:

1:100

Project No:

PPC59

Drawing No:

D013

Revision:

VSL

Drawn:

Apr 2025

Creation:

JP

Authorised:

PPC PRIME

PROPERTY CONSULTANCY

Chichester House, 91 Moss Lane East, Manchester, M15 5GY