


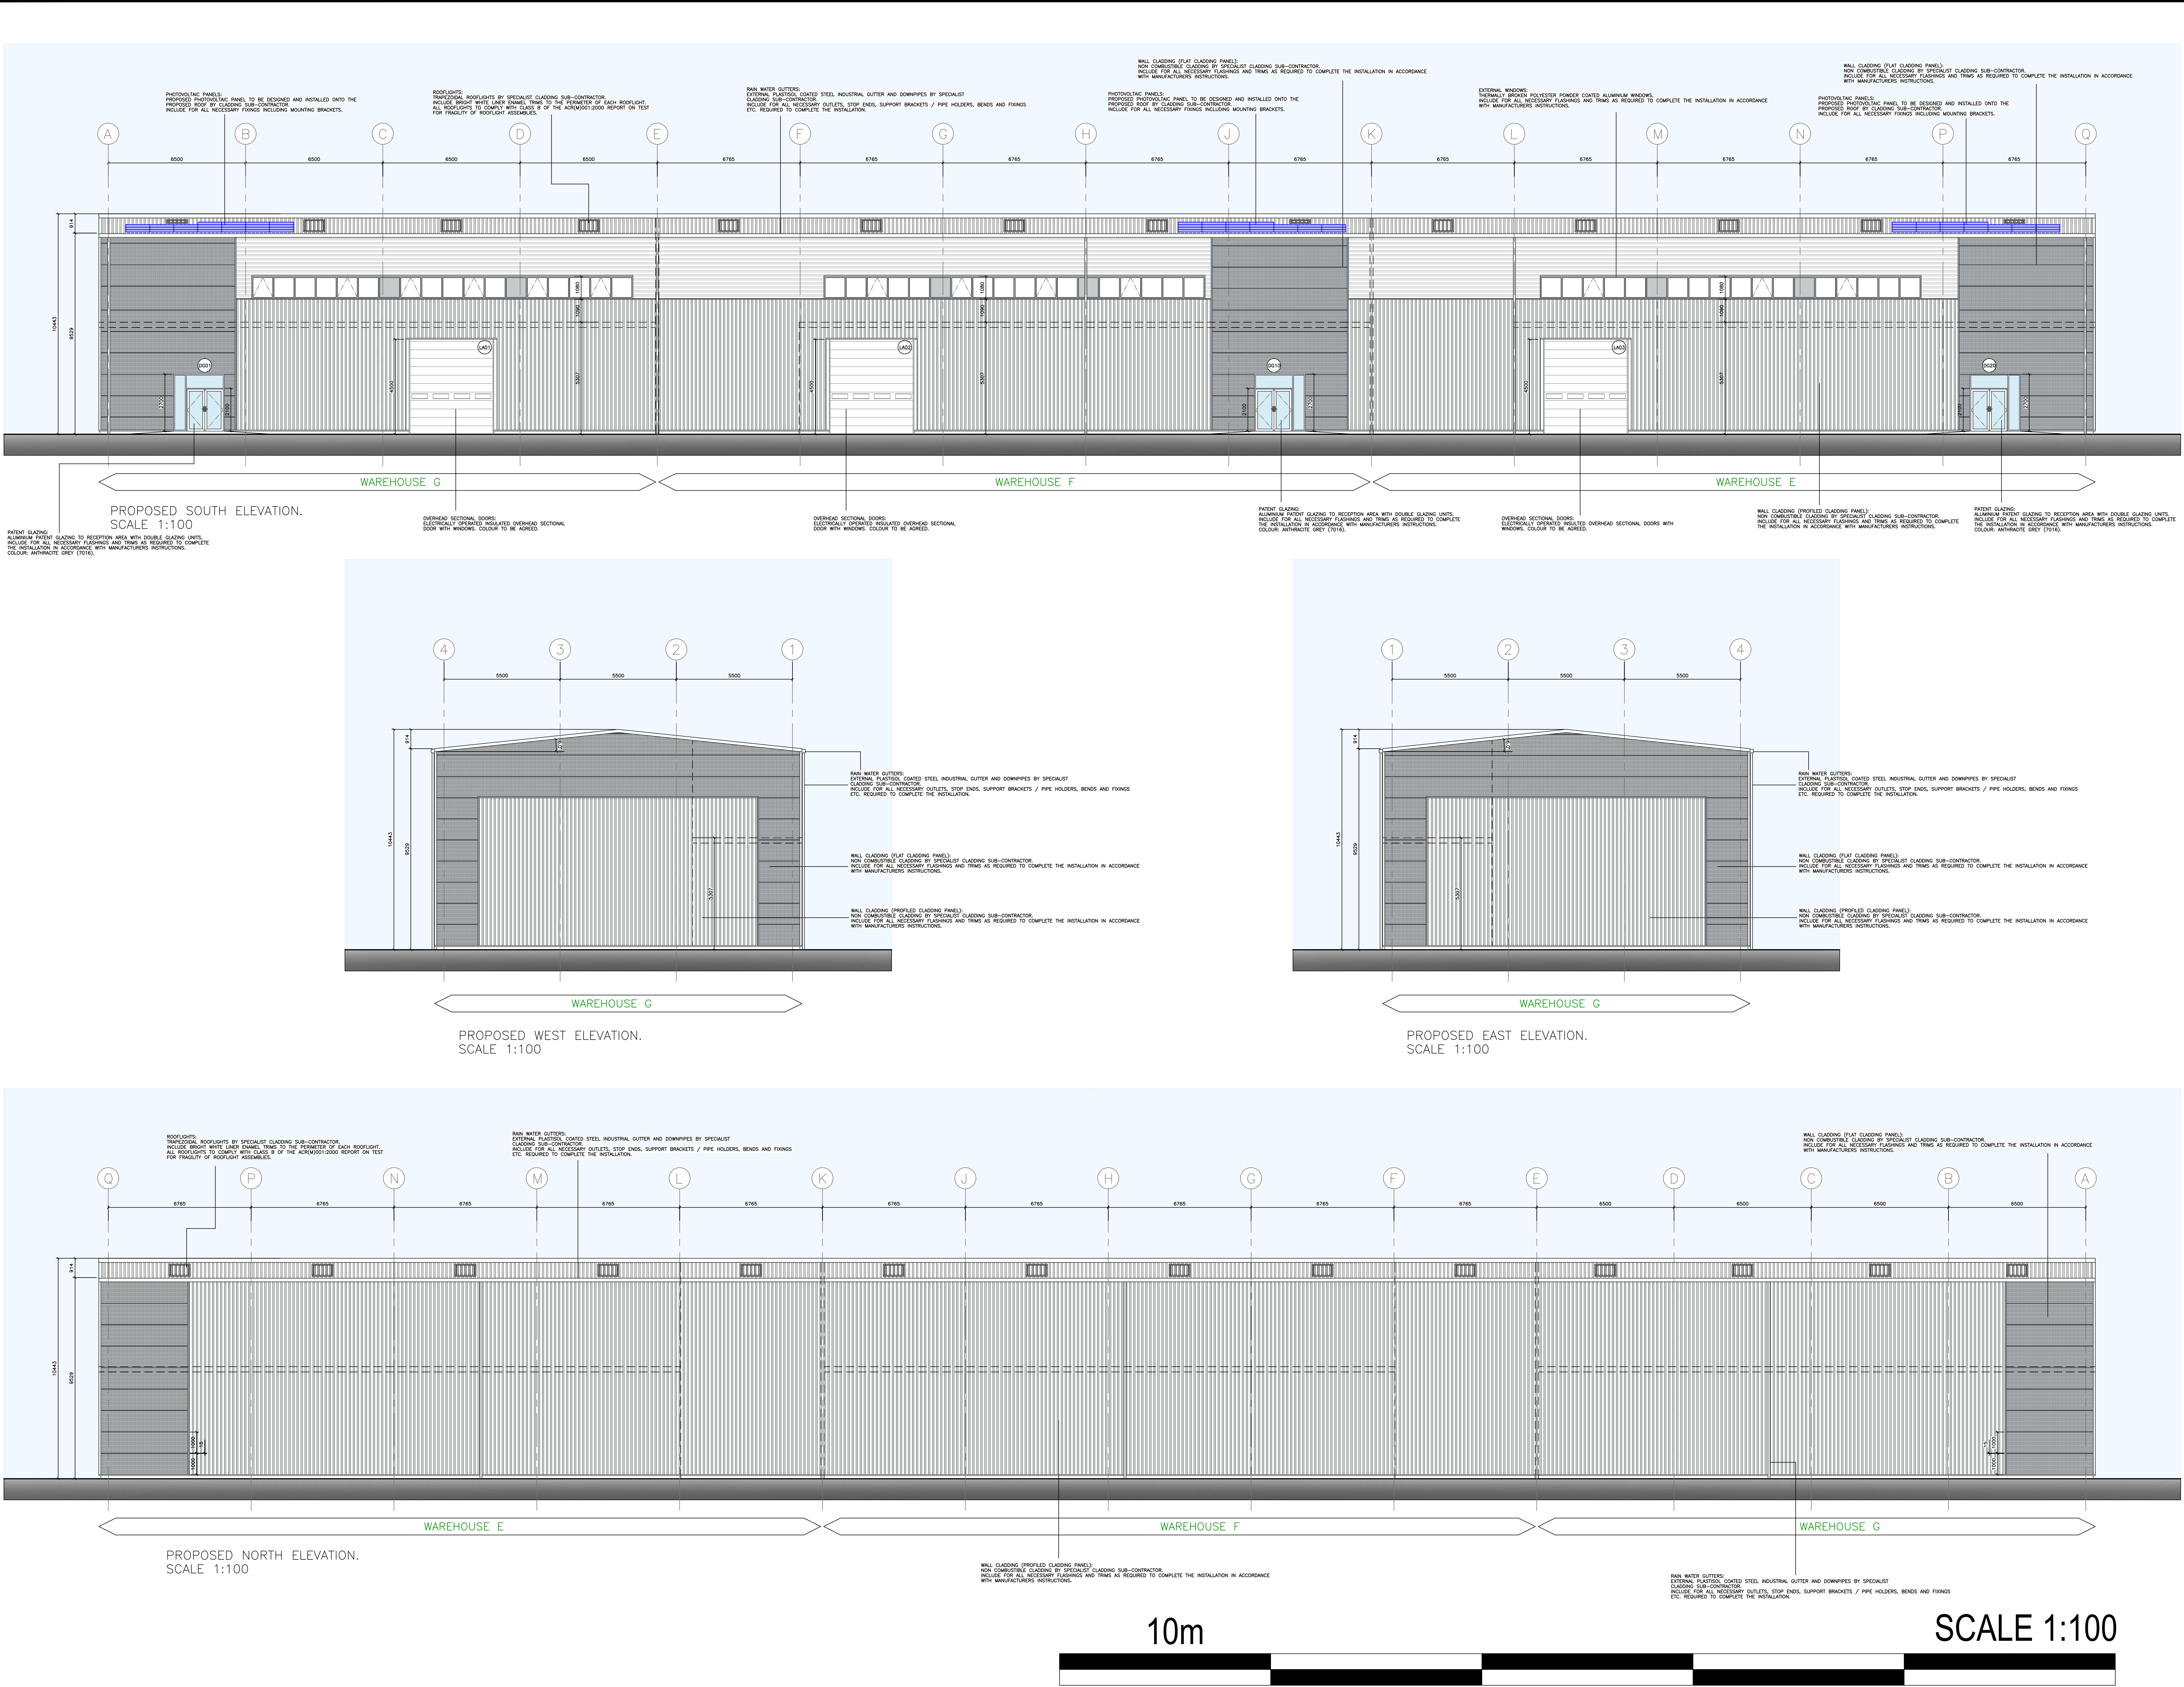

PLEASE CHECK ALL DIMENSIONS ON SITE

AO Sheet

This drawing is to be read in conjunction with all relevant specifications, documents and other issued job drawings. Discrepancies or omissions must be reported to the client. The contractor is to check and verify all building and site dimensions and to check levels before work commences.

ALL INFORMATION CONTAINED ON THIS DRAWING REMAINS COPYRIGHT OF PRIME PROPERTY LIMITED ©

Generic Notes:

Main Cladding = Kingspan, Tata or similar mix of flat feature and standard profiled panels

Glazing to Ground and Mezzanine areas as shown

Sectional Industrial Delivery doors and standard pass doors

Roof Cladding = Kingspan, Tata or similar composite panel

And Rooflights = Kingspan, Tata or similar integrated panel

CLADDING SPECIFICATION:

ROOF = GOOSEWING GREY (RAL 0807005)

FEATURE CLADDING WALLS = TBC (RAL)

MAIN CLADDING WALLS = TBC (RAL)

PASS DOORS = ANTHRACITE (RAL 7016)

BAY DOORS = TBC (RAL)

ALL WINDOW FRAMES = ANTHRACITE (RAL 7016)

PATENT GLAZING = ANTHRACITE (RAL 7016)

Revision

Issue Date

Revision Comments

By

Specific Notes:

Client Details:

Accornfield Properties Limited

Project Title:

Prime Point Knowsley Industrial Redevelopment

Drawing Title:

Phase 2 (Units E, F & G). Proposed Elevations.

Project Stage:

Detailed Design

Works Package:

All Scale:

1:100

Project No:

PPC59

Drawing No:

D013

Revision:

B.

Drawn:

VSL

Creation:

Oct 2024

Authorised:

JP

PPC PRIME

PROPERTY CONSULTANCY

Chichester House, 91 Moss Lane East, Manchester, M15 5GY