


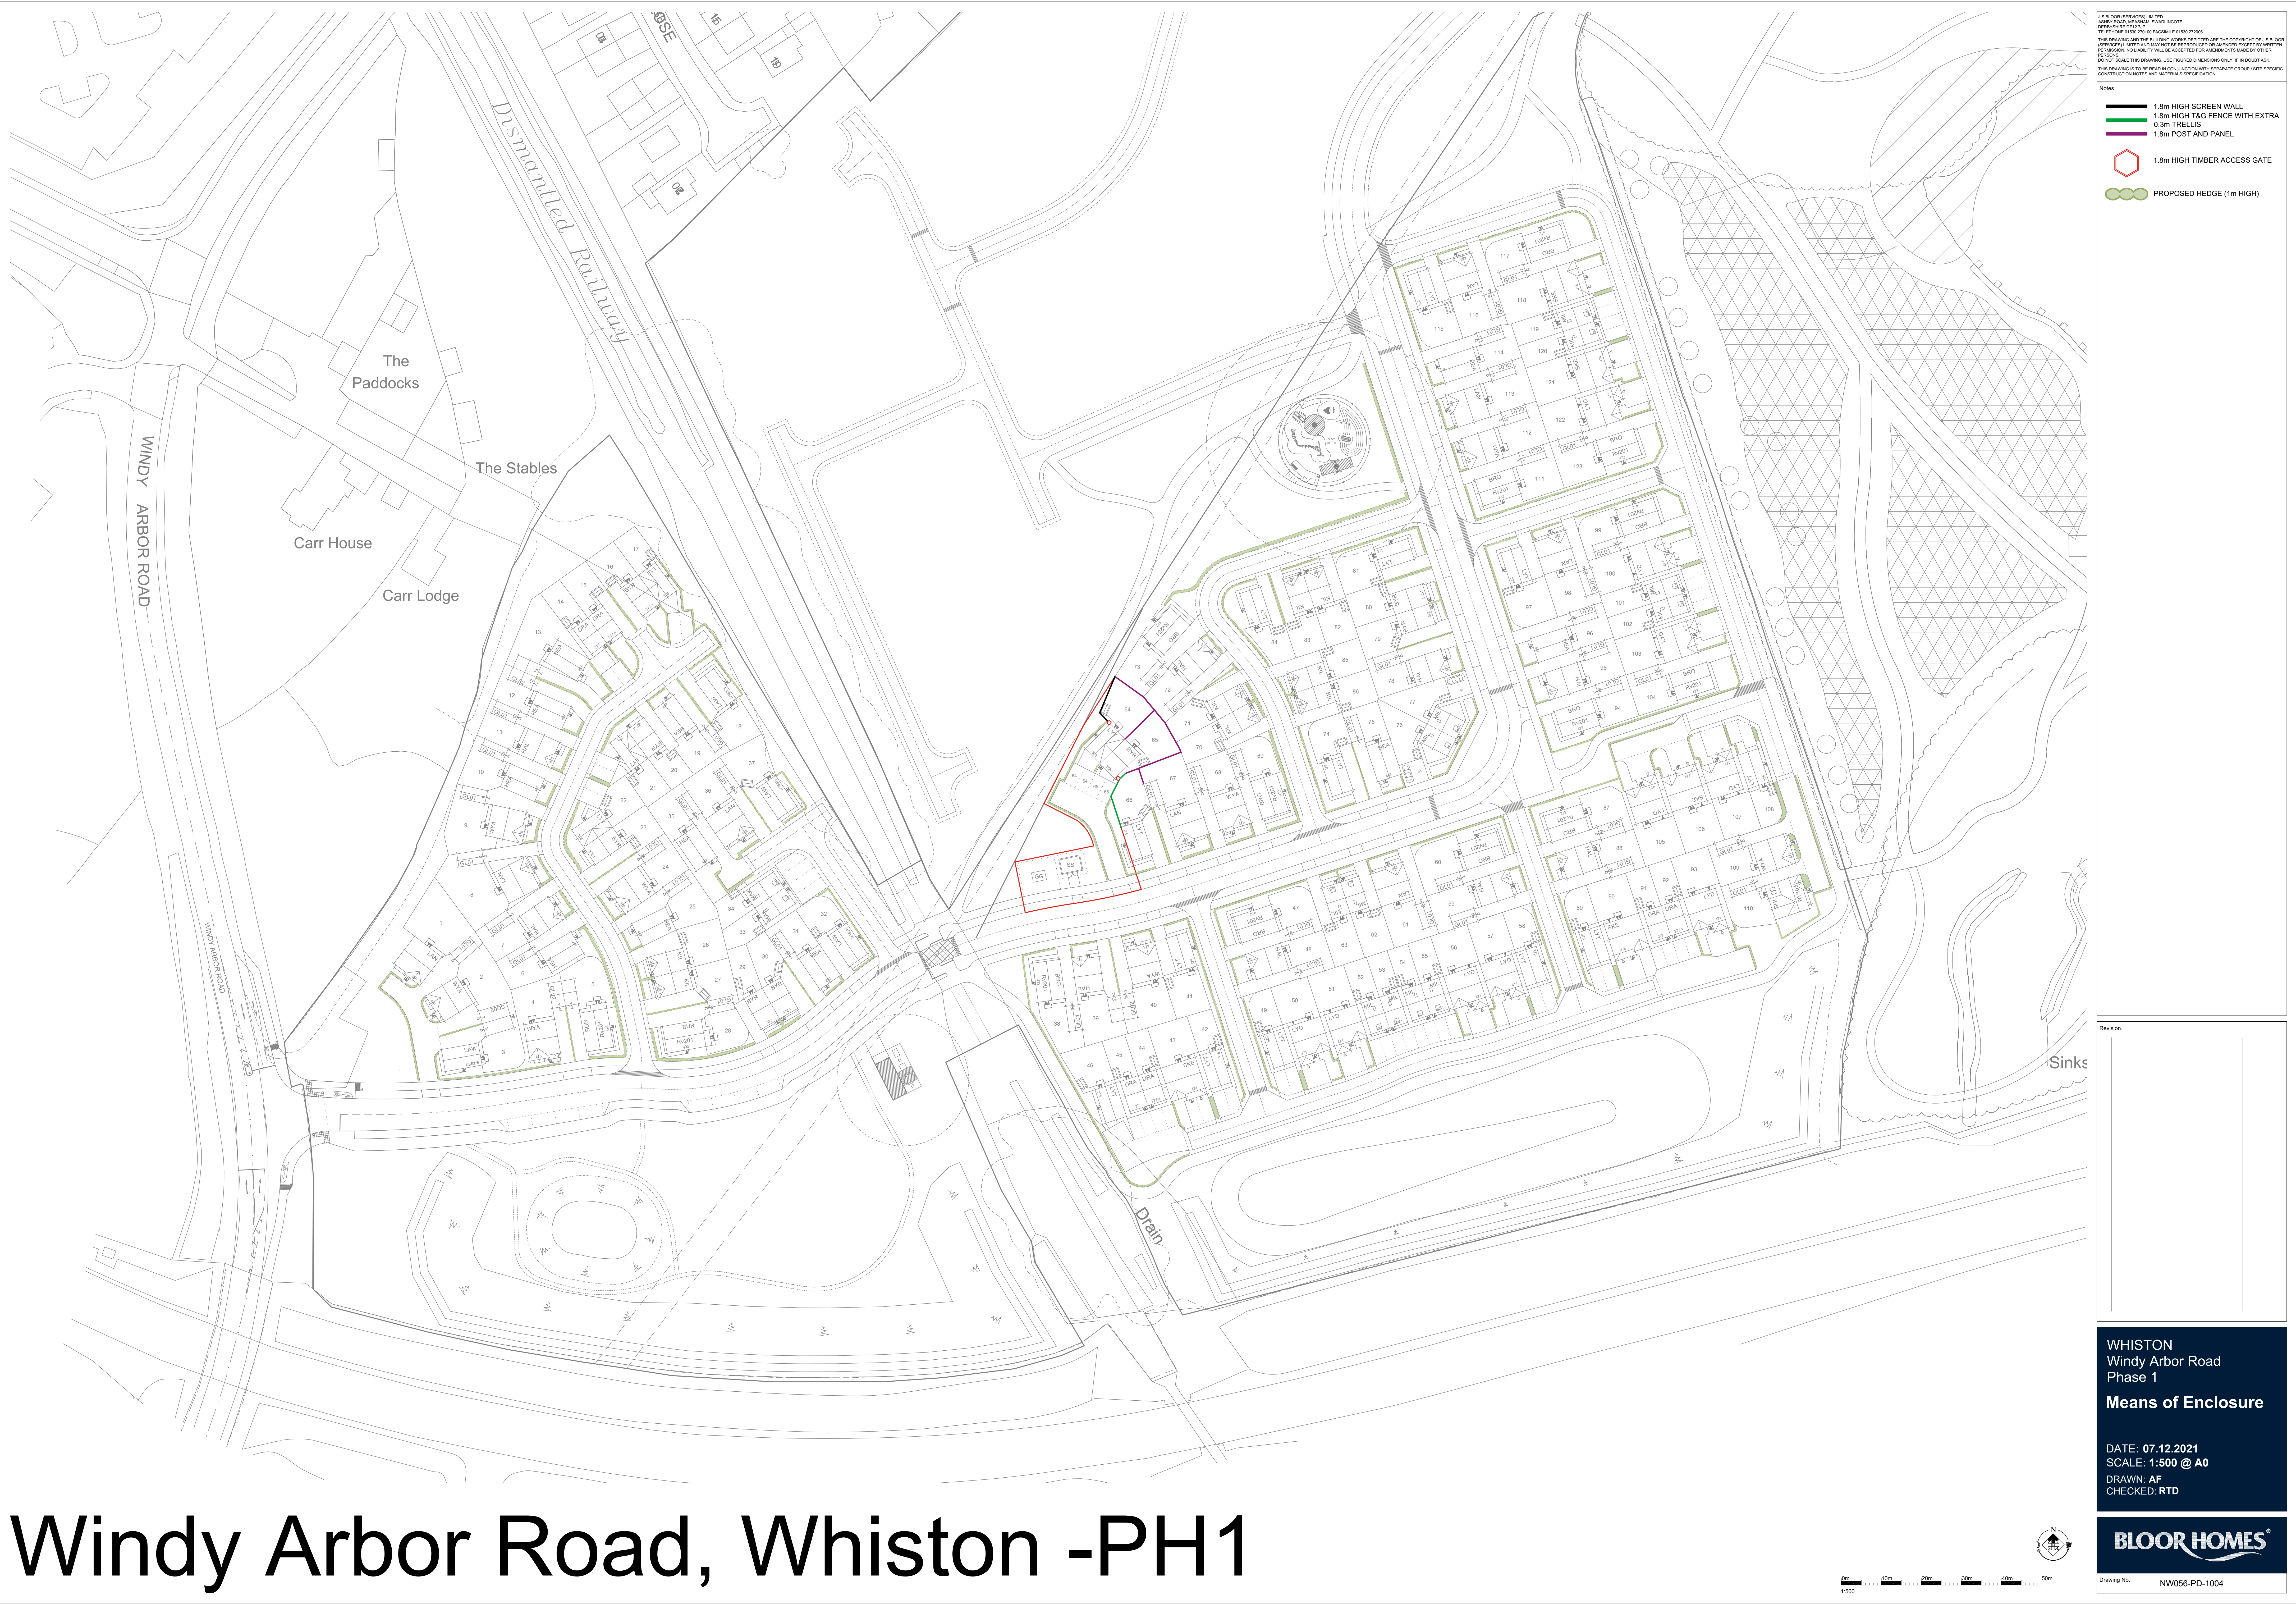

J.S BLOOR (SERVICES) LIMITED
ARBOR ROAD, WHISTON, CHESHIRE
CHESHIRE, CH53 9JF
TELEPHONE 01928 270100 FACSIMILE 01928 270206
THIS DRAWING AND THE BUILDING HEREIN DEPICTED ARE THE COPYRIGHT OF J.S BLOOR (SERVICES) LIMITED AND MAY NOT BE REPRODUCED OR AMENDED EXCEPT BY WRITTEN PERMISSION. NO LIABILITY WILL BE ACCEPTED FOR AMENDMENTS MADE BY OTHER PERSONS.
DO NOT SCALE THIS DRAWING. USE FIGURED DIMENSIONS ONLY. IF IN DOUBT ASK.
THIS DRAWING IS TO BE READ IN CONJUNCTION WITH SEPARATE GROUP 1 SITE SPECIFIC CONSTRUCTION NOTES AND MATERIALS SPECIFICATION.

- Notes:
- 1.8m HIGH SCREEN WALL
 - 1.8m HIGH T&G FENCE WITH EXTRA 0.3m TRELLIS
 - 1.8m POST AND PANEL
 - 1.8m HIGH TIMBER ACCESS GATE
 - PROPOSED HEDGE (1m HIGH)

Revision	

WHISTON
Windy Arbor Road
Phase 1
Means of Enclosure

DATE: 07.12.2021
SCALE: 1:500 @ A0
DRAWN: AF
CHECKED: RTD

BLOOR HOMES

Drawing No. NW056-PD-1004