


NOTE
This drawing must not be reissued, loaned or copied without the written consent of
Department of Corporate Resources, KMBC, (the originator).
All errors, omissions, discrepancies should be reported to the originator immediately.
All dimensions to be checked before site fabrication by the contractor, his sub-
contractor or supplier.
Do not scale plans - use figure or grid dimensions where given.
Any deviation from the drawing to be reported to the originator immediately.

Any mapped information depicted is based on Ordnance Survey material with the
permission of Ordnance Survey on behalf of the Controller of Her Majesty's Stationary
Office Crown Copyright.
Unauthorized reproduction infringes Crown Copyright and may lead to prosecution or
civil proceedings.
Knowsley MBC, LA 100017655
Ref: MAPREF

Drawing issue status:
PRELIMINARY ☐ CLIENT APPROVAL ☐ PLANNING ☐
BUILDING REGS ☐ TENDER ☐ CONSTRUCTION ☐ AS-BUILT ☐

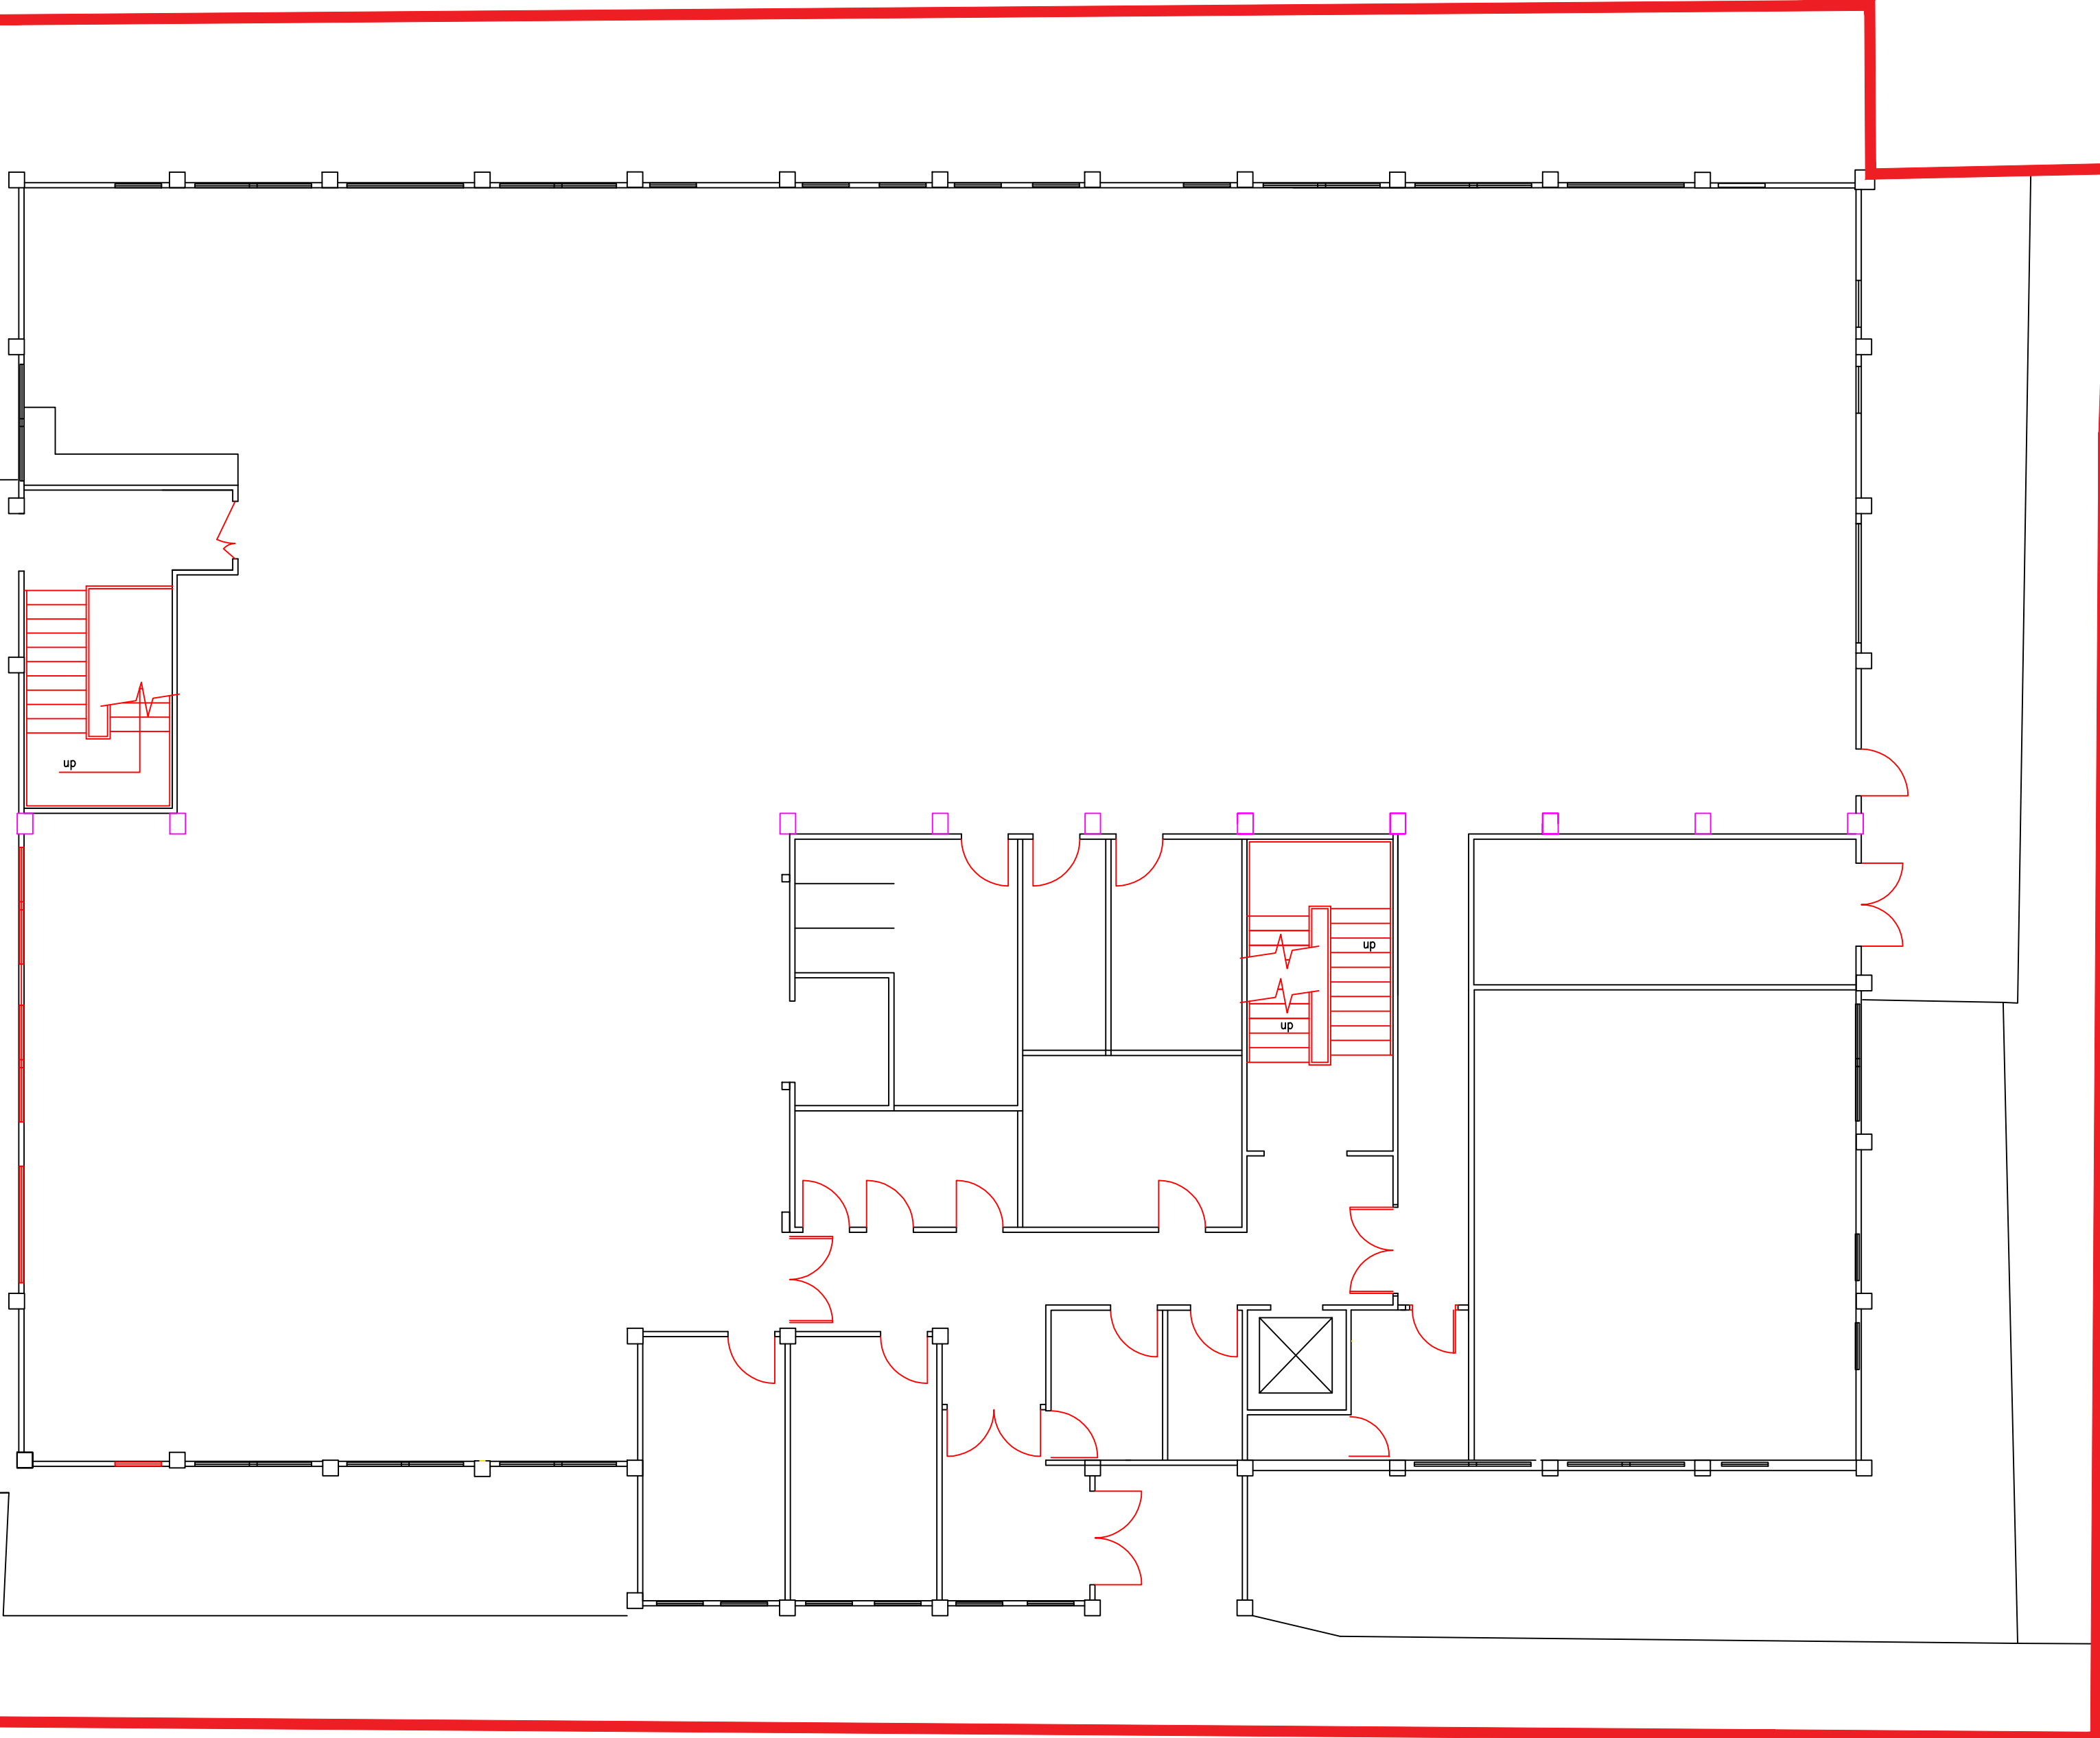

EXISTING GROUND FLOOR PLAN

REV	DATE	DESCRIPTION
Knowsley Council Directorate of Corporate Resources Asset Management 2nd Floor Municipal Buildings Archway Road Merseyside, L36 9UX TEL: 0151 443 2607 FAX: 0151-443-3550		
PROJECT	CLIENT	
YORKON BUILDING DEMOLITION	-	
SUBJECT	SHEET SIZE	DATE
EXISTING GROUND FLOOR PLAN	A1	25.03.21
	SCALE	1:100
PROJECT NR	DRAWING NR	REV
	YBD-02	DW
	CHECKED	BE