


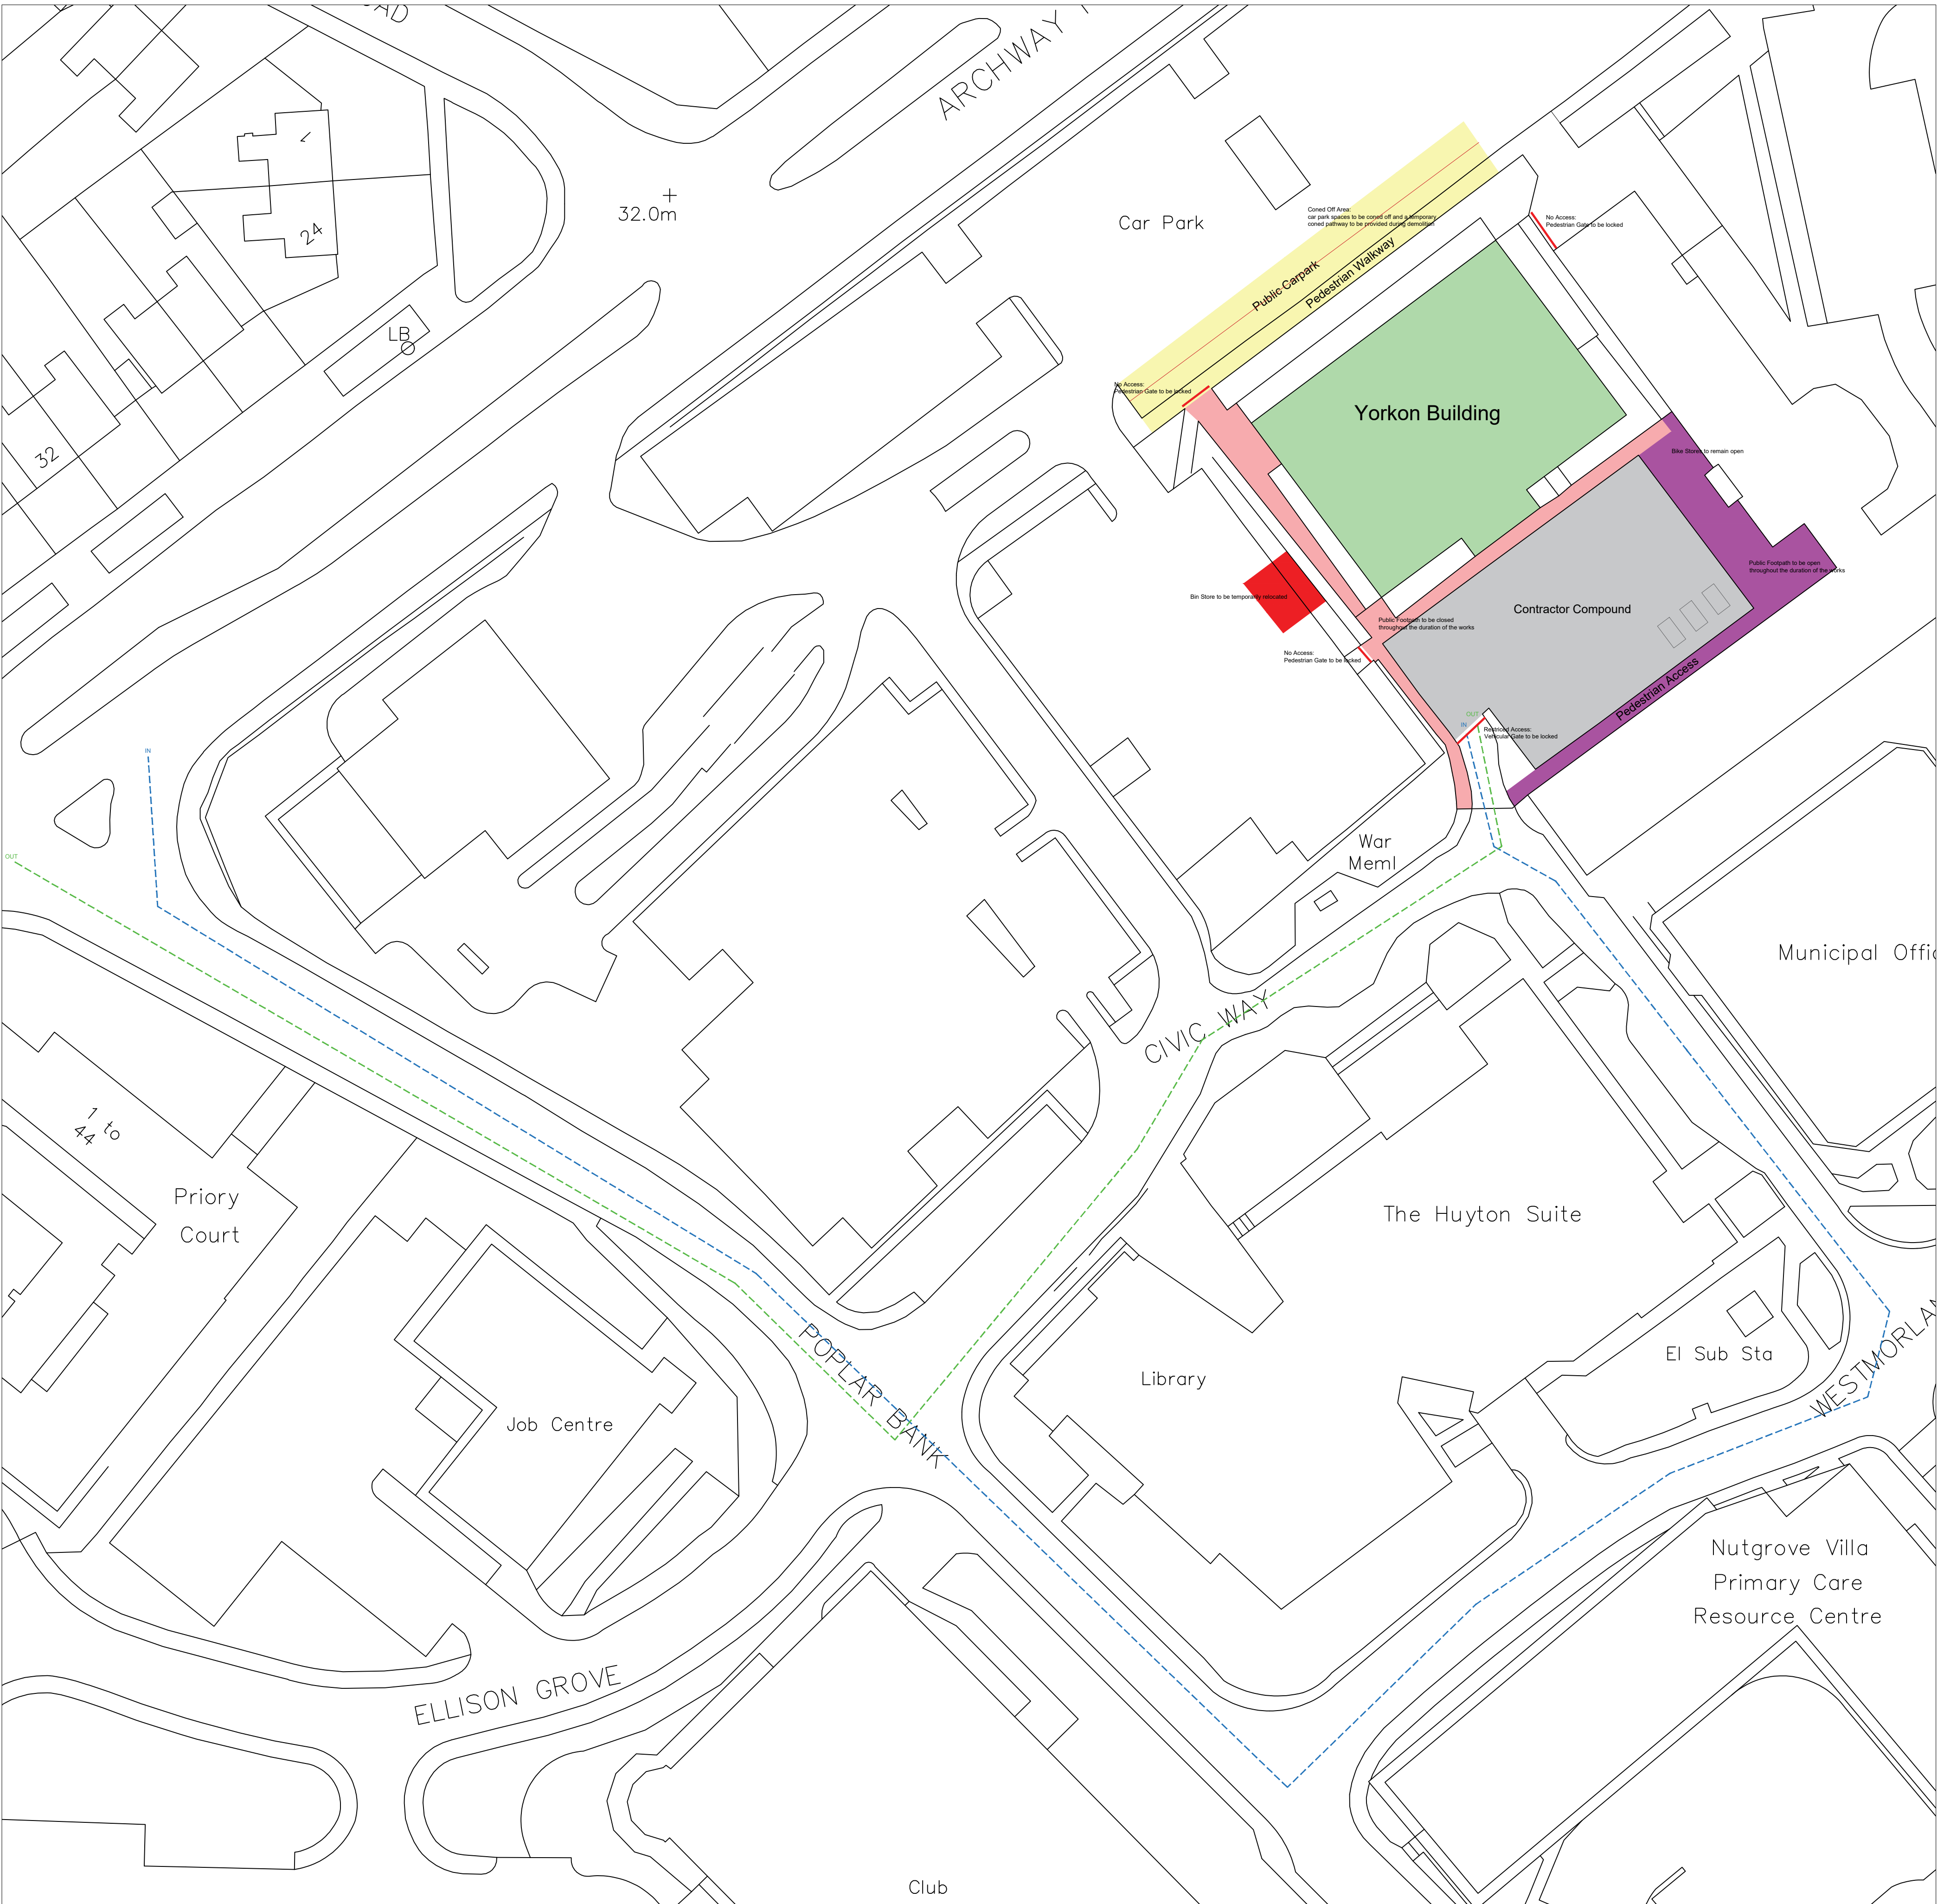

NOTE
This drawing must not be reissued, loaned or copied without the written consent of Department of Corporate Resources , KMBC. (the originator).
All errors, omissions, discrepancies should be reported to the originator immediately.
All dimensions to be checked before site fabrication by the contractor, his sub-contractor or supplier.
Do not scale plans - use figure or grid dimensions where given.
Any deviation from the drawing to be reported to the originator immediately.

Any mapped information depicted is based on Ordnance Survey material with the permission of Ordnance Survey on behalf of the Controller of Her Majestys Stationary Office Crown Copyright.
Unauthorized reproduction infringes Crown Copyright and may lead to prosecution or civil proceedings.
Knowsley MBC, LA 100017655
Ref: MAPREF

Drawing issue status:
PRELIMINARY ☐ **CLIENT APPROVAL** ☐ **PLANNING** ☐
BUILDING REGS ☐ **TENDER** ☐ **CONSTRUCTION** ☐ **AS-BUILT** ☐

- YORKON BUILDING - FULL DEMOLITION OF PROPERTY
- CONTRACTORS COMPOUND INC. SITE CABINS, WELFARE, WASTE MANAGEMENT & MACHINERY
- PEDESTRIAN ACCESS TO REMAIN OPEN DURING CONTRACT WORKS
- PEDESTRIAN ACCESS BE TEMPORARILY CLOSED DURING CONTRACT WORKS
- RESTRICTED AREA ONLY - AREA TO BE CONED OFF TO LIMIT ANY VISITOR PARKING ISSUES DURING CONTRACT WORKS. TEMPORARY CONED PATHWAY TO PROVIDE SAFE ACCESS
- BIN STORES TO BE TEMPORARILY LOCATED, LOCATION TO BE CONFIRMED
- 8FT HIGH SOLID TIMBER HOARDINGS TO BE ERECTED AND REMAIN THROUGHOUT CONTRACT WORKS/EXISTING FENCING TO HAVE PYROSHILD PLASTIC FIXED TO RAILINGS TO ACT AS HOARDING
- PEDESTRIAN GATES TO BE LOCKED THROUGHOUT THE CONTRACT WORKS
- FLOW OF CONTRACTOR VEHICLES ENTERING THE CONTRACTOR COMPOUND
- FLOW OF CONTRACTOR VEHICLES LEAVING THE CONTRACTOR COMPOUND

REV		DATE		DESCRIPTION		
Directorate of Corporate Resources Asset Management 2nd Floor, Municipal Buildings Archway Road Merseyside, L36 9UX TEL:0151 443 2607 FAX: 0151-443-3550						
PROJECT			CLIENT			
Yorkon Building Demolition			-			
SUBJECT			SHEET SIZE	DATE	SCALE	
Site Management Plan OPTION 1			A3	18.03.21	NTS	
PROJECT NR		DRAWING NR		REV	DRAWN	CHECKED
-		YB-01		-	DW	BE