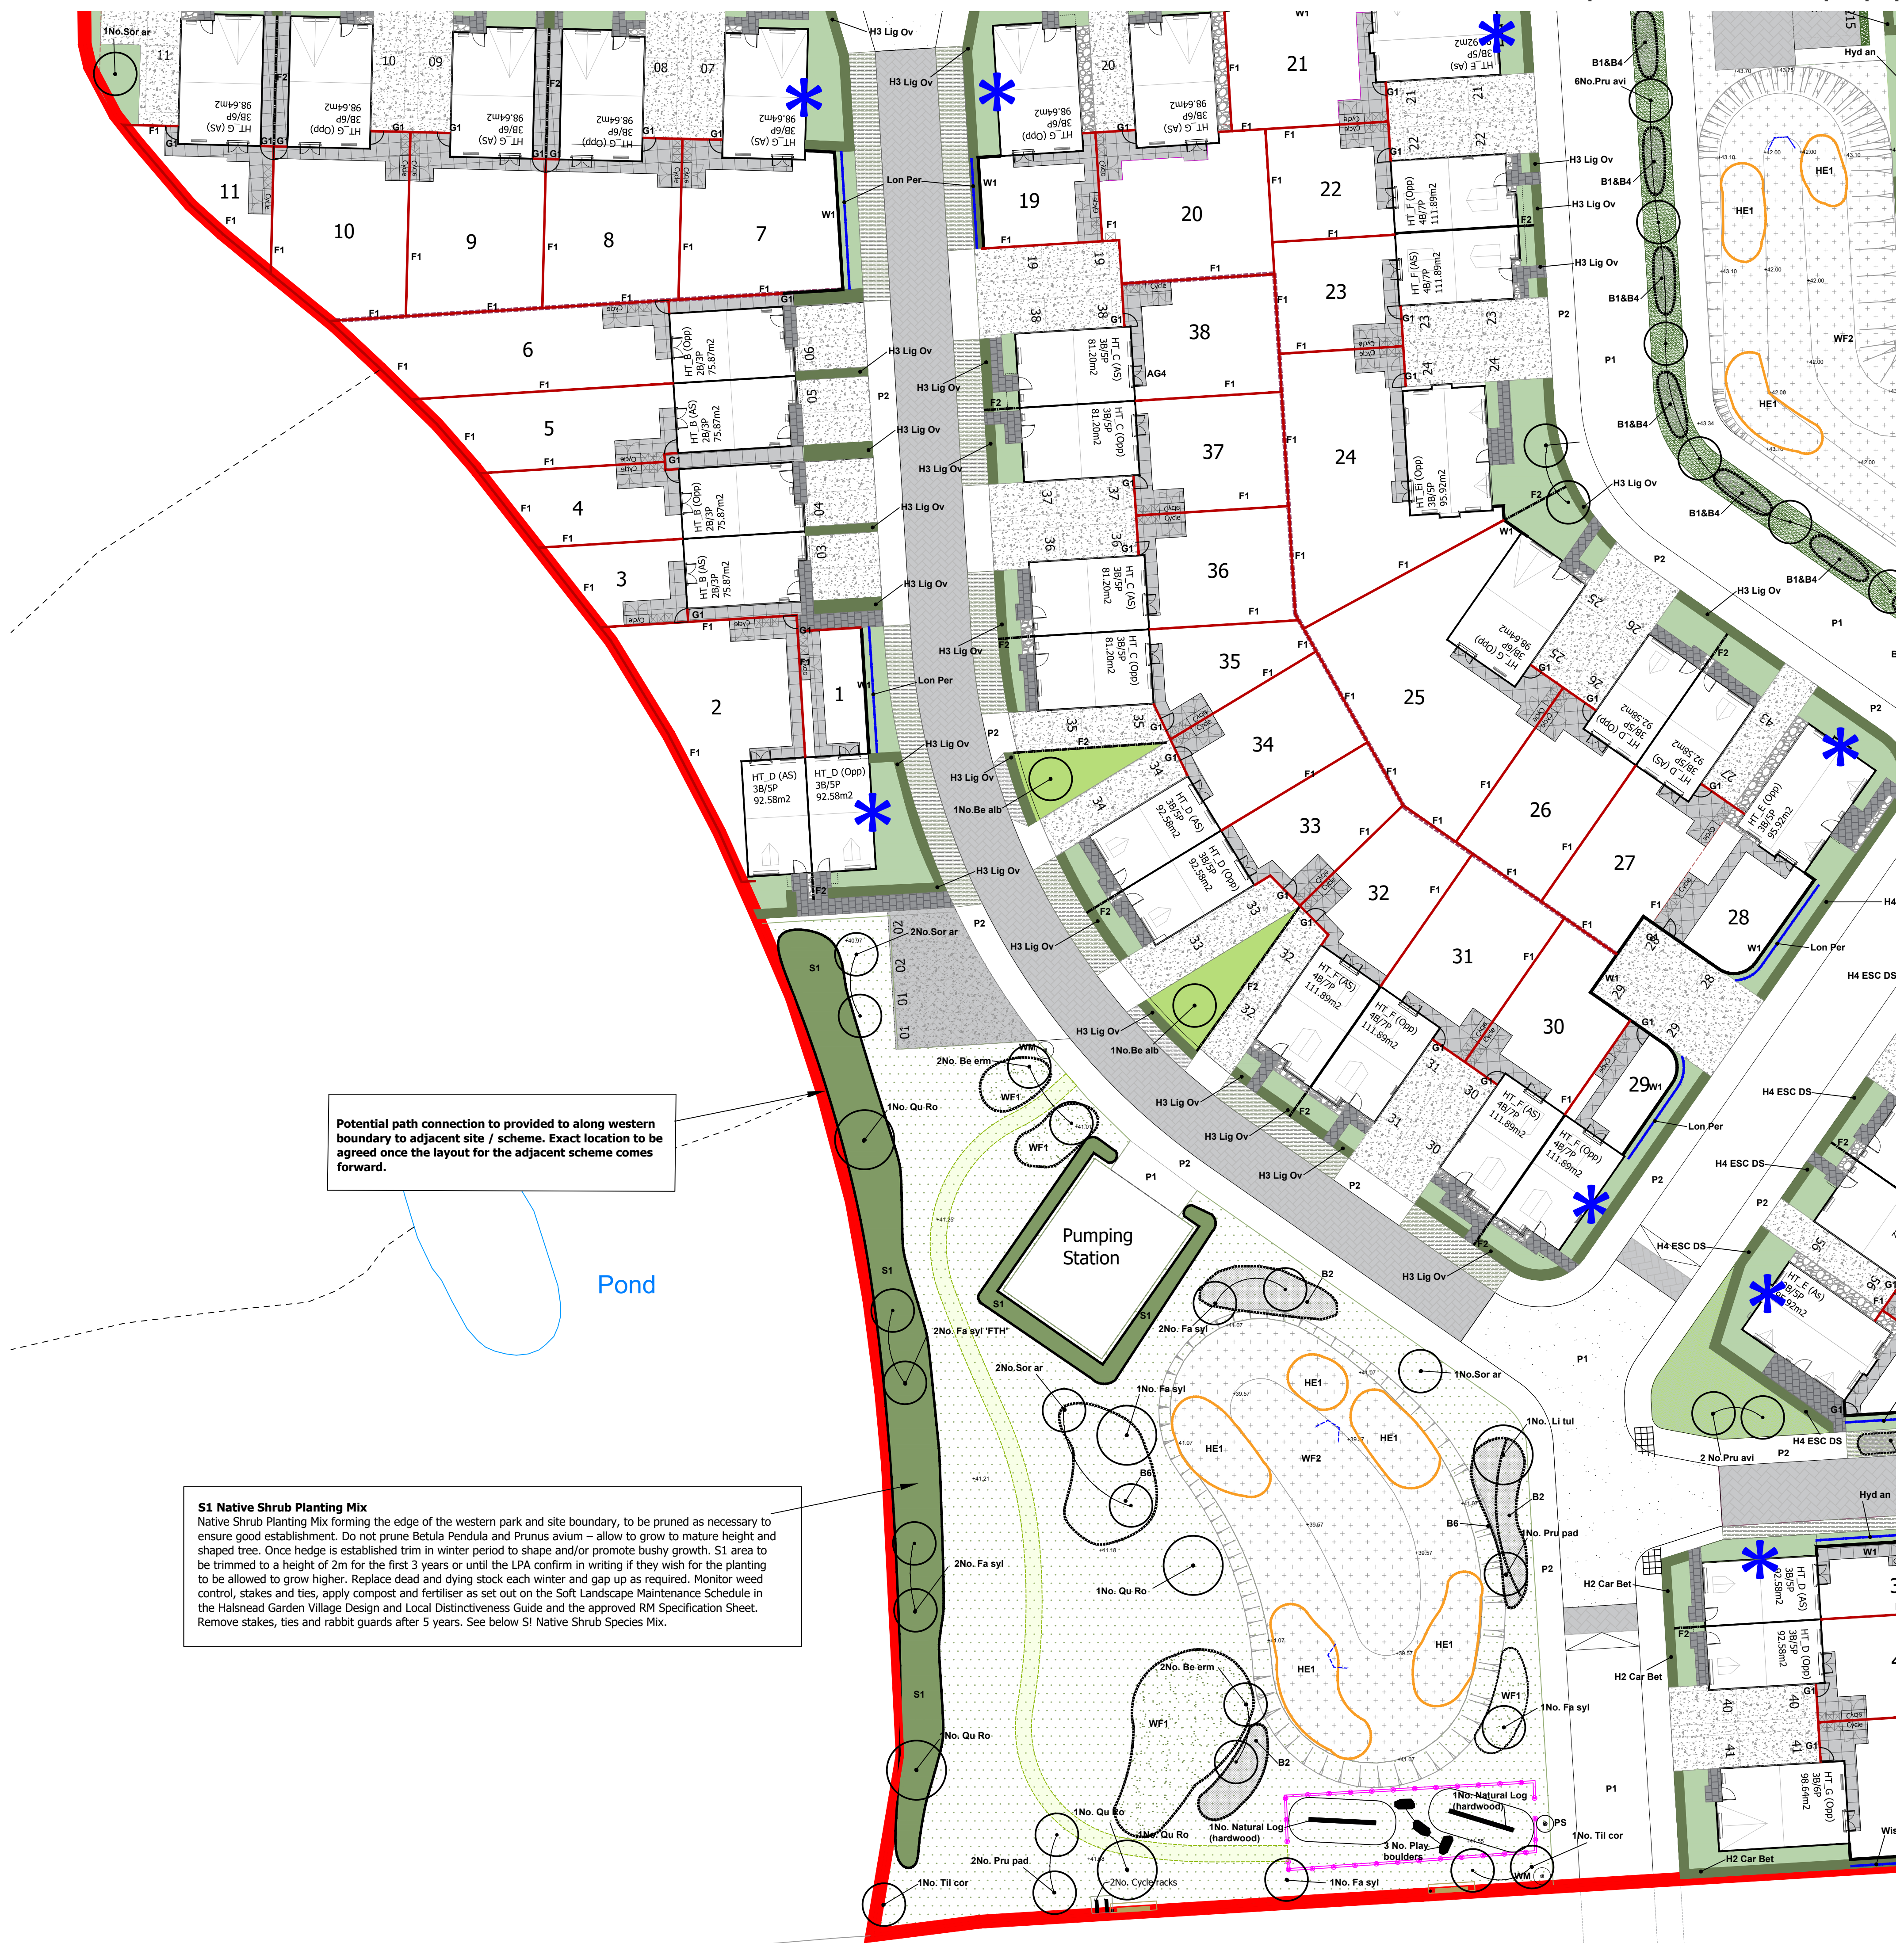


**Planting Palette Note:**

Tree and Shrub S1 planting palette for Open Spaces updated from approved RM palette as per LPA comments.

SHRUB GROUND COVER, LOW LEVEL PLANTING MIXES						
S1. Native Shrub Planting Mix						
SPECIES	COMMON NAME	HEIGHT/SPREAD	POT SIZE (L)	SPECIFICATION	PERCENT (%)	DENSITY PER m2
<i>Betula pendula</i>	Birch	80-100	5	Feathered	7	Planting density to vary
<i>Corylus avellana</i>	Hazel	80-100	5	Bushy 4 Breaks	30	Throughout the plantation from 0.8 to 10 plants per m2 to create
<i>Crataegus monogyna</i>	Thorn	80-100	5	Bushy 4 Breaks	30	greater diversity in ground
<i>Ilex aquifolium</i>	Holly	30-40	5	Well feathered with central leader	8	conditions. Plant randomly in
<i>Malus sylvestris</i>	European crab apple	40-60	5	Feathered	8	
<i>Pyrus avium</i>	Wild cherry	40-60	2	Feathered	7	per group, leading straight
<i>Rosa canina</i>	Dog rose	30-40	3	Bushy with even branching	10	lines. Nursery standard native
<i>Sambucus nigra</i>	Elder	80-90	5	Bushy 4 Breaks	5	trees to be planted as shown on
<i>Sorbus aucuparia</i>	Rosow	90-125	5	Feathered	7	the planting plan. Protect trees

TREES

PROPOSED TREES	SPECIES	COMMON NAME	SIZE @IRTH (cm)	SPECIFICATION
OPEN SPACES				
Lili cor	<i>Liriodendron tulipifera</i>	Tulip Tree	20-25	Semi Mature, Rootball, 1.75-2m Clear Stem

LEGEND

- Application boundary
- SOFT LANDSCAPE**
- Existing vegetation retained and Root Protection Area (RPA)
- Proposed tree planting. Refer to plant schedule.
- Woodland edge planting with temporary protective fencing. Refer to plant schedule for species mix.
- Grass Mix - CODES:
AG1 Amenity Grass mix - Conservation Grassland and GOLF Roughs
- AG2 Road verge and embankments mix to Main Street, Access Street and Lanes
- AG3 Supreme shade
- AG4 Residential rear gardens - not hatched
- WF1 Wildflower Mix - CODES:
WF1 Wildflower Treasures Trove mix
- WF2 Wildflower pond edge mix

- | | |
|--|--|
| | WF3 - Wildflower hedgerow/ shade tolerant mix |
| | HE1 - Attenuation area herbaceous mix |
| | HE2 - Bio retention area / rain garden herbaceous mix with WF2 wildflower mix |
| | Bulk mixes - CODE B1 to B10.
See Plant schedule for mixes |
| | Proposed native shrub planting - Public Open Space. Mix 1 - Refer to plant schedule. |
| | Proposed shrub planting - Residential Gardens and open space. Mix 2 - Refer to plant schedule. |
| | Climbers - Residential Gardens. Refer to plant schedule. |
| | H Proposed hedge planting. Refer to plant schedule. |
| | Mown grass path |

FURNITURE

- | | |
|-----------------------|---|
| | Timber Bollards (B) and Timber Removable Bollards (RB) |
| | Timber Waymarkers (WM) |
| | Play Area Sign (PS) |
| | Timber Sign Board (TSB) and Metal Lecturn (ML) |
| | Timber Knee Rail |
| | Benches and bins |
| | Dog Bin - Black (to woodland walk) |
| | Timber Logs informal play equipment |
| | Stone boulders informal play equipment |
| | Timber climbing logs |
| | Timber climbing logs and swing |
| | Indicative lighting column location |
| HARD LANDSCAPE | |
| | Surface Material 'P1'
Hot rolled asphalt - dark grey to carriage |


[illegible]

- | | |
|---|--|
|  | Surface material 'P2'
Bituminous surface - grey to KBC Specification |
|  | Surface material 'P3'
Block Paving on carriageway. |
|  | Surface material 'P4'
Tegula setts - P4a Burnt Ochre and P4b Traditional |
|  | Surface material 'P5'
Coloured asphalt natural gravel - 6mm |
|  | Surface material 'P6'
Compacted Self-binding Gravel to Lickers Lane Wood |
|  | 1500mm high Gabion basket retaining wall (with wooden fence on top as required to create privacy). Refer to engineers drawings for locations |
|  | Surface material 'P6'
Yorkstone colour - Blue/grey with buff swashes |
|  | Surface material 'P7'
Concrete Flags - grey |
|  | Surface material 'P8'
Tactile paving - P8a - Grey and P8b - Buff |
|  | Surface material 'P9'
Pea gravel - buff 10mm. |

WALL, FENCES, RAILINGS, GATES

- | | |
|---|--|
|  | Sandstone Entrance / Gateway wall and Pillars - GW1 and GW 2. Samples and coursing to be approved. Refer to specs 3367-RG-L-03 and 04. |
|  | 'W1' Wall Brick. To match architect's external finishes and boundary plan (c/s). 1.8m ht. |
|  | 'RW 1' Retaining Wall. Gabion Wall filled with local sandstone. Refer to Engineers drawing. |
|  | 'F1' Timber fence. Close boarded type. 1.8m ht., with concrete post and pick board and matching timber single gate 'G1' |
|  | 'F2' Cheshire Estate Fence. Black steel fencing 1.2m ht. and matching single estate gates 'G2' |
|  | 'G1' Gate. 1.8m ht timber single gate. |
|  | 'G2' Gate. 1.2m ht metal single gate. |
- Refer to Masterplan layouts and Engineers drawing for locations of retaining walls and levels information.

Note:
For all level information and retaining walls refer to Engineers Plans.

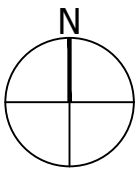

FOR PLANNING

Project
Halsnead Park, Knowsley

Drawing Title

Condition 03 - Western Boundary

Date	Scale	Drawn by	Check by
05.11.24	1:250@A1	BA	SC
Project No	Drawing No	Revision	
33678	RG-LD-12	-	



Stantec UK Limited
The Blade
Abbey Square
Reading
RG1 3BL
T: 0118 9430 000

stantec.com\uk