





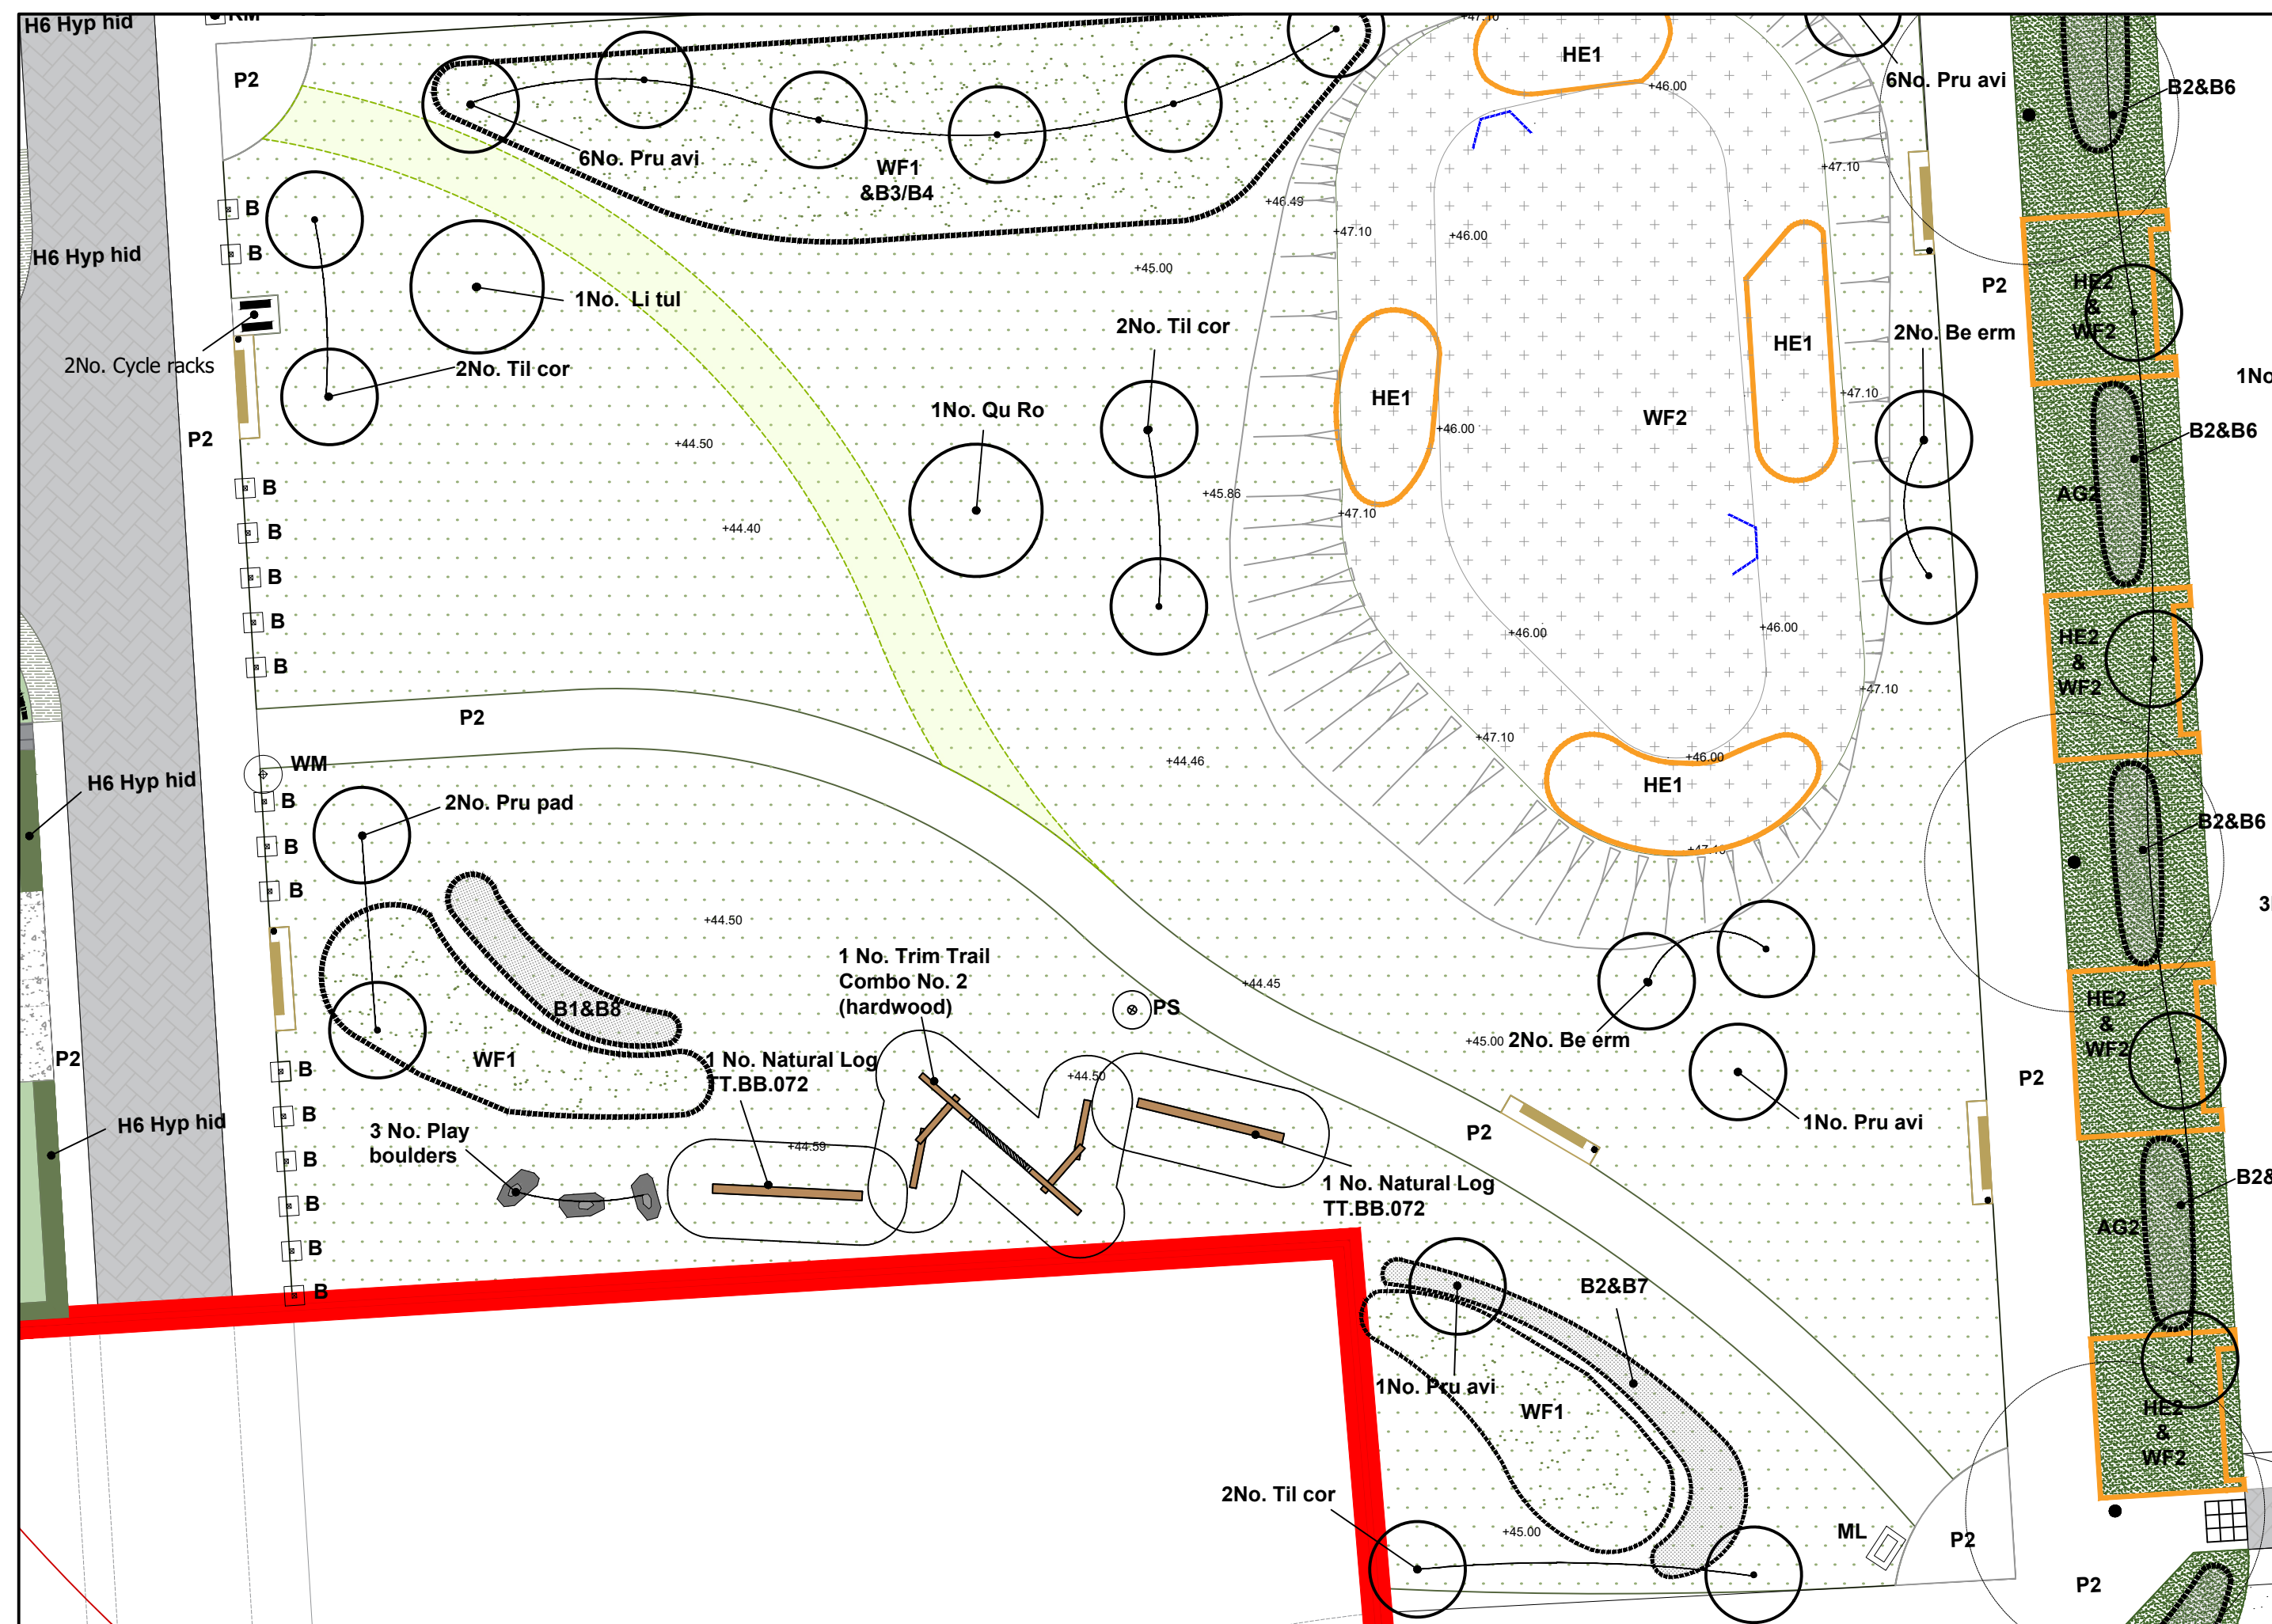


The scaling of this drawing cannot be assured


Revision	Date	Drn	Ckd
1	10/10/2018	10/10/2018	10/10/2018

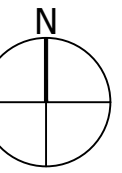

LEGEND

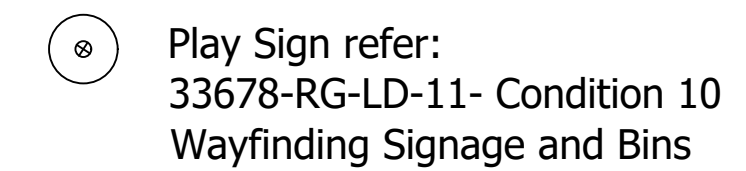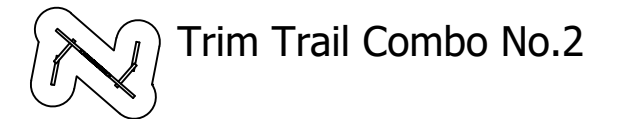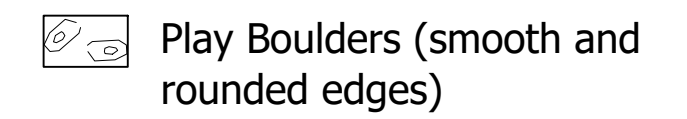**Timetable for Implementation Note:**

The Play equipment will be implemented with an anticipated completion date of Q2 2026.

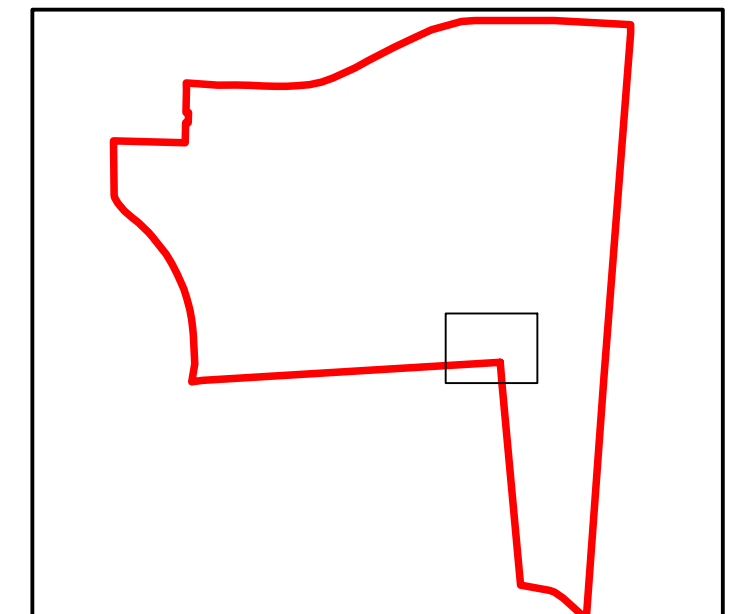


FOR PLANNING

Project Halsnead Park, Knowsley

Drawing Title

Condition 8 - LAP Play Design
Village Green

Date	Scale	Drawn by	Check by
13.11.24	1:200@A2	BA	SC
Project No	Drawing No	Revision	
33678	RG-LD-33	-	

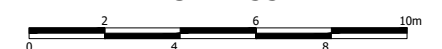

Stantec UK Limited
The Blade
Abbey Square
Reading
RG1 3BE
T: 0118 9430 000



stantec.com\uk



Play Boulders (smooth and rounded edges)



Trim Trail Combo No.2 (Duncan & Grove ref: TT.CO.02)



Hardwood Natural Log 5m (Duncan & Grove ref: TT.BB.07.2)