


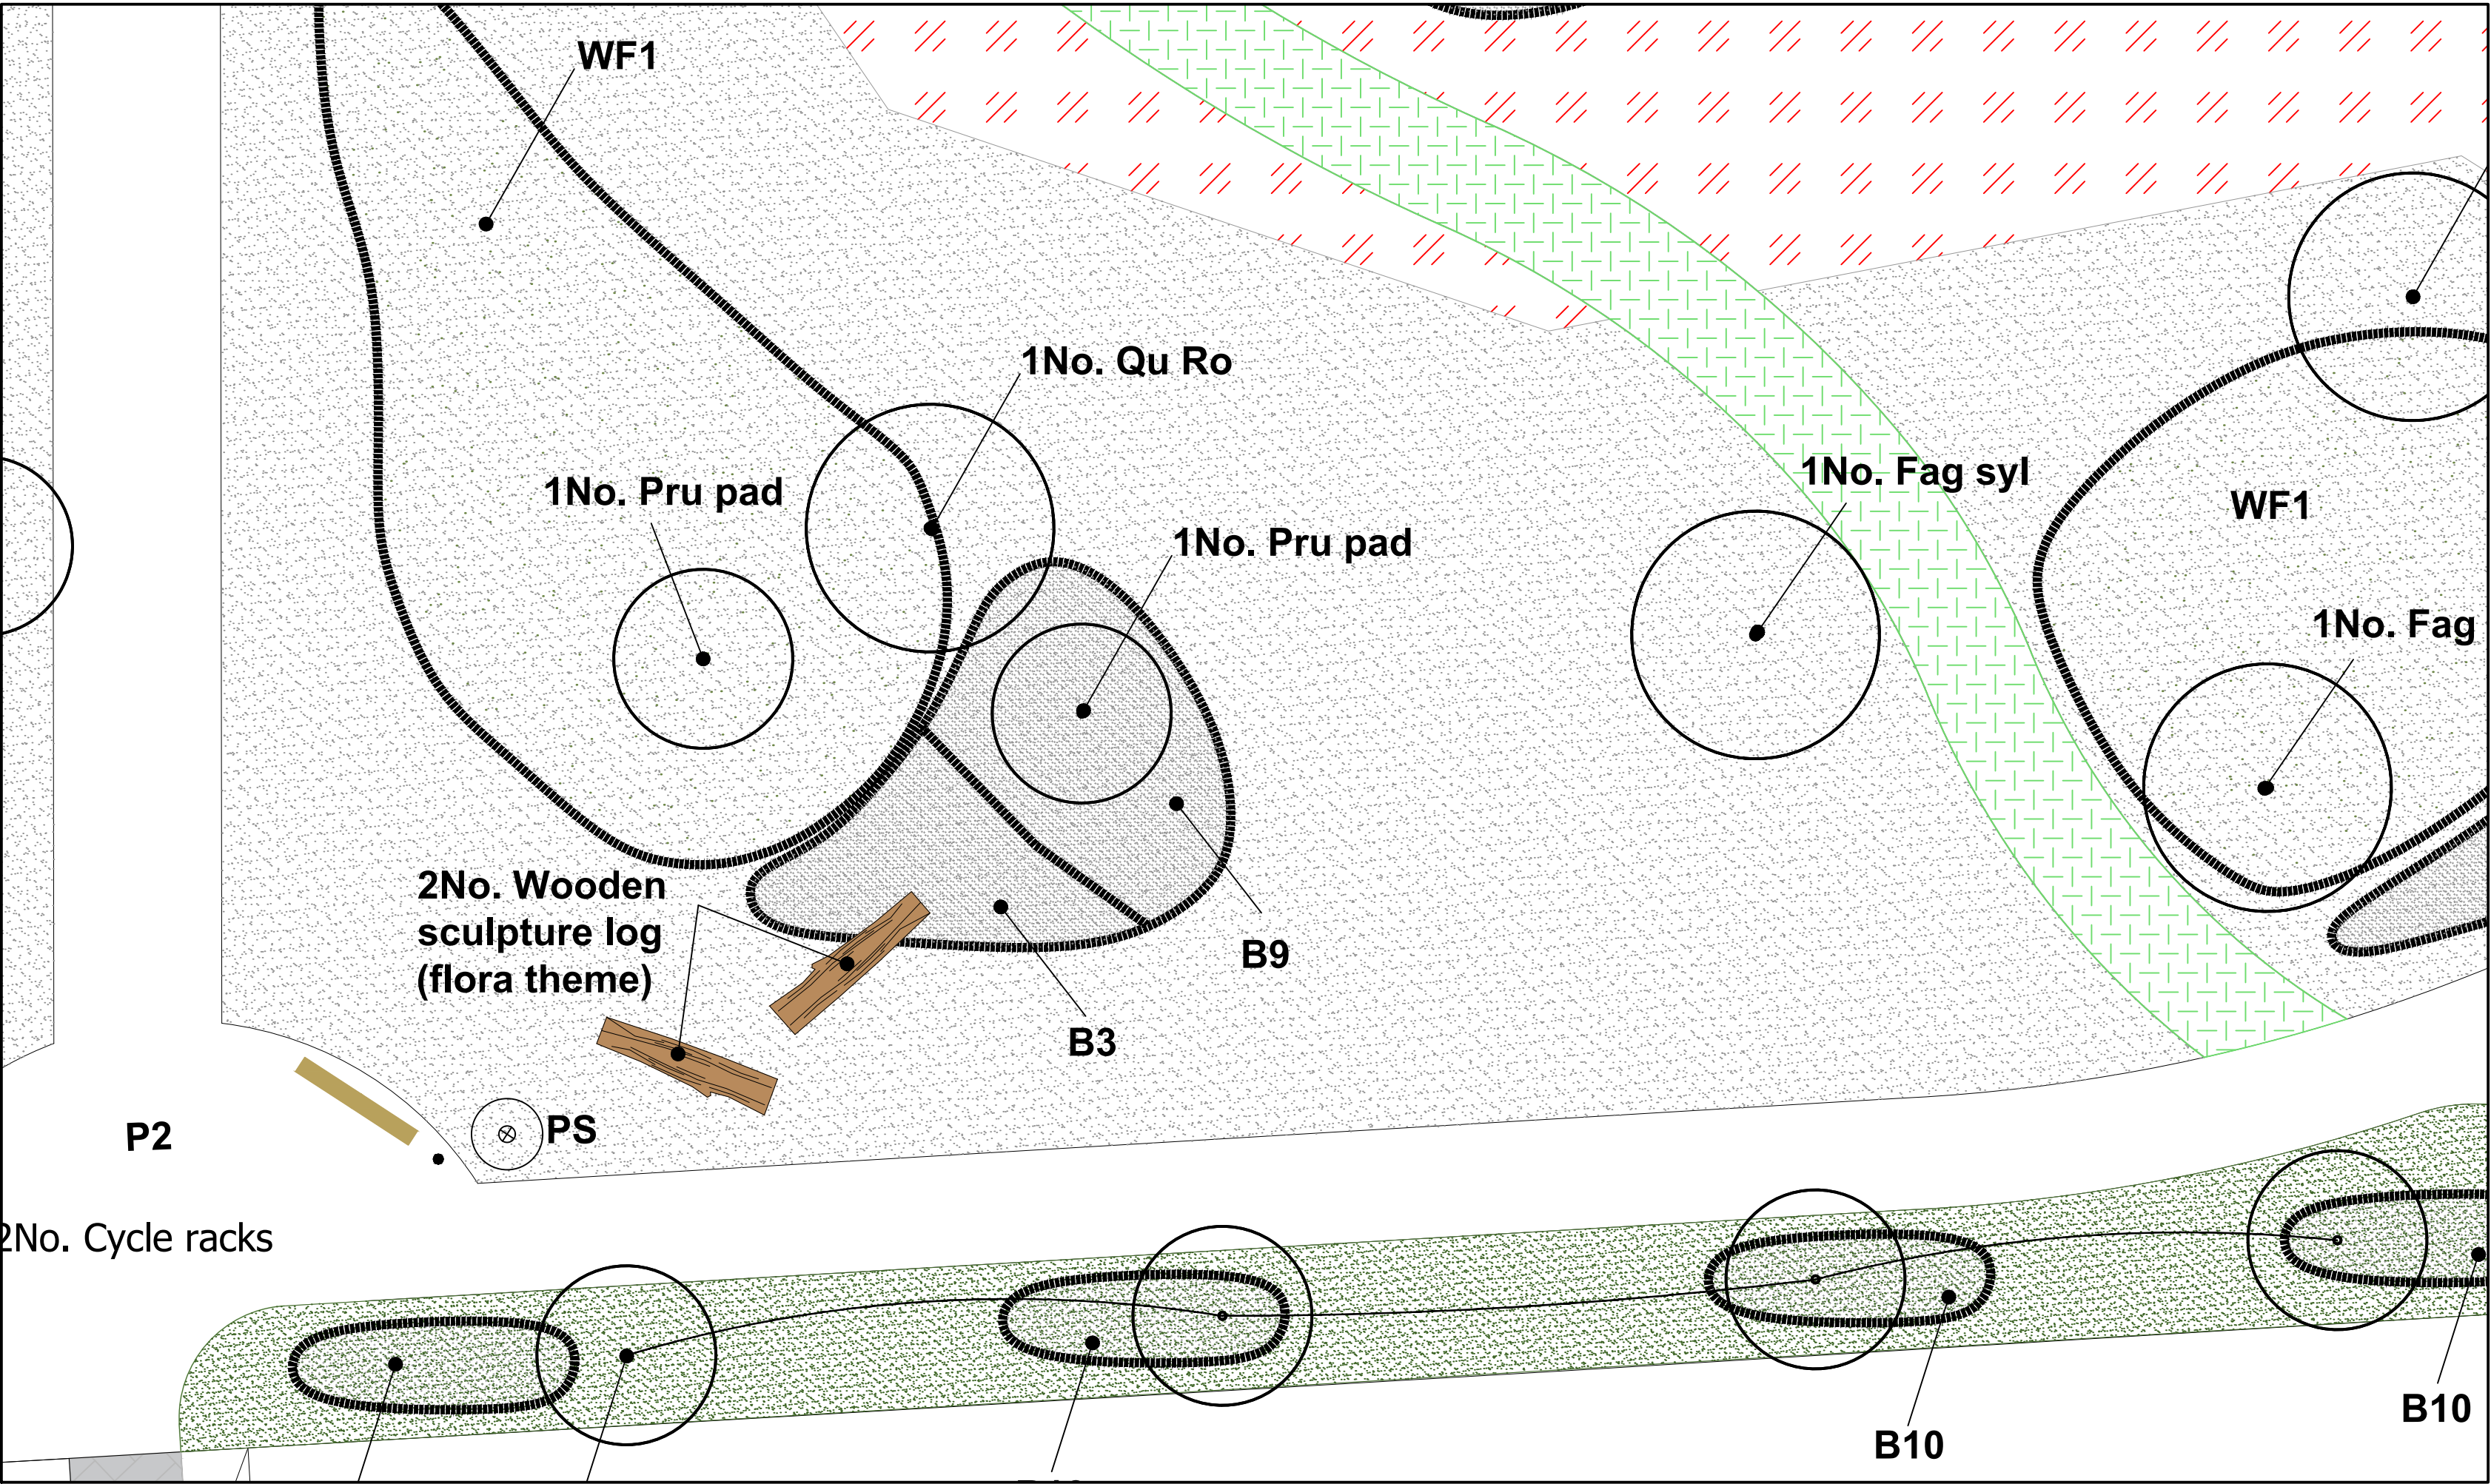

The scaling of this drawing cannot be assured


Revision	Date	Drn	Ckd
-	-	-	-



- ### LEGEND
- Hardwood Log Approx 5m long Flora theme
 - Play area signage refer: 33678-RG-LD-11- Condition 10 Wayfinding Signage and Bins

Timetable for Implementation Note:

The Play equipment will be implemented with an anticipated completion date of Q2 2026.

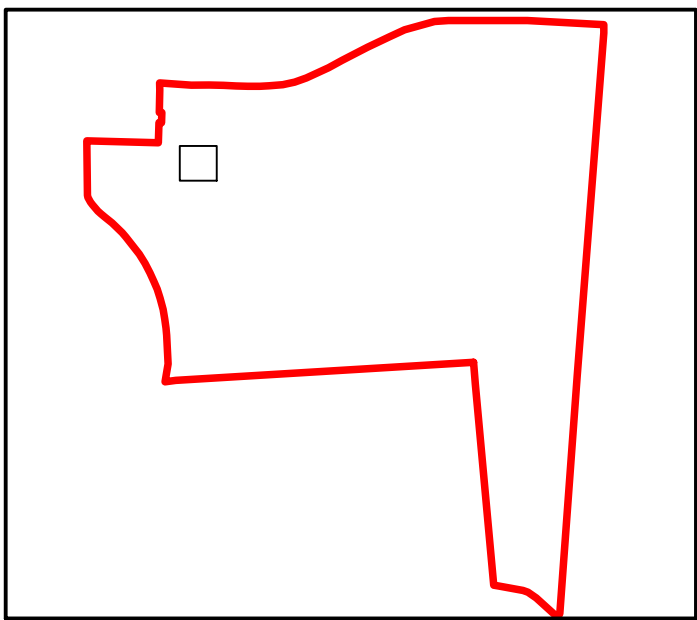

Note: The details of the exact elements to be sculpted are to be worked up with a chainsaw artist as this will be influenced by the natural shape and form of the wood.

FOR PLANNING

Project
Halsnead Park, Knowsley

Drawing Title			
Condition 8 - LAP Play Design Woodland Edge - West			
Date	Scale	Drawn by	Check by
13.11.24	1:100@A2	BA	SC
Project No	Drawing No	Revision	
33678	RG-LD-34	-	

Stantec UK Limited
The Blade
Abbey Square
Reading
RG1 3BE
T: 0118 9430 000

stantec.com\uk

Precedent images of flora themes carved out of hardwood as examples