


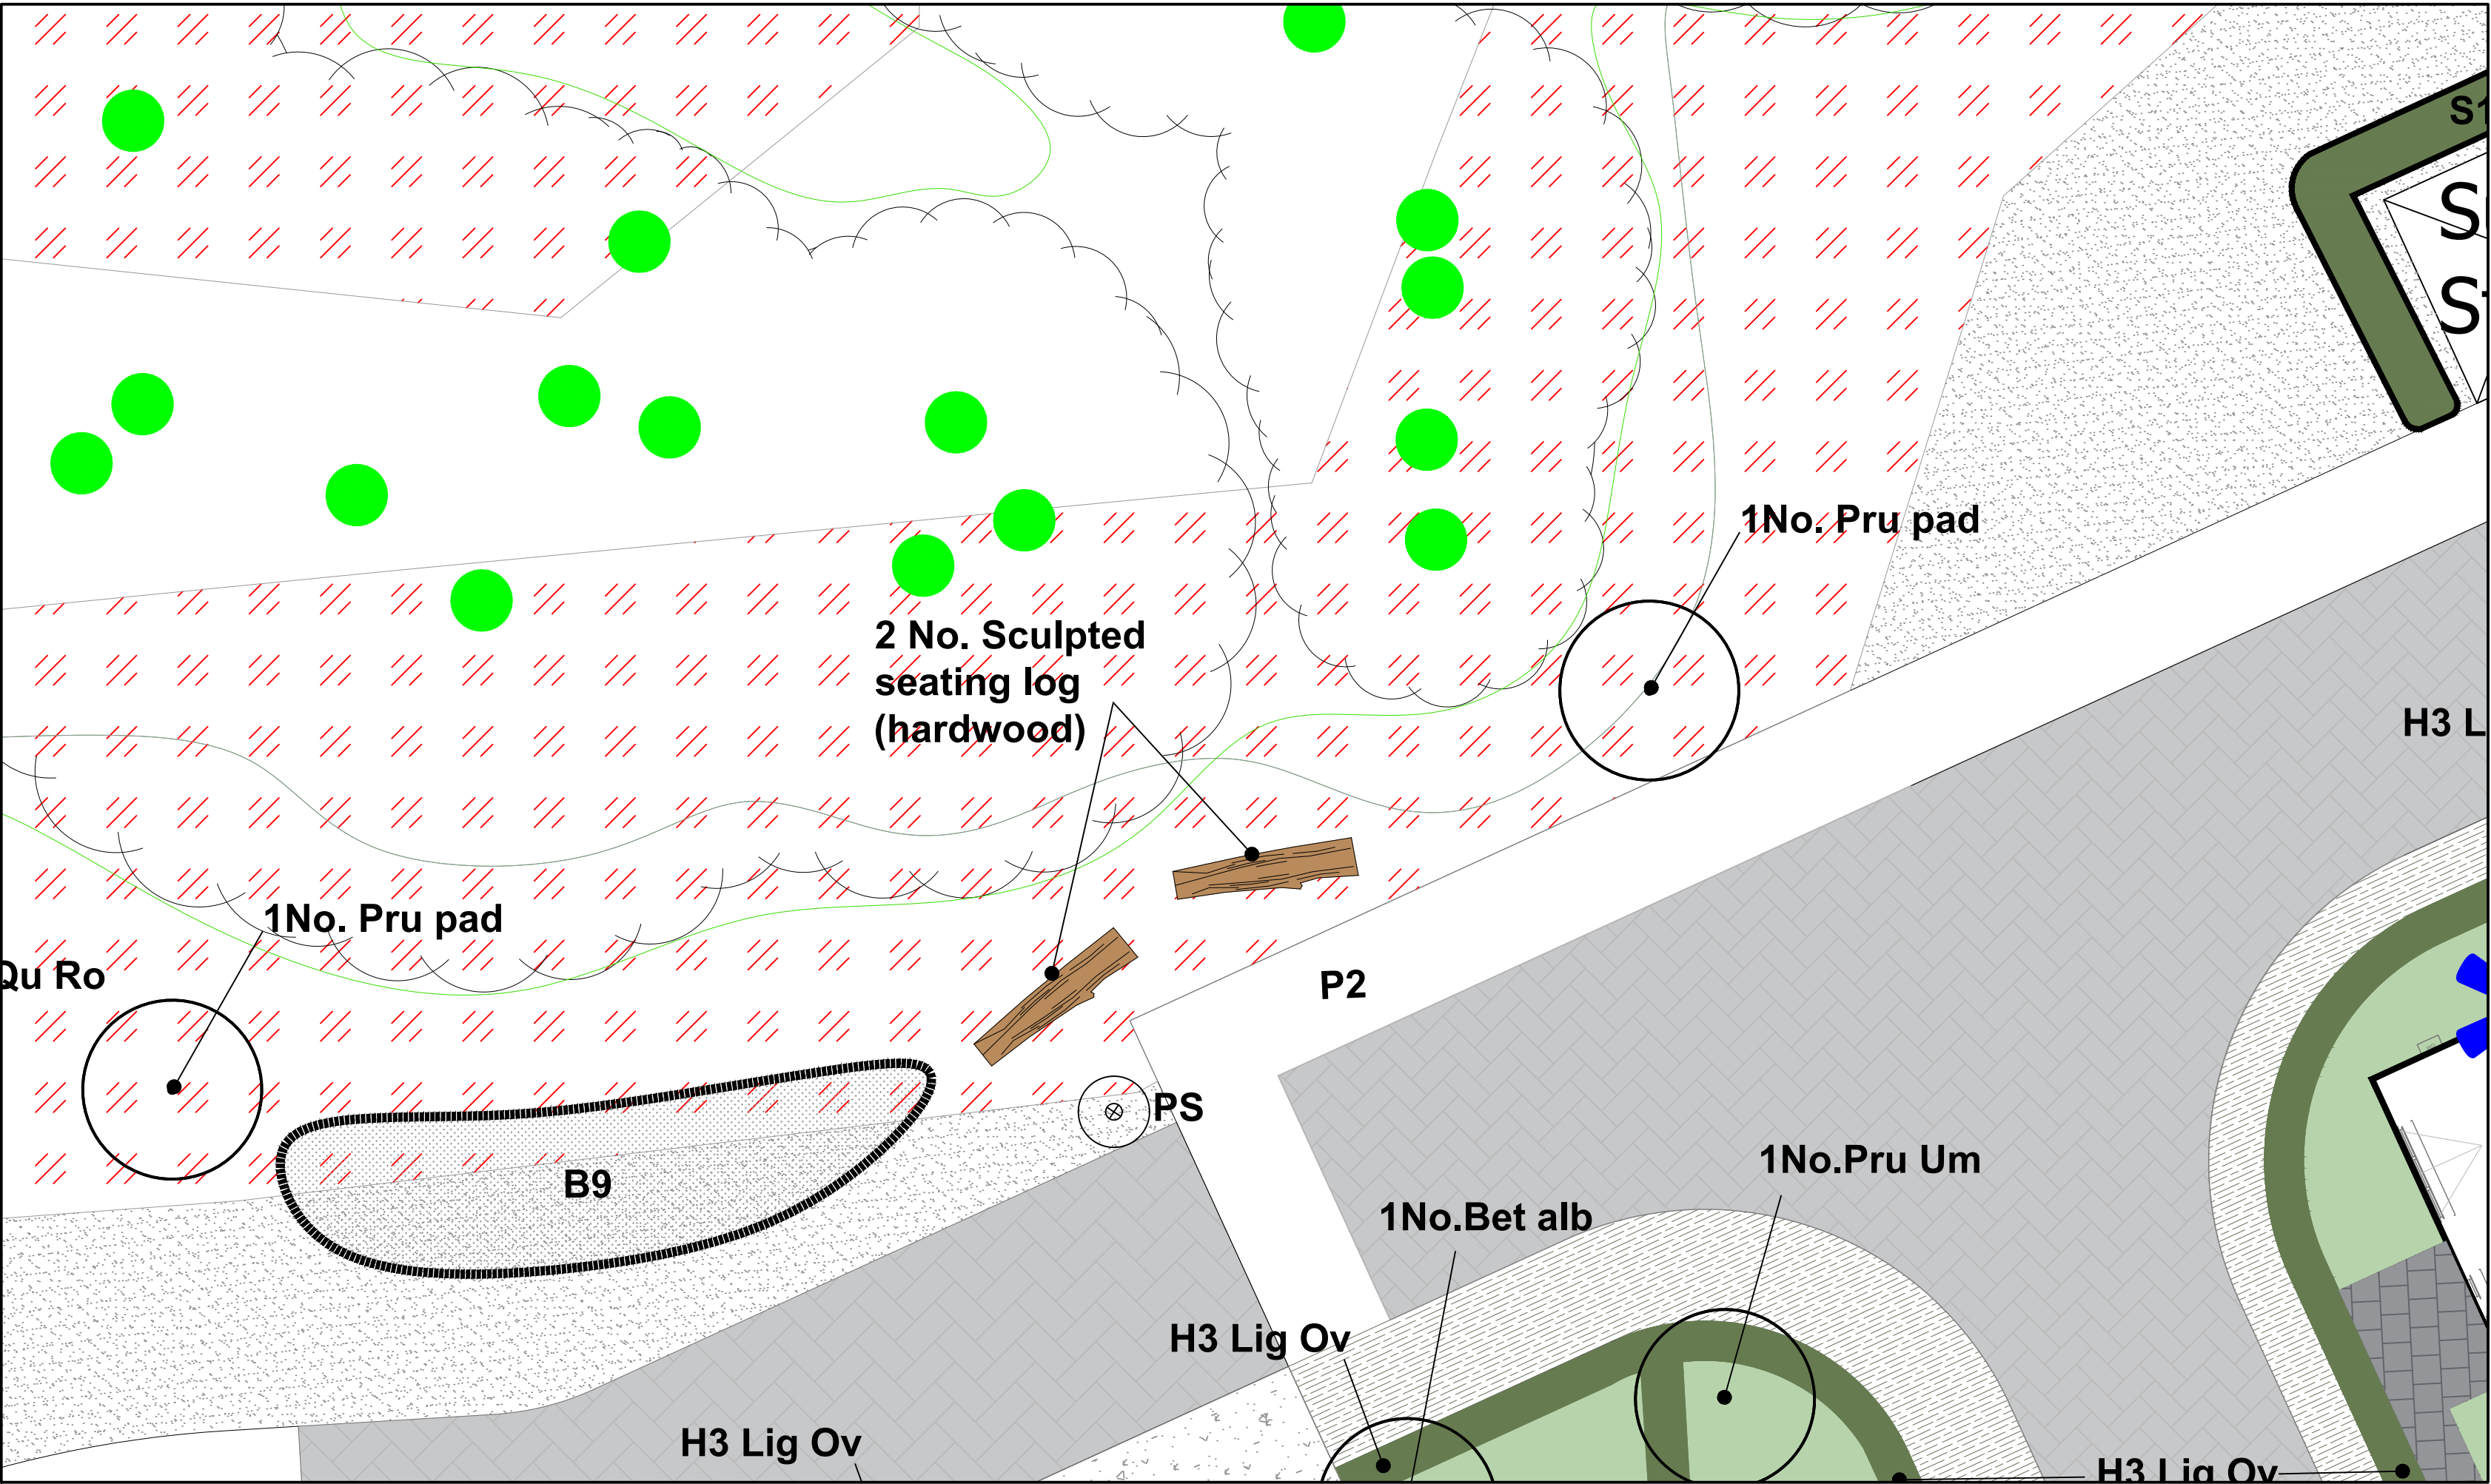

Precedent images of seating log carved out of hardwood as examples

Note: The details of the exact elements to be sculpted are to be worked up with a chainsaw artist as this will be influenced by the natural shape and form of the wood.

The scaling of this drawing cannot be assured

Revision	Date	Drn	Ckd
-	-	-	-




LEGEND

- Hardwood Seating Log Approx 5m long
- Play area signage refer: 33678-RG-LD-11- Condition 10 Wayfinding Signage and Bins

Timetable for Implementation Note:

The Play equipment will be implemented with an anticipated completion date of Q2 2026.

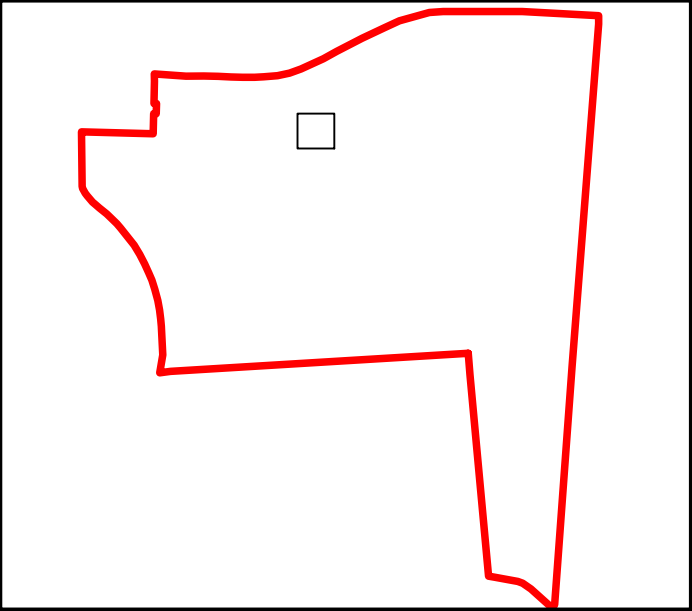

FOR PLANNING

Project
Halsnead Park, Knowsley

Drawing Title
Condition 8 - LAP Play Design
Woodland Edge - Central

Date	Scale	Drawn by	Check by
13.11.24	1:100@A2	BA	SC
Project No	Drawing No	Revision	
33678	RG-LD-35	-	



Stantec UK Limited
The Blade
Abbey Square
Reading
RG1 3BE
T: 0118 9430 000

stantec.com\uk