


- Hardwood Log Approx 5m long
Fauna theme
- Play area signage refer:
33678-RG-LD-11- Condition 10
Wayfinding Signage and Bins

The Play equipment will be implemented with an anticipated completion date of Q2 2026.

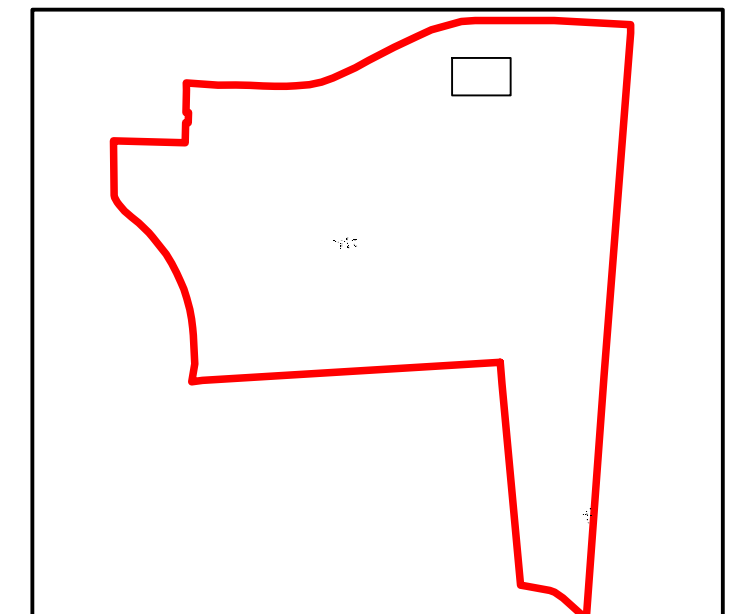


Project
Halsnead Park, Knowsley

Condition 8 - LAP Play Design

Woodland Edge - East



stantec.com\uk

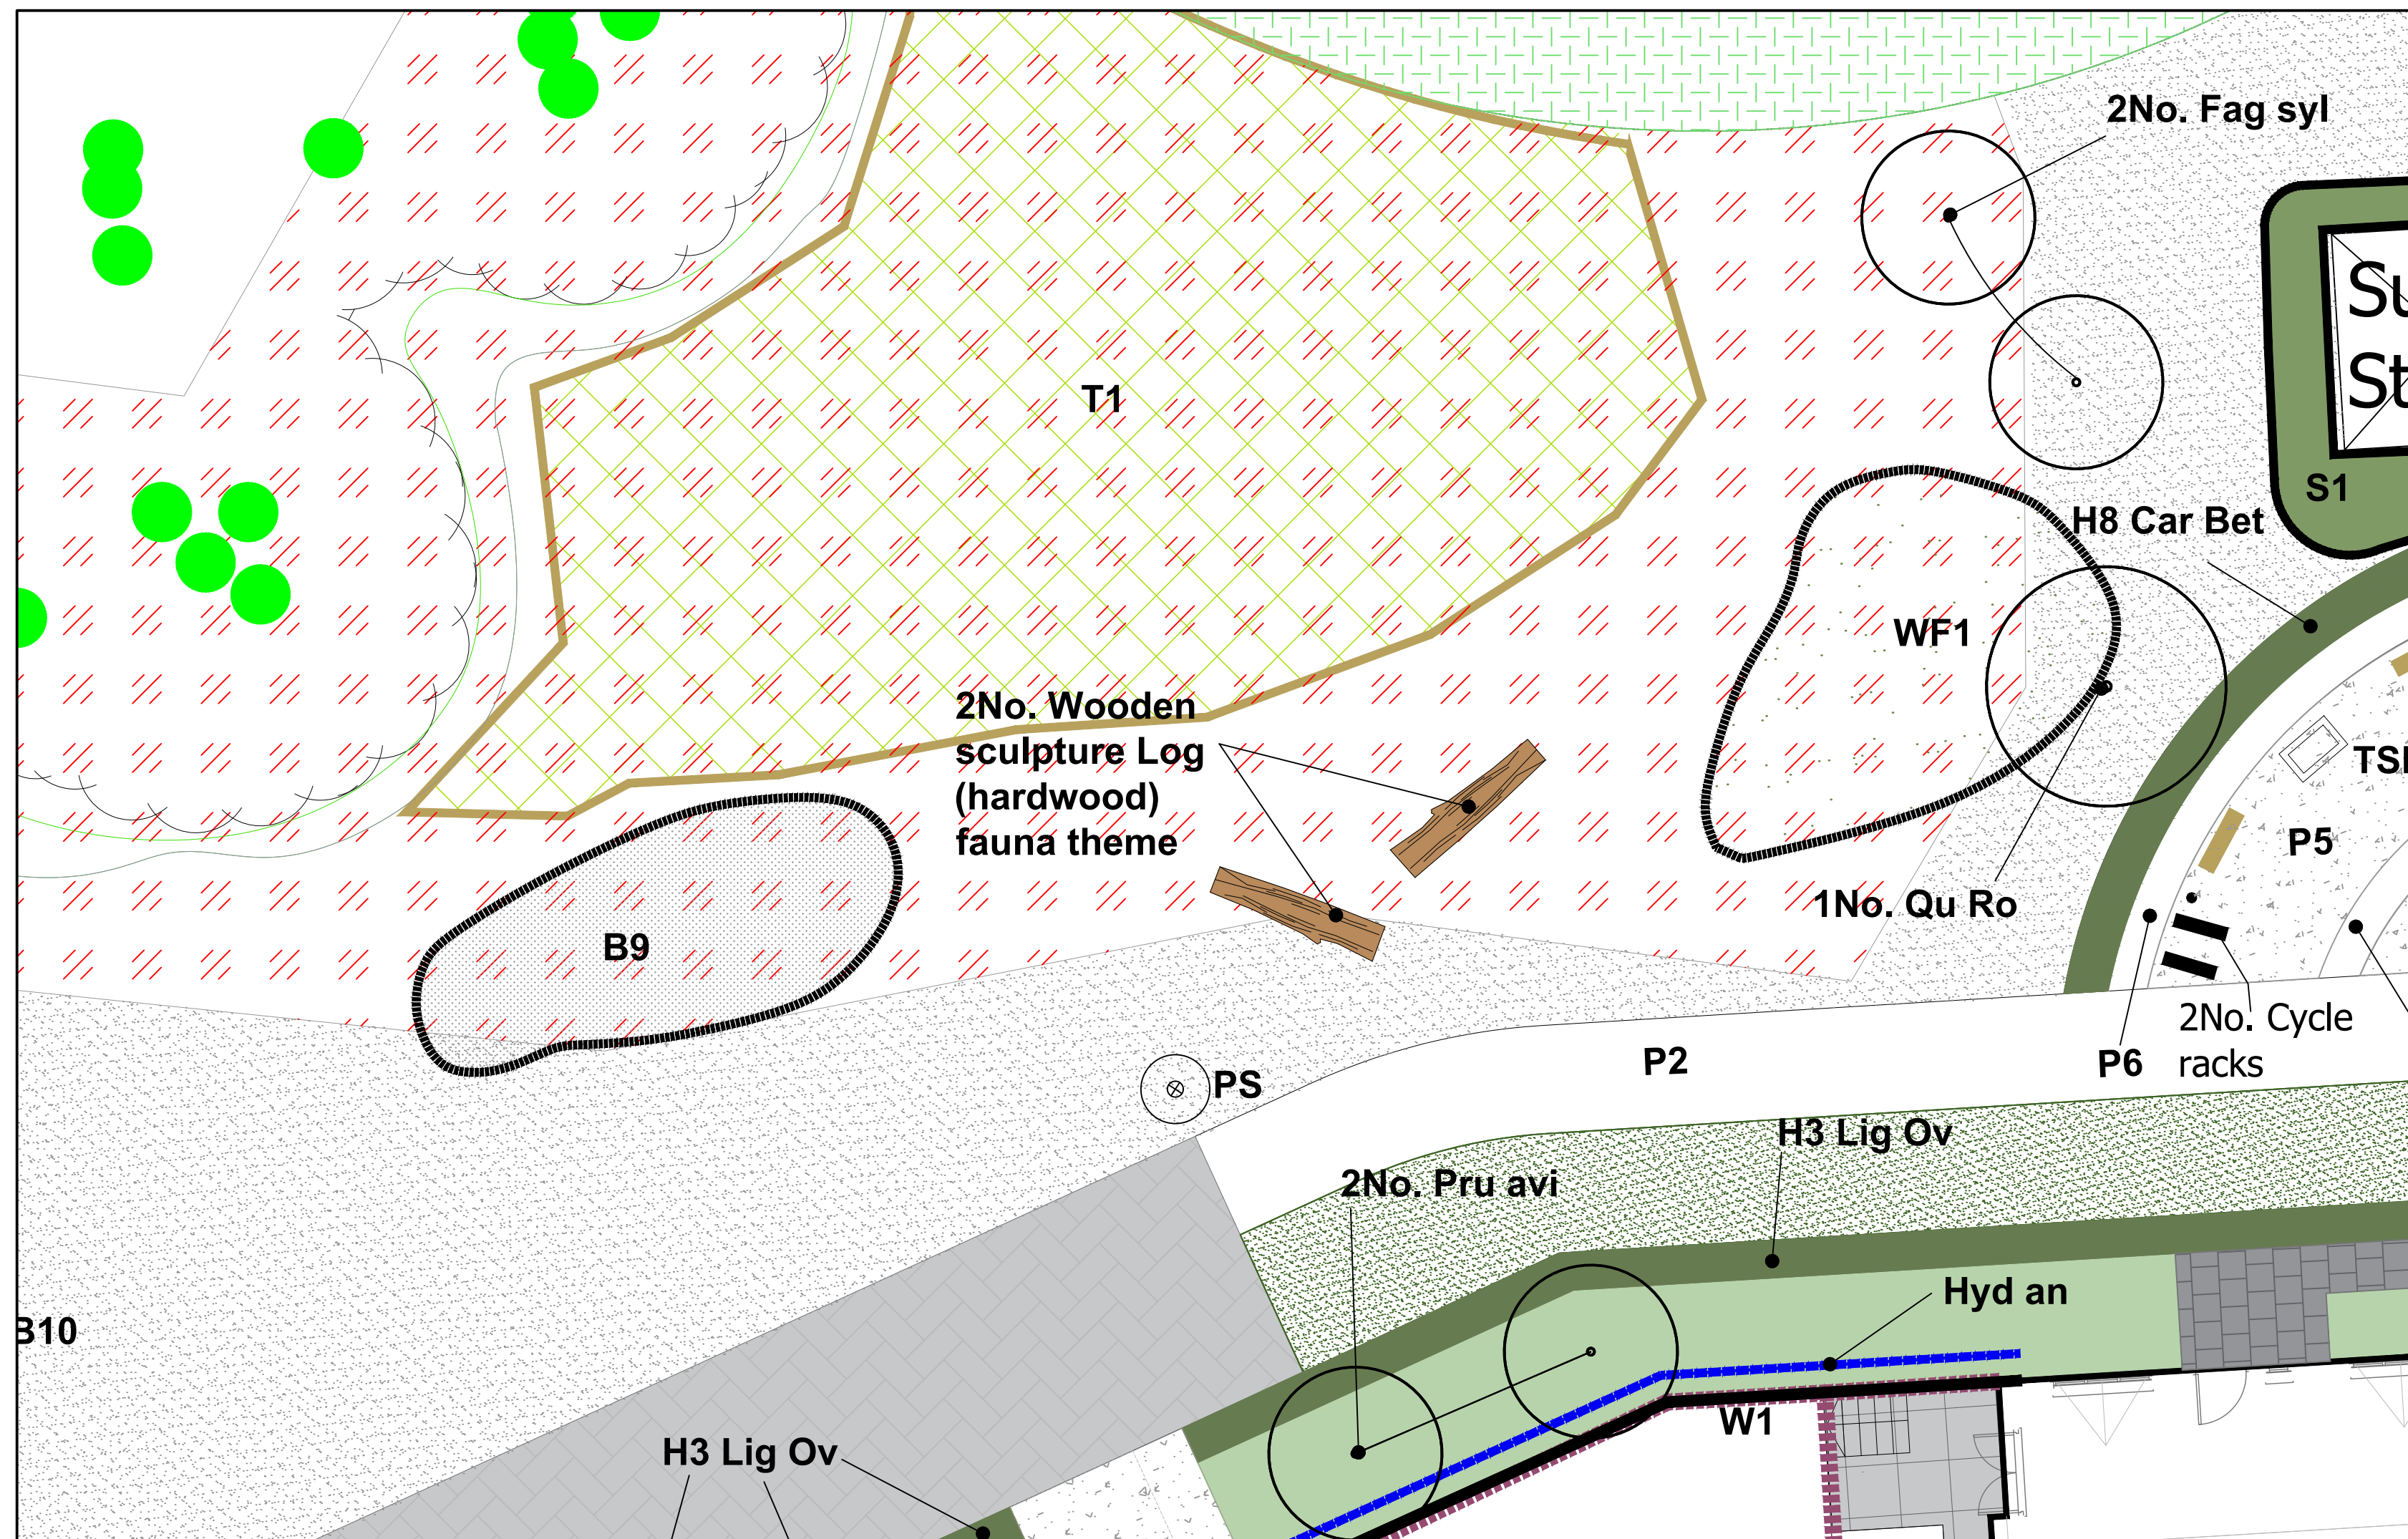

Note: The details of the exact elements to be sculpted are to be worked up with a chainsaw artist as this will be influenced by the natural shape and form of the wood.



Precedent images of fauna themes carved out of hardwood as examples