



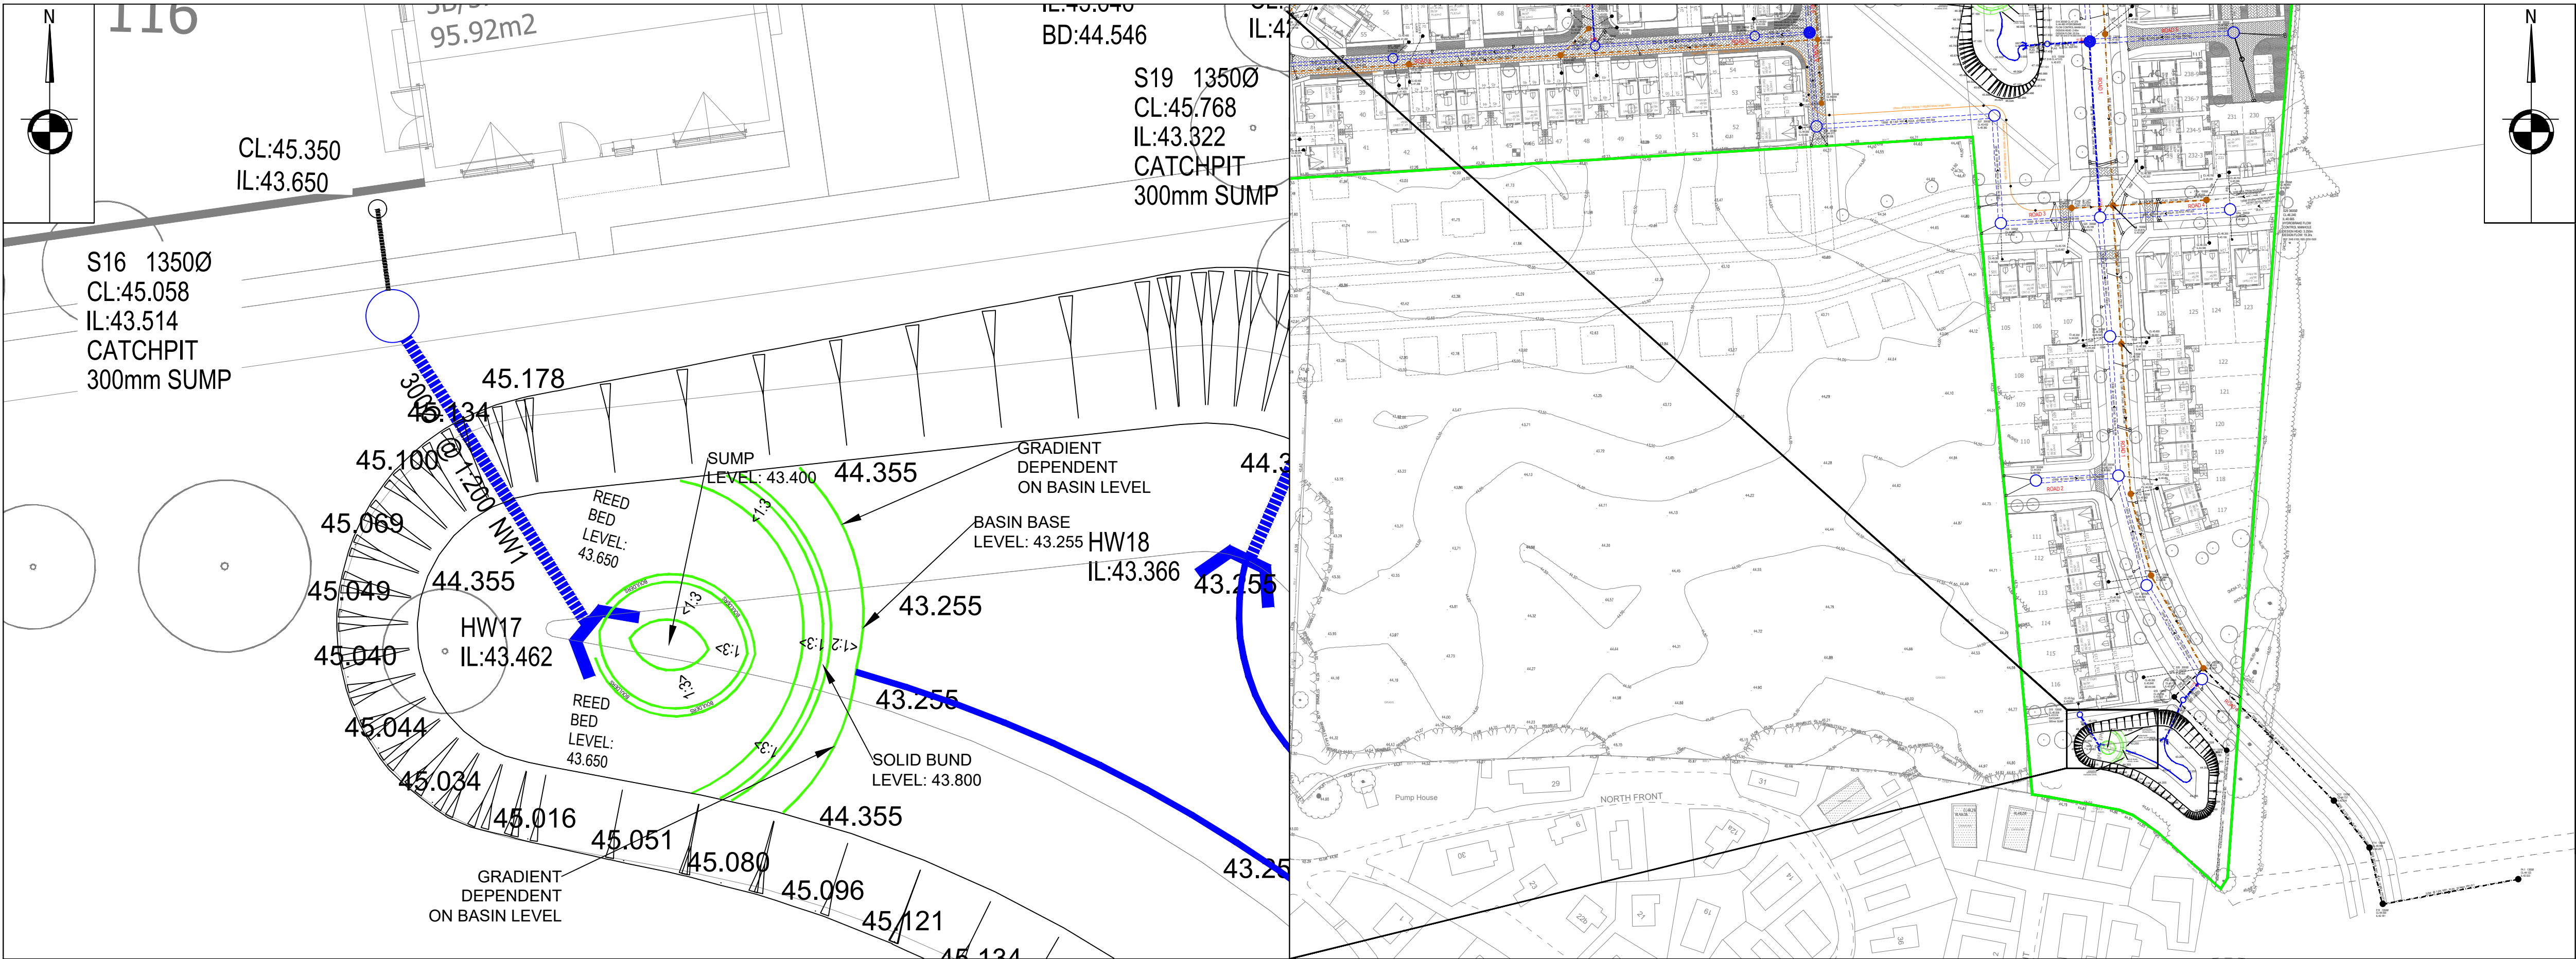


SEDIMENT FOREBAY LAYOUT
SCALE 1:100

LOCATION PLAN
SCALE 1:1000

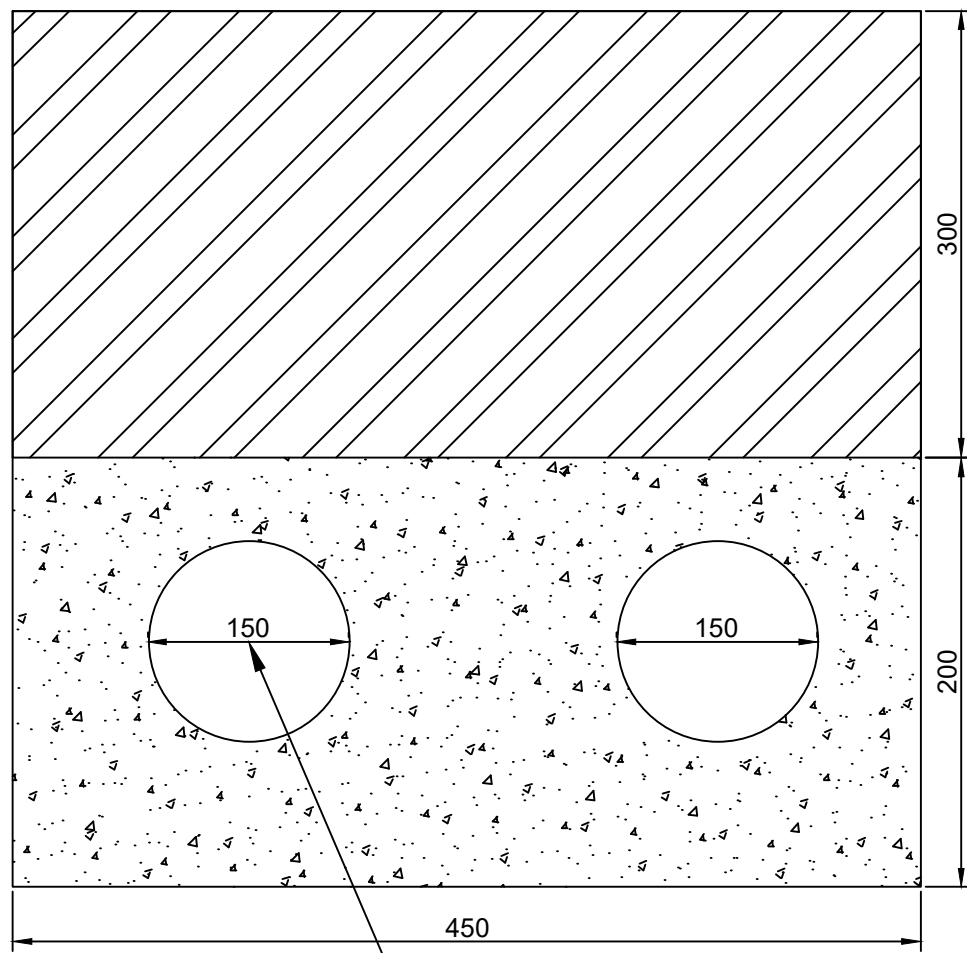

TYPE 3 MOT
TWIN 1500
PREMORMED PIPE

LOW FLOW
CHANNEL DETAIL
SCALE 1:1000

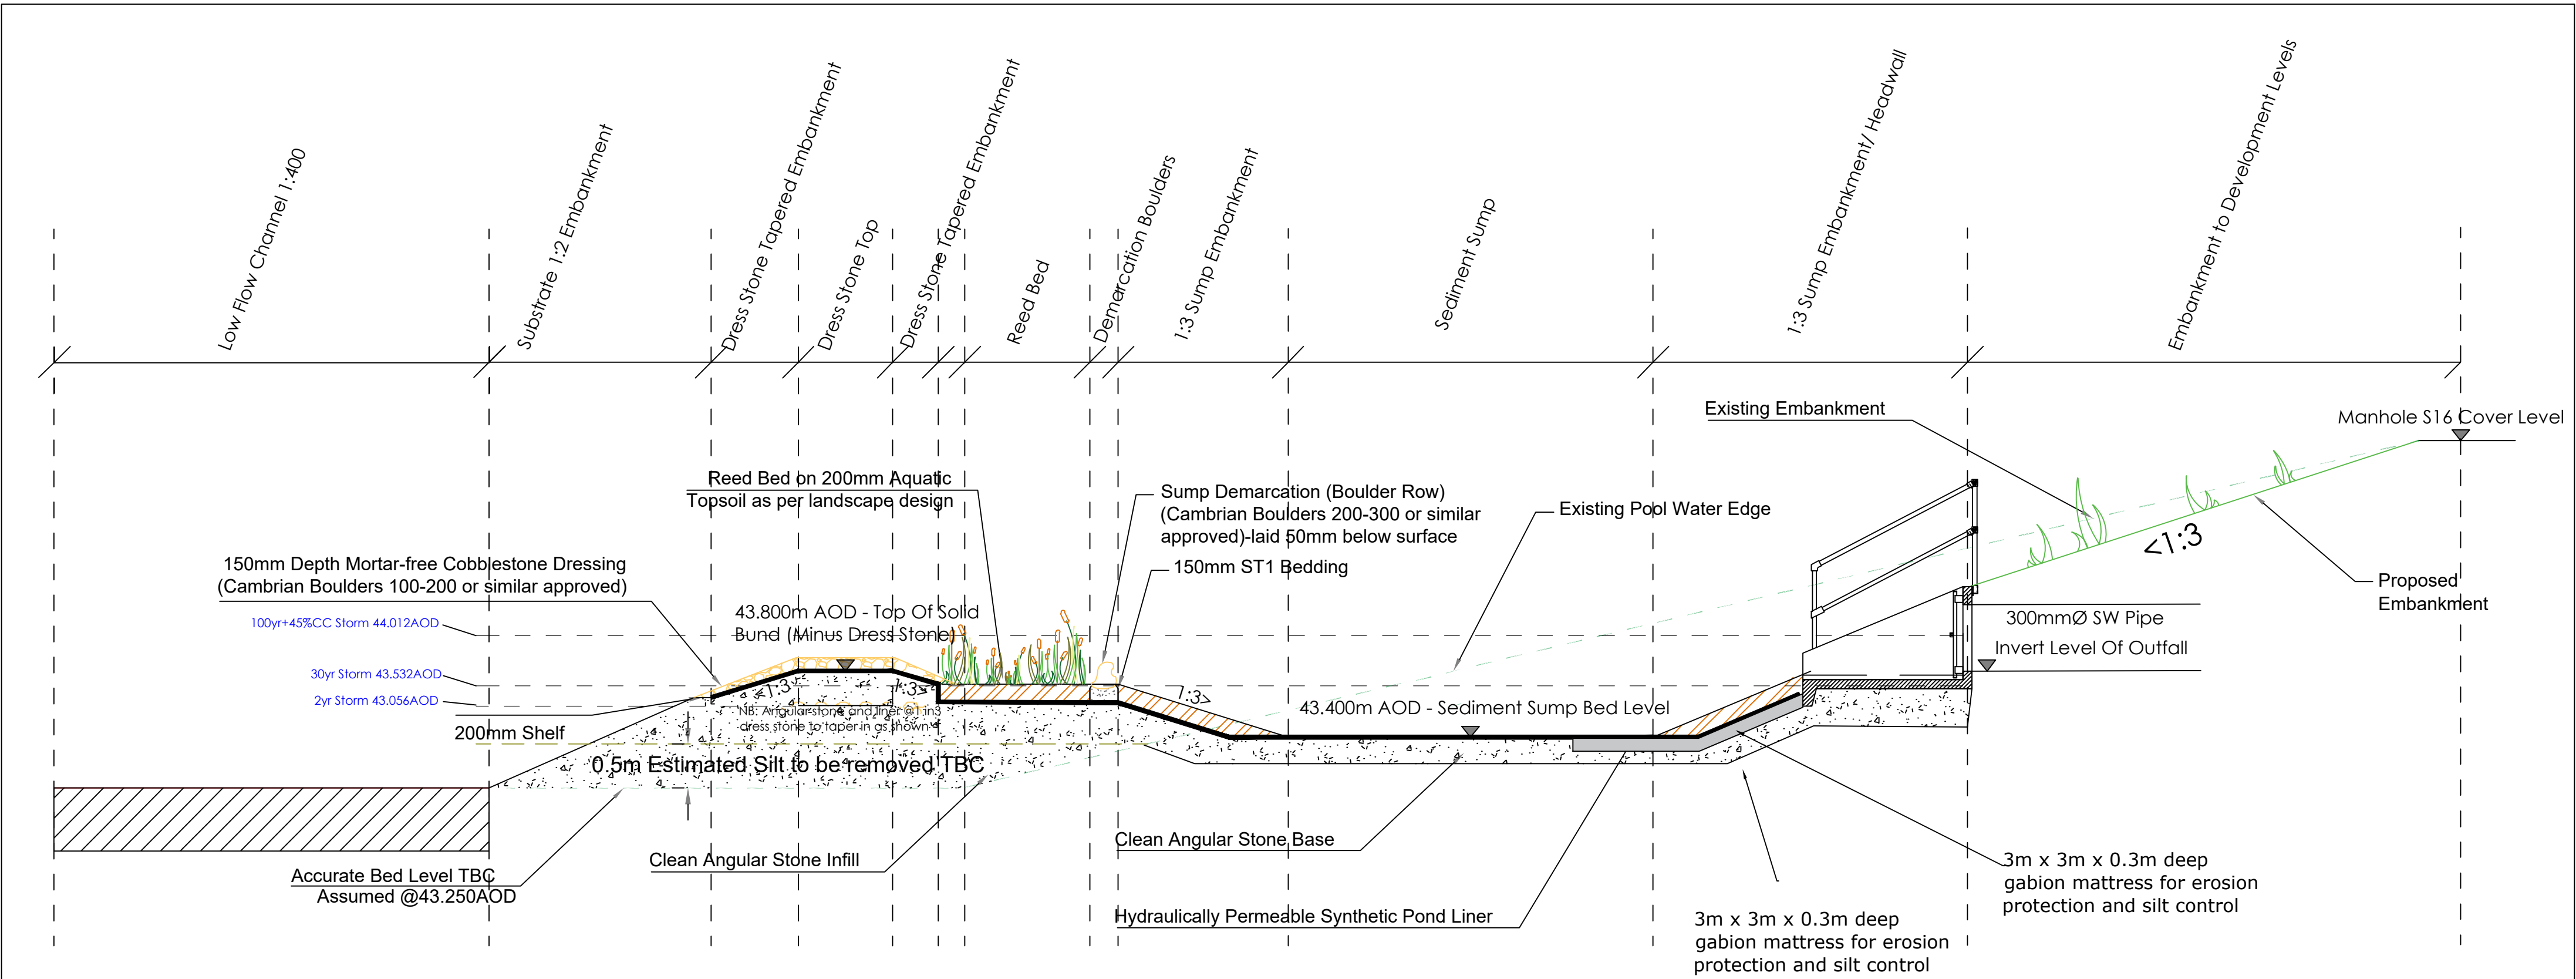

Sediment Forebay Basin 8.002 X-Sect A-A
Scale 1:50

P05	13.01.2024	LAYOUT LEVELS AMENDED TO MIRROR SECTION LEVELS	JLJ	KOB	KOB
P04	03.01.2024	ADDITIONAL INFORMATION ADDED TO DRAWING AS PER SITE REQUEST	JLJ	KOB	KOB
P03	14.10.2024	FOREBAY INFORMATION AMENDED TO ADD GABION MATTRESS FOR EROSION	JLJ	KOB	KOB
P02	19.08.2024	FOREBAY & BASIN AMENDED TO ACCOMMODATE S185	JLJ	KOB	KOB
P01	03.06.2024	INITIAL ISSUE	JLJ	KOB	KOB
REV	DATE	DESCRIPTION	BY	CHK	APP

DRAWING STATUS:					
PRELIMINARY					
CLIENT:					
YOUR HOUSING GROUP					
ARCHITECT:					
BARTON WILLMORE					
PROJECT:					
HALSNEAD GARDEN VILLAGE LICKERS LANE WHISTON					
TITLE:					
SEDIMENT FOREBAY DETAIL 2 8.002					
STATUS:	PROJECT NUMBER	DRAWING No:	REV:		
S1	220-275	HGV - AJP - XX - 00 -DR - C - 1751	P05		
SCALE @ A1:	DESIGNED:	DRAWN:	CHECKED:	APPROVED:	DATE:
AS SHOWN	JLJ	JLJ	KOB	KOB	JULY 2024