



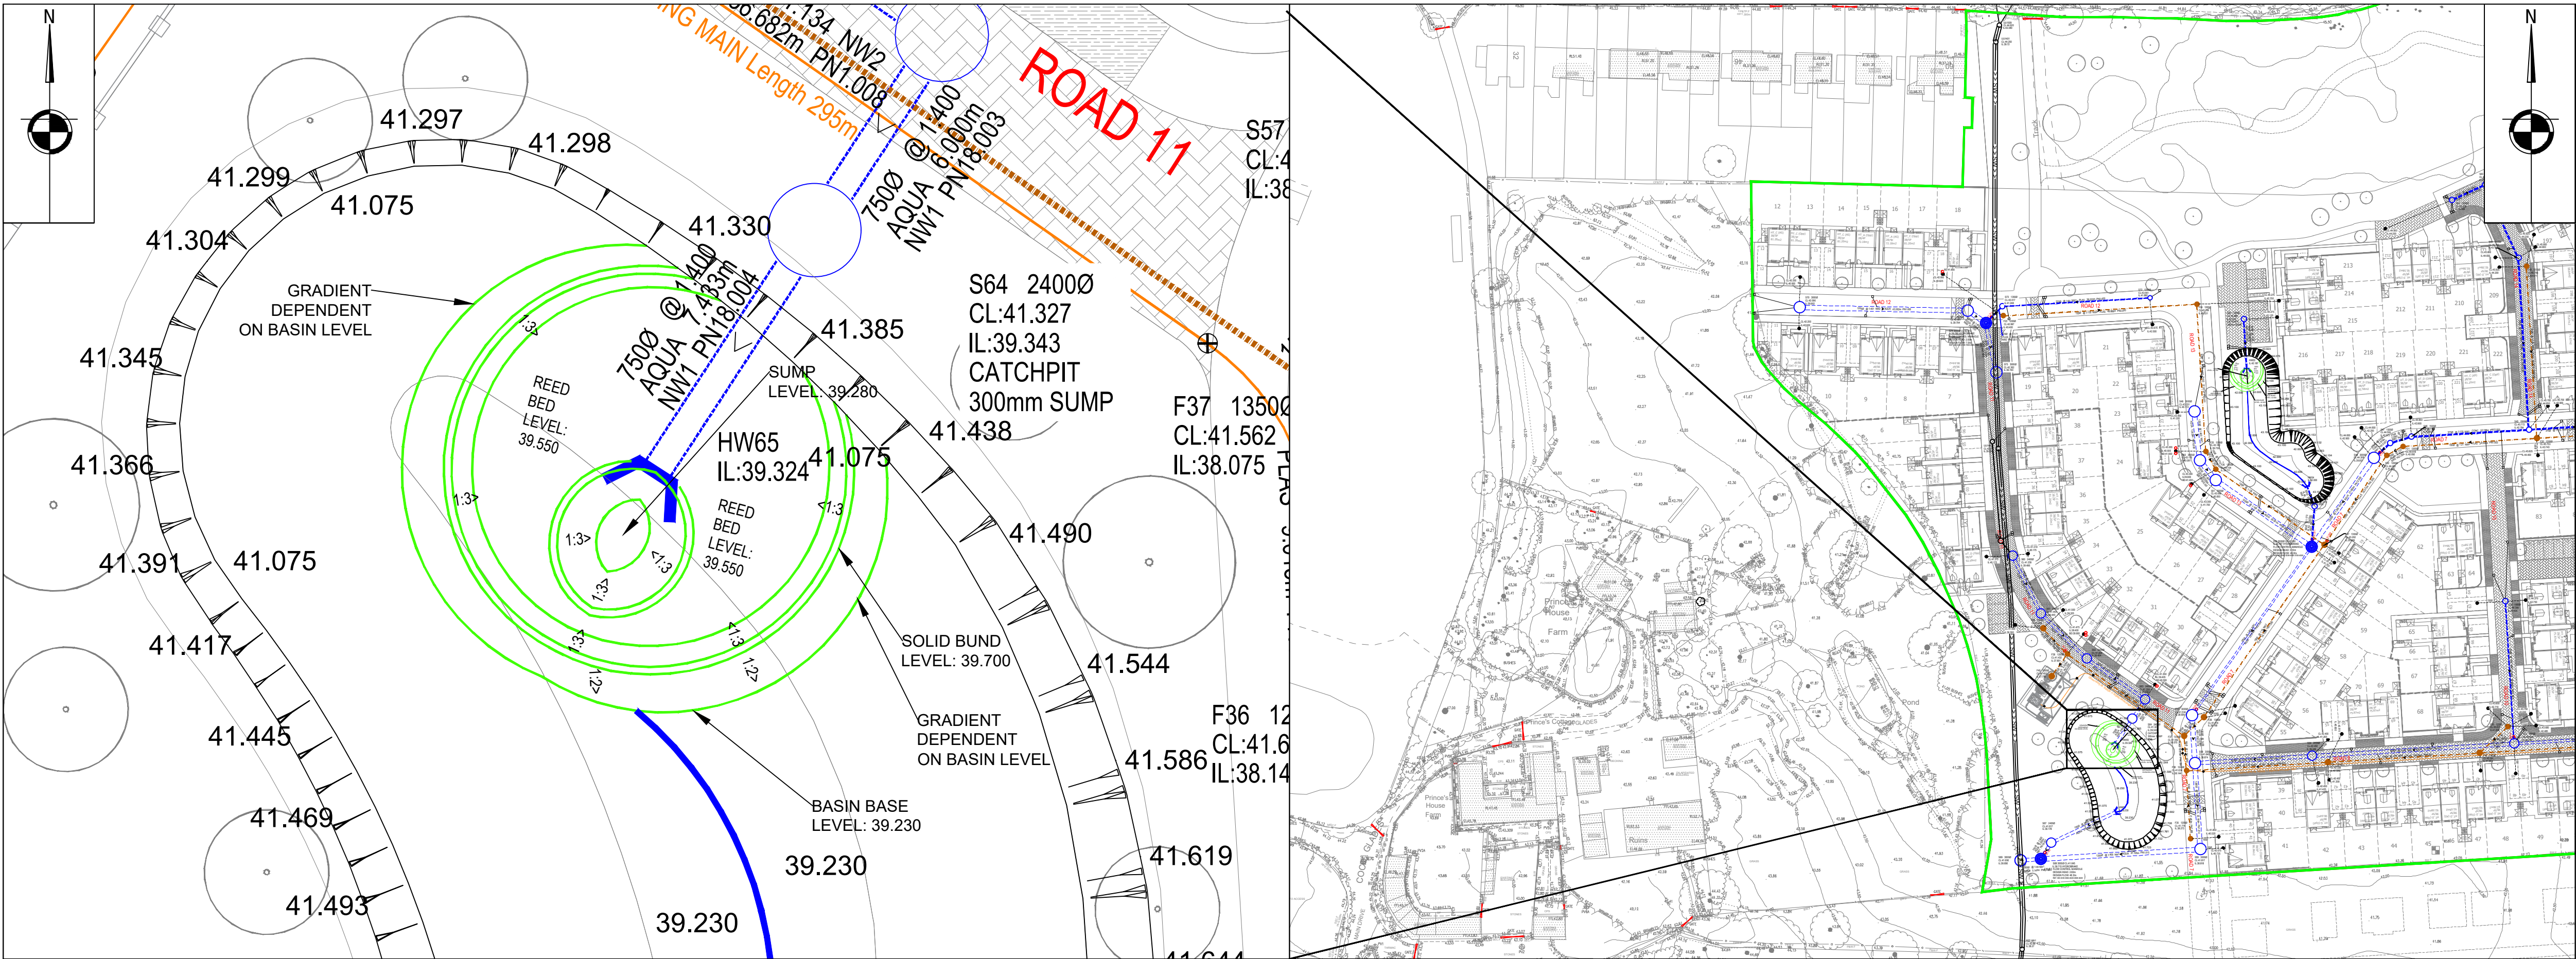


SEDIMENT FOREBAY LAYOUT
SCALE 1:100

LOCATION PLAN
SCALE 1:1000

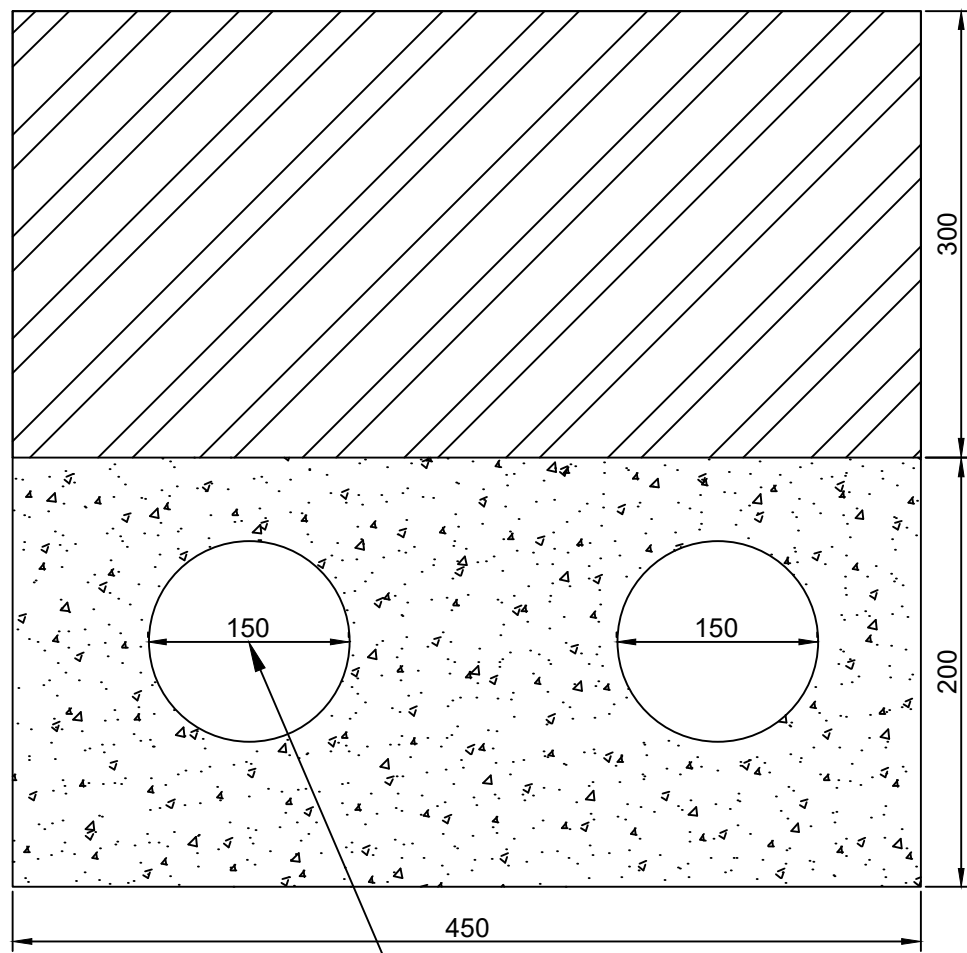

TYPE 3 MOT
TWIN 1500
PREMORE PIPE

LOW FLOW
CHANNEL DETAIL
SCALE 1:1000

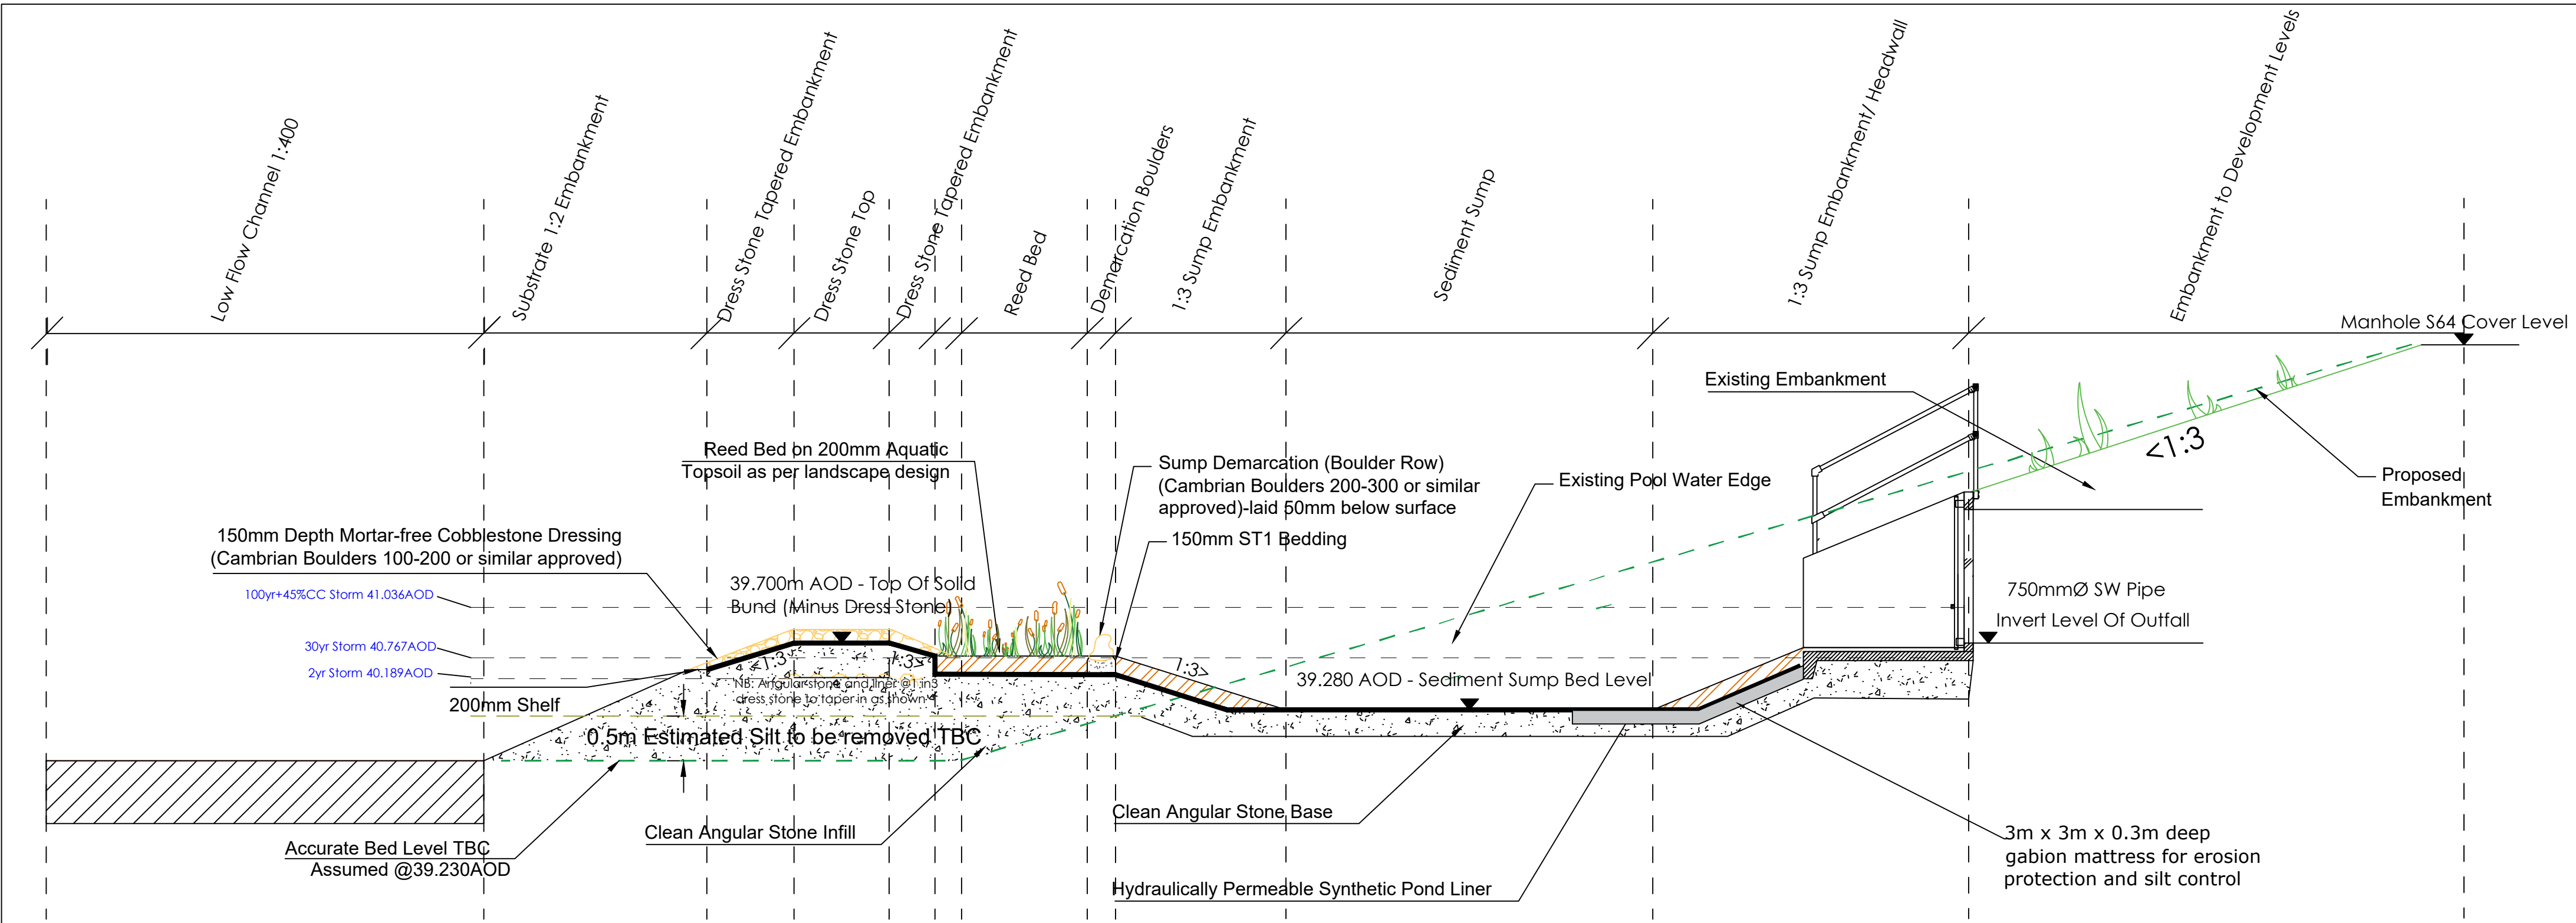

Sediment Forebay Basin 18.006 X-Sect A-A
Scale 1:50

P04	13.01.2024	LAYOUT LEVELS AMENDED TO MIRROR SECTION LEVELS	JLJ	KOB	KOB
P03	03.01.2024	ADDITIONAL INFORMATION ADDED TO DRAWING AS PER SITE REQUEST	JLJ	KOB	KOB
P02	14.10.2024	FOREBAY INFORMATION AMENDED TO ADD GABION MATTRESS FOR EROSION	JLJ	KOB	KOB
P01	03.06.2024	INITIAL ISSUE	JLJ	KOB	KOB
REV	DATE	DESCRIPTION	BY	CHK	APP

DRAWING STATUS:	PRELIMINARY
-----------------	--------------------

CLIENT:	YOUR HOUSING GROUP
---------	--------------------

ARCHITECT:	BARTON WILLMORE
------------	-----------------

PROJECT:	HALSNEAD GARDEN VILLAGE LICKERS LANE WHISTON
----------	--

TITLE:	SEDIMENT FOREBAY DETAIL 4 18.006
--------	--

STATUS:	S1	PROJECT NUMBER:	220-275	DRAWING No:	HGV - AJP - XX - 00 -DR - C - 1752	REV:	P04
---------	----	-----------------	---------	-------------	------------------------------------	------	-----

SCALE @ A1:	AS SHOWN	DESIGNED:	JLJ	DRAWN:	JLJ	CHECKED:	KOB	APPROVED:	KOB	DATE:	JULY 2024
-------------	----------	-----------	-----	--------	-----	----------	-----	-----------	-----	-------	-----------