
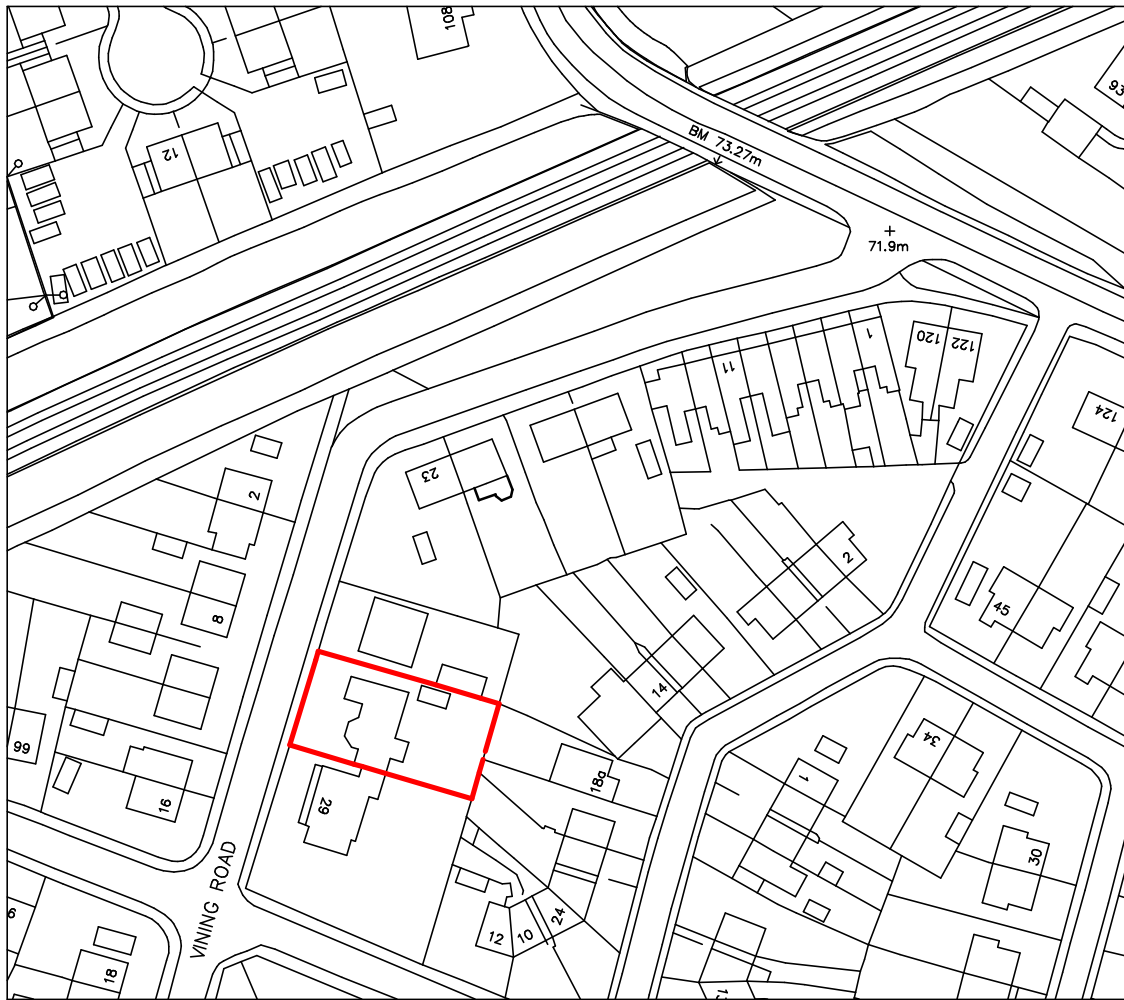


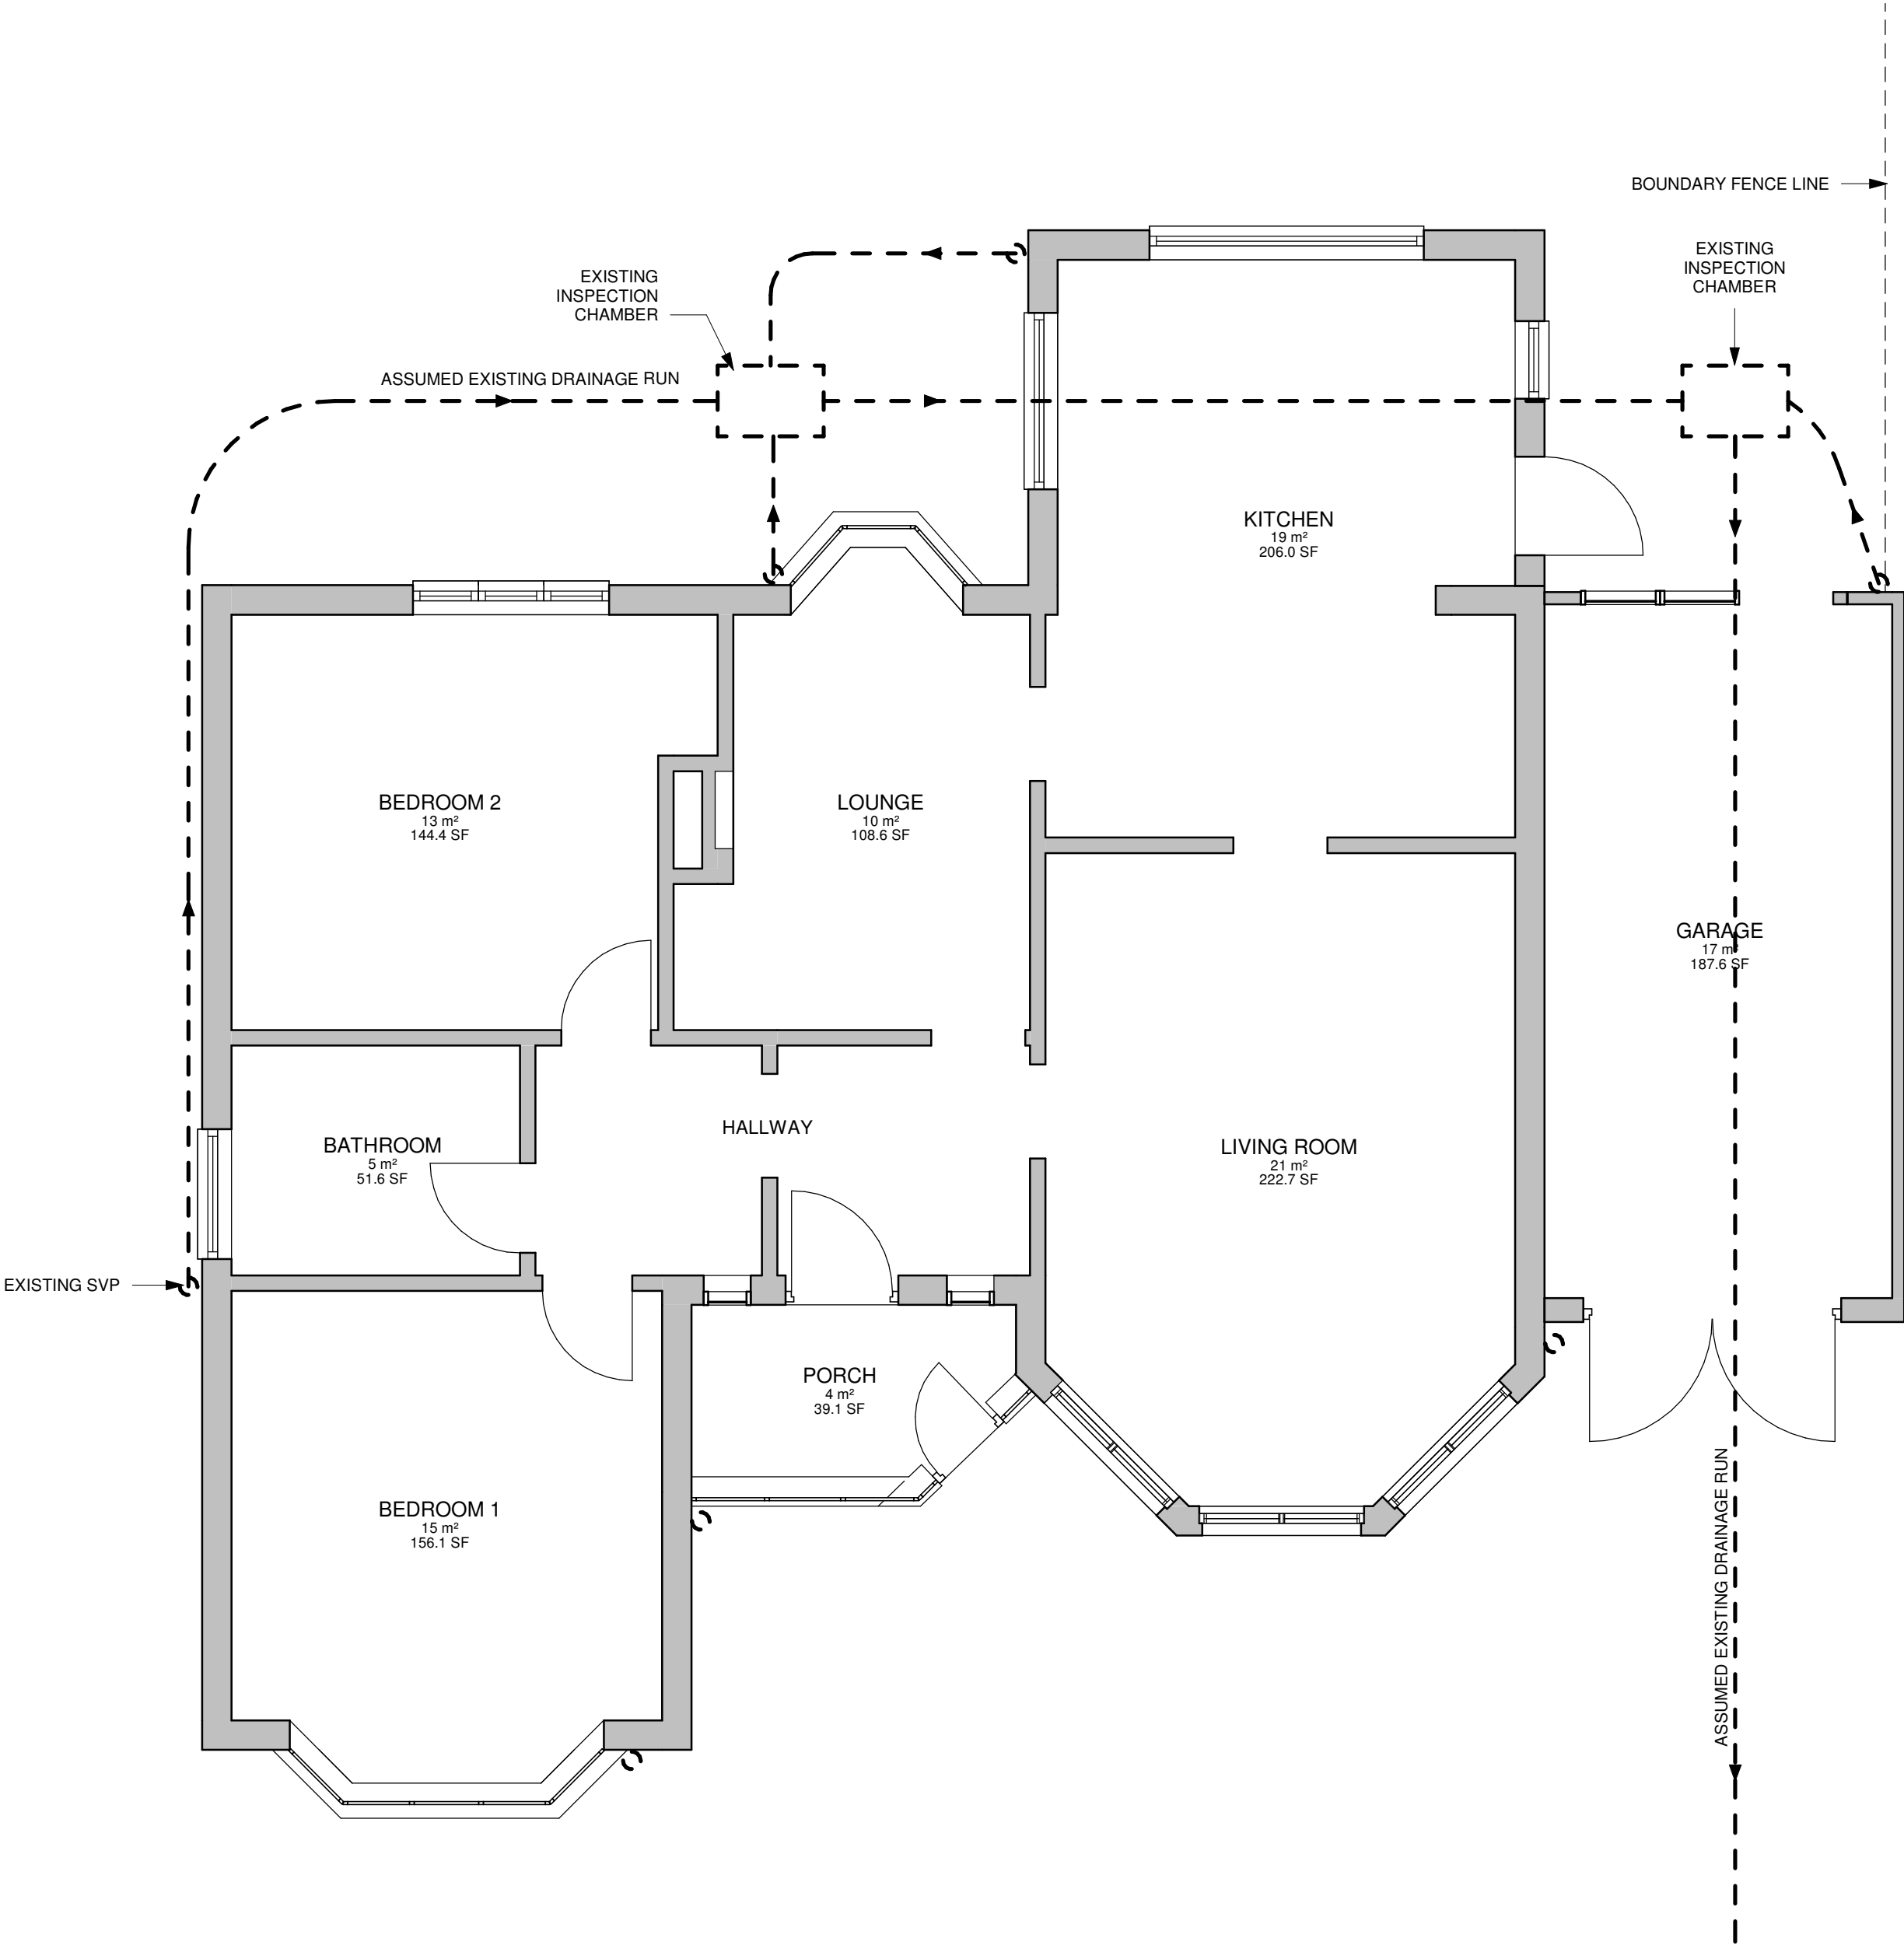

Location Plan as Existing
1 : 1250

SCALE BAR
1:1250

THE CONTENT OF THIS DRAWING PACK IS SUBJECT TO THE PROVISION OF THE COPYRIGHT ACT 1956.
WORK TO FIGURED DIMENSIONS ONLY. SITE DIMENSIONS ARE TO BE CHECKED BEFORE WORK IS STARTED.

PROJECT		
27 VINING ROAD, L35 7LG		
TITLE		
LOCATION PLAN & EXISTING PLAN		
CLIENT		
Owner		
DATE		
08/01/26		
SCALE (@A2)		
1:50 / 1:1250		
DRAWING NUMBER	REV	
702-001	P2	

GROUND FLOOR
1 : 50

SCALE BAR
1:50