




SCALE BAR
1:50

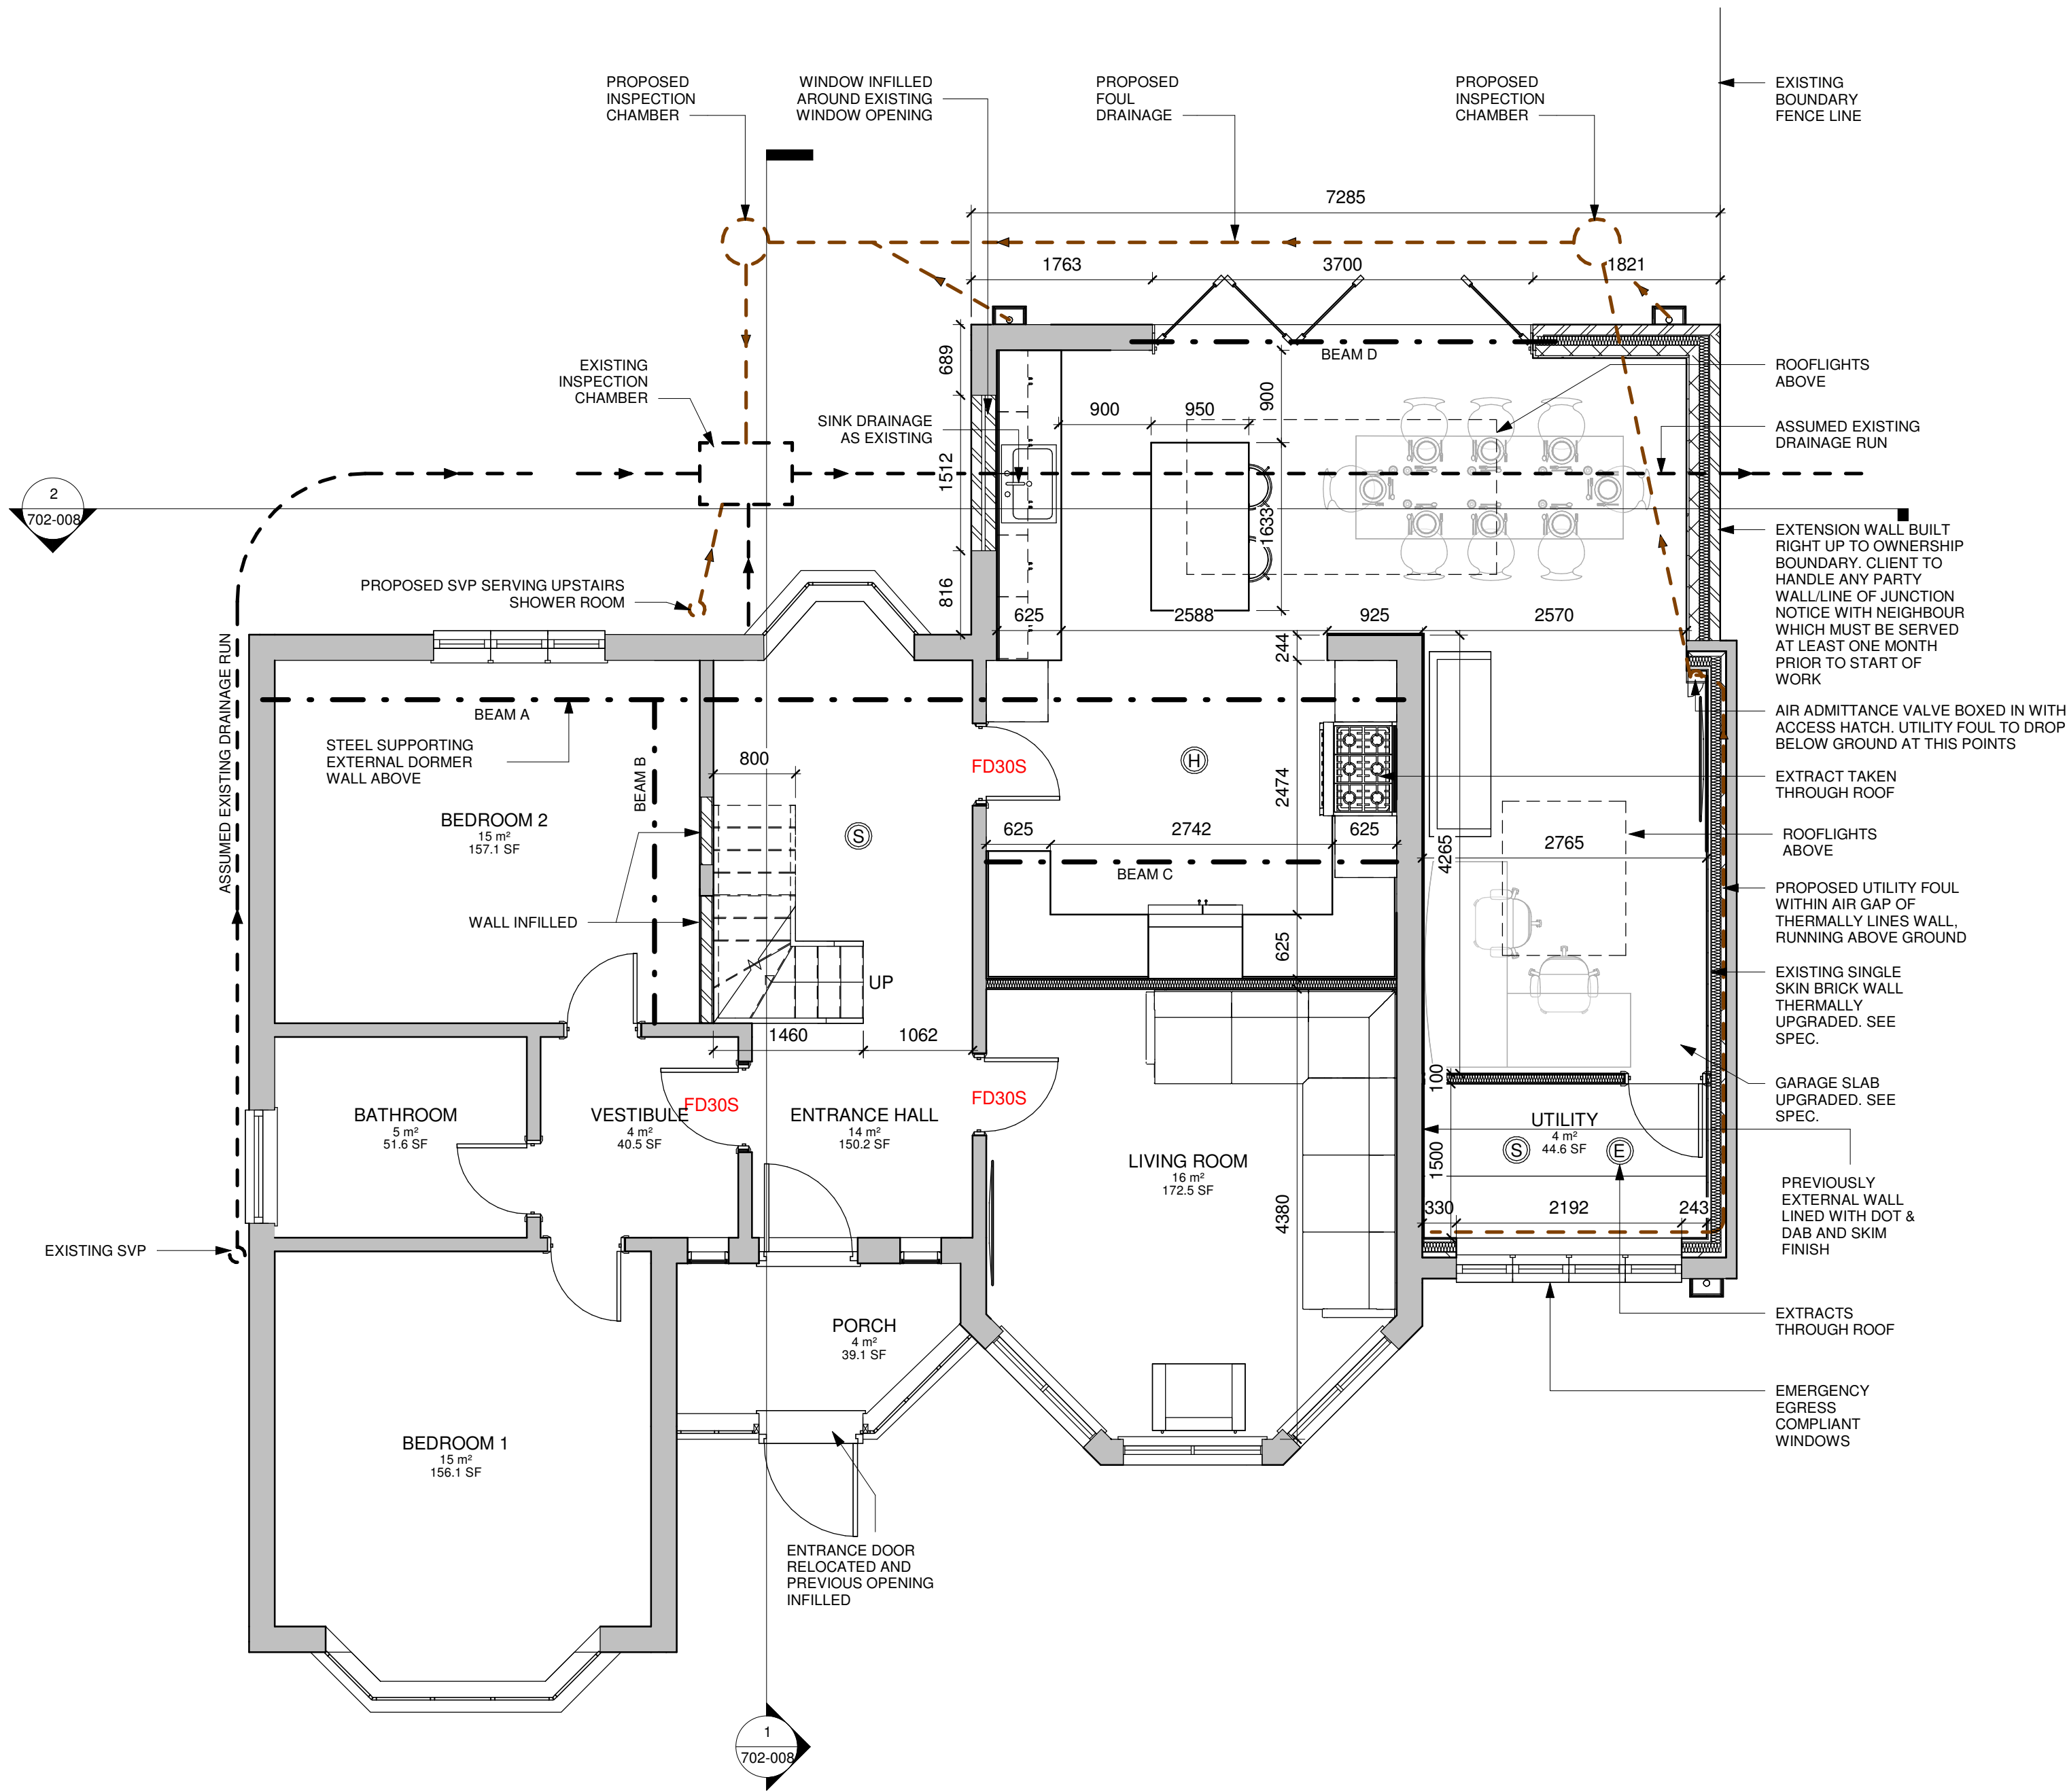

PROPOSED GROUND FLOOR
1 : 50

THE CONTENT OF THIS DRAWING PACK IS SUBJECT TO THE
PROVISION OF THE COPYRIGHT ACT 1956.
WORK TO FIGURED DIMENSIONS ONLY. SITE DIMENSIONS ARE
TO BE CHECKED BEFORE WORK IS STARTED.

PROJECT 27 VINING ROAD, L35 7LG		
TITLE PROPOSED GROUND		
CLIENT Owner		
DATE 08/01/26		
SCALE (@A2) 1:50		
DRAWING NUMBER 702-004	REV P2	