
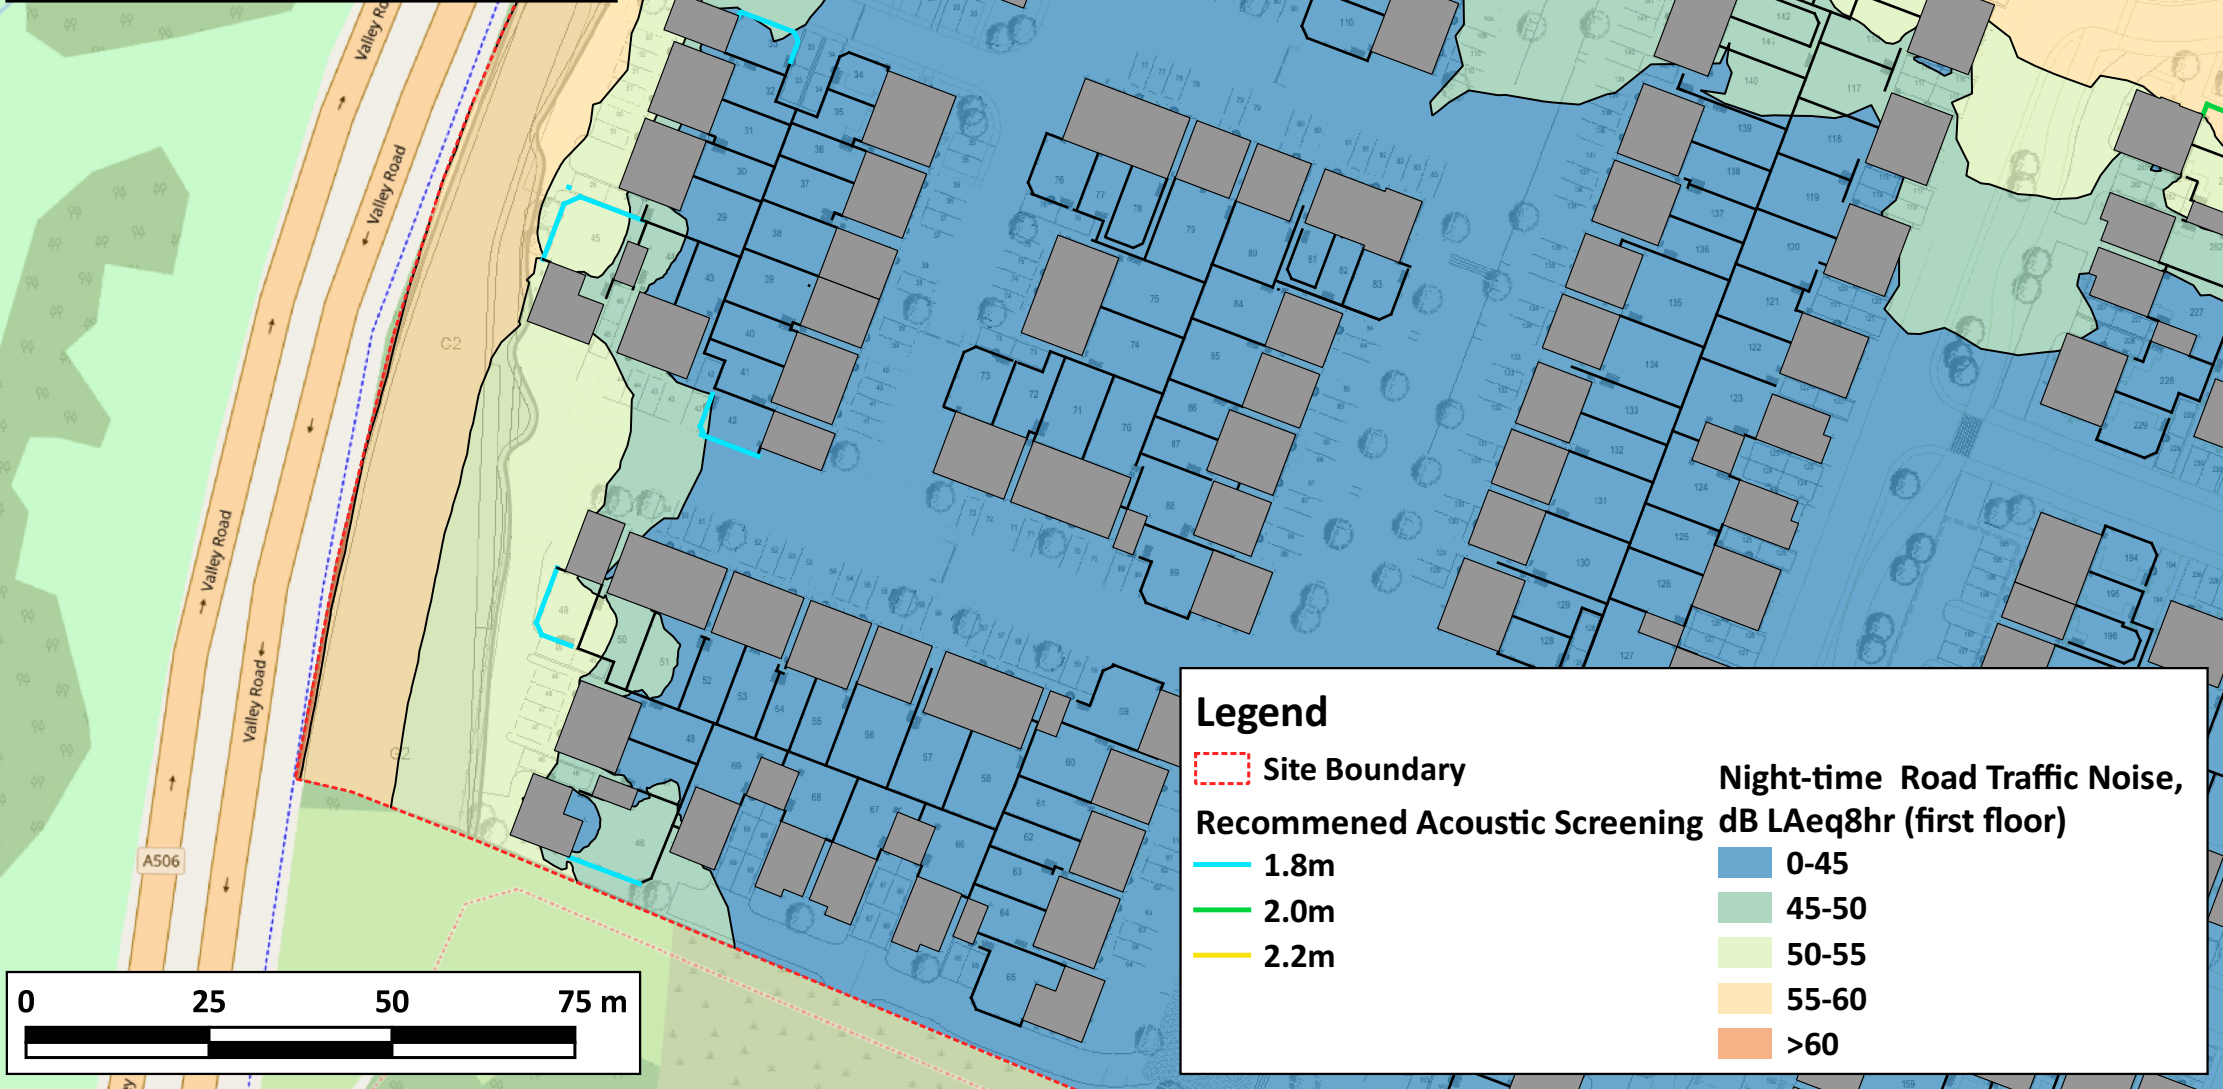


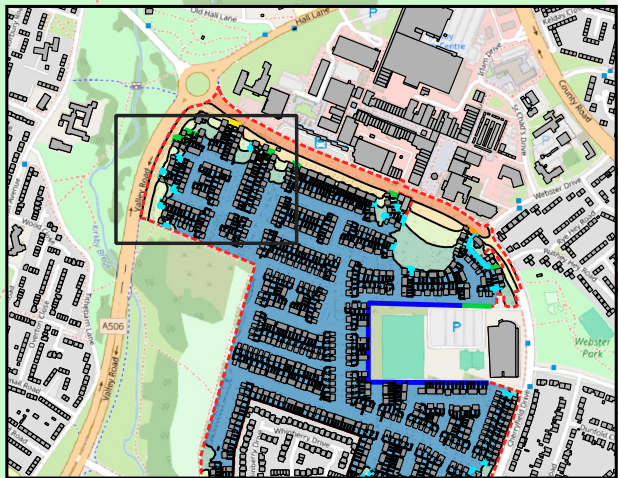

Legend

Site Boundary

1.8m

2.0m

2.2m

Night-time Road Traffic Noise, Recommended Acoustic Screening dB LAeq8hr (first floor)



0-45

45-50

50-55

55-60

>60

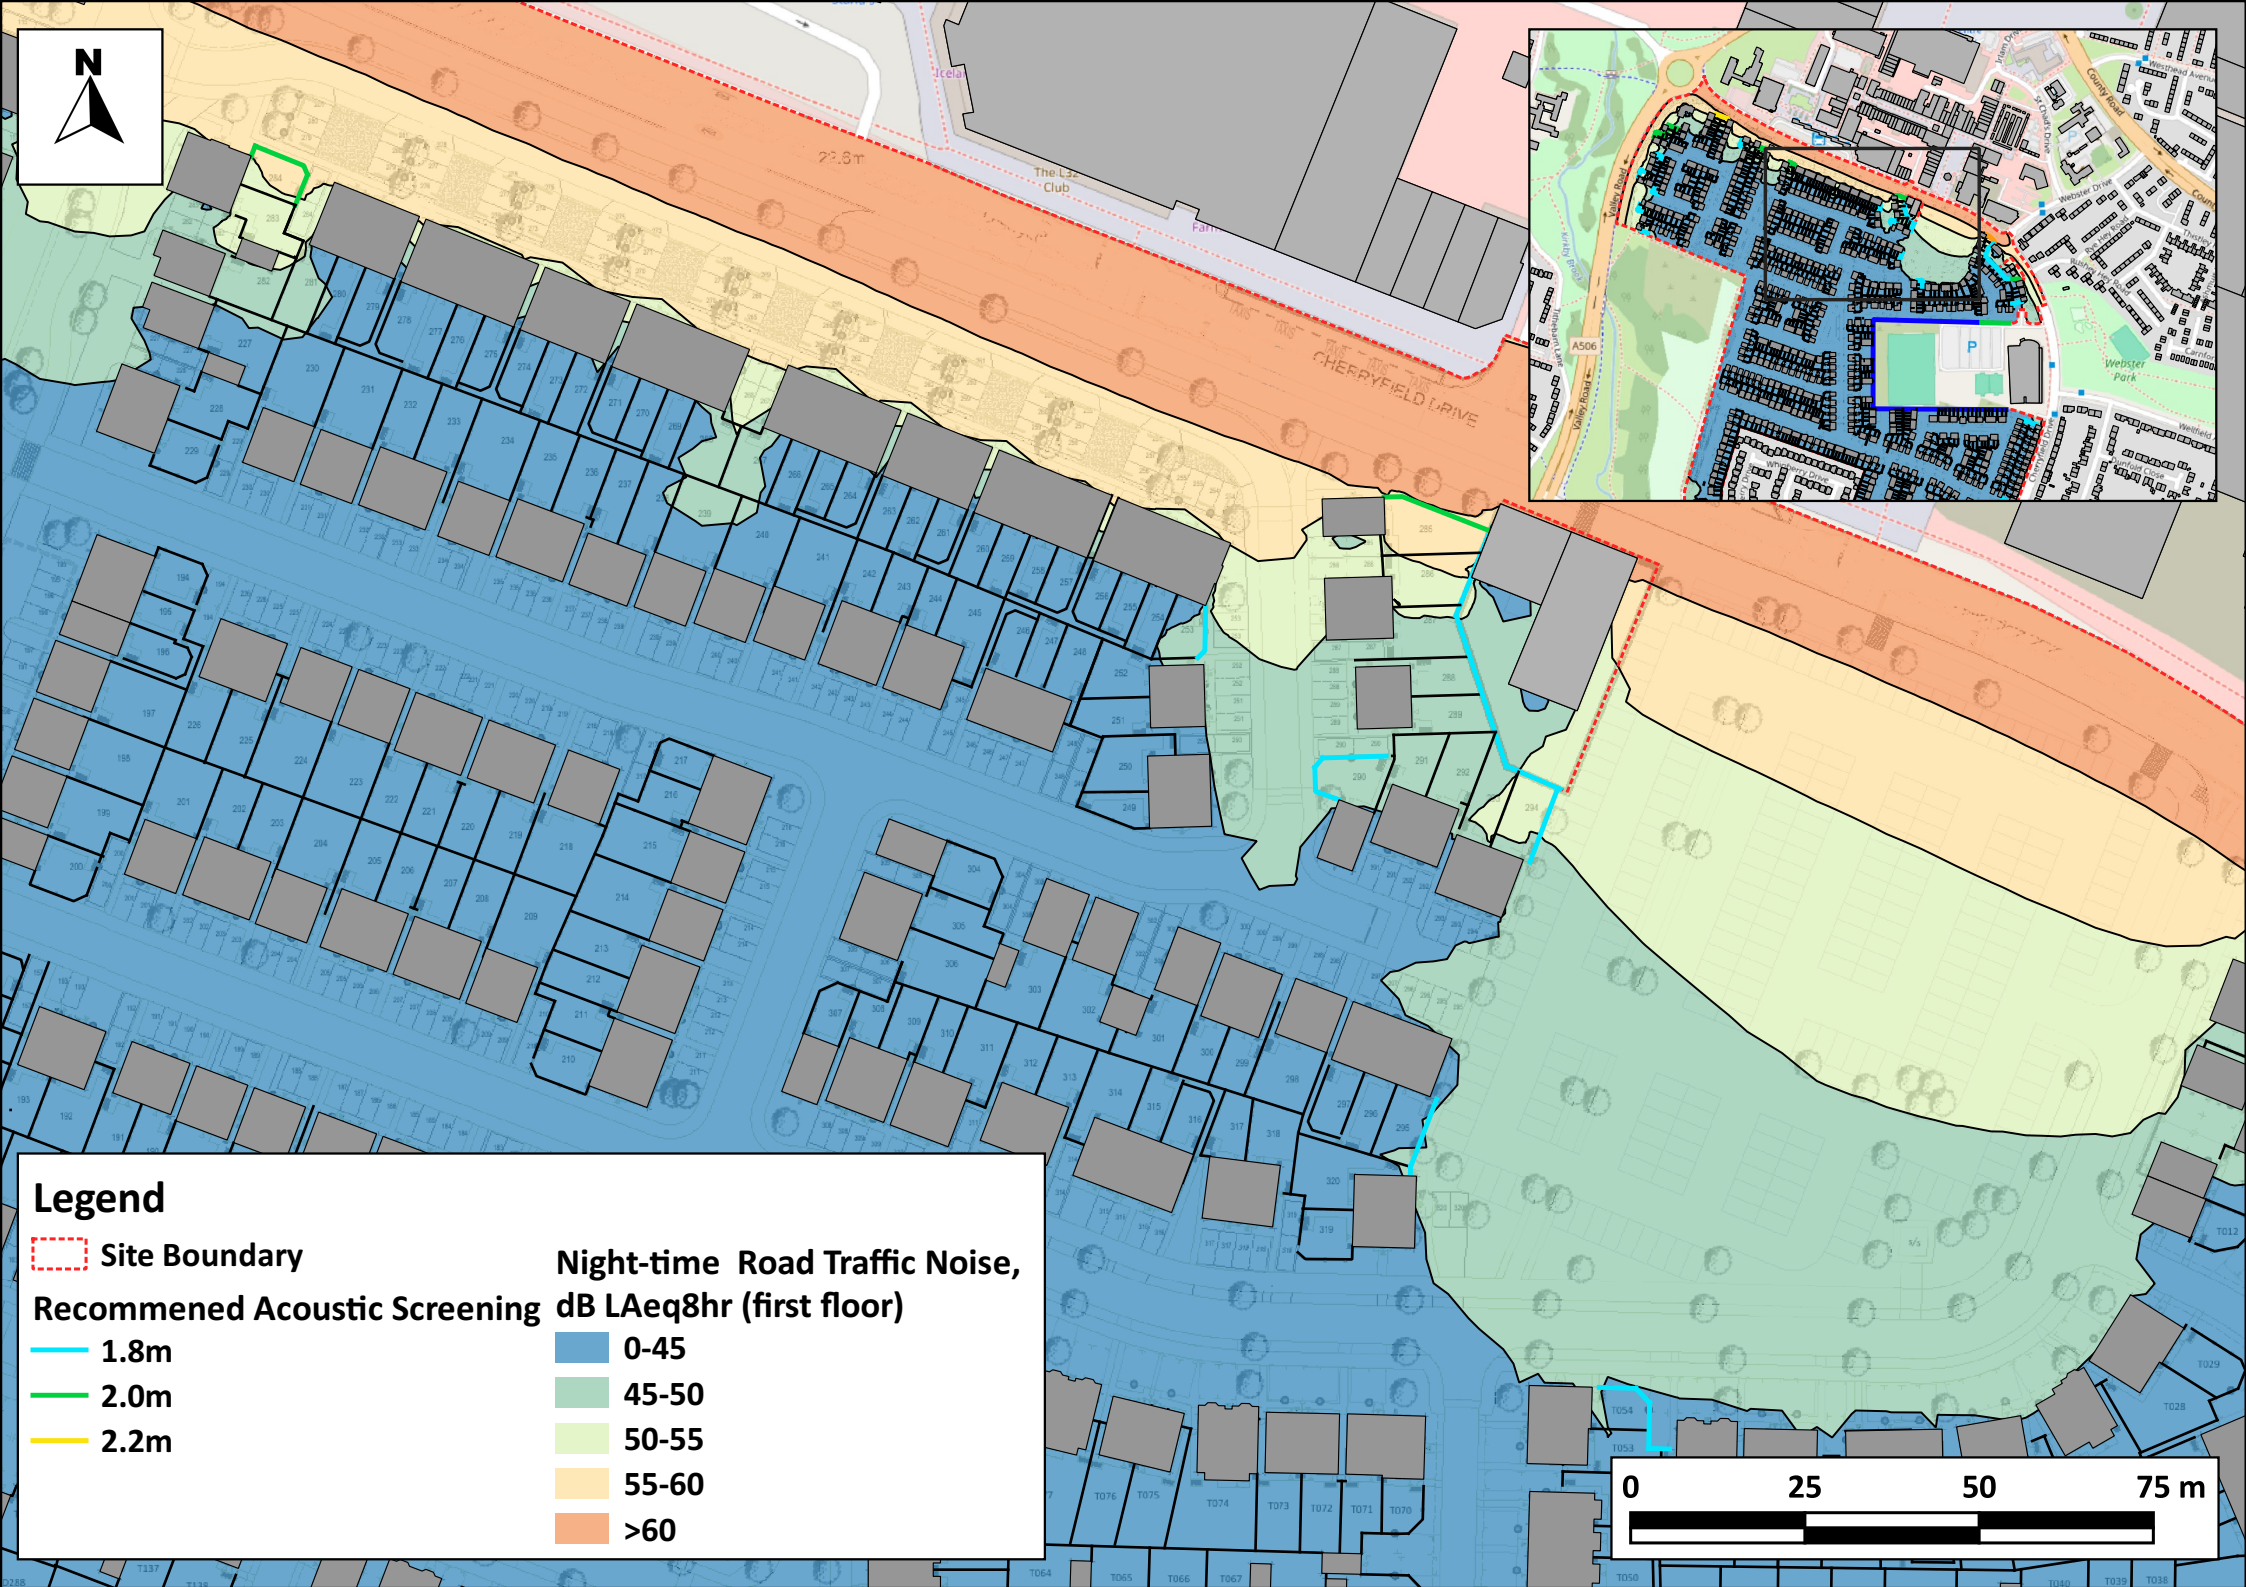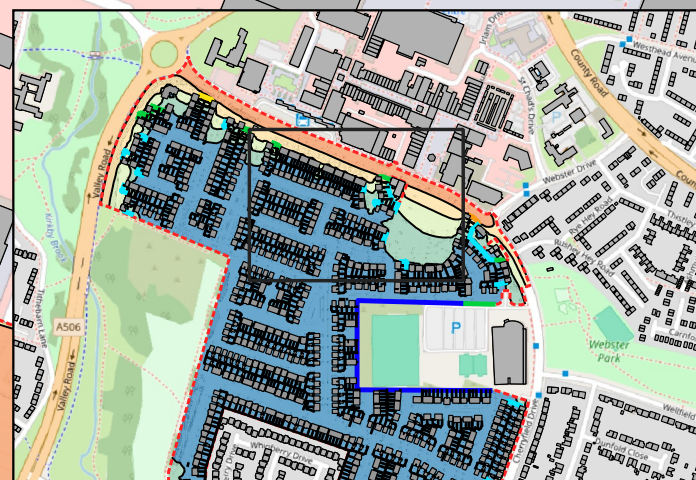

Legend

 Site Boundary

Recommended Acoustic Screening

1.8m

2.0m

2.2m

Night-time Road Traffic Noise,
dB LAeq8hr (first floor)

0-45

45-50

50-55

55-60

>60







Legend



	Site Boundary	Night-time Road Traffic Noise, dB LAeq8hr (first floor)
	1.8m	 0-45
	2.0m	 45-50
	2.2m	 50-55
		 55-60
		 >60

Recommended Acoustic Screening

0-45	
45-50	
50-55	
55-60	
>60	

0-45	
45-50	
50-55	
55-60	
>60	

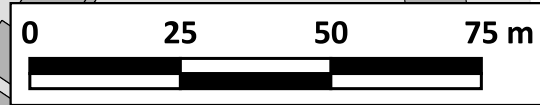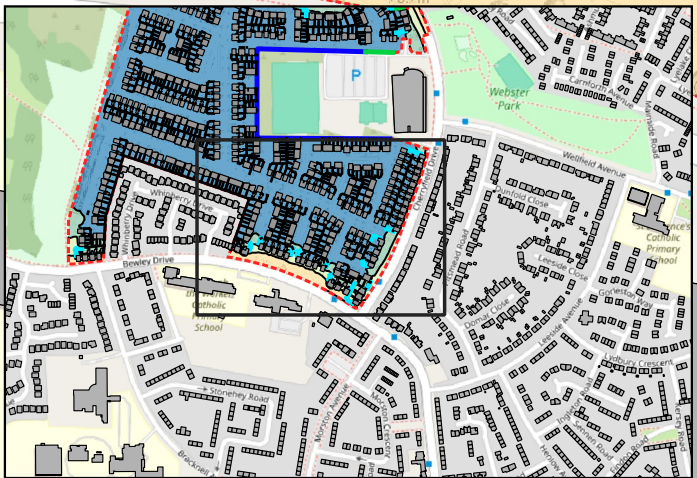

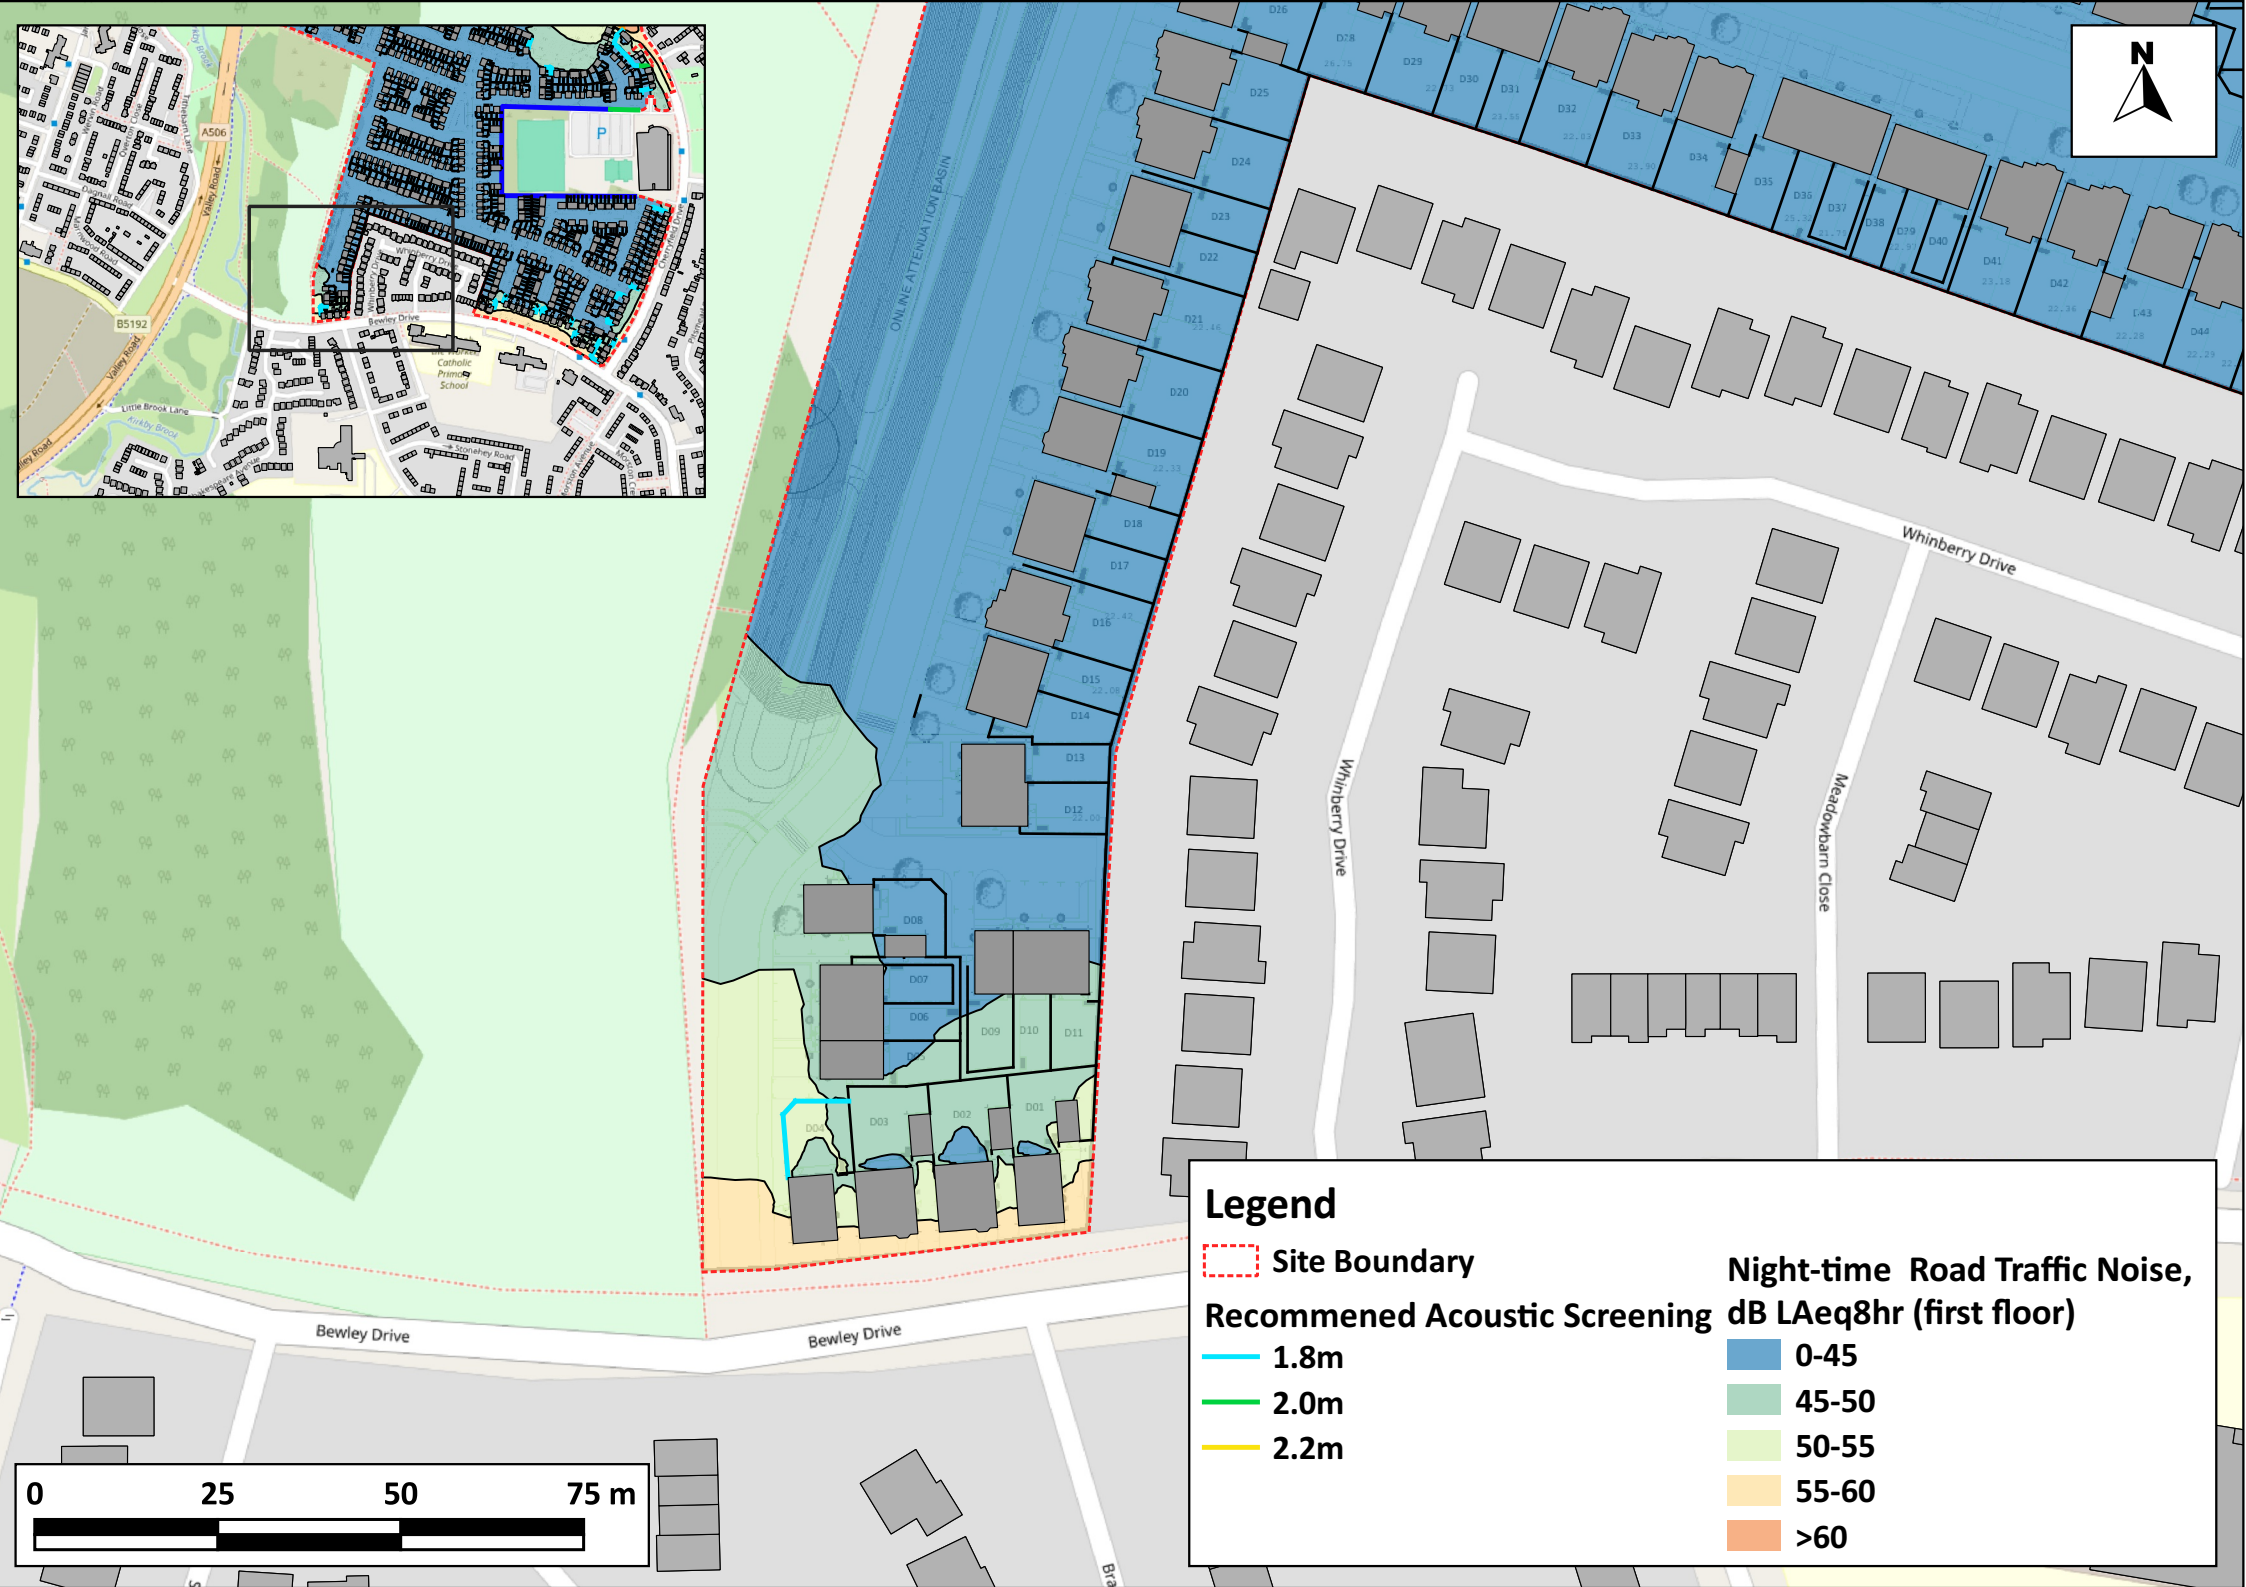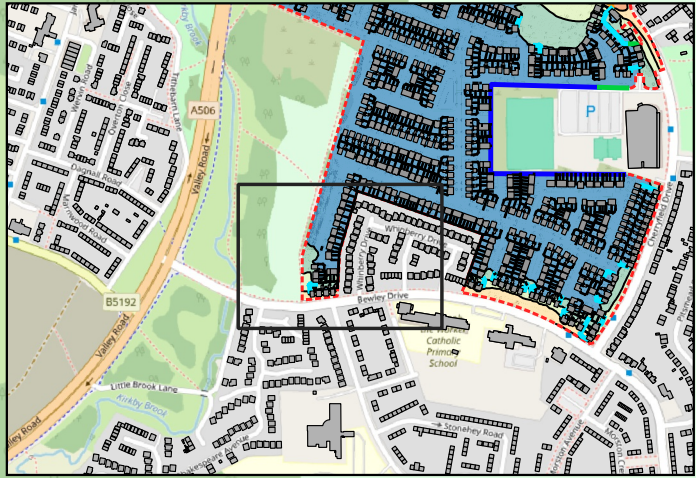

Legend

Site Boundary

1.8m

2.0m

2.2m

Night-time Road Traffic Noise, Recommended Acoustic Screening dB LAeq8hr (first floor)

0-45

45-50

50-55

55-60

>60