
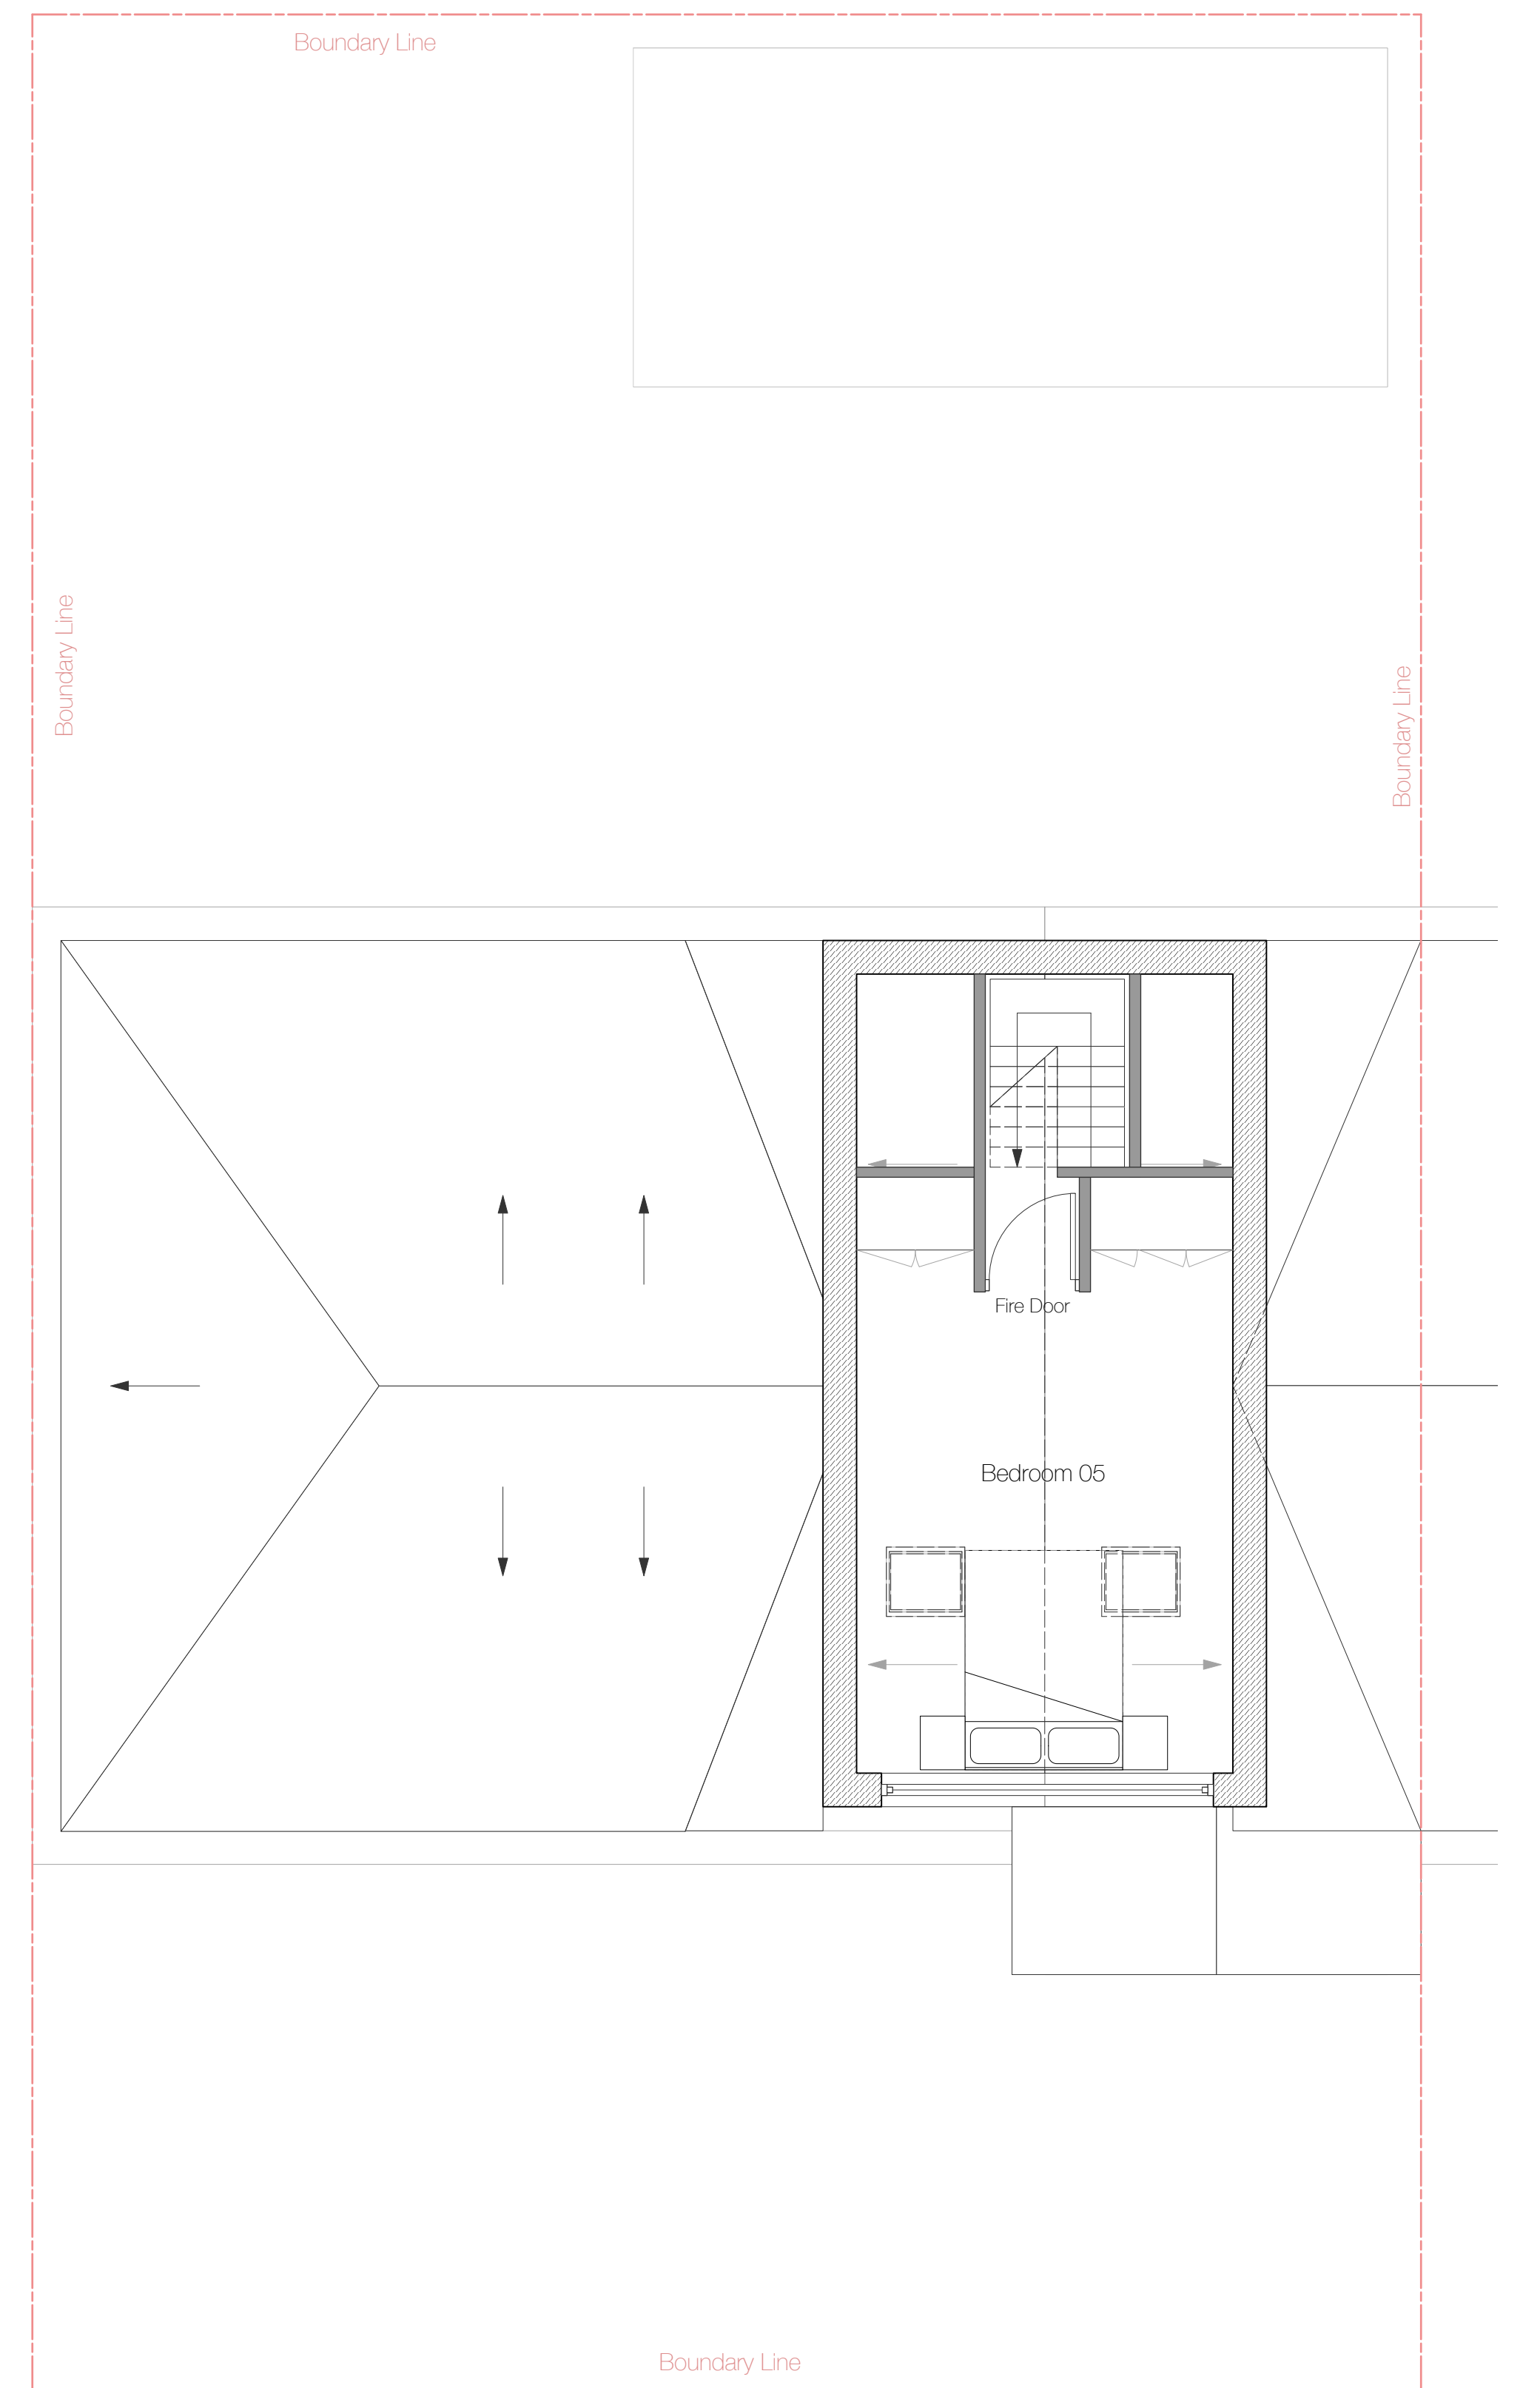
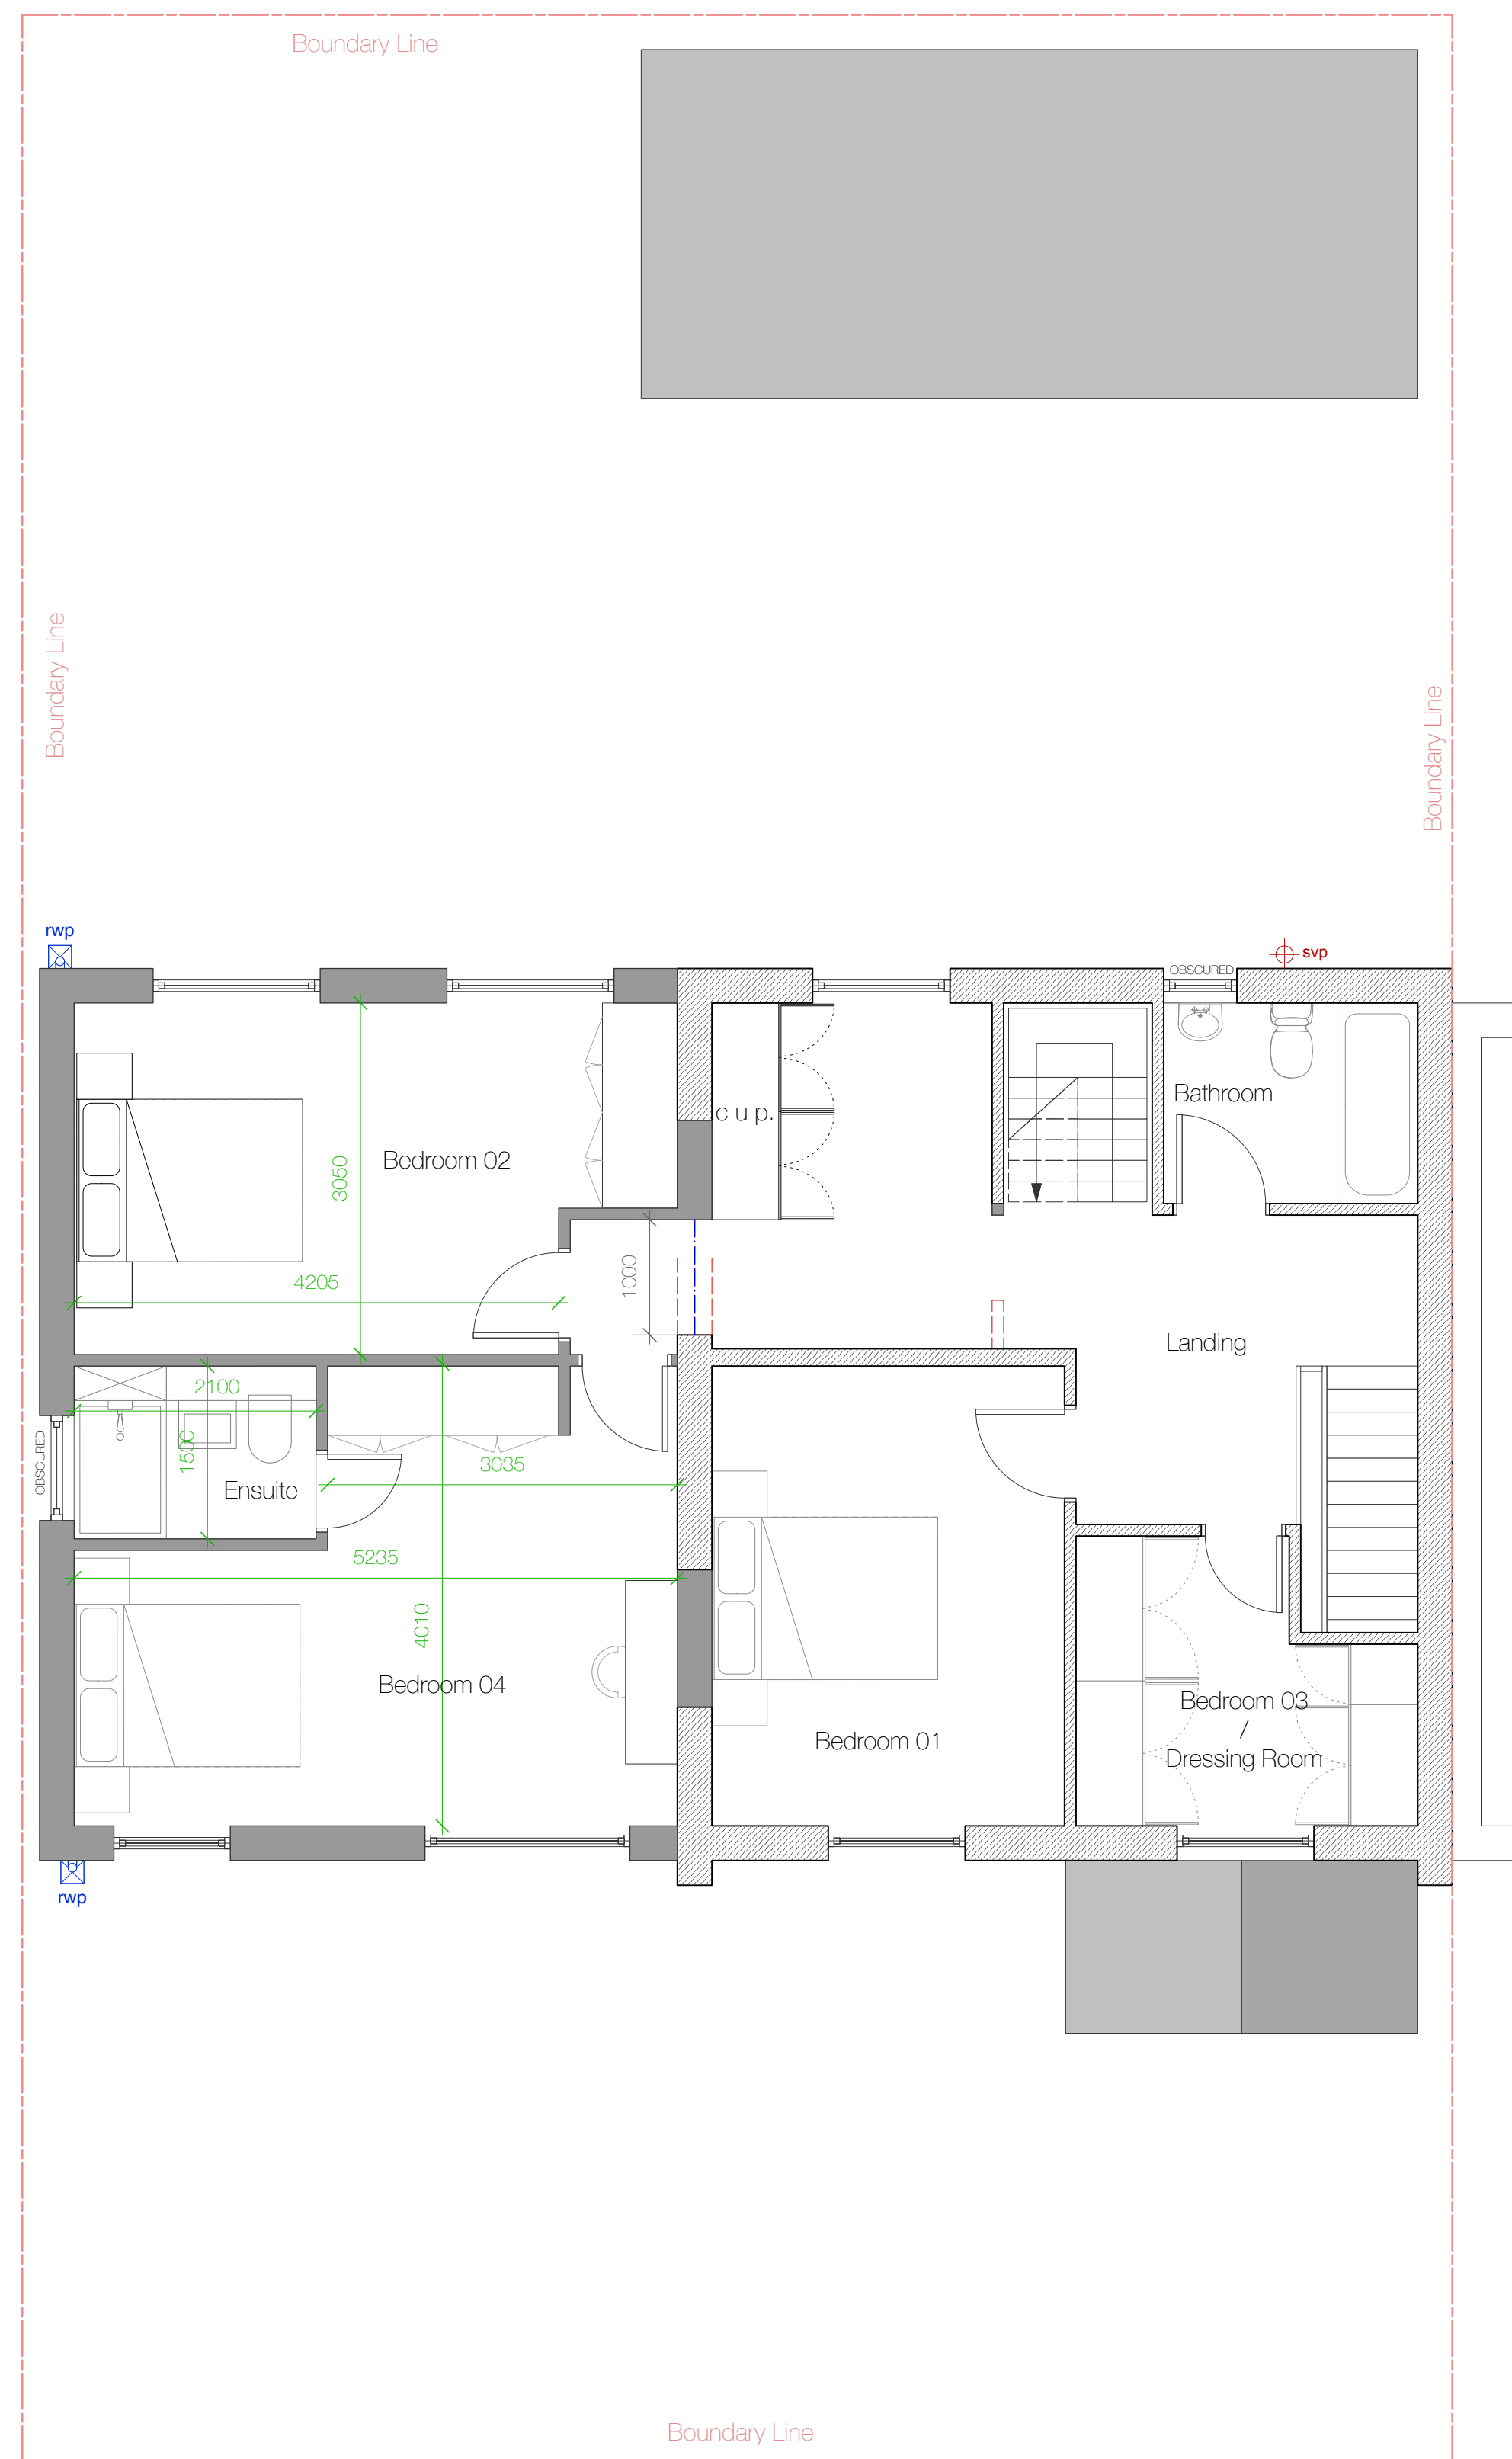


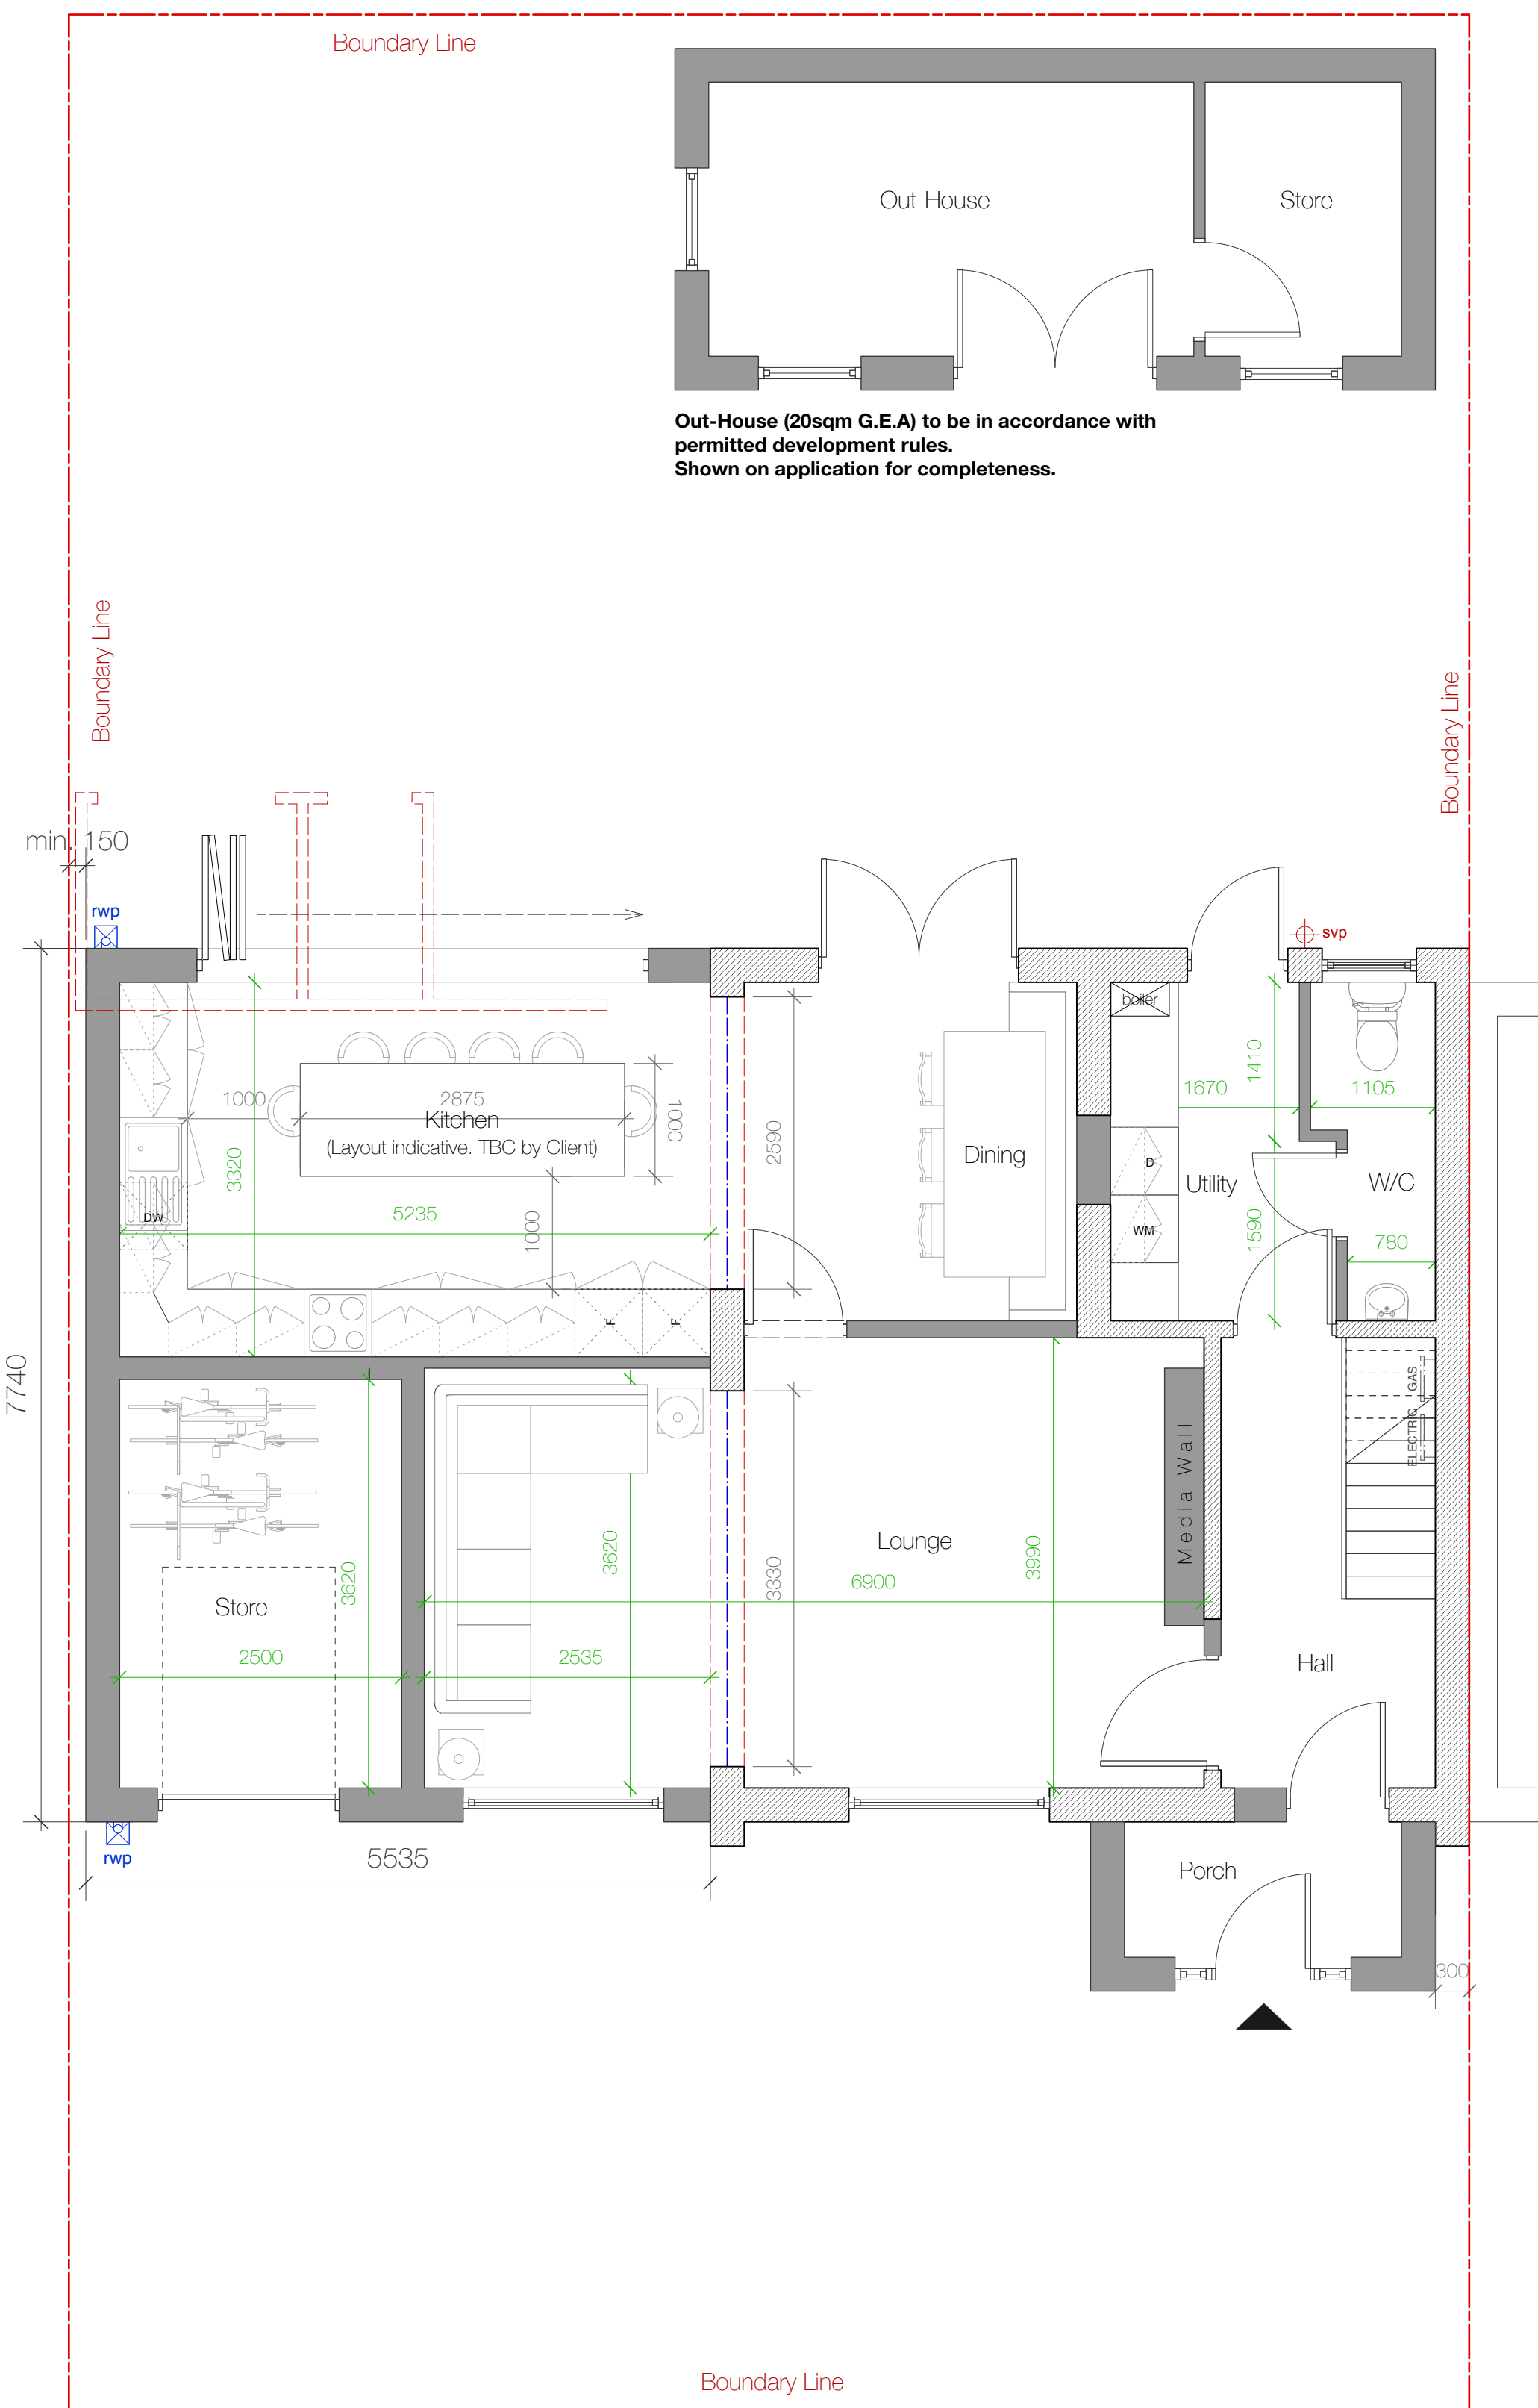

A 19/10/2022 "Do not scale" note removed from drawings, dimensions shown and porch position amended following request from Local Authority.

Revision	Date	Description
----------	------	-------------

REVISION NOTES

Additional Notes

Copyright of this drawing belongs solely to Acacia Architects
All dimensions on this drawing are shown in millimeters unless stated otherwise.
All dimensions and levels on this drawing are to be checked by the contractor and any
discrepancies must be reported back to the Architect prior to the commencement of works.
Please refer to M+E drawings for all Mechanical and Electrical Information.
Please refer to SE Drawings for all Structural, Connection and Underground Details.

ACACIA Architects



ISSUED FOR:

PLANNING

Job:	72 Riding Hill Road	
Client:	Mr. A Lee Perry	
Drawing Title:	Proposed General Arrangement Plans	
Date:	05/10/2022	
Drawing no:	037 - 04	revision: A
Scale:	1:50 @ A1	

LEGEND

