


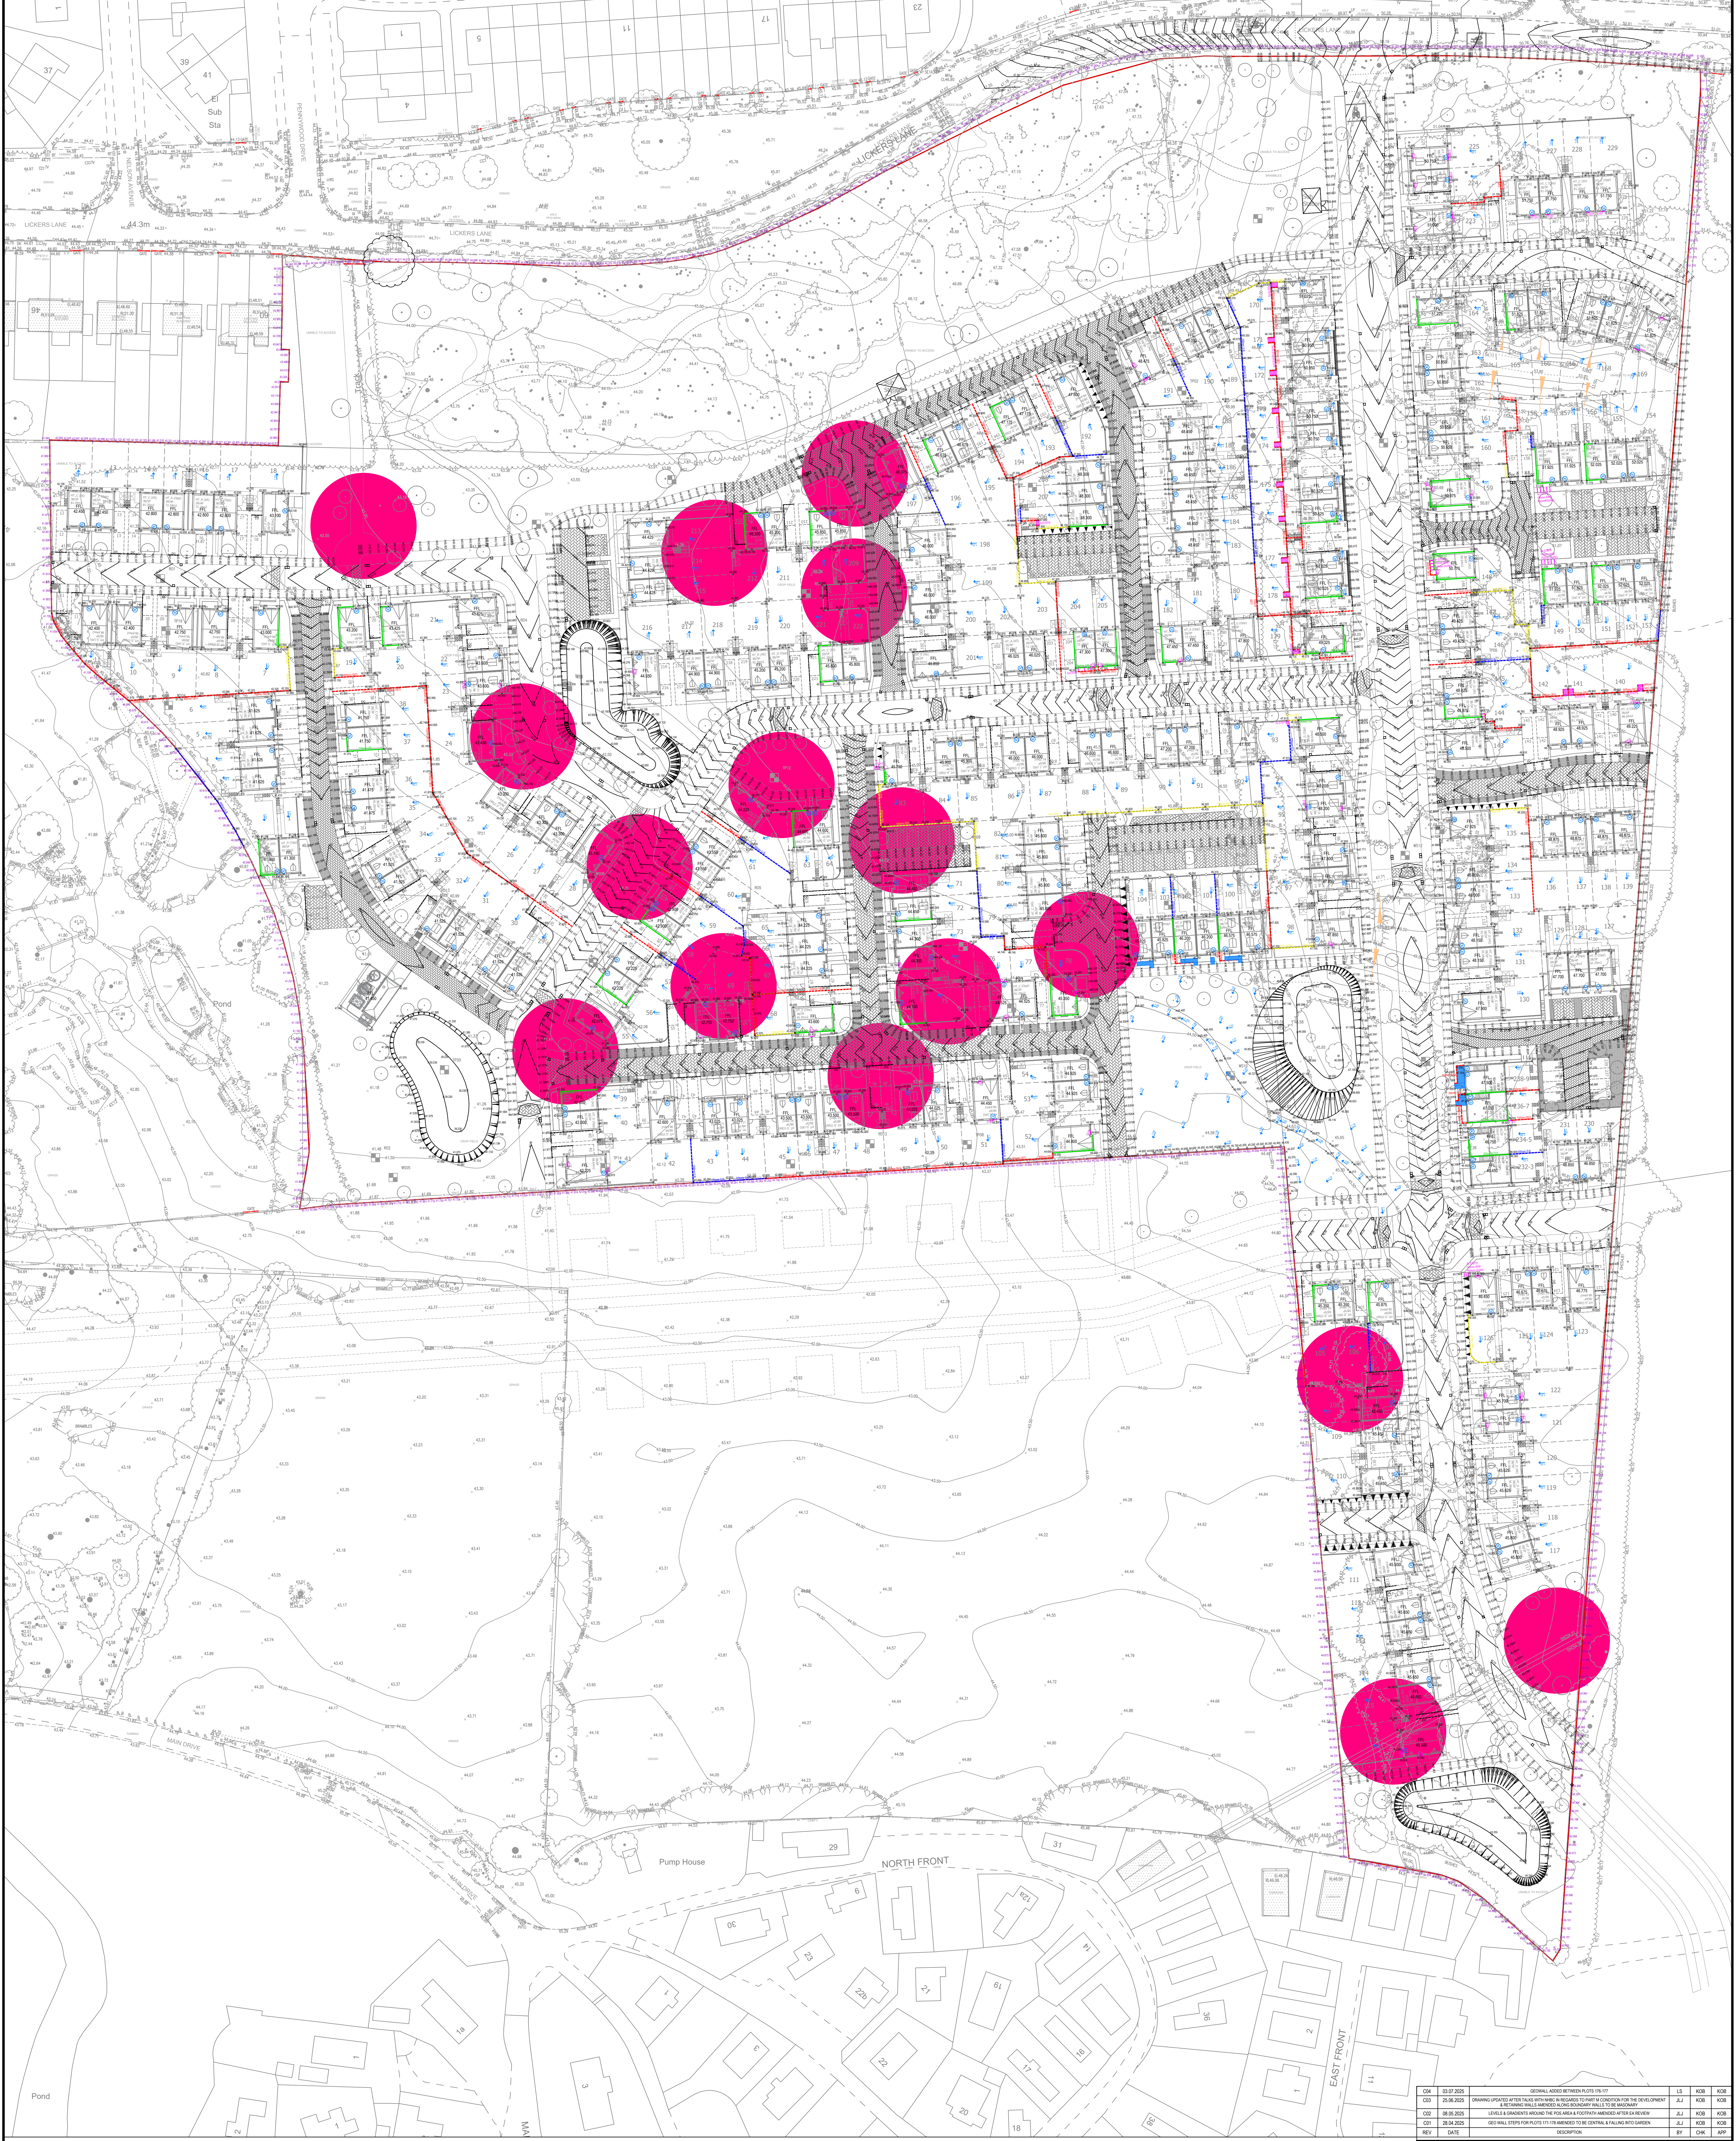

KEY

PART M-LEVEL ACCESS COMPLIANT

RELOCATED PATH TO PROVIDE FLUSH ACCESS

EXTERNAL STEPS FOR ACCESS (150mm RISE, 300mm GONG)

PROPOSED UNDER BUILD

PROPOSED GRAVEL BOARD

PROPOSED GEOWALL IN OAKWOOD



PROPOSED RETAINING OR TONERMORE WALL

GROUND TO BE BATTERED TO MAXIMUM GRADIENT OF 1:3

APPROXIMATE MINESHAFT LOCATIONS

PRIVATE GULLY

PRIVATE DRAINAGE CHANNEL

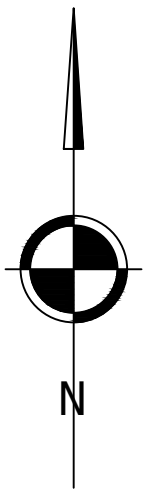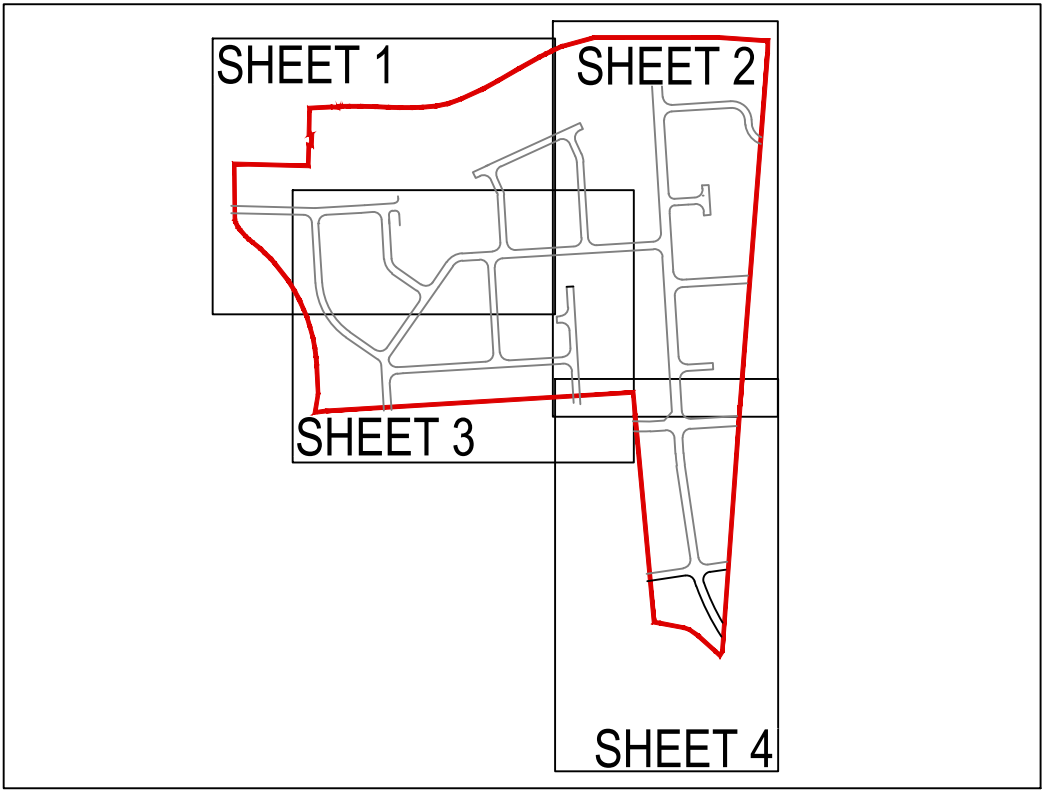

CHK	20.07.2025	GENERAL NODED BY PERSH PLATES 19/07/25	LS	KOB	KOB
CD	20.08.2025	DRAWING UPDATED AFTER SPACE OPTIMISATION REQUESTED TO BE CONSIDERED FOR THE DEVELOPMENT	J.L	KOB	KOB
CD	20.09.2025	A RETAINING WALLS AMENDED ALONG BROADWAY WALLS TO BE BACKFILL	J.L	KOB	KOB
CD	20.04.2025	LEVELS & GRADIENTS AROUND THE POND AREA & FOOTPATH AMENDED AFTER REVIEW	J.L	KOB	KOB
REV	DATE	DESCRIPTION	BY	CHK	APP

DRAWING STATUS:					
CONSTRUCTION					
CLIENT:					
YOUR HOUSING GROUP					
ARCHITECT:					
BARTON WILLMORE					
PROJECT:					
HALSNEAD GARDEN VILLAGE LICKERS LANE WHISTON					
TITLE:					
FINISHED LEVELS AND RETAINING WALLS					
MASTERPLAN					
STATUS:	PROJECT NO:	PROJECT	COORDINATOR	DESIGN LEVEL	TYPE
S2	220-275	HGV - AJP - XX - 00 - DR - C - 1400	C04		
SCALE & NO	DESIGNED	DRAWN	CHECKED	APPROVED	DATE
1:500	LS	LS	KOB	KOB	OCT 2022