


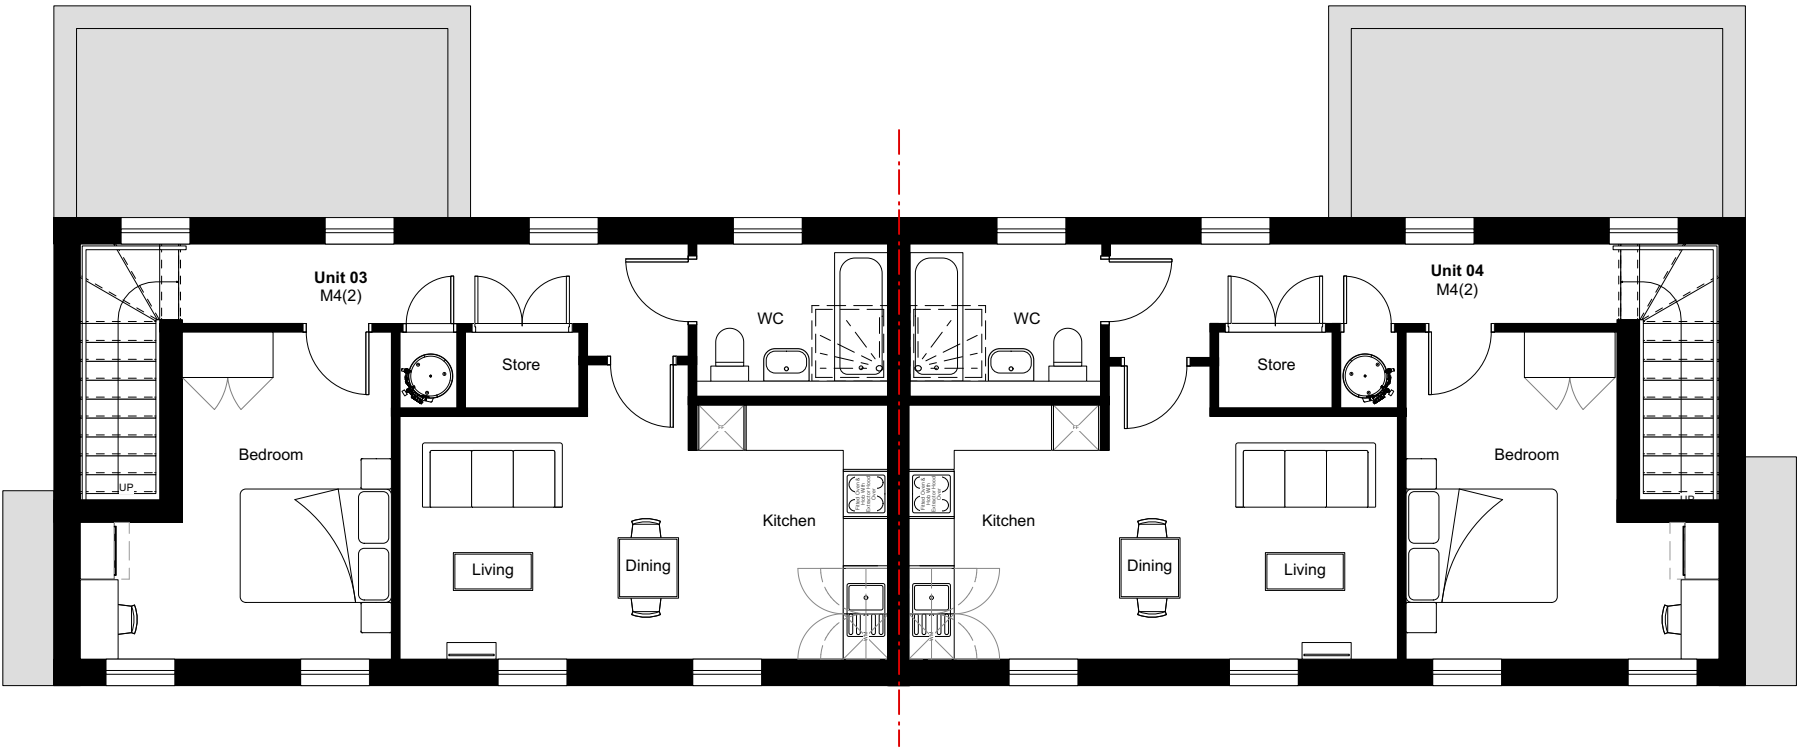

OFD Apartment Block B - First Floor Plan