


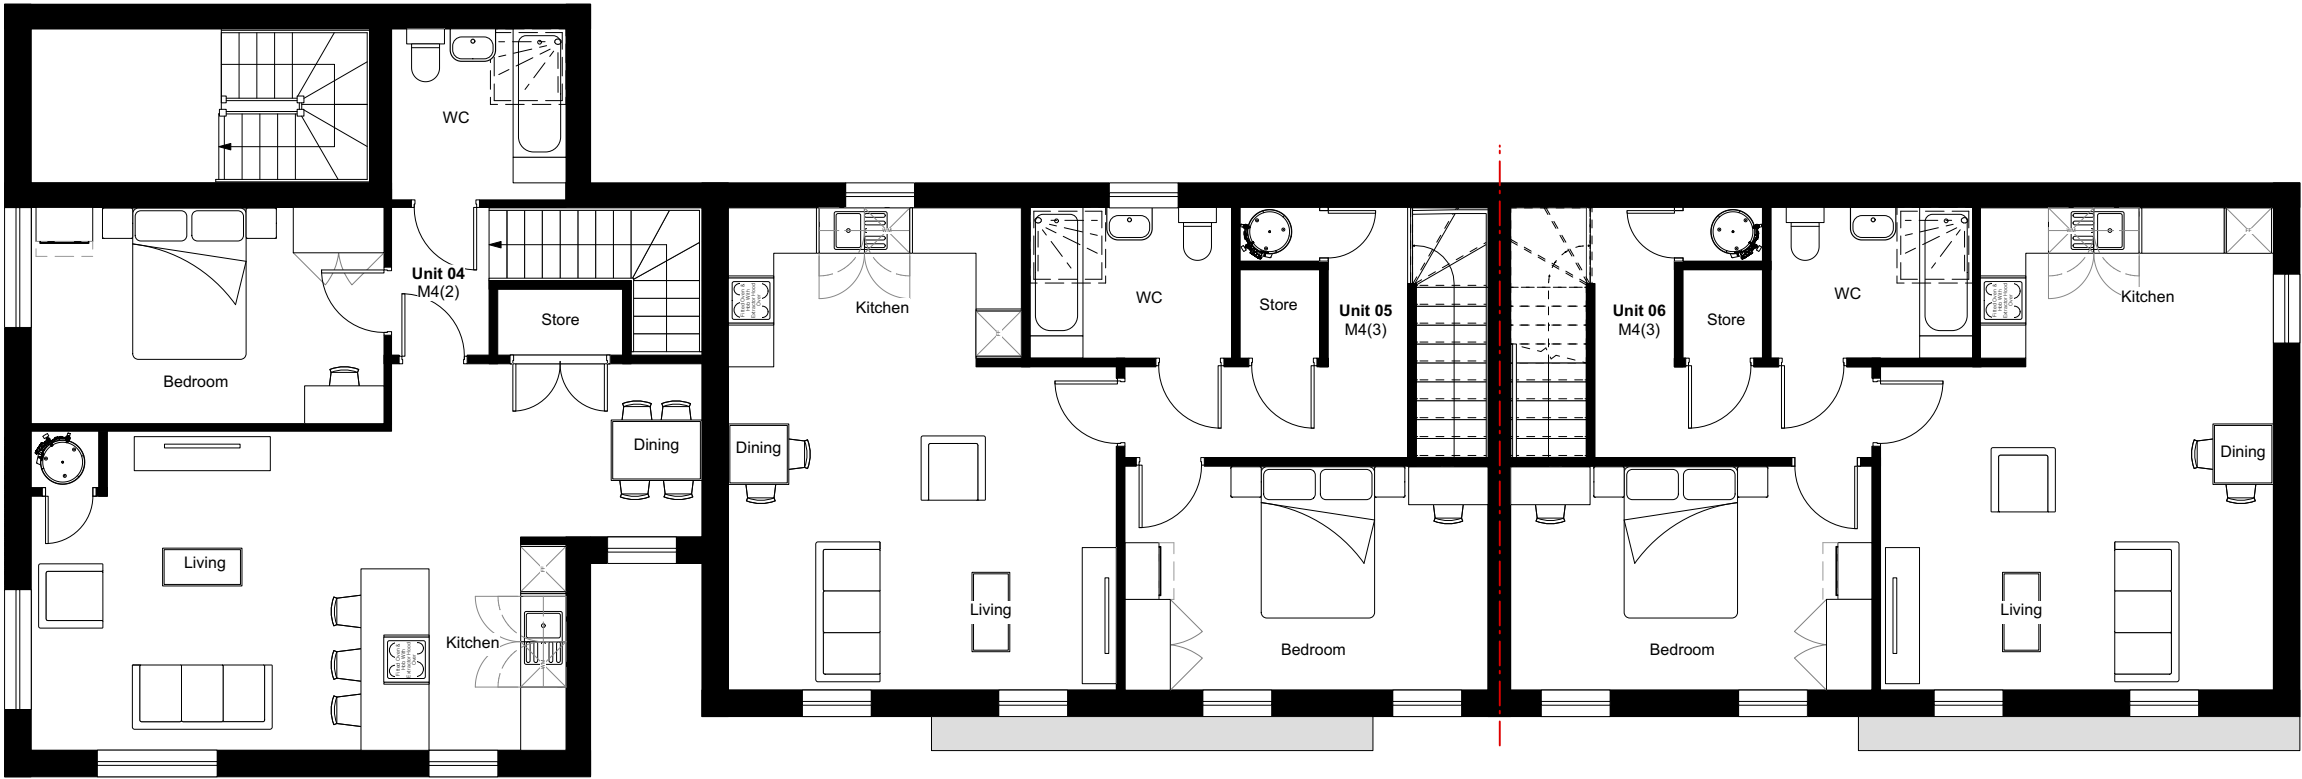

OFD Apartment Block D - First Floor Plan

