

Legend

Alignment of tree protection
fence
(minium offsett of 12m in
accordance with BS5837

Note: for tree removed refer to
G935 011 Tree Removal Plan

Tree Protection Fence Detail

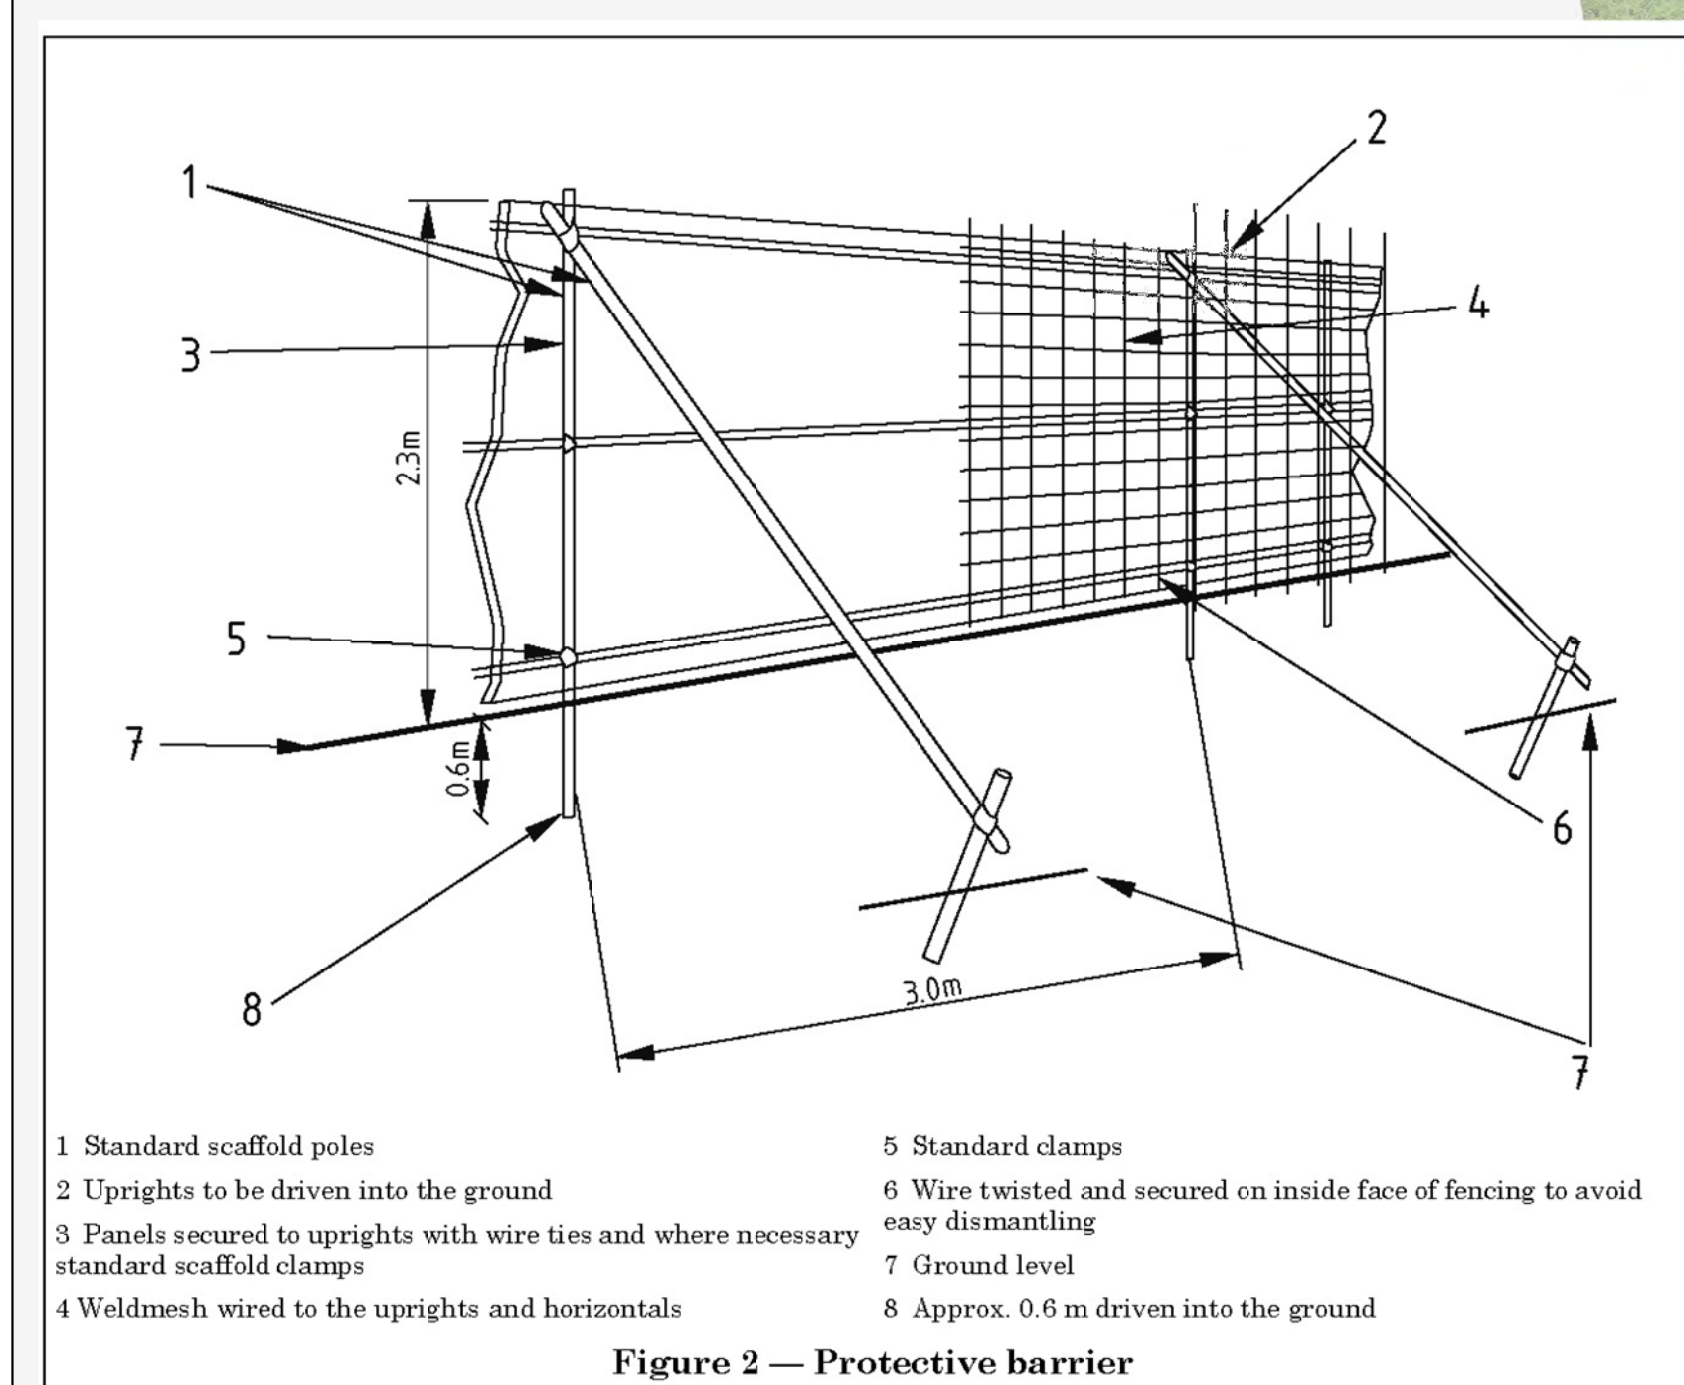


Figure 2 — Protective barrier

