


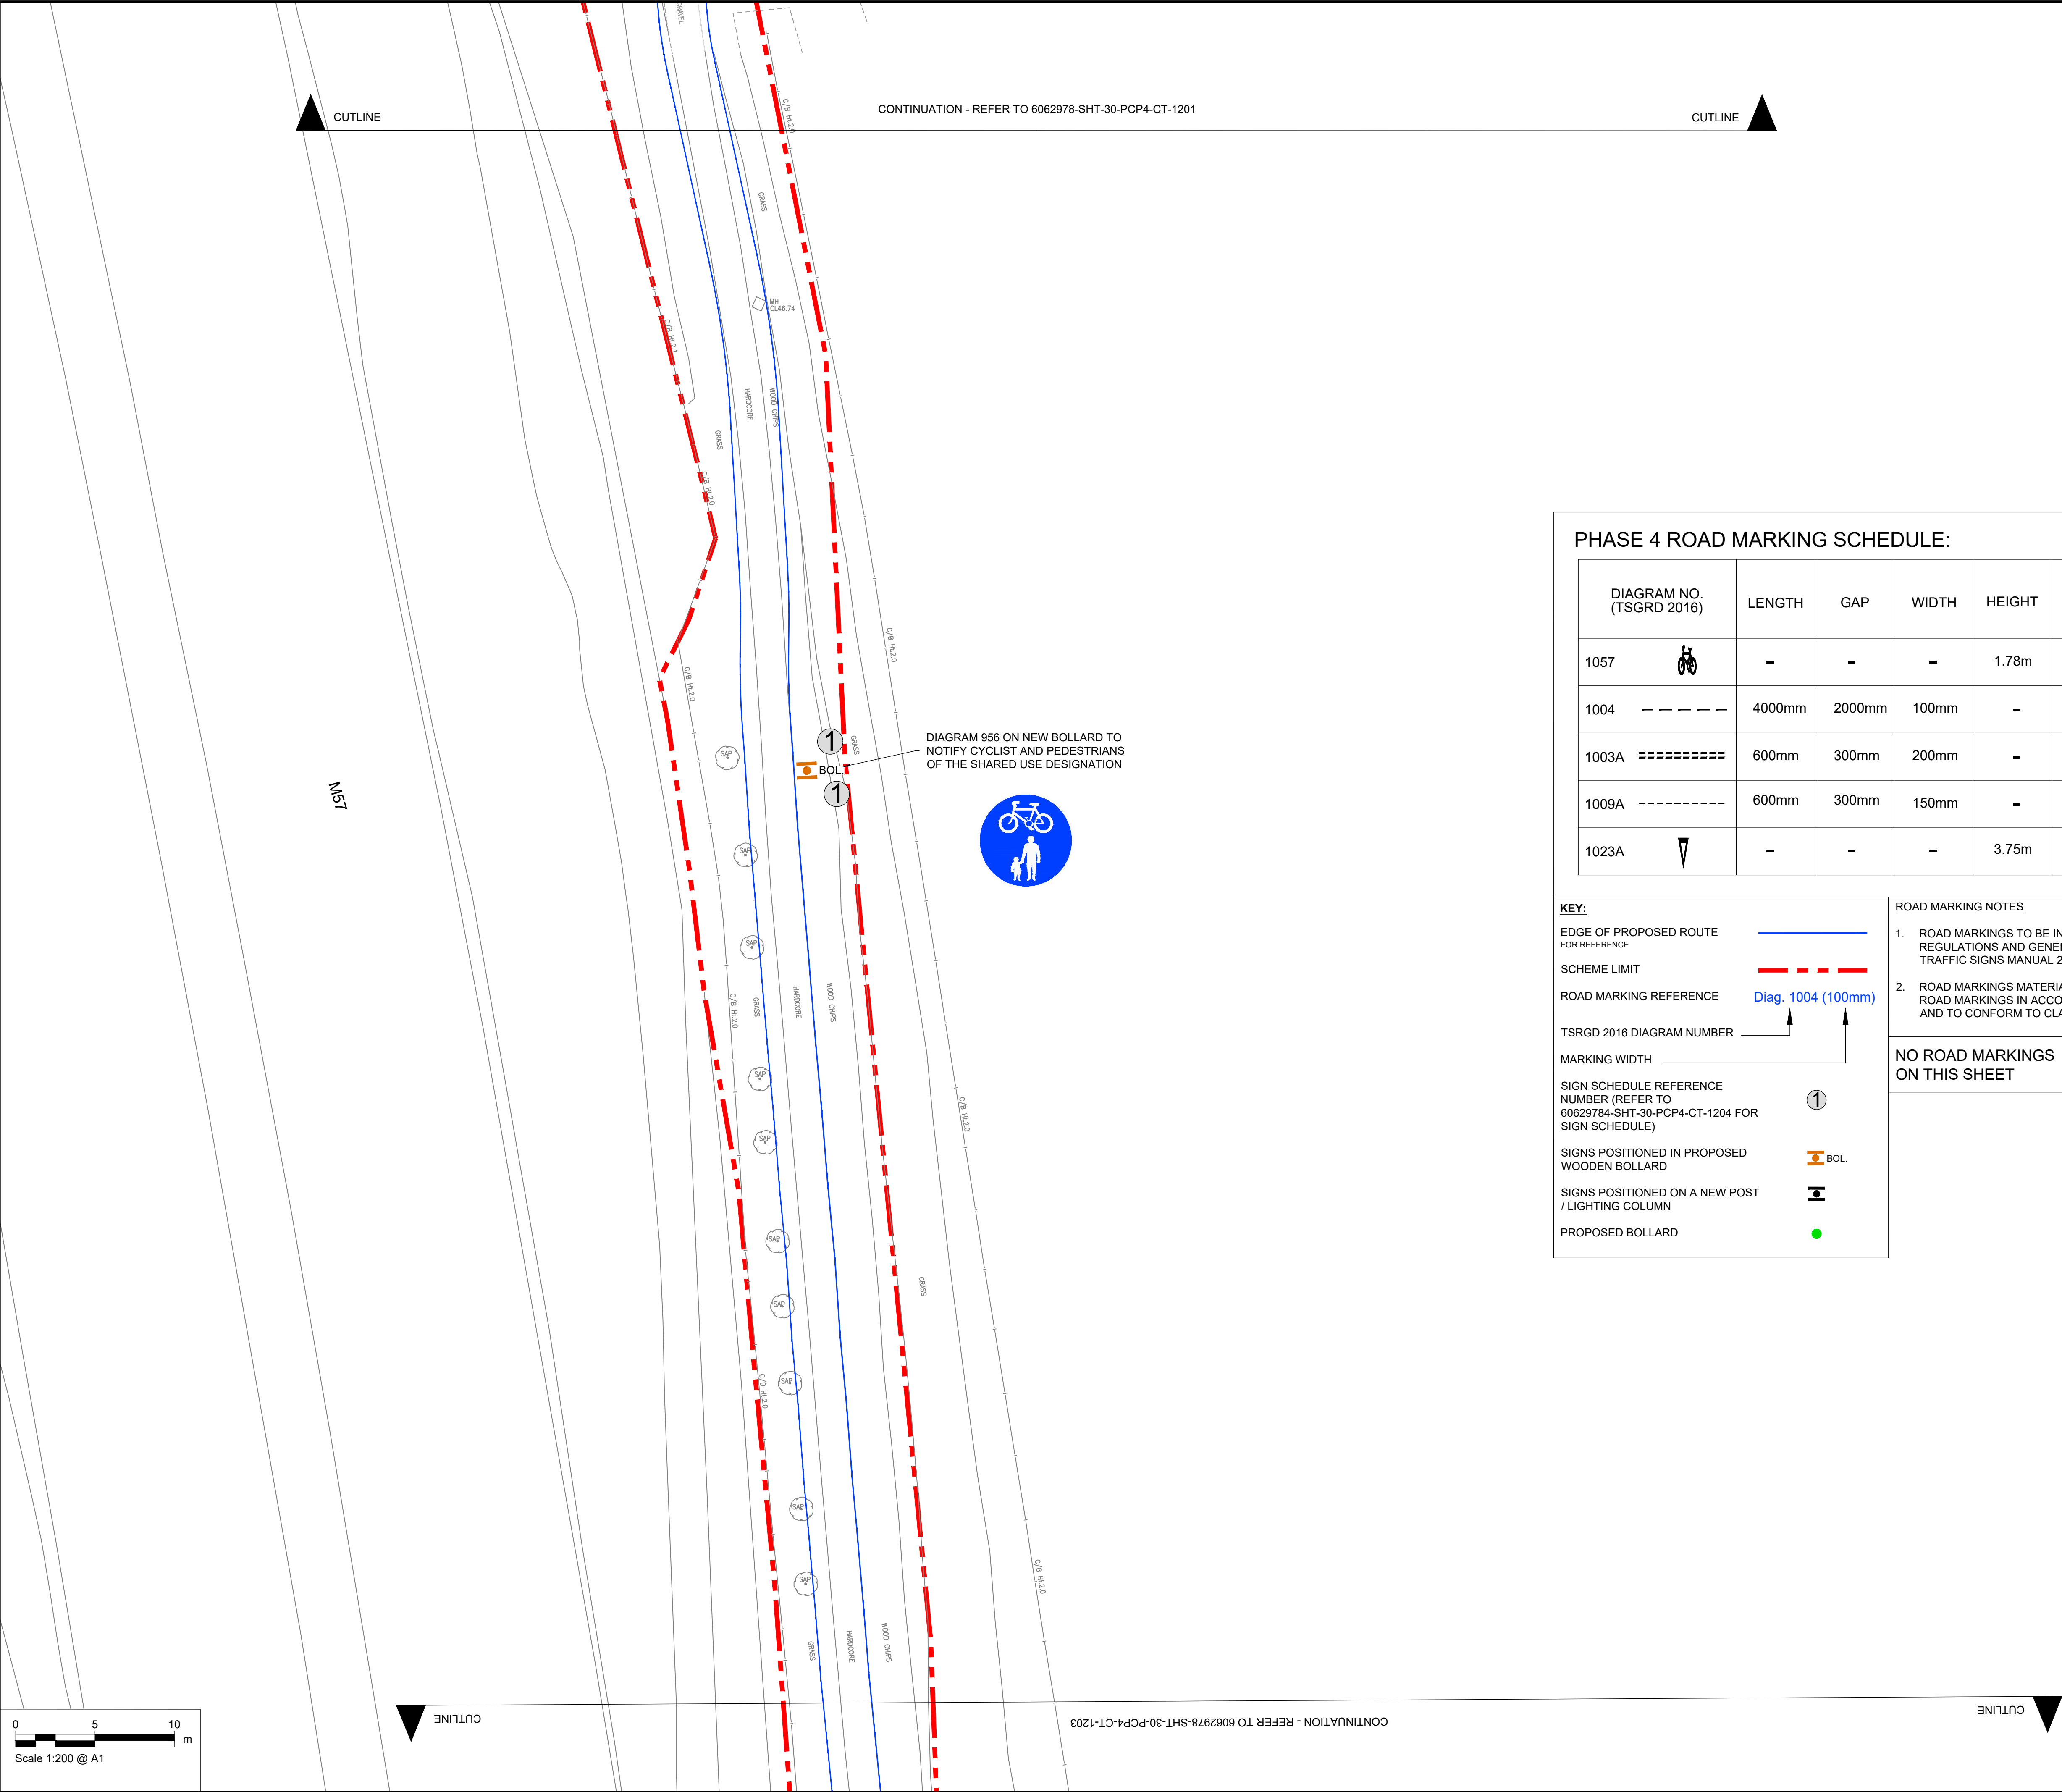



PHASE 4 ROAD MARKING SCHEDULE:

| DIAGRAM NO. (TSGRD 2016) |       | LENGTH | GAP    | WIDTH | HEIGHT | METRE | No. |
|--------------------------|-------|--------|--------|-------|--------|-------|-----|
| 1057                     |       | -      | -      | -     | 1.78m  | -     | 2   |
| 1004                     | ----  | 4000mm | 2000mm | 100mm | -      | 8     | -   |
| 1003A                    | ===== | 600mm  | 300mm  | 200mm | -      | 6.6   | -   |
| 1009A                    | ----- | 600mm  | 300mm  | 150mm | -      | 3.6   | -   |
| 1023A                    |       | -      | -      | -     | 3.75m  | -     | 1   |

**KEY:**

EDGE OF PROPOSED ROUTE FOR REFERENCE

SCHEME LIMIT

ROAD MARKING REFERENCE Diag. 1004 (100mm)

TSGRD 2016 DIAGRAM NUMBER

MARKING WIDTH

SIGN SCHEDULE REFERENCE NUMBER (REFER TO 60629784-SHT-30-PCP4-CT-1204 FOR SIGN SCHEDULE)

SIGNS POSITIONED IN PROPOSED WOODEN BOLLARD

SIGNS POSITIONED ON A NEW POST / LIGHTING COLUMN

PROPOSED BOLLARD

- ROAD MARKING NOTES**
- ROAD MARKINGS TO BE IN LINE WITH TRAFFIC SIGNS REGULATIONS AND GENERAL DIRECTIONS 2016 AND TRAFFIC SIGNS MANUAL 2016.
  - ROAD MARKINGS MATERIAL TO BE THERMOPLASTIC ROAD MARKINGS IN ACCORDANCE WITH BS EN 1871 AND TO CONFORM TO CLAUSE 1212 OF MCHW.

NO ROAD MARKINGS ON THIS SHEET



PROJECT

PRESCOT TO CRONTON CYCLEWAY

CLIENT



Knowsley Council

Knowsley Council  
Yorkon Buildings, Archway Road, Huyton,  
L36 9YU  
tel. 0151 489 6000  
www.knowsley.gov.uk

CONSULTANT

AECOM  
4th Floor, Merchants Court  
2-12 Lord Street  
Liverpool, L2 1TS  
www.aecom.com

NOTES

- TO BE READ IN CONJUNCTION WITH ALL OTHER RELEVANT DOCUMENTATION / INFORMATION.
- DIMENSIONS AND LEVELS ARE IN METRES UNLESS OTHERWISE STATED.
- DO NOT SCALE FROM THIS DRAWING, USE ONLY PRINTED DIMENSIONS.
- ALL LEVELS RELATE TO ORDNANCE DATUM.
- THIS DRAWING HAS BEEN PRODUCED USING TOPOGRAPHICAL SURVEY CARRIED OUT BY "MALCOLM HUGHES LAND SURVEYORS" IN MAY 2020 AND OS MAPPING RECEIVED FROM KNOWSLEY COUNCIL ON 9<sup>TH</sup> MARCH 2020.
- REFER TO DRAWING NO. 60629784-SHT-30-PCP0-CT-0100 TO 0101 FOR SCHEME LOCATION PLAN.

© CROWN COPYRIGHT AND DATABASE RIGHTS 2020 OS 100017655 YOU ARE PERMITTED TO USE THIS DATA SOLELY TO ENABLE YOU TO RESPOND TO, OR INTERACT WITH, THE ORGANISATION THAT PROVIDED YOU WITH THE DATA. YOU ARE NOT PERMITTED TO COPY, SUB-LICENCE, DISTRIBUTE OR SELL ANY OF THIS DATA TO THIRD PARTIES IN ANY FORM.

ISSUE/REVISION

| D3  | 10.02.2022 | DETAILED DESIGN |
|-----|------------|-----------------|
| D2  | 17.09.2021 | DETAILED DESIGN |
| D1  | 09.04.2021 | DETAILED DESIGN |
| I/R | DATE       | DESCRIPTION     |

PROJECT NUMBER

60629784


SHEET TITLE

PHASE 4  
ROAD MARKINGS AND SIGNS  
(SHEET 2)

SHEET NUMBER


60629784-SHT-30-PCP4-CT-1202

This drawing has been prepared for the use of AECOM's client. It may not be used, modified, reproduced or relied upon by third parties, except as agreed by AECOM or as required by law. AECOM accepts no responsibility, and denies any liability whatsoever, to any party that uses or relies on this drawing without AECOM's express written consent. Do not scale this document. All measurements must be obtained from the stated dimensions.

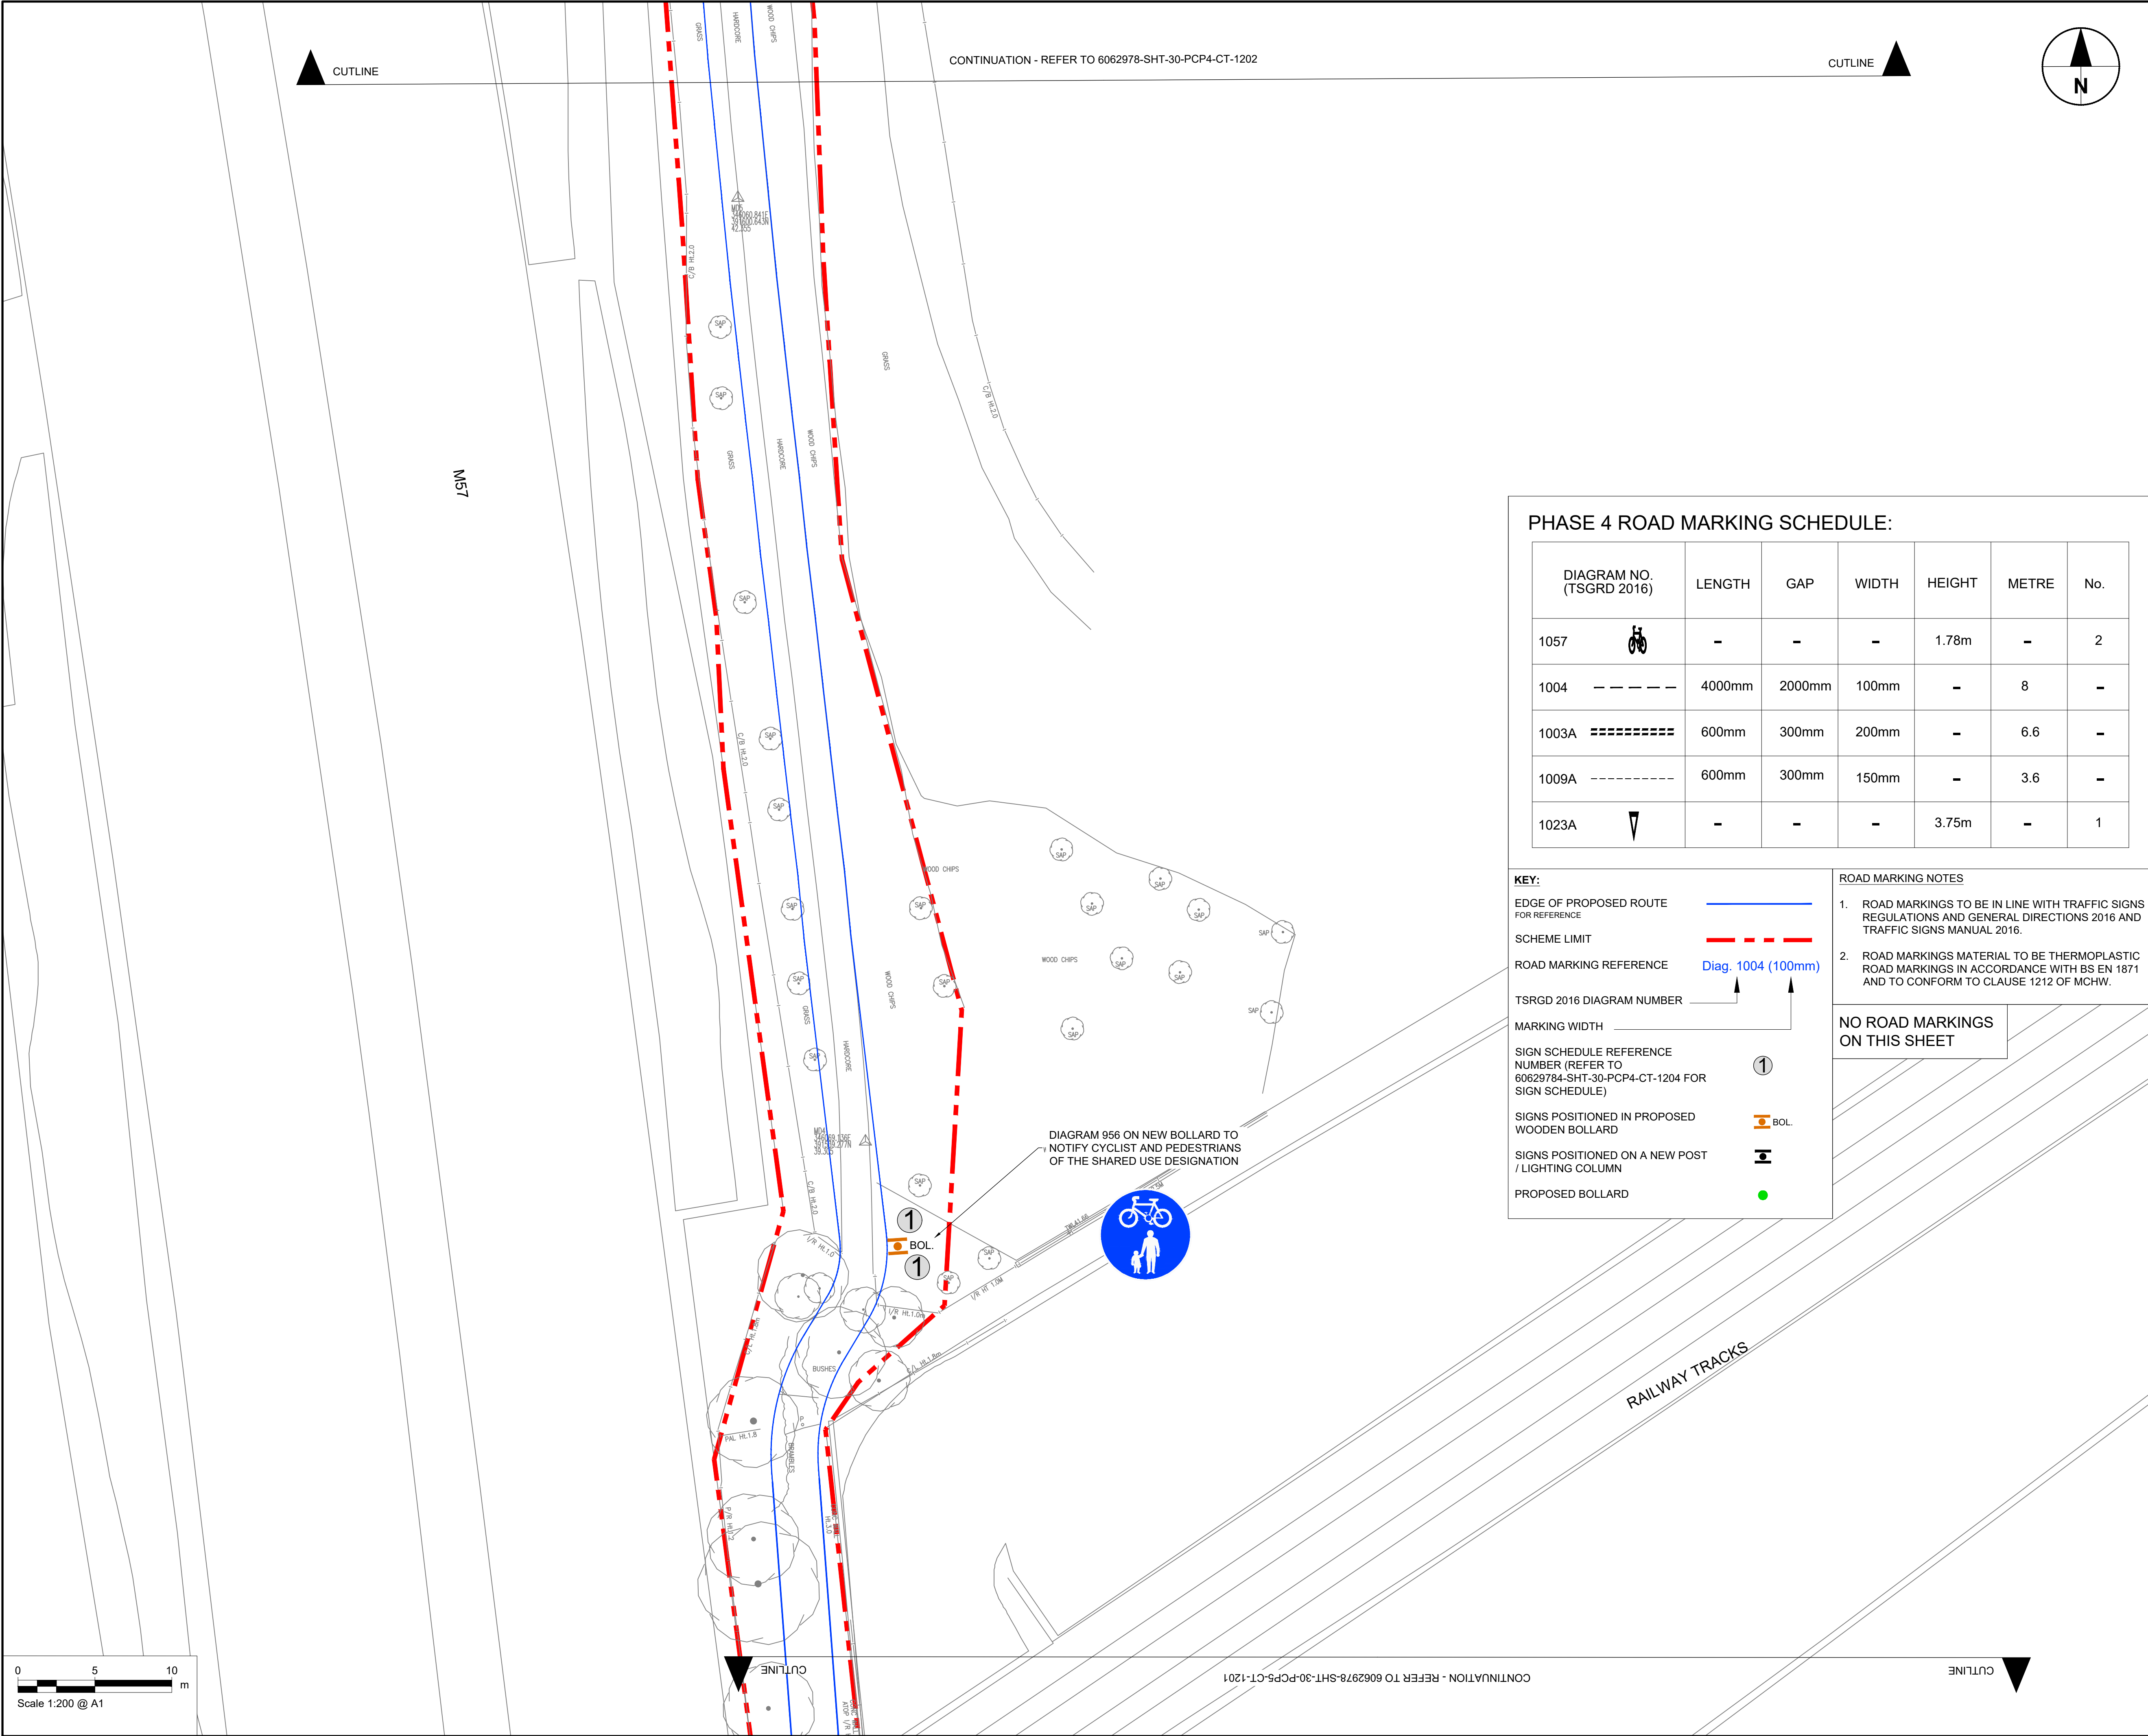

CONTINUATION - REFER TO 6062978-SHT-30-PCP4-CT-1202

CUTLINE

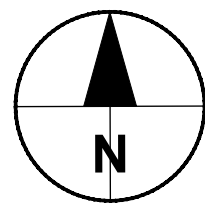

PHASE 4 ROAD MARKING SCHEDULE:

| DIAGRAM NO.<br>(TSGRD 2016) |           | LENGTH | GAP    | WIDTH | HEIGHT | METRE | No. |
|-----------------------------|-----------|--------|--------|-------|--------|-------|-----|
| 1057                        |           | -      | -      | -     | 1.78m  | -     | 2   |
| 1004                        | - - - - - | 4000mm | 2000mm | 100mm | -      | 8     | -   |
| 1003A                       | =====     | 600mm  | 300mm  | 200mm | -      | 6.6   | -   |
| 1009A                       | -----     | 600mm  | 300mm  | 150mm | -      | 3.6   | -   |
| 1023A                       |           | -      | -      | -     | 3.75m  | -     | 1   |

**KEY:**

EDGE OF PROPOSED ROUTE FOR REFERENCE

SCHEME LIMIT

ROAD MARKING REFERENCE Diag. 1004 (100mm)

TSGRD 2016 DIAGRAM NUMBER

MARKING WIDTH

SIGN SCHEDULE REFERENCE NUMBER (REFER TO 60629784-SHT-30-PCP4-CT-1204 FOR SIGN SCHEDULE)

SIGNS POSITIONED IN PROPOSED WOODEN BOLLARD BOL.

SIGNS POSITIONED ON A NEW POST / LIGHTING COLUMN


PROPOSED BOLLARD

- ROAD MARKING NOTES**
- ROAD MARKINGS TO BE IN LINE WITH TRAFFIC SIGNS REGULATIONS AND GENERAL DIRECTIONS 2016 AND TRAFFIC SIGNS MANUAL 2016.
  - ROAD MARKINGS MATERIAL TO BE THERMOPLASTIC ROAD MARKINGS IN ACCORDANCE WITH BS EN 1871 AND TO CONFORM TO CLAUSE 1212 OF MCHW.
- NO ROAD MARKINGS ON THIS SHEET**

DIAGRAM 956 ON NEW BOLLARD TO NOTIFY CYCLIST AND PEDESTRIANS OF THE SHARED USE DESIGNATION



RAILWAY TRACKS

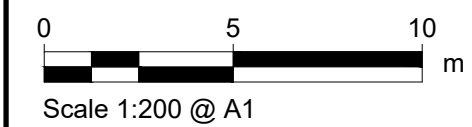

CONTINUATION - REFER TO 6062978-SHT-30-PCP5-CT-1201

CUTLINE

This drawing has been prepared for the use of AECOM's client. It may not be used, modified, reproduced or relied upon by third parties, except as agreed by AECOM or as required by law. AECOM accepts no responsibility, and denies any liability whatsoever, to any party that uses or relies on this drawing without AECOM's express written consent. All measurements must be obtained from the stated dimensions.



PROJECT

PRESCOT TO CRONTON  
CYCLEWAY

CLIENT



Knowsley Council

Knowsley Council  
Yorkon Buildings, Archway Road, Huyton,  
L36 9YU  
tel. 0151 489 6000  
www.knowsley.gov.uk

CONSULTANT

AECOM  
4th Floor, Merchants Court  
2-12 Lord Street  
Liverpool, L2 1TS  
www.aecom.com

NOTES

- TO BE READ IN CONJUNCTION WITH ALL OTHER RELEVANT DOCUMENTATION / INFORMATION.
- DIMENSIONS AND LEVELS ARE IN METRES UNLESS OTHERWISE STATED.
- DO NOT SCALE FROM THIS DRAWING, USE ONLY PRINTED DIMENSIONS.
- ALL LEVELS RELATE TO ORDNANCE DATUM.
- THIS DRAWING HAS BEEN PRODUCED USING TOPOGRAPHICAL SURVEY CARRIED OUT BY "MALCOLM HUGHES LAND SURVEYORS" IN MAY 2020 AND OS MAPPING RECEIVED FROM KNOWSLEY COUNCIL ON 9<sup>TH</sup> MARCH 2020.
- REFER TO DRAWING NO. 60629784-SHT-30-PCP0-CT-0100 TO 0101 FOR SCHEME LOCATION PLAN.

© CROWN COPYRIGHT AND DATABASE RIGHTS 2020 OS 100017655 YOU ARE PERMITTED TO USE THIS DATA SOLELY TO ENABLE YOU TO RESPOND TO, OR INTERACT WITH, THE ORGANISATION THAT PROVIDED YOU WITH THE DATA. YOU ARE NOT PERMITTED TO COPY, SUB-LICENCE, DISTRIBUTE OR SELL ANY OF THIS DATA TO THIRD PARTIES IN ANY FORM.

ISSUE/REVISION

| D3  | 10.02.2022 | DETAILED DESIGN |
|-----|------------|-----------------|
| D2  | 17.09.2021 | DETAILED DESIGN |
| D1  | 09.04.2021 | DETAILED DESIGN |
| I/R | DATE       | DESCRIPTION     |

PROJECT NUMBER


60629784

SHEET TITLE

PHASE 4  
ROAD MARKINGS AND SIGNS  
(SHEET 3)

SHEET NUMBER

60629784-SHT-30-PCP4-CT-1203
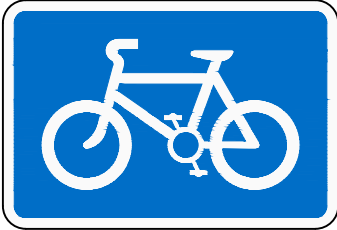
| No. of | DIAG No. | SIGN REF No. | DESCRIPTION                                                                          | SIGN DIMENSIONS |      |      | REFLEX CLASS | 'X' HEIGHT | MOUNTING DETAILS                                                                     | REMARKS                                                                                |
|--------|----------|--------------|--------------------------------------------------------------------------------------|-----------------|------|------|--------------|------------|--------------------------------------------------------------------------------------|----------------------------------------------------------------------------------------|
|        |          |              |                                                                                      | WIDE            | HIGH | AREA |              |            |                                                                                      |                                                                                        |
| 11     | 956      | 1            |    | 200             | 200  | 0.03 | RA2          | N/A        | To be mounted in new timber bollard                                                  |                                                                                        |
| 2      | 967      | 2            |    | 440             | 300  | 0.13 | RA2          | N/A        | To be mounted with a minimum of 2.3m clearance to ground on existing lighting column | To be mounted on post if no nearby lighting column. To be approved by Project Manager. |
| 1      | N/A      | 3            |    | 485             | 190  | 0.09 | N/A          | 50         | To be mounted with a minimum of 2.4m clearance to ground                             | To be designed as part of timber finger post                                           |
| 1      | N/A      | 4            |    | 485             | 190  | 0.09 | N/A          | 50         | To be mounted with a minimum of 2.4m clearance to ground                             | To be designed as part of timber finger post                                           |
| 1      | N/A      | 5            |   | 485             | 190  | 0.09 | N/A          | 50         | To be mounted with a minimum of 2.4m clearance to ground                             | To be designed as part of timber finger post                                           |
| 1      | N/A      | 6            |  | 485             | 190  | 0.09 | N/A          | 50         | To be mounted with a minimum of 2.4m clearance to ground                             | To be mounted on existing lighting column                                              |
| 1      | N/A      | 7            |  | 485             | 190  | 0.09 | N/A          | 50         | To be mounted with a minimum of 2.4m clearance to ground                             | To be mounted on existing lighting column                                              |
| 1      | N/A      | 8            |  | 485             | 190  | 0.09 | N/A          | 50         | To be mounted with a minimum of 2.4m clearance to ground                             | To be mounted on existing lighting column                                              |
| 1      | 966      | 9            |  | 400             | 175  | 0.07 | RA2          | 30         | To be mounted with a minimum of 2.3m clearance to ground                             | To be mounted on existing lighting column or new post                                  |
| 1      | 956      | 10           |  | 300             | 300  | 0.07 | RA2          | N/A        | To be mounted with a minimum of 2.3m clearance to ground                             | To be mounted on existing lighting column or new post                                  |