

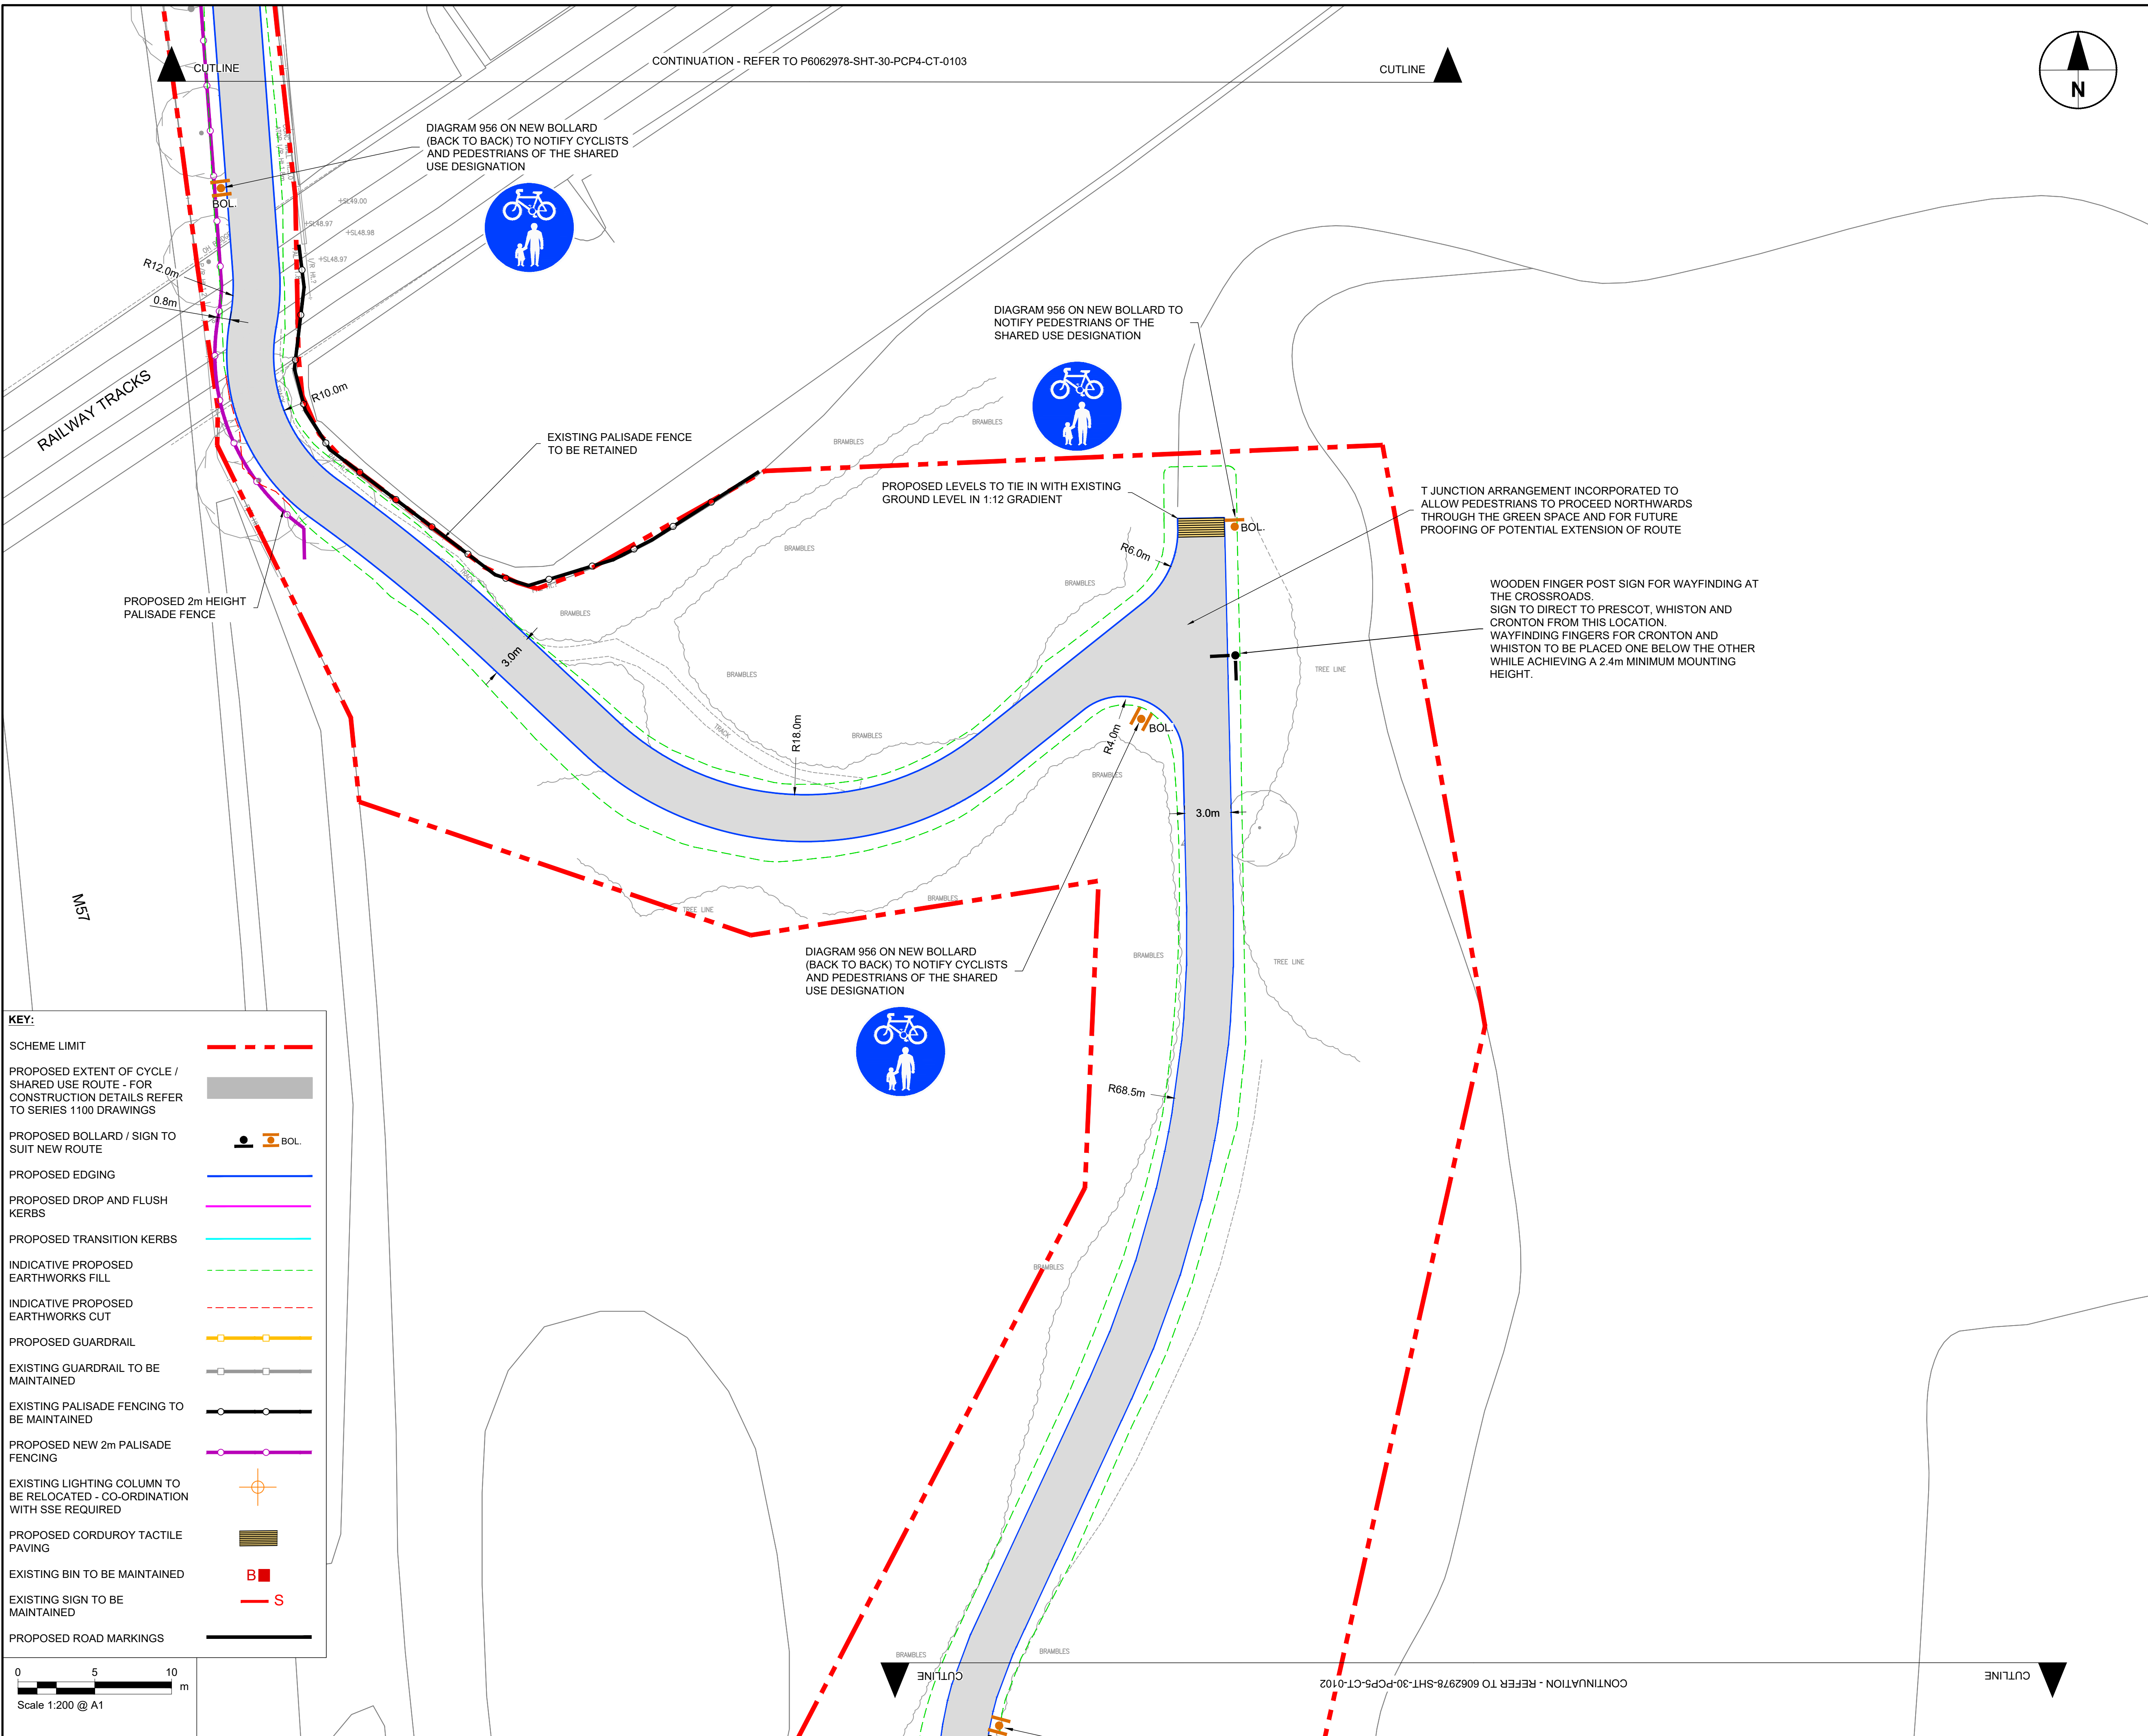


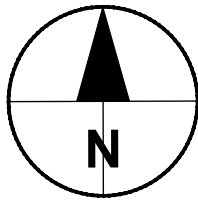

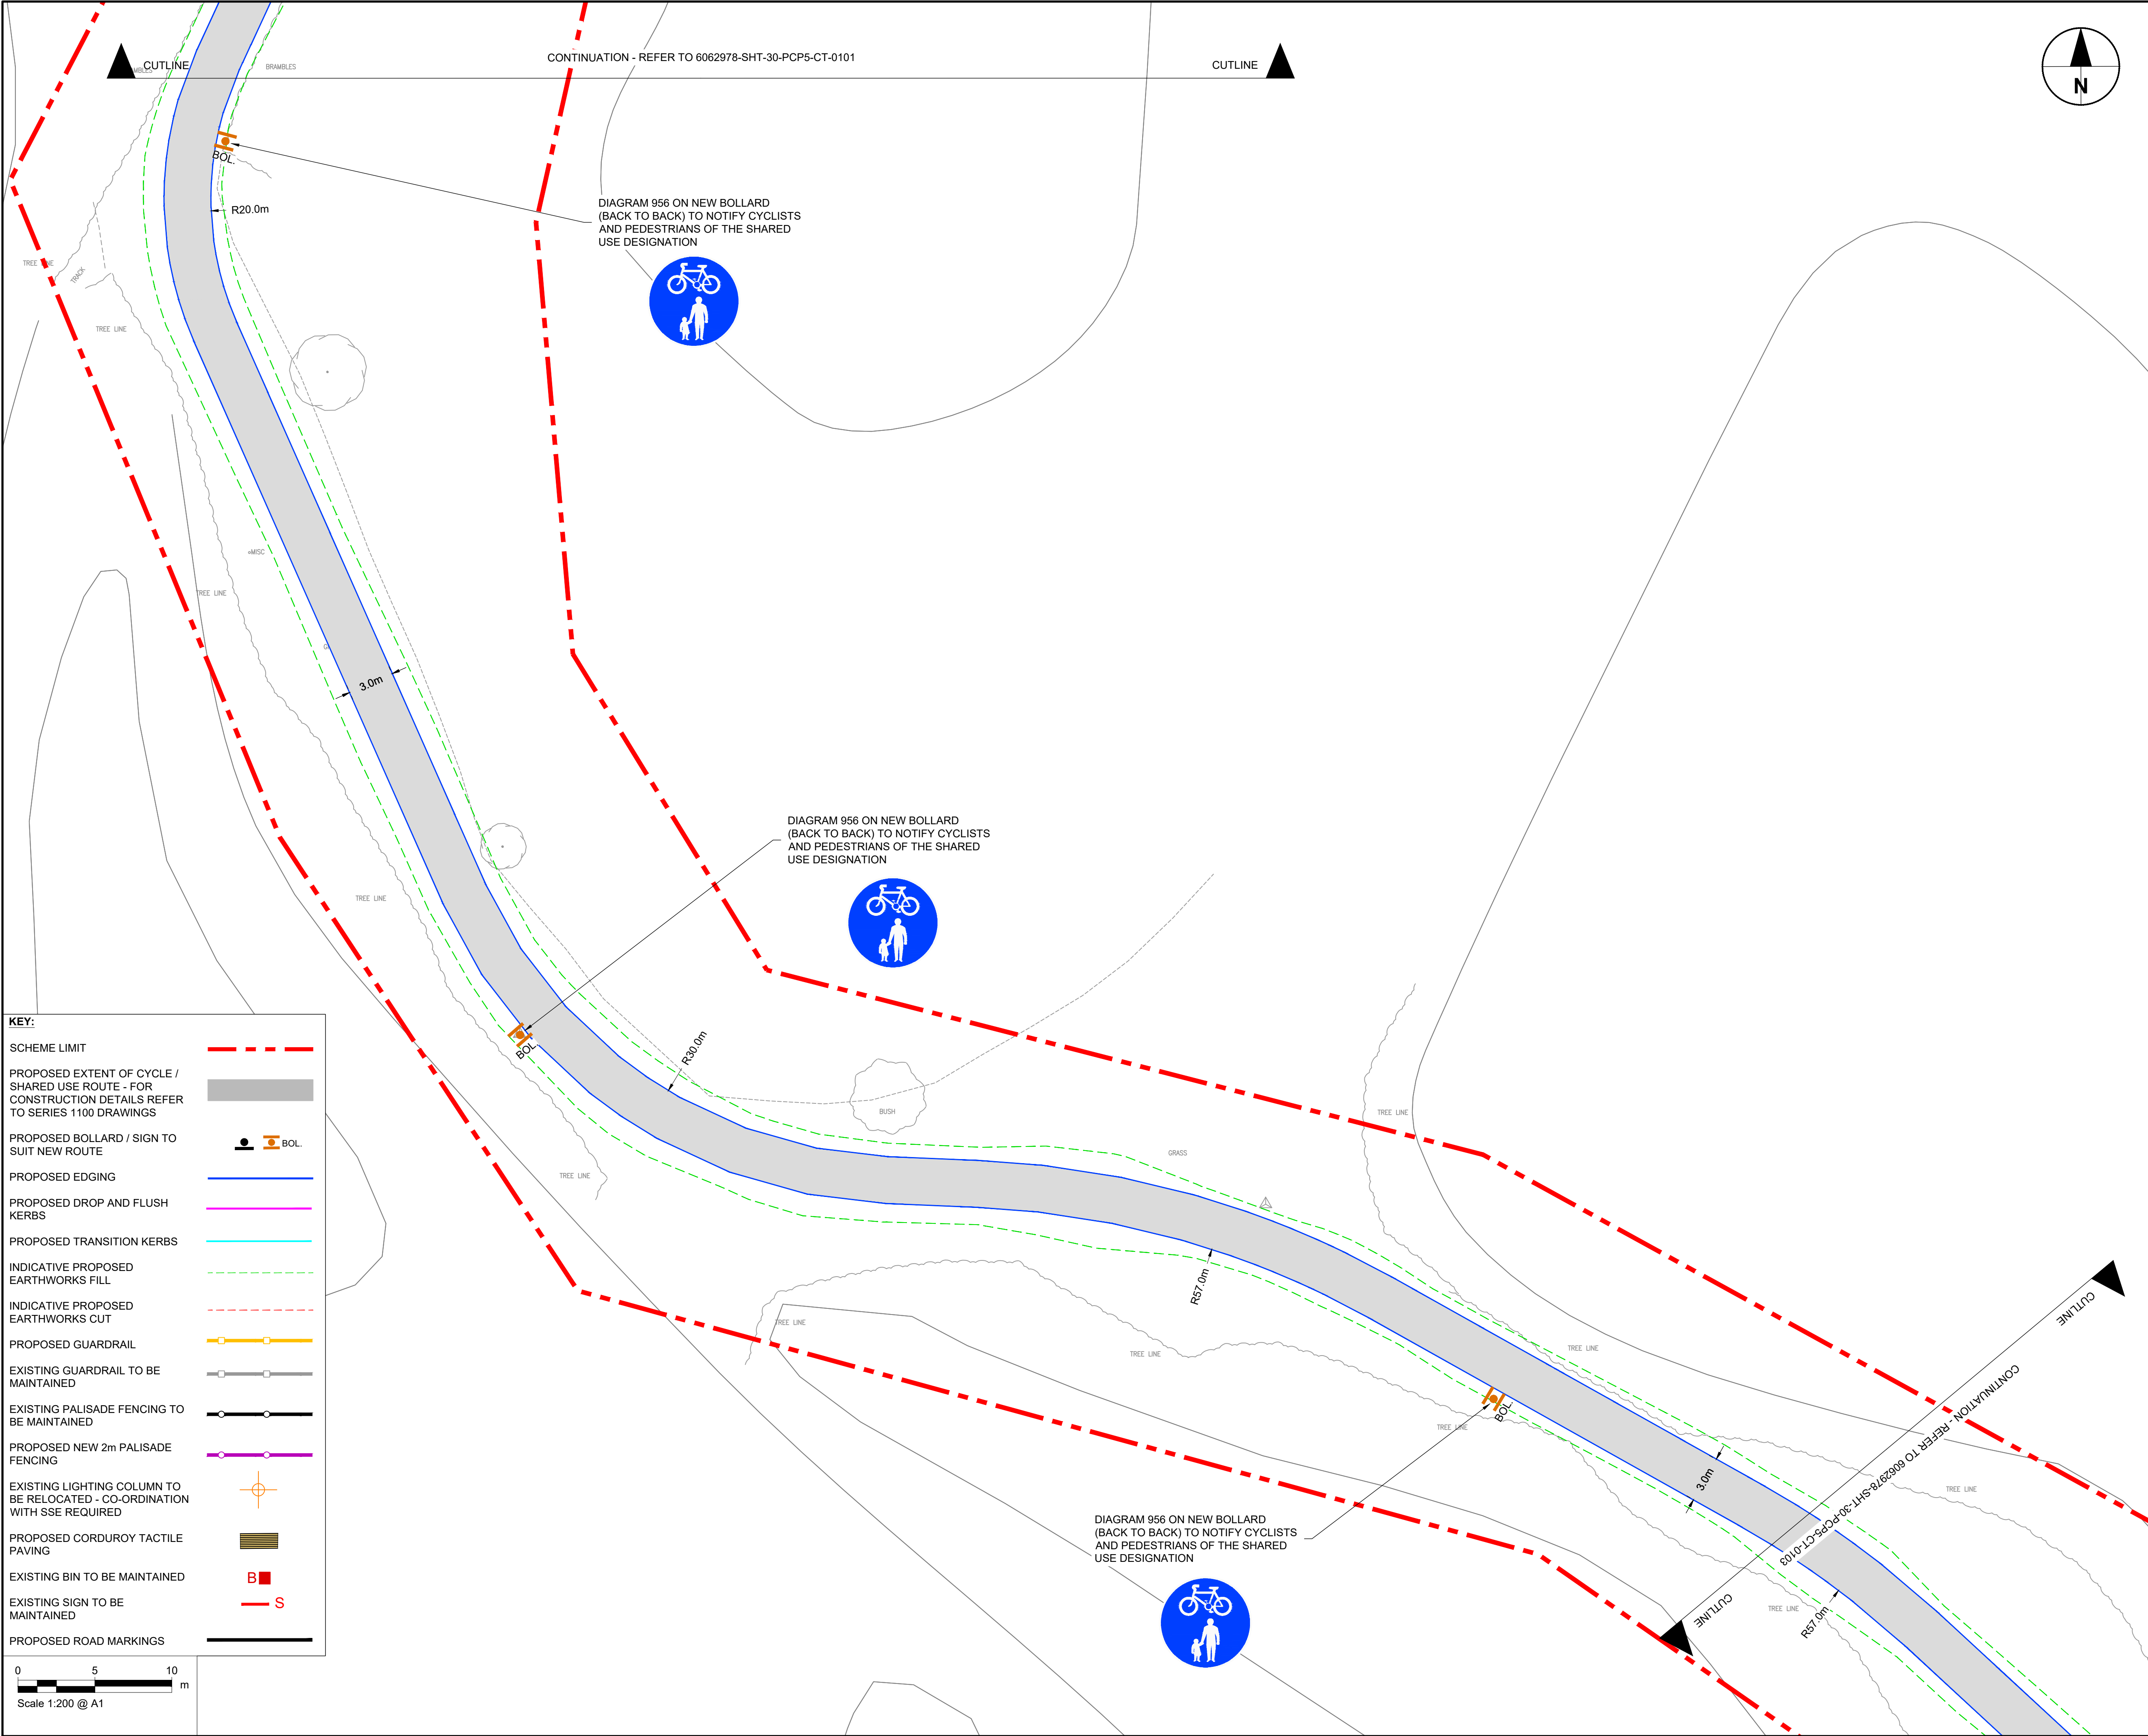

AECOM

PROJECT

**PRESCOT TO CRANTON
CYCLEWAY**

CLIENT



Knowsley Council
Yorkon Buildings, Archway Road, Huyton,
L36 9YU
tel. 0151 489 6000
www.knowsley.gov.uk

CONSULTANT

AECOM
4th Floor, Merchants Court
2-12 Lord Street
Liverpool, L2 1TS
www.aecom.com

NOTES

1. TO BE READ IN CONJUNCTION WITH ALL OTHER RELEVANT DOCUMENTATION / INFORMATION.
2. DIMENSIONS AND LEVELS ARE IN METRES UNLESS OTHERWISE STATED.
3. DO NOT SCALE FROM THIS DRAWING, USE ONLY PRINTED DIMENSIONS.
4. ALL LEVELS RELATE TO ORDNANCE DATUM.
5. THIS DRAWING HAS BEEN PRODUCED USING TOPOGRAPHICAL SURVEY CARRIED OUT BY "MALCOLM HUGHES LAND SURVEYORS" IN MAY 2020 AND OS MAPPING RECEIVED FROM KNOWSLEY COUNCIL ON 9TH MARCH 2020.
6. REFER TO DRAWING NO. 60629784-SHT-30-PCP0-CT-0100 TO 0101 FOR SCHEME LOCATION PLAN.

DETAILED DESIGN

© CROWN COPYRIGHT AND DATABASE RIGHTS 2020 OS 100017655 YOU ARE PERMITTED TO USE THIS DATA SOLELY TO ENABLE YOU TO RESPOND TO, OR INTERACT WITH, THE ORGANISATION THAT PROVIDED YOU WITH THE DATA. YOU ARE NOT PERMITTED TO COPY, SUB-LICENCE, DISTRIBUTE OR SELL ANY OF THIS DATA TO THIRD PARTIES IN ANY FORM.

ISSUE/REVISION

DATE	DESCRIPTION
D3	21.01.2022
D2	02.11.2021
D1	30.10.2020
I/R	

PROJECT NUMBER



60629784

SHEET TITLE

PHASE 5
GENERAL ARRANGEMENT
(SHEET 2)

SHEET NUMBER

60629784-SHT-30-PCP5-CT-0102

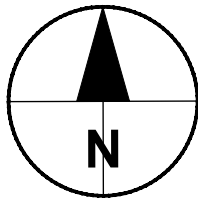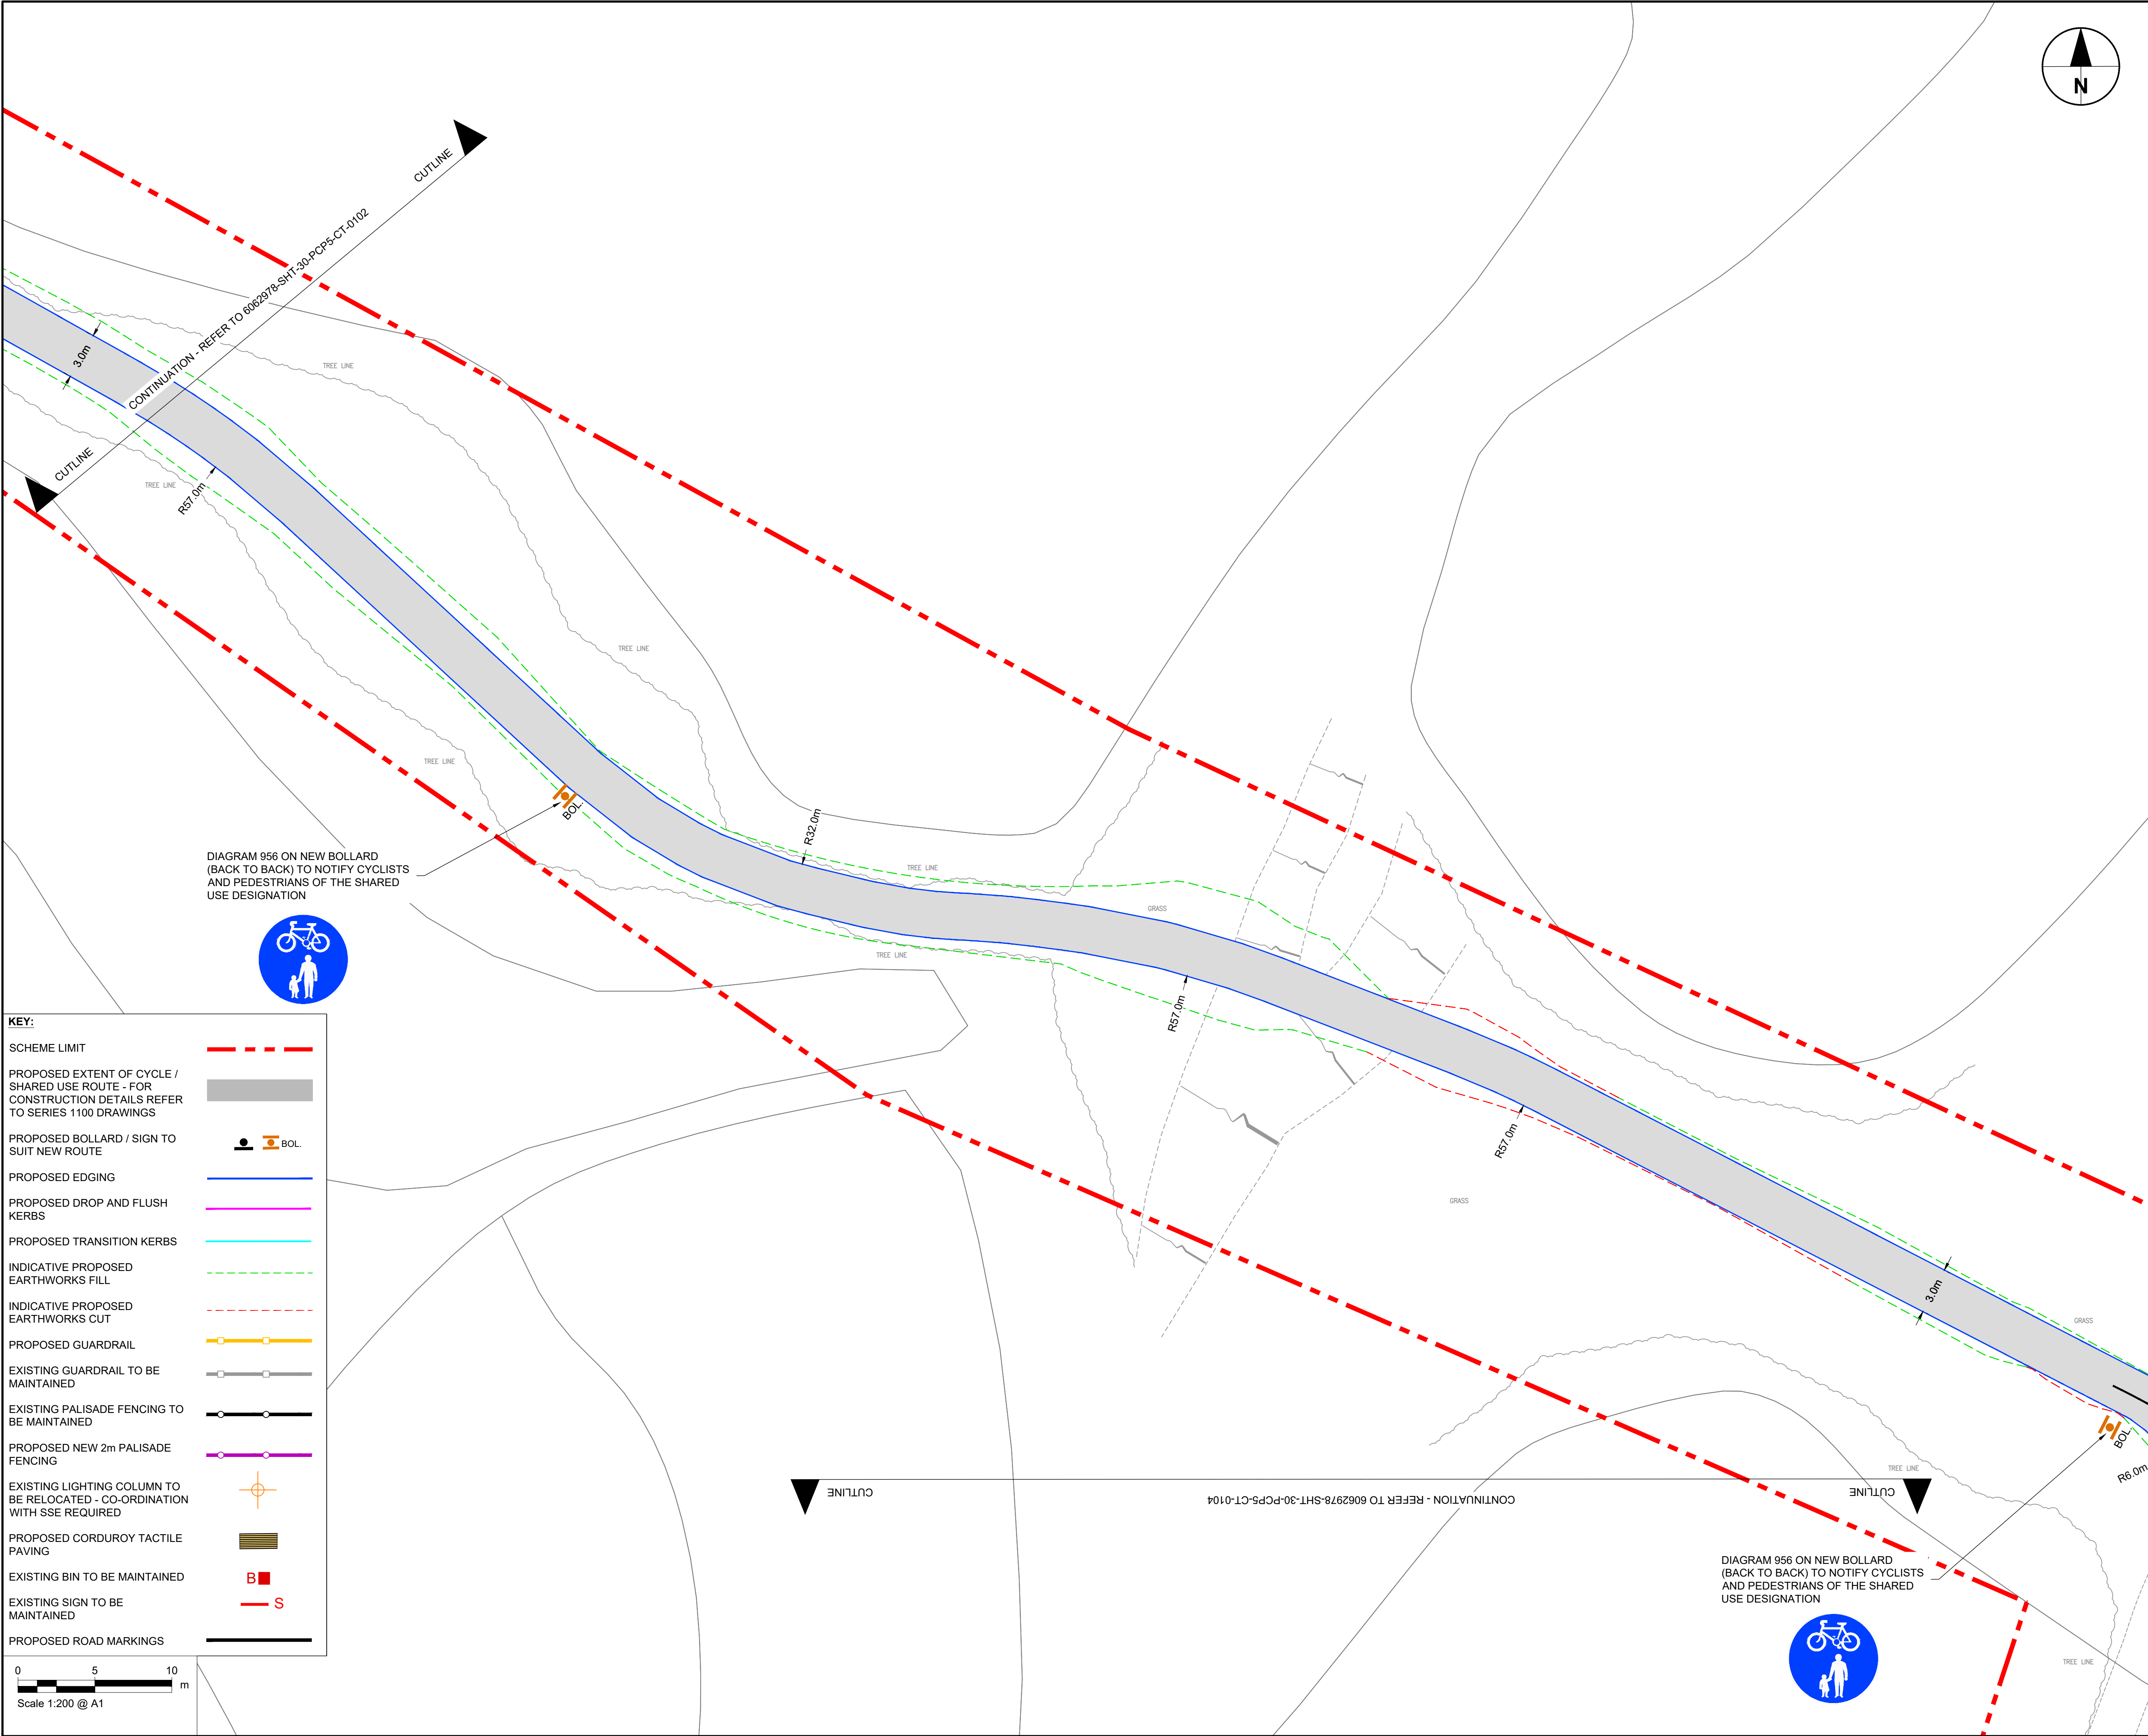

AECOM

PROJECT

**PRESCOT TO CRANTON
CYCLEWAY**

CLIENT



Knowsley Council
Yorkon Buildings, Archway Road, Huyton,
L36 9YU
tel. 0151 489 6000
www.knowsley.gov.uk

CONSULTANT

AECOM
4th Floor, Merchants Court
2-12 Lord Street
Liverpool, L2 1TS
www.aecom.com

NOTES

1. TO BE READ IN CONJUNCTION WITH ALL OTHER RELEVANT DOCUMENTATION / INFORMATION.
2. DIMENSIONS AND LEVELS ARE IN METRES UNLESS OTHERWISE STATED.
3. DO NOT SCALE FROM THIS DRAWING, USE ONLY PRINTED DIMENSIONS.
4. ALL LEVELS RELATE TO ORDNANCE DATUM.
5. THIS DRAWING HAS BEEN PRODUCED USING TOPOGRAPHICAL SURVEY CARRIED OUT BY "MALCOLM HUGHES LAND SURVEYORS" IN MAY 2020 AND OS MAPPING RECEIVED FROM KNOWSLEY COUNCIL ON 9TH MARCH 2020.
6. REFER TO DRAWING NO. 60629784-SHT-30-PCP0-CT-0100 TO 0101 FOR SCHEME LOCATION PLAN.

DETAILED DESIGN

© CROWN COPYRIGHT AND DATABASE RIGHTS 2020 OS 100017655 YOU ARE PERMITTED TO USE THIS DATA SOLELY TO ENABLE YOU TO RESPOND TO, OR INTERACT WITH, THE ORGANISATION THAT PROVIDED YOU WITH THE DATA. YOU ARE NOT PERMITTED TO COPY, SUB-LICENCE, DISTRIBUTE OR SELL ANY OF THIS DATA TO THIRD PARTIES IN ANY FORM.

ISSUE/REVISION

DATE	DESCRIPTION
D3 21.01.2022	UPDATED PER GI RESULTS
D2 02.11.2021	RSA COMMENTS ADDED
D1 30.10.2020	DETAILED DESIGN
I/R	

PROJECT NUMBER


60629784

SHEET TITLE

PHASE 5
GENERAL ARRANGEMENT
(SHEET 3)

SHEET NUMBER

60629784-SHT-30-PCP5-CT-0103

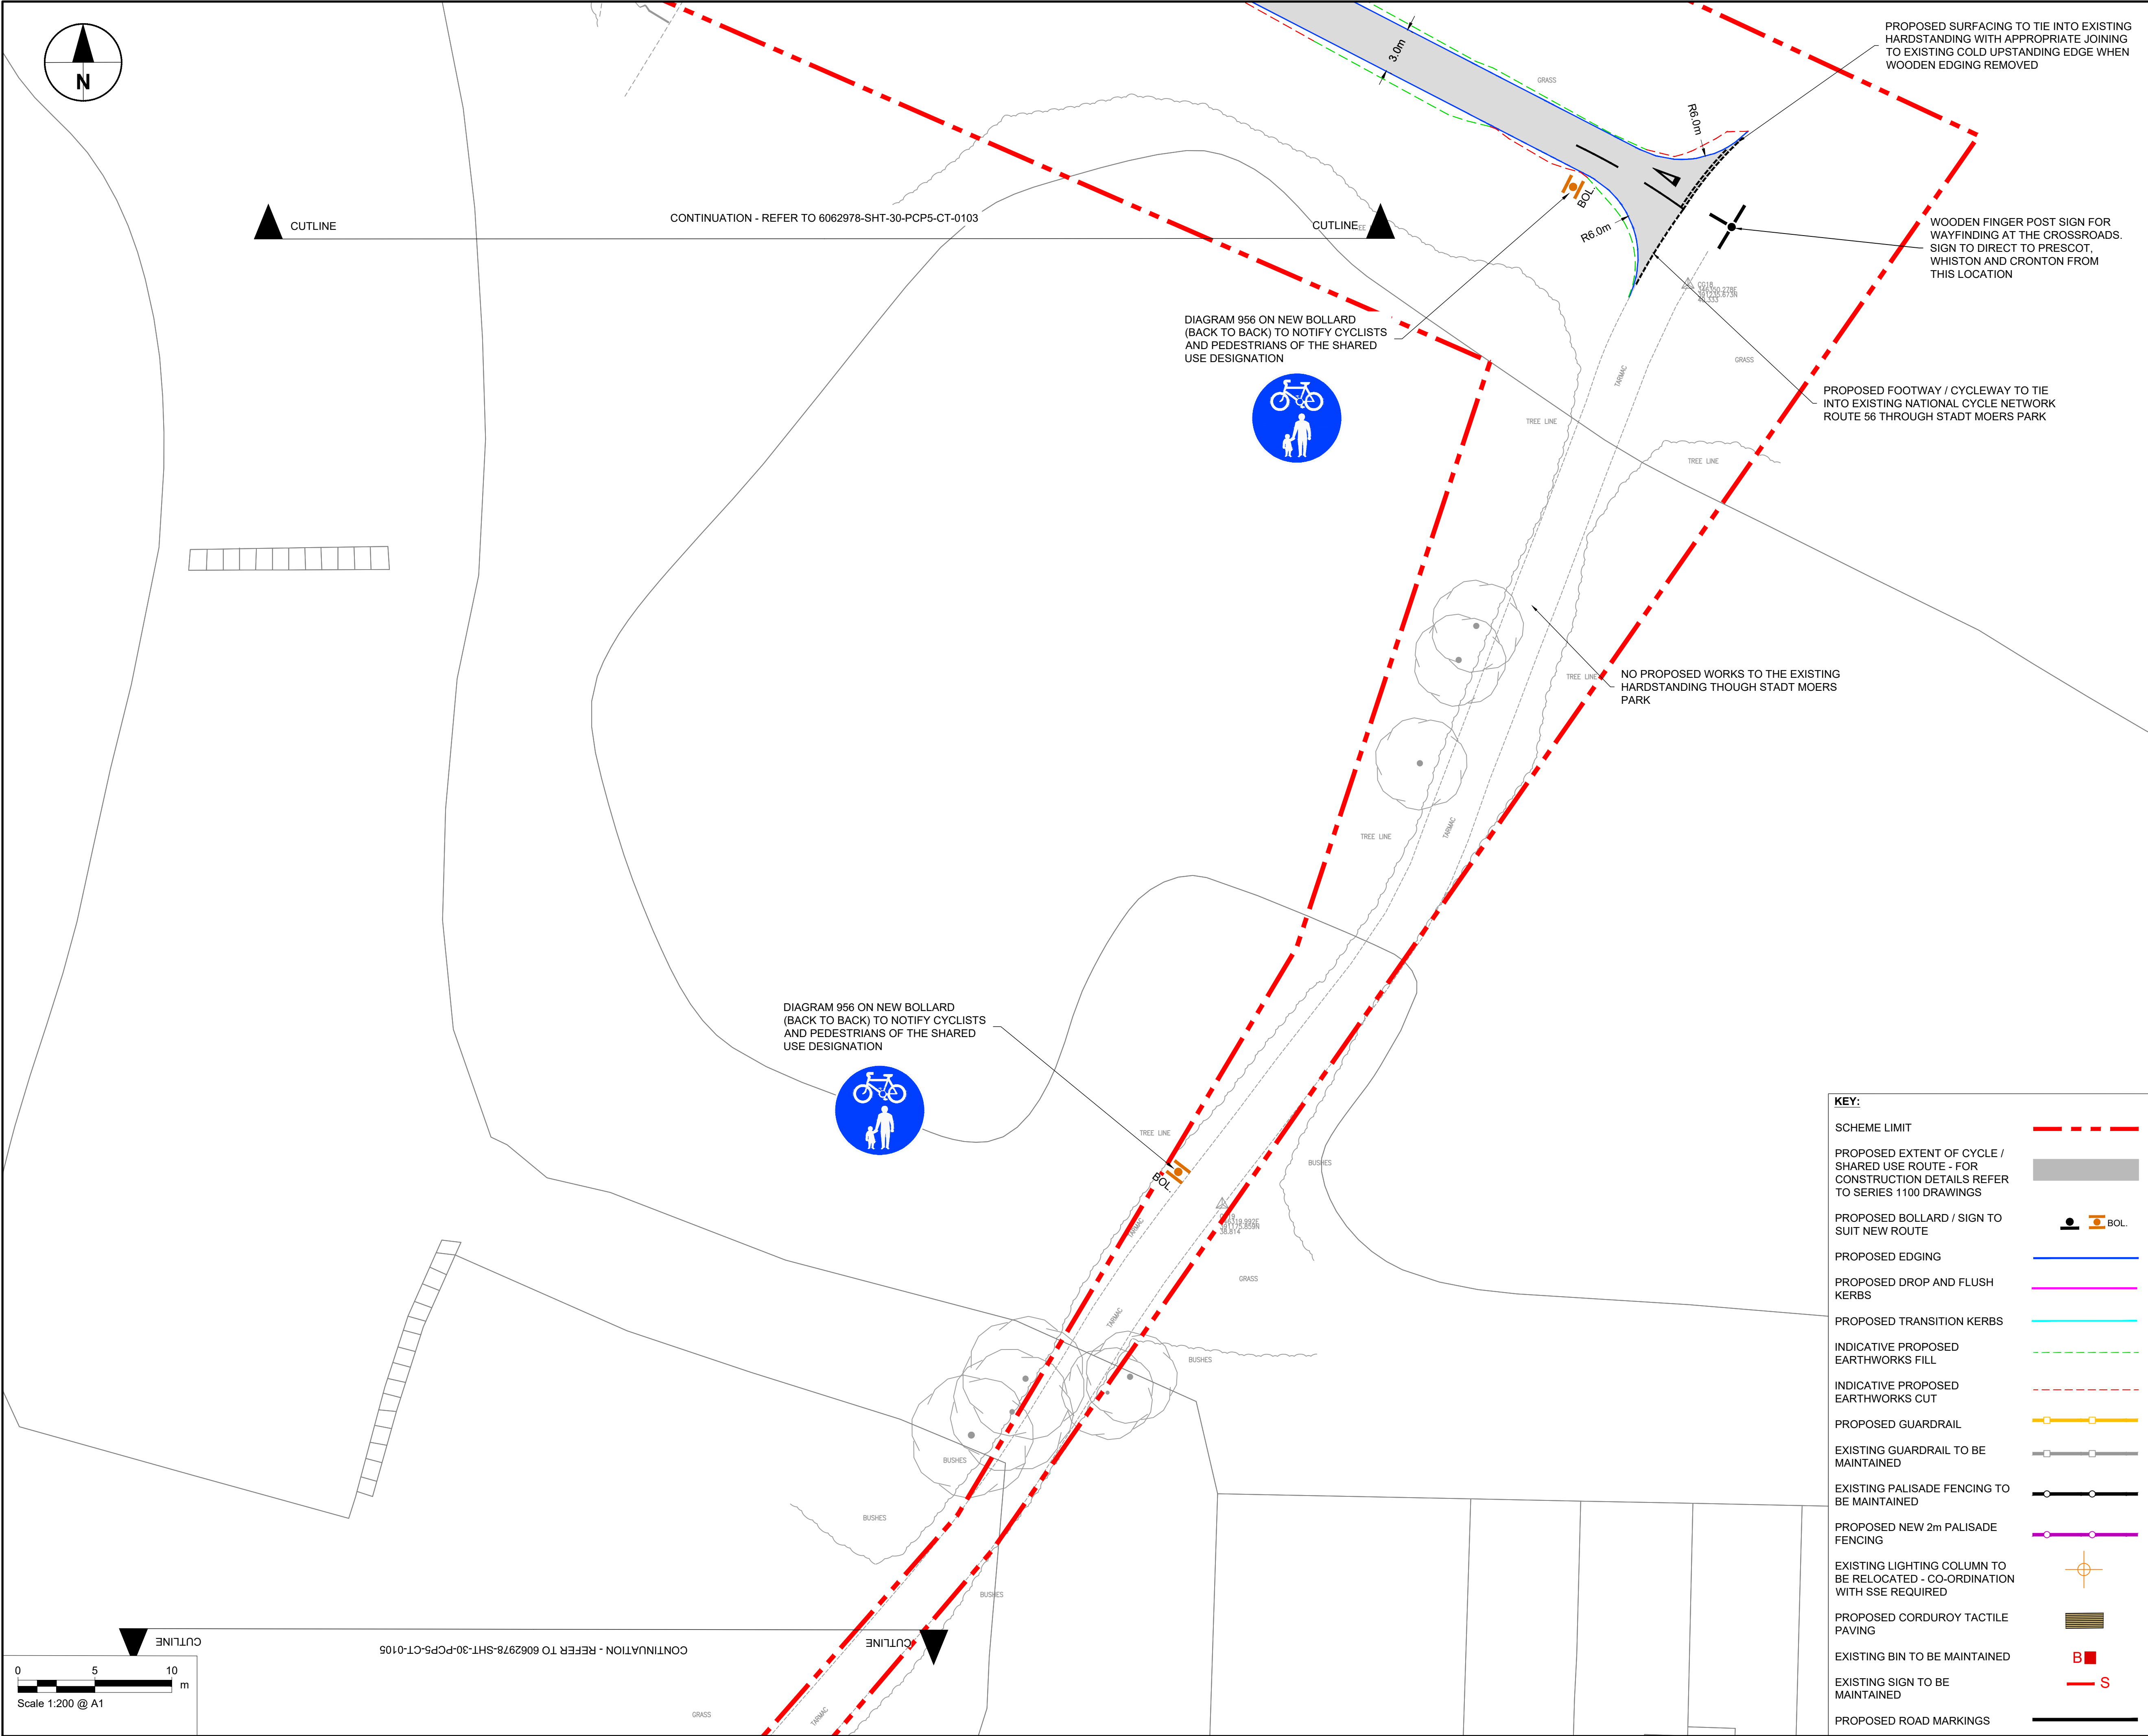

KEY:	
SCHEME LIMIT	
PROPOSED EXTENT OF CYCLE / SHARED USE ROUTE - FOR CONSTRUCTION DETAILS REFER TO SERIES 1100 DRAWINGS	
PROPOSED BOLLARD / SIGN TO SUIT NEW ROUTE	
PROPOSED EDGING	
PROPOSED DROP AND FLUSH KERBS	
PROPOSED TRANSITION KERBS	
INDICATIVE PROPOSED EARTHWORKS FILL	
INDICATIVE PROPOSED EARTHWORKS CUT	
PROPOSED GUARDRAIL	
EXISTING GUARDRAIL TO BE MAINTAINED	
EXISTING PALISADE FENCING TO BE MAINTAINED	
PROPOSED NEW 2m PALISADE FENCING	
EXISTING LIGHTING COLUMN TO BE RELOCATED - CO-ORDINATION WITH SSE REQUIRED	
PROPOSED CORDUROY TACTILE PAVING	
EXISTING BIN TO BE MAINTAINED	
EXISTING SIGN TO BE MAINTAINED	
PROPOSED ROAD MARKINGS	

This drawing has been prepared for the use of AECOM's client. It may not be used, modified, reproduced or relied upon by third parties, except as agreed by AECOM or as required by law. AECOM accepts no responsibility, and denies any liability whatsoever, to any party that uses or relies on this drawing without AECOM's express written consent. Do not scale this document. All measurements must be obtained from the stated dimensions.



PROJECT

PRESCOT TO CRANTON
CYCLEWAY

CLIENT



Knowsley Council
Yorkon Buildings, Archway Road, Huyton,
L36 9YU
tel. 0151 489 6000
www.knowsley.gov.uk

CONSULTANT

AECOM
4th Floor, Merchants Court
2-12 Lord Street
Liverpool, L2 1TS
www.aecom.com

NOTES

- TO BE READ IN CONJUNCTION WITH ALL OTHER RELEVANT DOCUMENTATION / INFORMATION.
- DIMENSIONS AND LEVELS ARE IN METRES UNLESS OTHERWISE STATED.
- DO NOT SCALE FROM THIS DRAWING, USE ONLY PRINTED DIMENSIONS.
- ALL LEVELS RELATE TO ORDNANCE DATUM.
- THIS DRAWING HAS BEEN PRODUCED USING TOPOGRAPHICAL SURVEY CARRIED OUT BY "MALCOLM HUGHES LAND SURVEYORS" IN MAY 2020 AND OS MAPPING RECEIVED FROM KNOWSLEY COUNCIL ON 9TH MARCH 2020.
- REFER TO DRAWING NO. 60629784-SHT-30-PCP0-CT-0100 TO 0101 FOR SCHEME LOCATION PLAN.

DETAILED DESIGN

© CROWN COPYRIGHT AND DATABASE RIGHTS 2020 OS 100017655 YOU ARE PERMITTED TO USE THIS DATA SOLELY TO ENABLE YOU TO RESPOND TO, OR INTERACT WITH, THE ORGANISATION THAT PROVIDED YOU WITH THE DATA. YOU ARE NOT PERMITTED TO COPY, SUB-LICENCE, DISTRIBUTE OR SELL ANY OF THIS DATA TO THIRD PARTIES IN ANY FORM.

ISSUE/REVISION

D3	21.01.2022	UPDATED PER GI RESULTS
D2	02.11.2021	RSA COMMENTS ADDED
D1	30.10.2020	DETAILED DESIGN
I/R	DATE	DESCRIPTION

PROJECT NUMBER


60629784

SHEET TITLE

PHASE 5
GENERAL ARRANGEMENT
(SHEET 4)

SHEET NUMBER

60629784-SHT-30-PCP5-CT-0104

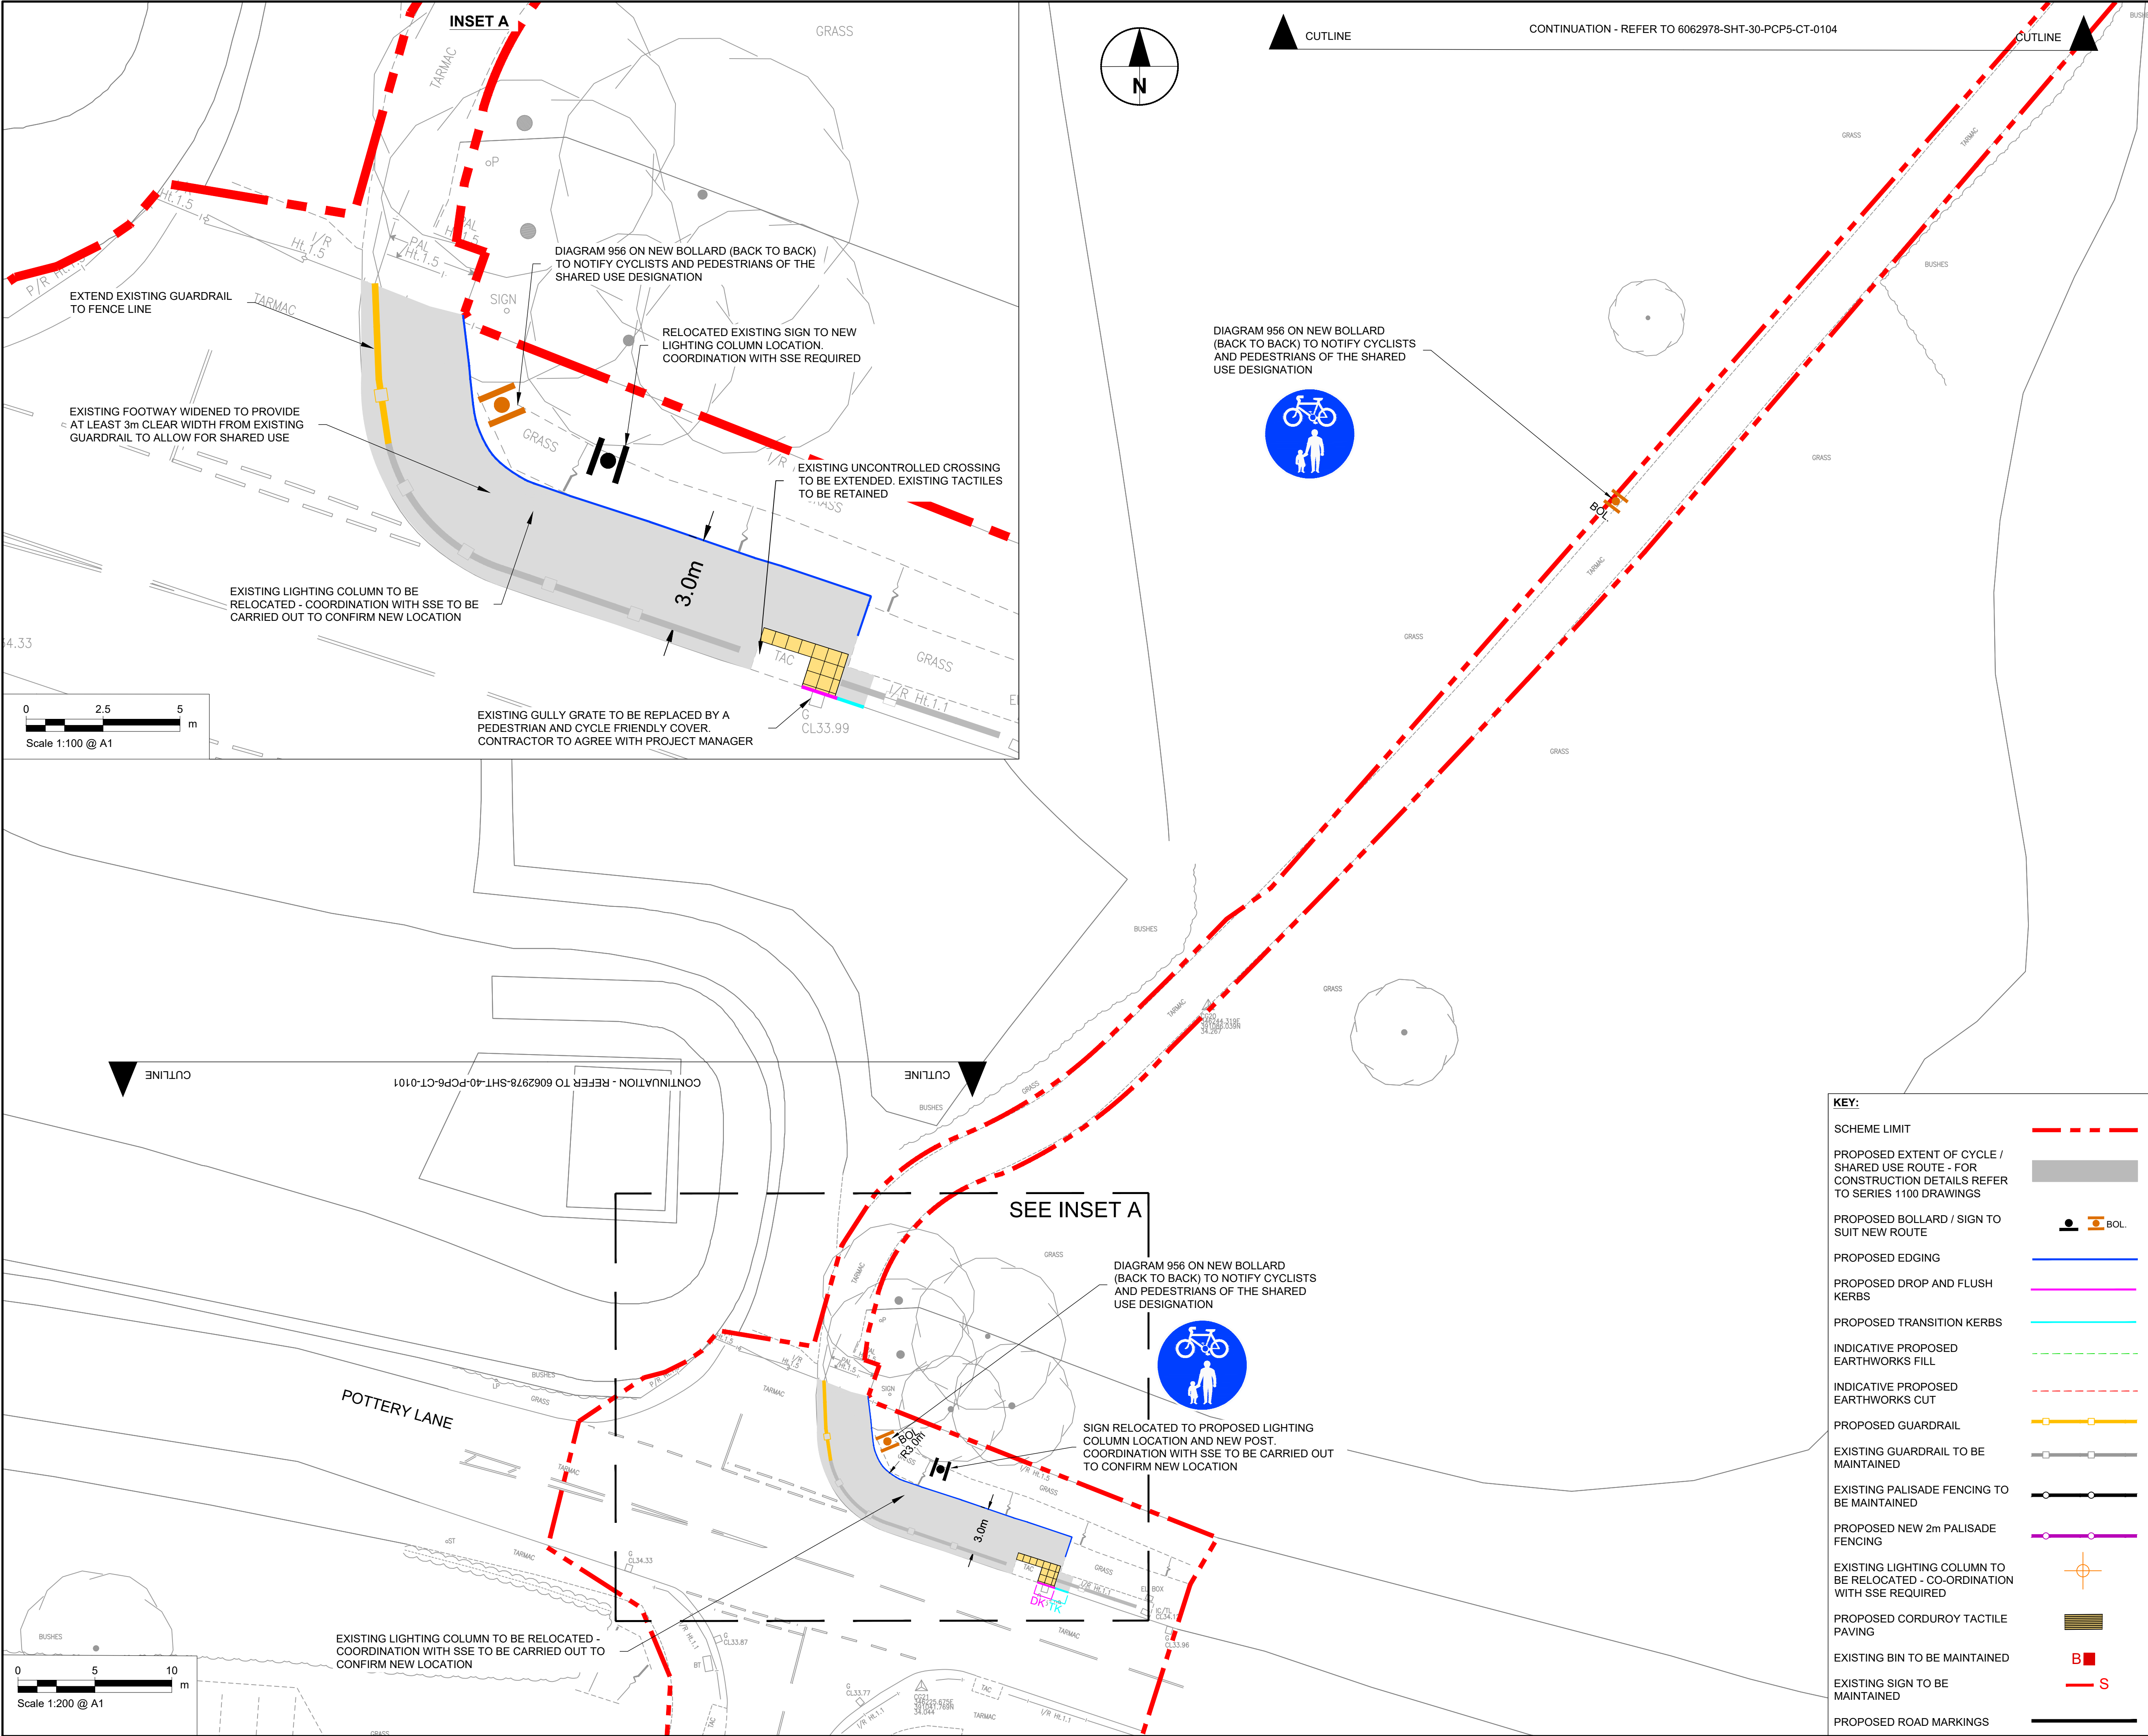

SEE INSET A

DIAGRAM 956 ON NEW BOLLARD (BACK TO BACK) TO NOTIFY CYCLISTS AND PEDESTRIANS OF THE SHARED USE DESIGNATION

SIGN RELOCATED TO PROPOSED LIGHTING COLUMN LOCATION AND NEW POST. COORDINATION WITH SSE TO BE CARRIED OUT TO CONFIRM NEW LOCATION

EXISTING LIGHTING COLUMN TO BE RELOCATED - COORDINATION WITH SSE TO BE CARRIED OUT TO CONFIRM NEW LOCATION

DIAGRAM 956 ON NEW BOLLARD (BACK TO BACK) TO NOTIFY CYCLISTS AND PEDESTRIANS OF THE SHARED USE DESIGNATION

DIAGRAM 956 ON NEW BOLLARD (BACK TO BACK) TO NOTIFY CYCLISTS AND PEDESTRIANS OF THE SHARED USE DESIGNATION

RELOCATED EXISTING SIGN TO NEW LIGHTING COLUMN LOCATION. COORDINATION WITH SSE REQUIRED

EXISTING UNCONTROLLED CROSSING TO BE EXTENDED. EXISTING TACTILES TO BE RETAINED

EXTEND EXISTING GUARDRAIL TO FENCE LINE

EXISTING FOOTWAY WIDENED TO PROVIDE AT LEAST 3m CLEAR WIDTH FROM EXISTING GUARDRAIL TO ALLOW FOR SHARED USE

EXISTING LIGHTING COLUMN TO BE RELOCATED - COORDINATION WITH SSE TO BE CARRIED OUT TO CONFIRM NEW LOCATION




EXISTING GULLY GRATE TO BE REPLACED BY A PEDESTRIAN AND CYCLE FRIENDLY COVER. CONTRACTOR TO AGREE WITH PROJECT MANAGER

CONTINUATION - REFER TO 6062978-SHT-40-PCP6-CT-0101

CONTINUATION - REFER TO 6062978-SHT-30-PCP5-CT-0104

CUTLINE

CUTLINE

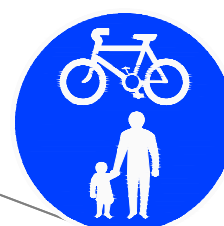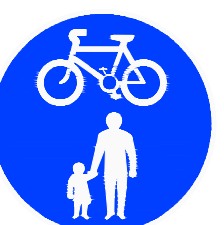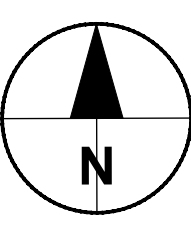

DETAILED DESIGN

KEY:	
SCHEME LIMIT	---
PROPOSED EXTENT OF CYCLE / SHARED USE ROUTE - FOR CONSTRUCTION DETAILS REFER TO SERIES 1100 DRAWINGS	---
PROPOSED BOLLARD / SIGN TO SUIT NEW ROUTE	BOL.
PROPOSED EDGING	---
PROPOSED DROP AND FLUSH KERBS	---
PROPOSED TRANSITION KERBS	---
INDICATIVE PROPOSED EARTHWORKS FILL	---
INDICATIVE PROPOSED EARTHWORKS CUT	---
PROPOSED GUARDRAIL	---
EXISTING GUARDRAIL TO BE MAINTAINED	---
EXISTING PALISADE FENCING TO BE MAINTAINED	---
PROPOSED NEW 2m PALISADE FENCING	---
EXISTING LIGHTING COLUMN TO BE RELOCATED - CO-ORDINATION WITH SSE REQUIRED	---
PROPOSED CORDUROY TACTILE PAVING	---
EXISTING BIN TO BE MAINTAINED	B
EXISTING SIGN TO BE MAINTAINED	S
PROPOSED ROAD MARKINGS	---



PROJECT

PRESCOT TO CRANTON CYCLEWAY

CLIENT



Knowsley Council
Yorkon Buildings, Archway Road, Huyton,
L36 9YU
tel. 0151 489 6000
www.knowsley.gov.uk

CONSULTANT

AECOM
4th Floor, Merchants Court
2-12 Lord Street
Liverpool, L2 1TS
www.aecom.com

NOTES

1. TO BE READ IN CONJUNCTION WITH ALL OTHER RELEVANT DOCUMENTATION / INFORMATION.
2. DIMENSIONS AND LEVELS ARE IN METRES UNLESS OTHERWISE STATED.
3. DO NOT SCALE FROM THIS DRAWING, USE ONLY PRINTED DIMENSIONS.
4. ALL LEVELS RELATE TO ORDNANCE DATUM.
5. THIS DRAWING HAS BEEN PRODUCED USING TOPOGRAPHICAL SURVEY CARRIED OUT BY "MALCOLM HUGHES LAND SURVEYORS" IN MAY 2020 AND OS MAPPING RECEIVED FROM KNOWSLEY COUNCIL ON 9TH MARCH 2020.
6. REFER TO DRAWING NO. 60629784-SHT-30-PCP0-CT-0100 TO 0101 FOR SCHEME LOCATION PLAN.

ISSUE/REVISION

DATE	DESCRIPTION
D3 21.01.2022	UPDATED PER GI RESULTS
D2 02.11.2021	RSA COMMENTS ADDED
D1 30.10.2020	DETAILED DESIGN
I/R	

PROJECT NUMBER

60629784

SHEET TITLE

PHASE 5
GENERAL ARRANGEMENT
(SHEET 5)

SHEET NUMBER

60629784-SHT-30-PCP5-CT-0105

This drawing has been prepared for the use of AECOM's client. It may not be used, modified, reproduced or relied upon by third parties, except as agreed by AECOM or as required by law. AECOM accepts no responsibility, and denies any liability whatsoever, to any party that uses or relies on this drawing without AECOM's express written consent. Do not scale this document. All measurements must be obtained from the stated dimensions.