


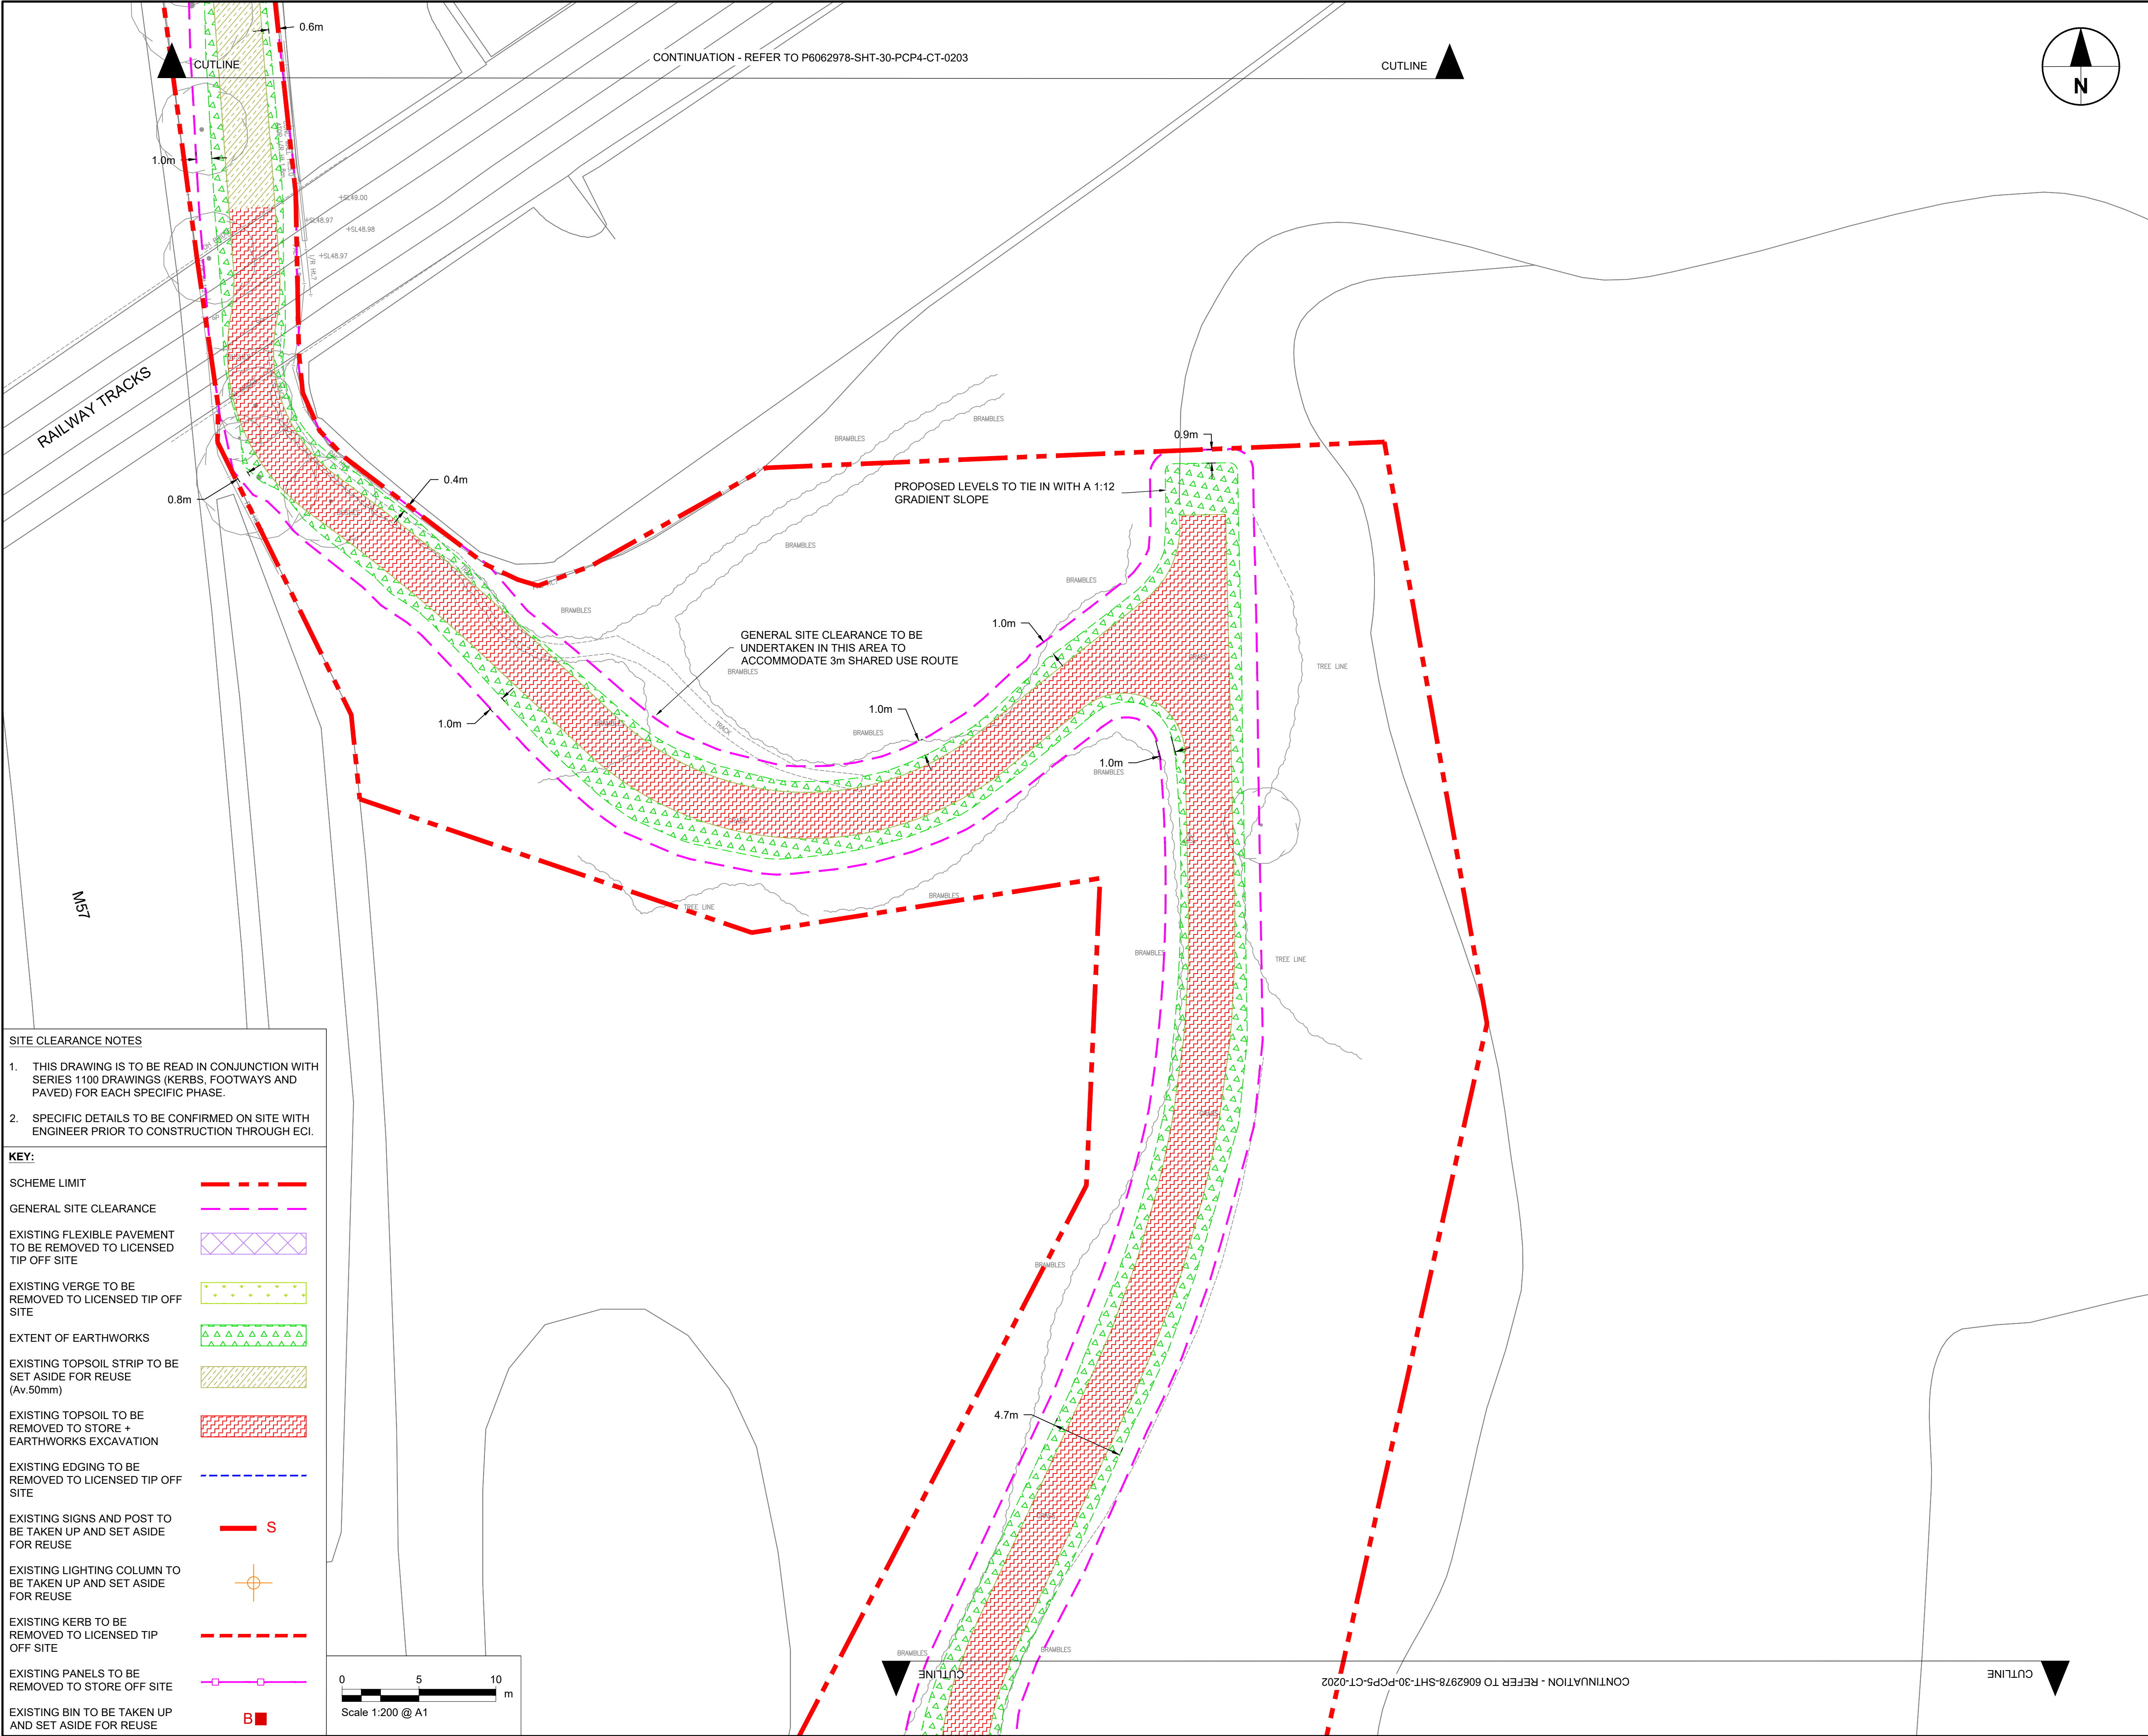

SITE CLEARANCE NOTES

- THIS DRAWING IS TO BE READ IN CONJUNCTION WITH SERIES 1100 DRAWINGS (KERBS, FOOTWAYS AND PAVED) FOR EACH SPECIFIC PHASE.
- SPECIFIC DETAILS TO BE CONFIRMED ON SITE WITH ENGINEER PRIOR TO CONSTRUCTION THROUGH ECI.

KEY:

SCHEME LIMIT	---
GENERAL SITE CLEARANCE	---
EXISTING FLEXIBLE PAVEMENT TO BE REMOVED TO LICENSED TIP OFF SITE	XXXXXX
EXISTING VERGE TO BE REMOVED TO LICENSED TIP OFF SITE	XXXXXX
EXTENT OF EARTHWORKS	XXXXXX
EXISTING TOPSOIL STRIP TO BE SET ASIDE FOR REUSE (Av.50mm)	XXXXXX
EXISTING TOPSOIL TO BE REMOVED TO STORE + EARTHWORKS EXCAVATION	XXXXXX
EXISTING EDGING TO BE REMOVED TO LICENSED TIP OFF SITE	---
EXISTING SIGNS AND POST TO BE TAKEN UP AND SET ASIDE FOR REUSE	S
EXISTING LIGHTING COLUMN TO BE TAKEN UP AND SET ASIDE FOR REUSE	+
EXISTING KERB TO BE REMOVED TO LICENSED TIP OFF SITE	---
EXISTING PANELS TO BE REMOVED TO STORE OFF SITE	□
EXISTING BIN TO BE TAKEN UP AND SET ASIDE FOR REUSE	B

0 5 10 m
Scale 1:200 @ A1

This drawing has been prepared for the use of AECOM's client. It may not be used, modified, reproduced or relied upon by third parties, except as agreed by AECOM or as required by law. AECOM accepts no responsibility, and denies any liability whatsoever, to any party that uses or relies on this drawing without AECOM's express written consent. Do not scale this document. All measurements must be obtained from the stated dimensions.

PROJECT

PRESCOT TO CRANTON CYCLEWAY

CLIENT

Knowsley Council
Yorkon Buildings, Archway Road, Huyton,
L36 9YU
tel. 0151 489 6000
www.knowsley.gov.uk

CONSULTANT

AECOM
4th Floor, Merchants Court
2-12 Lord Street
Liverpool, L2 1TS
www.aecom.com

NOTES

- TO BE READ IN CONJUNCTION WITH ALL OTHER RELEVANT DOCUMENTATION / INFORMATION.
- DIMENSIONS AND LEVELS ARE IN METRES UNLESS OTHERWISE STATED.
- DO NOT SCALE FROM THIS DRAWING, USE ONLY PRINTED DIMENSIONS.
- ALL LEVELS RELATE TO ORDNANCE DATUM.
- THIS DRAWING HAS BEEN PRODUCED USING TOPOGRAPHICAL SURVEY CARRIED OUT BY "MALCOLM HUGHES LAND SURVEYORS" IN MAY 2020 AND OS MAPPING RECEIVED FROM KNOWSLEY COUNCIL ON 9TH MARCH 2020.
- REFER TO DRAWING NO. 60629784-SHT-30-PCP0-CT-0100 TO 0101 FOR SCHEME LOCATION PLAN.

DETAILED DESIGN

© CROWN COPYRIGHT AND DATABASE RIGHTS 2020 OS 100017655 YOU ARE PERMITTED TO USE THIS DATA SOLELY TO ENABLE YOU TO RESPOND TO, OR INTERACT WITH, THE ORGANISATION THAT PROVIDED YOU WITH THE DATA. YOU ARE NOT PERMITTED TO COPY, SUB-LICENCE, DISTRIBUTE OR SELL ANY OF THIS DATA TO THIRD PARTIES IN ANY FORM.

ISSUE/REVISION		
D3	21.01.2022	UPDATED PER GI RESULTS
D2	13.11.2020	CLIENT COMMENTS
D1	30.10.2020	DETAILED DESIGN
I/R	DATE	DESCRIPTION

PROJECT NUMBER

60629784


SHEET TITLE

PHASE 5
SITE CLEARANCE AND EXCAVATION
(SHEET 1)

SHEET NUMBER

60629784-SHT-30-PCP5-CT-0201

ISO A1 594mm x 841mm
Approved: JB
Checked: AS
Designer: TD
Project Management Initials:
60629784-SHT-30-PCP5-CT-0201-0205.DWG
Last saved by: ALEXANDER STEWART(2022.01.28) Last Plotter: 2022.01.28
Filename: \\UK\PL\FP002\UK\PL\FP002\41\PROJECTS\TRAFFIC AND LOCAL ROADS\60629784 - PRESCOT TO CRANTON CYCLEWAY\900_CAD_GIS\910_CAD\02 SHEETS\DETAILED DESIGN\60629784-SHT-30-PCP5-CT-0201-0205.DWG

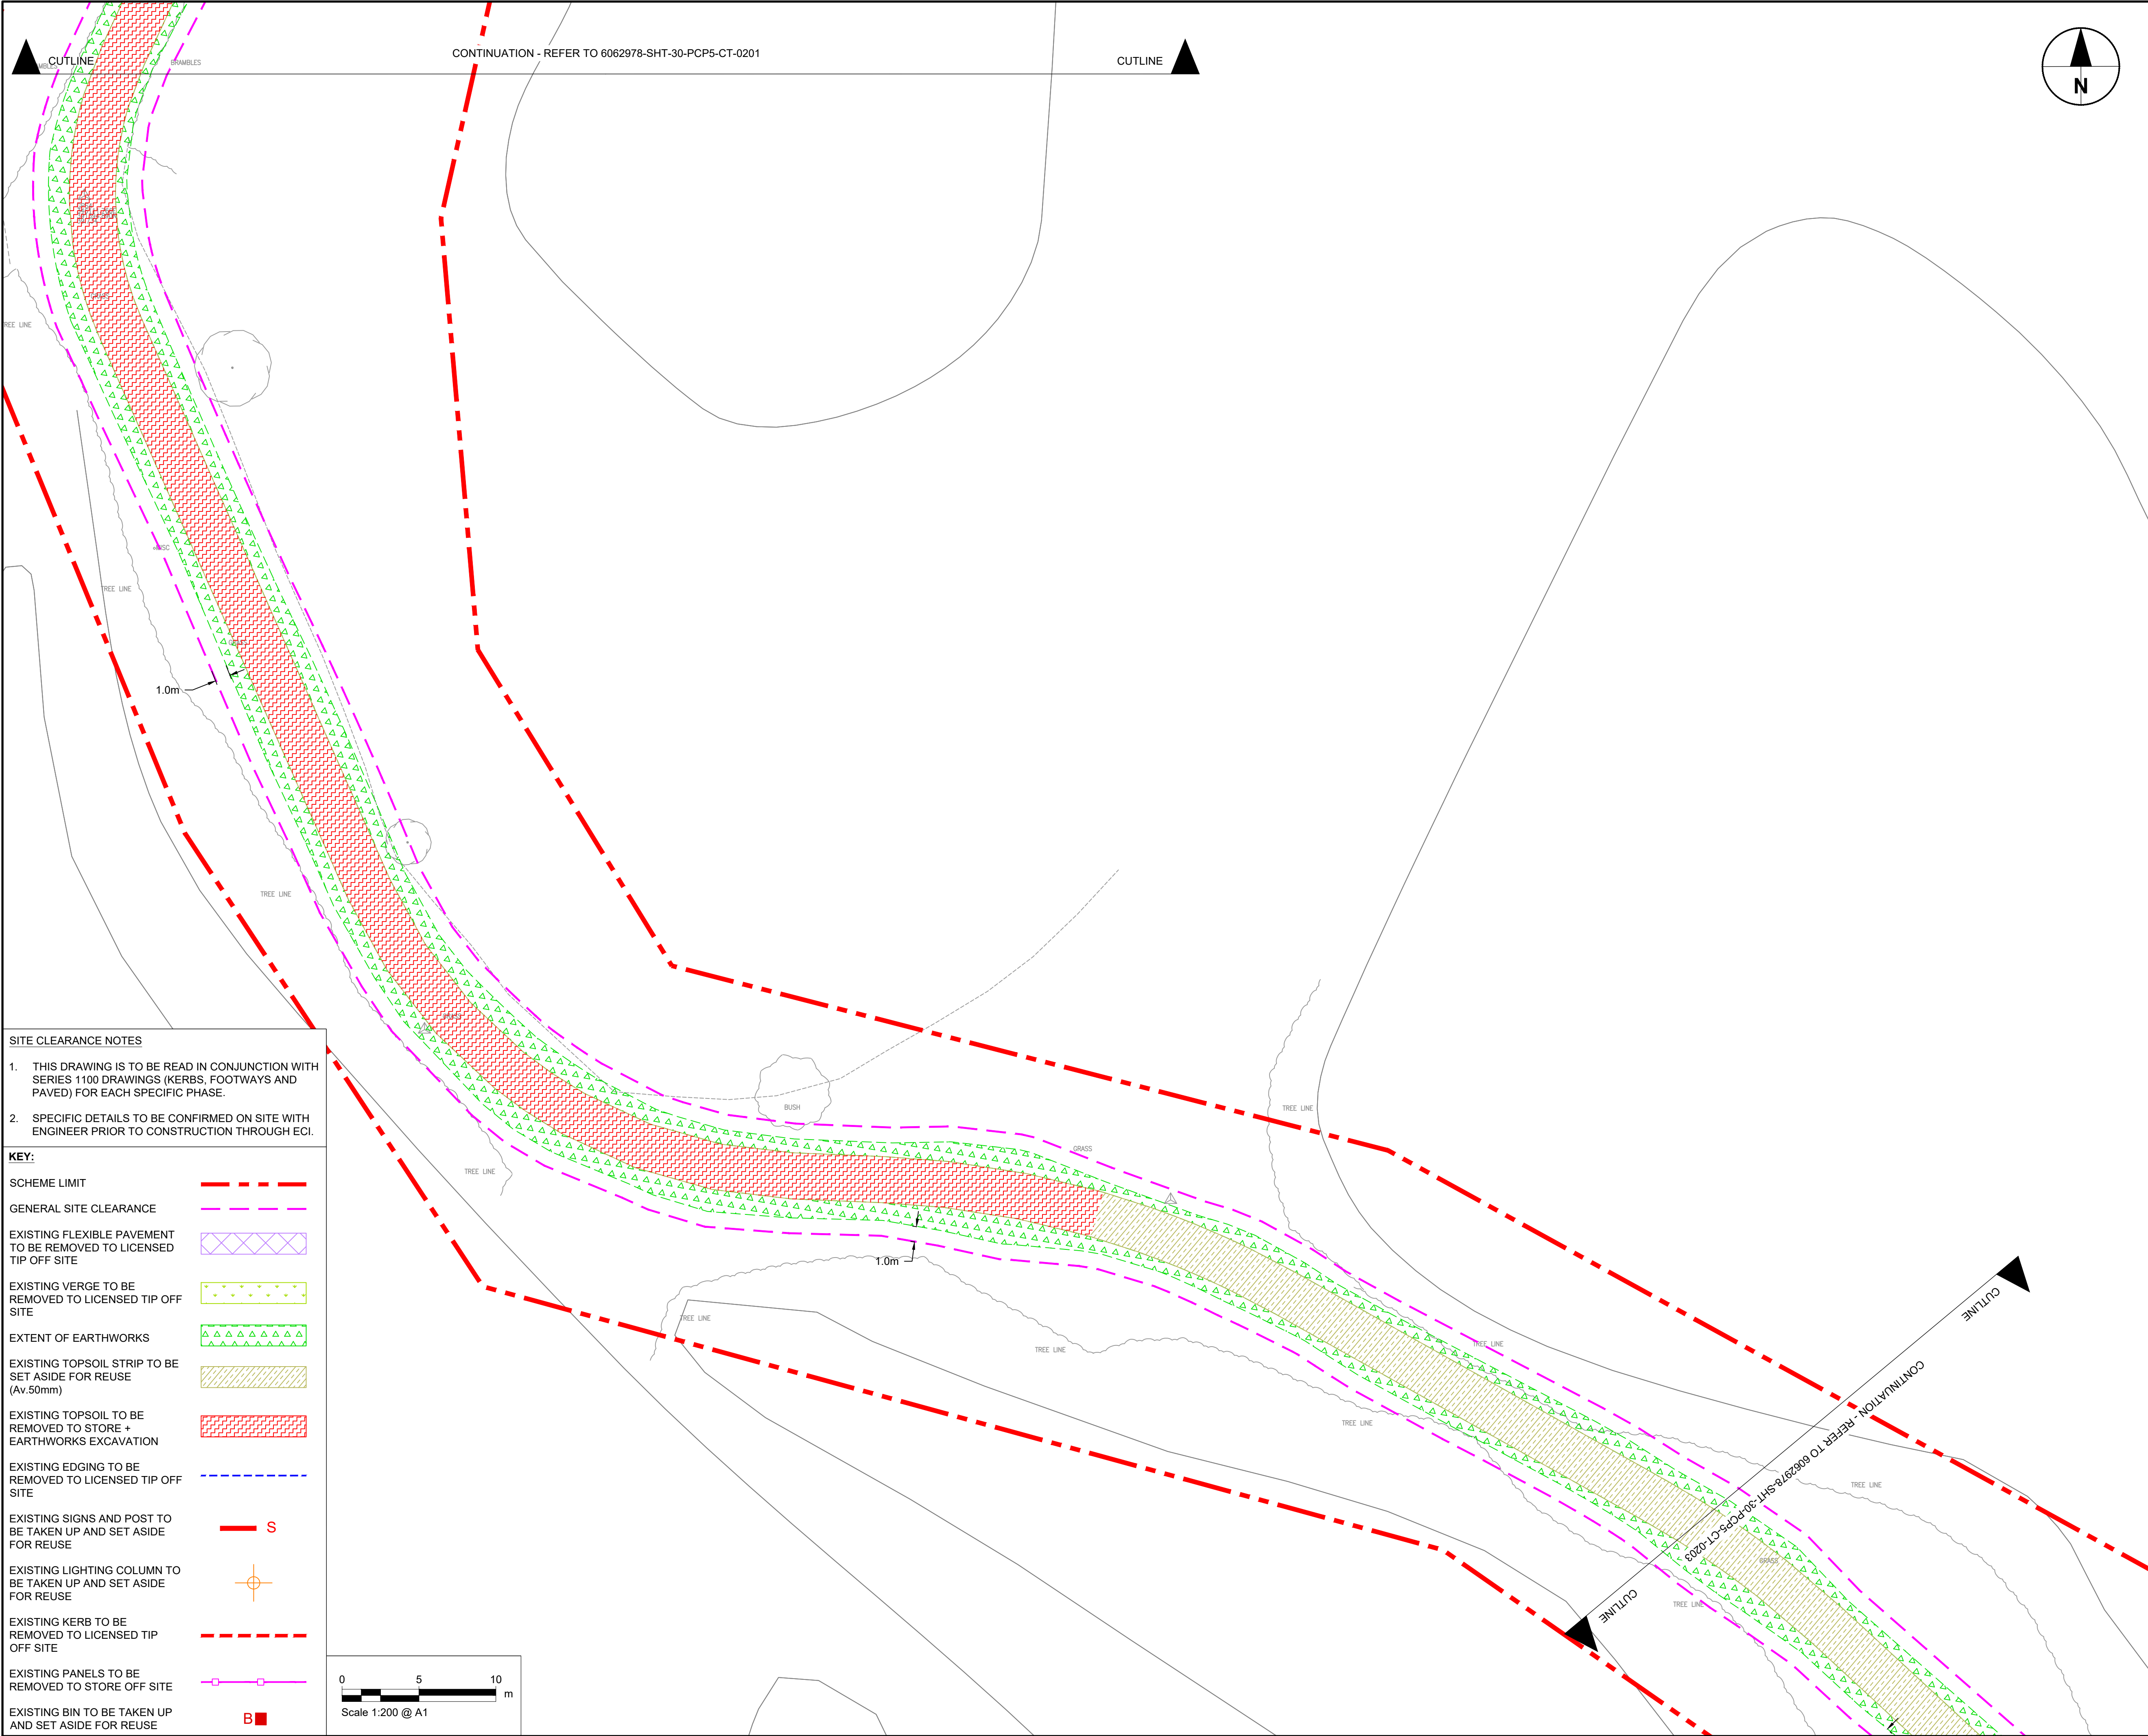

SITE CLEARANCE NOTES

1. THIS DRAWING IS TO BE READ IN CONJUNCTION WITH SERIES 1100 DRAWINGS (KERBS, FOOTWAYS AND PAVED) FOR EACH SPECIFIC PHASE.

2. SPECIFIC DETAILS TO BE CONFIRMED ON SITE WITH ENGINEER PRIOR TO CONSTRUCTION THROUGH ECI.

KEY:

SCHEME LIMIT

GENERAL SITE CLEARANCE

EXISTING FLEXIBLE PAVEMENT TO BE REMOVED TO LICENSED TIP OFF SITE

EXISTING VERGE TO BE REMOVED TO LICENSED TIP OFF SITE

EXTENT OF EARTHWORKS

EXISTING TOPSOIL STRIP TO BE SET ASIDE FOR REUSE (Av.50mm)

EXISTING TOPSOIL TO BE REMOVED TO STORE + EARTHWORKS EXCAVATION

EXISTING EDGING TO BE REMOVED TO LICENSED TIP OFF SITE

EXISTING SIGNS AND POST TO BE TAKEN UP AND SET ASIDE FOR REUSE

EXISTING LIGHTING COLUMN TO BE TAKEN UP AND SET ASIDE FOR REUSE

EXISTING KERB TO BE REMOVED TO LICENSED TIP OFF SITE

EXISTING PANELS TO BE REMOVED TO STORE OFF SITE

EXISTING BIN TO BE TAKEN UP AND SET ASIDE FOR REUSE

S

B

0

5

10

m

Scale 1:200 @ A1

AECOM

PROJECT

PRESCOT TO CRANTON
CYCLEWAY

CLIENT

Knowsley Council
Yorikon Buildings, Archway Road, Huyton,
L36 9YU
tel. 0151 489 6000
www.knowsley.gov.uk

CONSULTANT

AECOM
4th Floor, Merchants Court
2-12 Lord Street
Liverpool, L2 1TS
www.aecom.com

NOTES

- TO BE READ IN CONJUNCTION WITH ALL OTHER RELEVANT DOCUMENTATION / INFORMATION.
- DIMENSIONS AND LEVELS ARE IN METRES UNLESS OTHERWISE STATED.
- DO NOT SCALE FROM THIS DRAWING, USE ONLY PRINTED DIMENSIONS.
- ALL LEVELS RELATE TO ORDNANCE DATUM.
- THIS DRAWING HAS BEEN PRODUCED USING TOPOGRAPHICAL SURVEY CARRIED OUT BY "MALCOLM HUGHES LAND SURVEYORS" IN MAY 2020 AND OS MAPPING RECEIVED FROM KNOWSLEY COUNCIL ON 9TH MARCH 2020.
- REFER TO DRAWING NO. 60629784-SHT-30-PCP0-CT-0100 TO 0101 FOR SCHEME LOCATION PLAN.

DETAILED DESIGN

© CROWN COPYRIGHT AND DATABASE RIGHTS 2020 OS 100017655 YOU ARE PERMITTED TO USE THIS DATA SOLELY TO ENABLE YOU TO RESPOND TO, OR INTERACT WITH, THE ORGANISATION THAT PROVIDED YOU WITH THE DATA. YOU ARE NOT PERMITTED TO COPY, SUB-LICENCE, DISTRIBUTE OR SELL ANY OF THIS DATA TO THIRD PARTIES IN ANY FORM.

ISSUE/REVISION

D2	21.01.2022	UPDATED PER GI RESULTS
D1	30.10.2020	DETAILED DESIGN
I/R	DATE	DESCRIPTION

PROJECT NUMBER

60629784



SHEET TITLE

PHASE 5
SITE CLEARANCE AND EXCAVATION
(SHEET 2)

SHEET NUMBER

60629784-SHT-30-PCP5-CT-0202

This drawing has been prepared for the use of AECOM's client. It may not be used, modified, reproduced or relied upon by third parties, except as agreed by AECOM or as required by law. AECOM accepts no responsibility, and denies any liability whatsoever, to any party that uses or relies on this drawing without AECOM's express written consent. Do not scale this document. All measurements must be obtained from the stated dimensions.

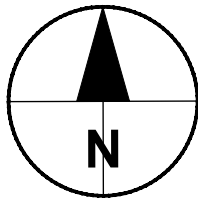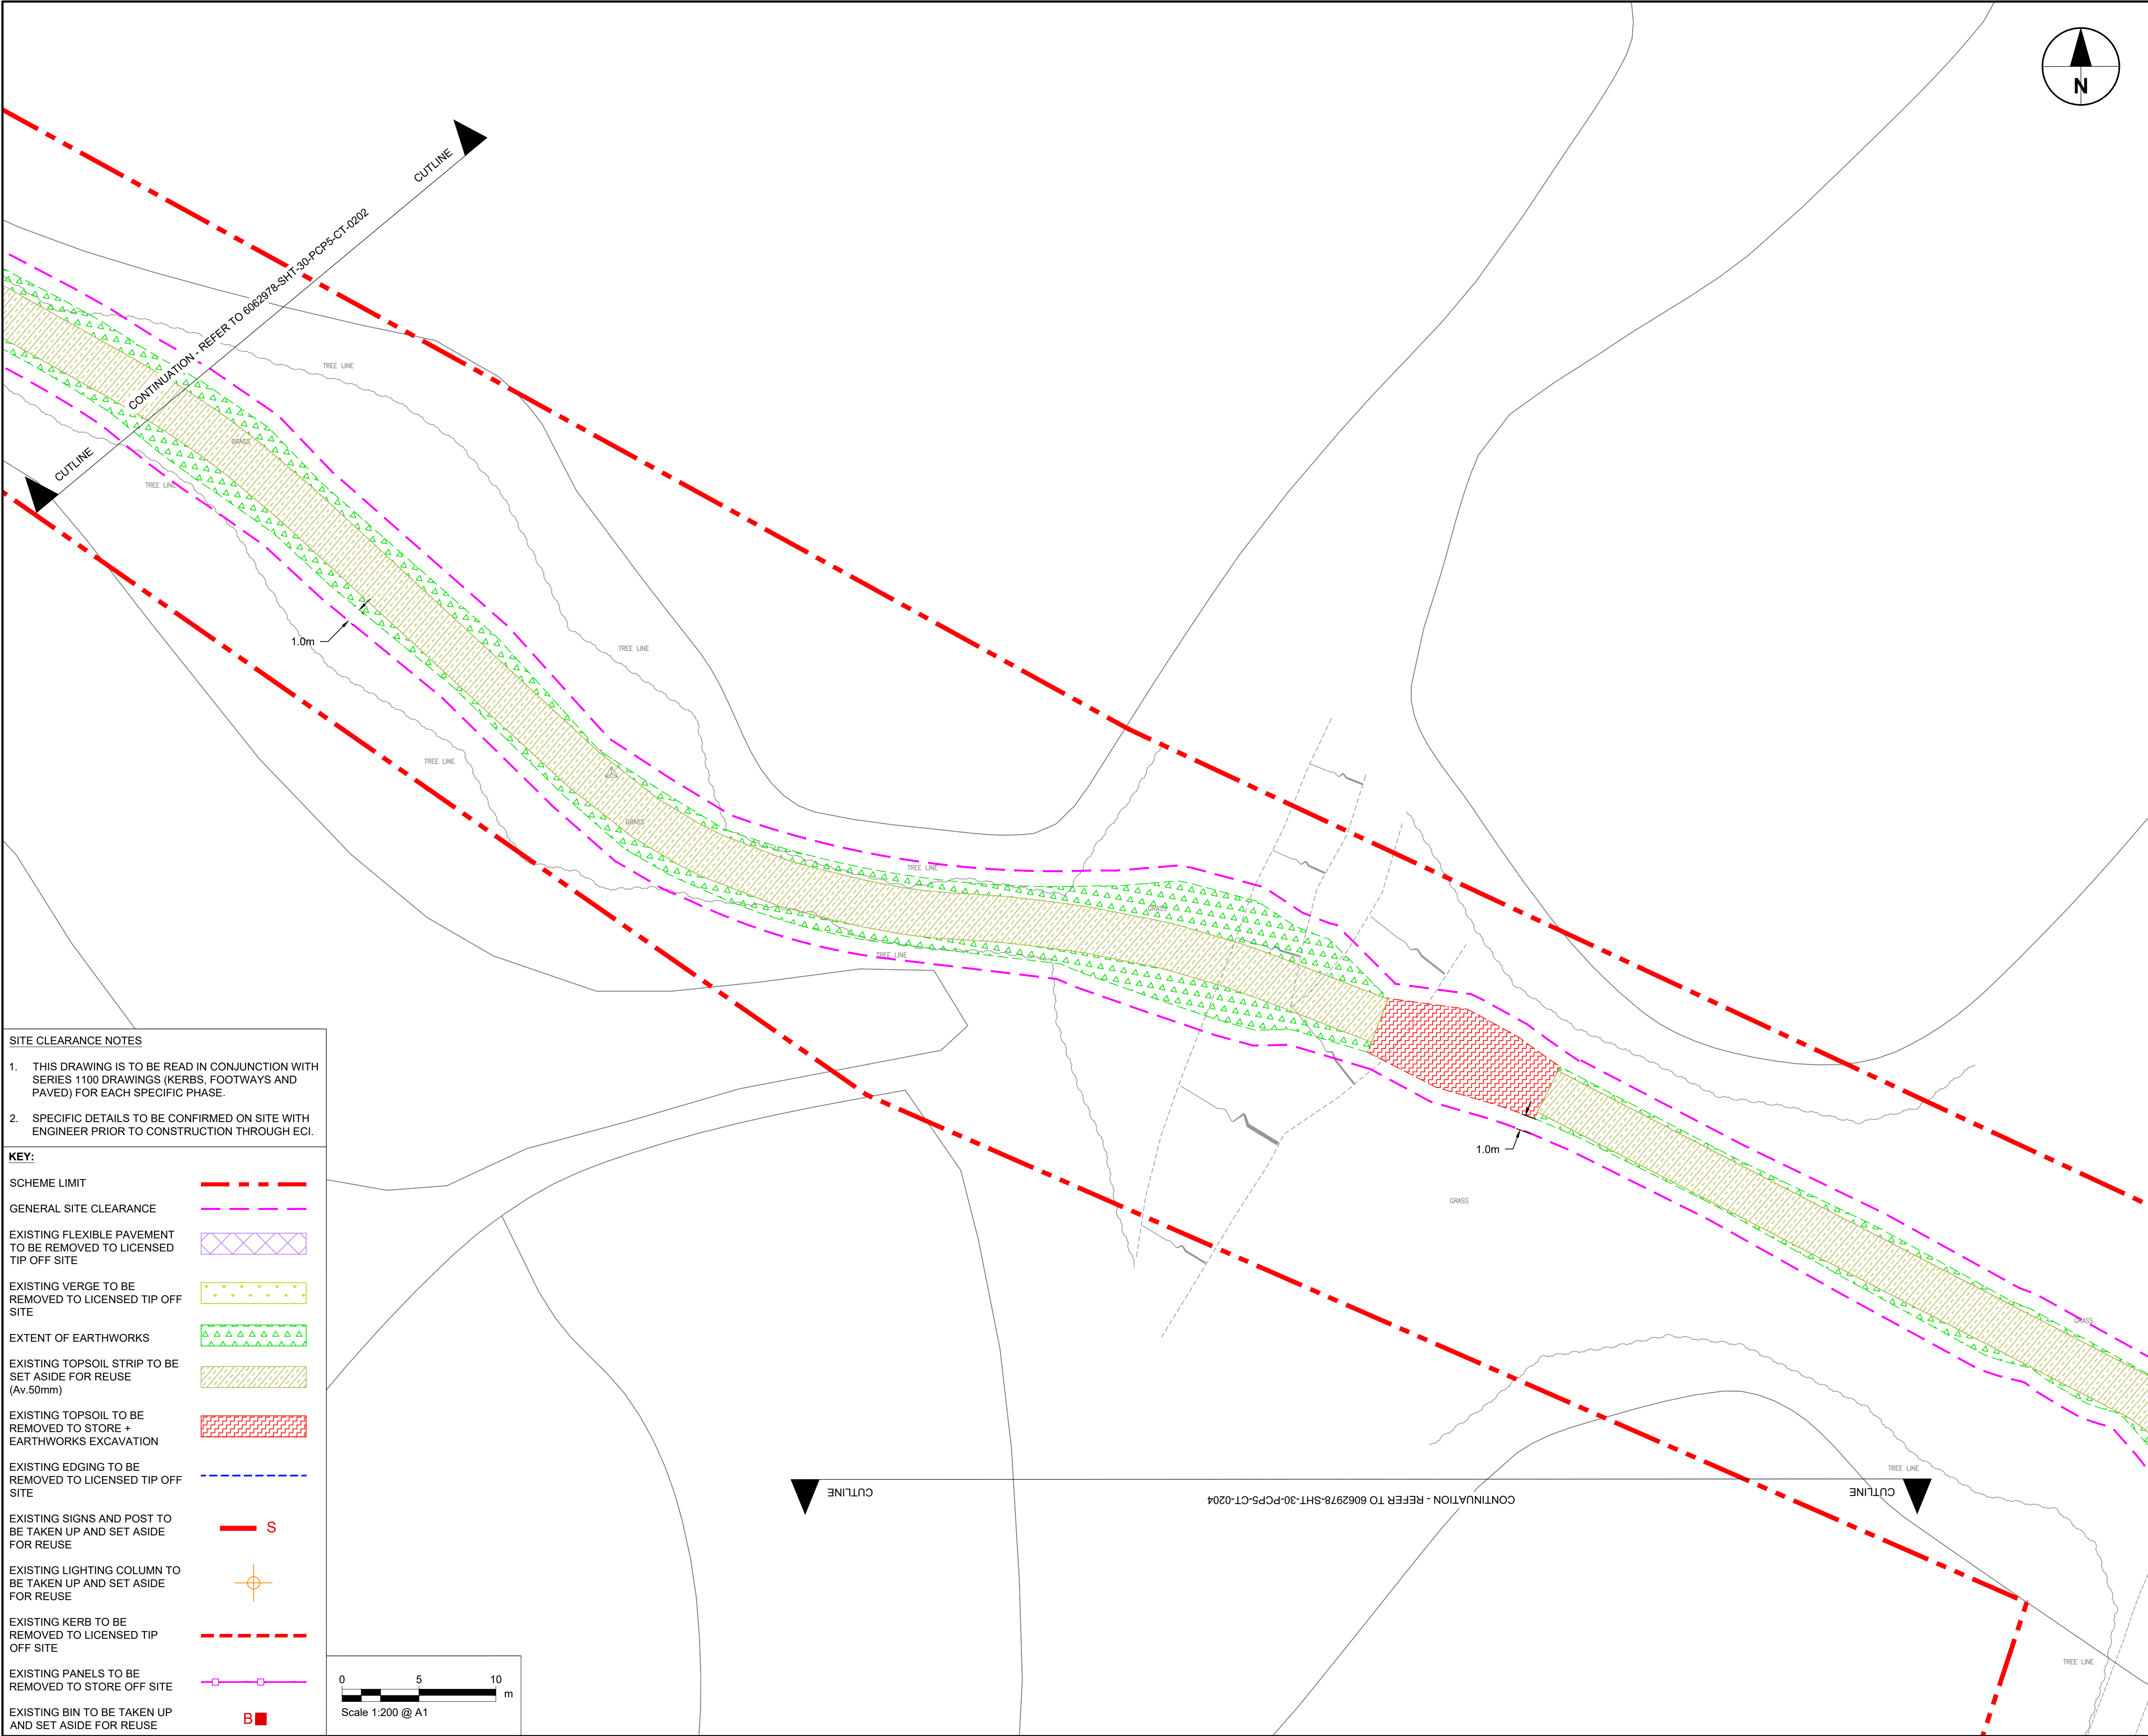

AECOM

PROJECT

PRESCOT TO CRANTON
CYCLEWAY

CLIENT



Knowsley Council
Yorkon Buildings, Archway Road, Huyton,
L36 9YU
tel. 0151 489 6000
www.knowsley.gov.uk

CONSULTANT

AECOM
4th Floor, Merchants Court
2-12 Lord Street
Liverpool, L2 1TS
www.aecom.com

NOTES

1. TO BE READ IN CONJUNCTION WITH ALL OTHER RELEVANT DOCUMENTATION / INFORMATION.
2. DIMENSIONS AND LEVELS ARE IN METRES UNLESS OTHERWISE STATED.
3. DO NOT SCALE FROM THIS DRAWING, USE ONLY PRINTED DIMENSIONS.
4. ALL LEVELS RELATE TO ORDNANCE DATUM.
5. THIS DRAWING HAS BEEN PRODUCED USING TOPOGRAPHICAL SURVEY CARRIED OUT BY "MALCOLM HUGHES LAND SURVEYORS" IN MAY 2020 AND OS MAPPING RECEIVED FROM KNOWSLEY COUNCIL ON 9TH MARCH 2020.
6. REFER TO DRAWING NO. 60629784-SHT-30-PCP0-CT-0100 TO 0101 FOR SCHEME LOCATION PLAN.

DETAILED DESIGN

© CROWN COPYRIGHT AND DATABASE RIGHTS 2020 OS 100017655 YOU ARE PERMITTED TO USE THIS DATA SOLELY TO ENABLE YOU TO RESPOND TO, OR INTERACT WITH, THE ORGANISATION THAT PROVIDED YOU WITH THE DATA. YOU ARE NOT PERMITTED TO COPY, SUB-LICENCE, DISTRIBUTE OR SELL ANY OF THIS DATA TO THIRD PARTIES IN ANY FORM.

ISSUE/REVISION

D2	21.01.2022	UPDATED PER GI RESULTS
D1	30.10.2020	DETAILED DESIGN
I/R	DATE	DESCRIPTION

PROJECT NUMBER

60629784

SHEET TITLE




PHASE 5
SITE CLEARANCE AND EXCAVATION
(SHEET 3)

SHEET NUMBER

60629784-SHT-30-PCP5-CT-0203

This drawing has been prepared for the use of AECOM's client. It may not be used, modified, reproduced or relied upon by third parties, except as agreed by AECOM or as required by law. AECOM accepts no responsibility, and denies any liability whatsoever, to any party that uses or relies on this drawing without AECOM's express written consent. Do not scale this document. All measurements must be obtained from the stated dimensions.

This drawing has been prepared for the use of AECOM's client. It may not be used, modified, reproduced or relied upon by third parties, except as agreed by AECOM or as required by law. AECOM accepts no responsibility, and denies any liability whatsoever, to any party that uses or relies on this drawing without AECOM's express written consent. All measurements must be obtained from the stated dimensions. This drawing has been prepared for the use of AECOM's client. It may not be used, modified, reproduced or relied upon by third parties, except as agreed by AECOM or as required by law. AECOM accepts no responsibility, and denies any liability whatsoever, to any party that uses or relies on this drawing without AECOM's express written consent. All measurements must be obtained from the stated dimensions.

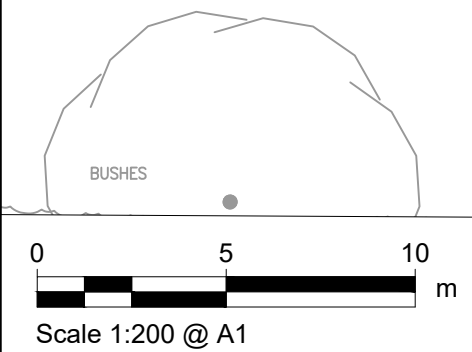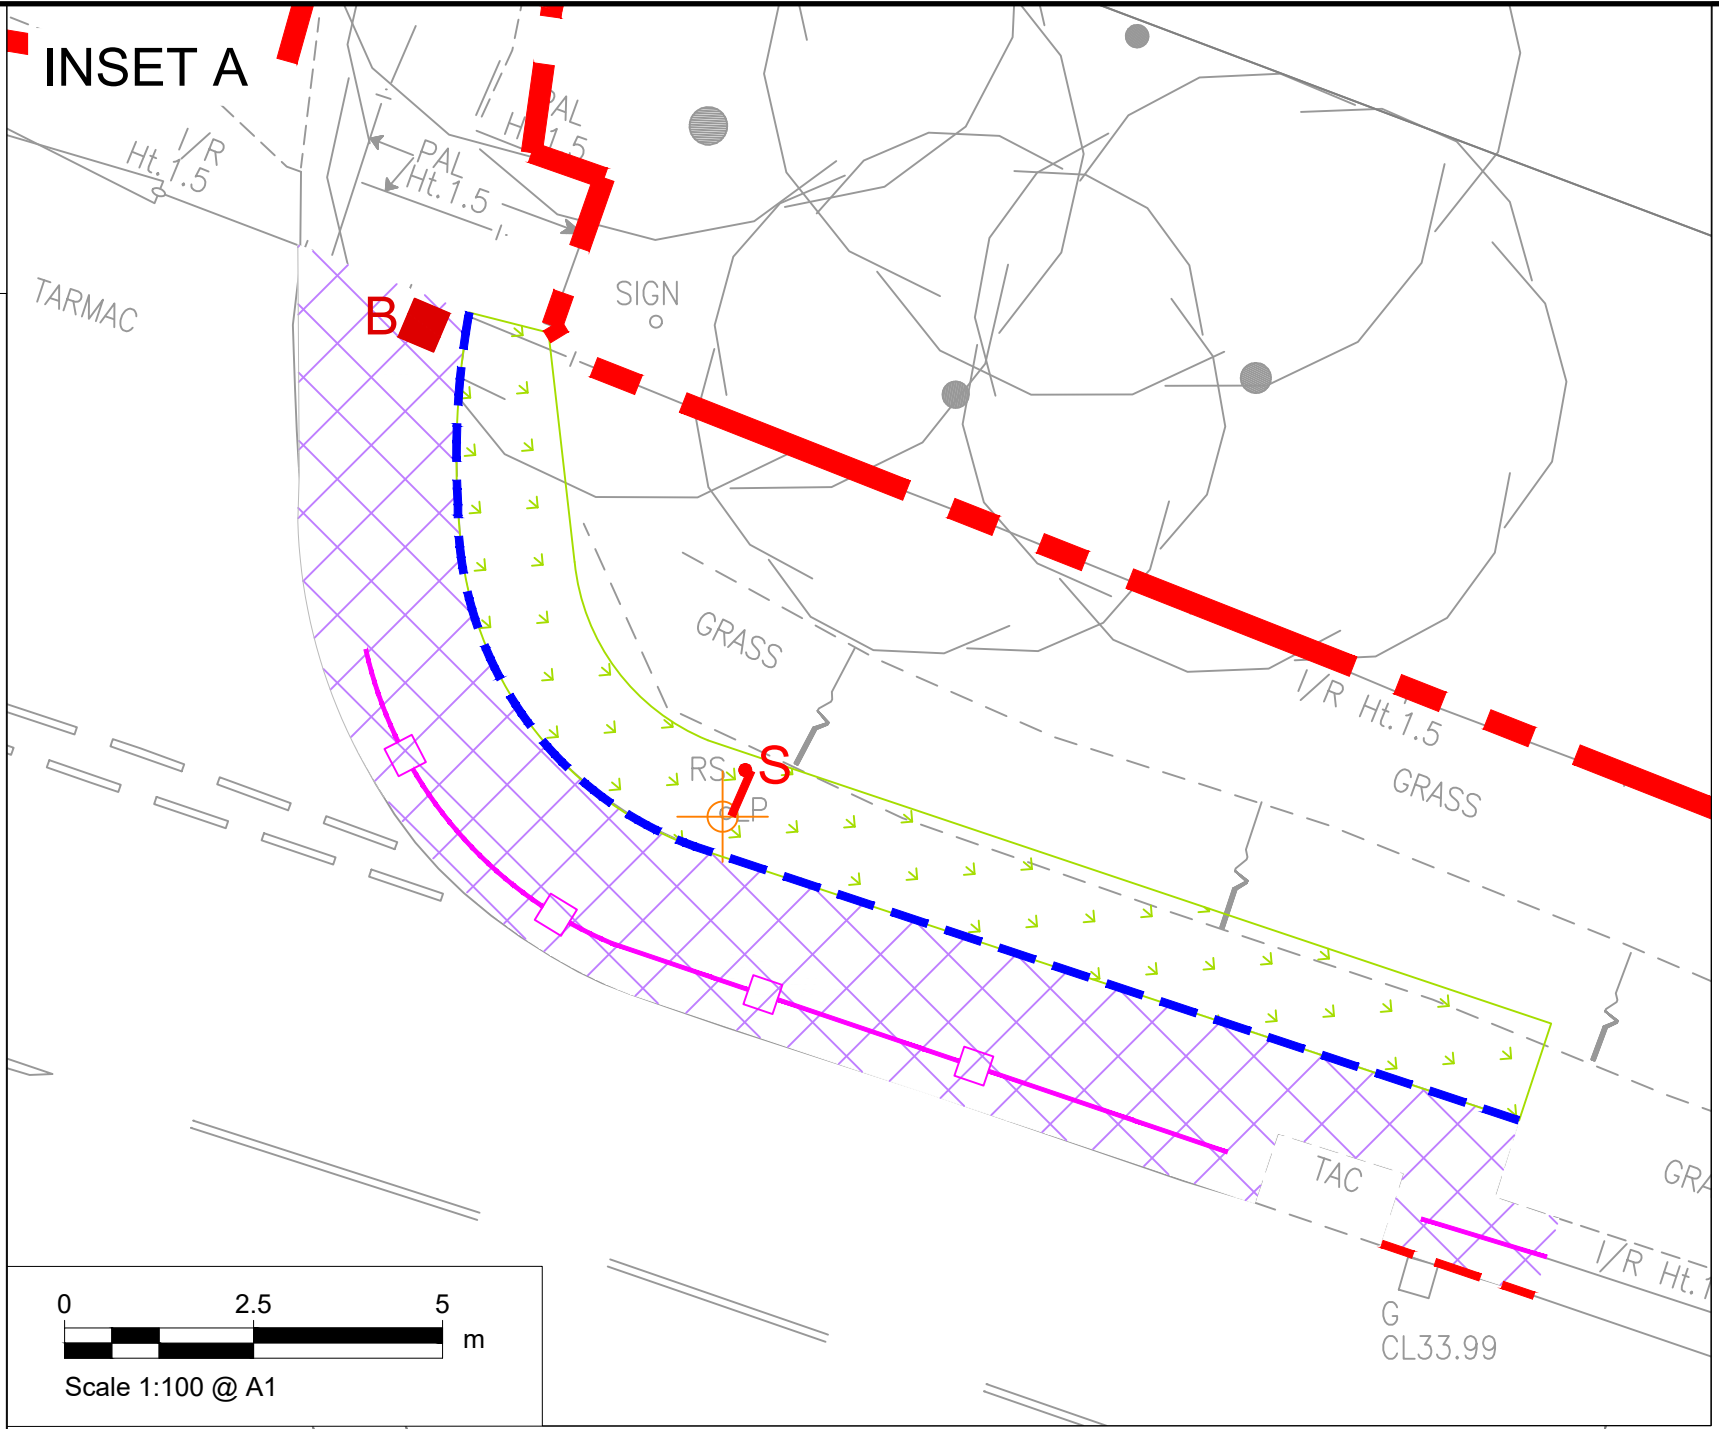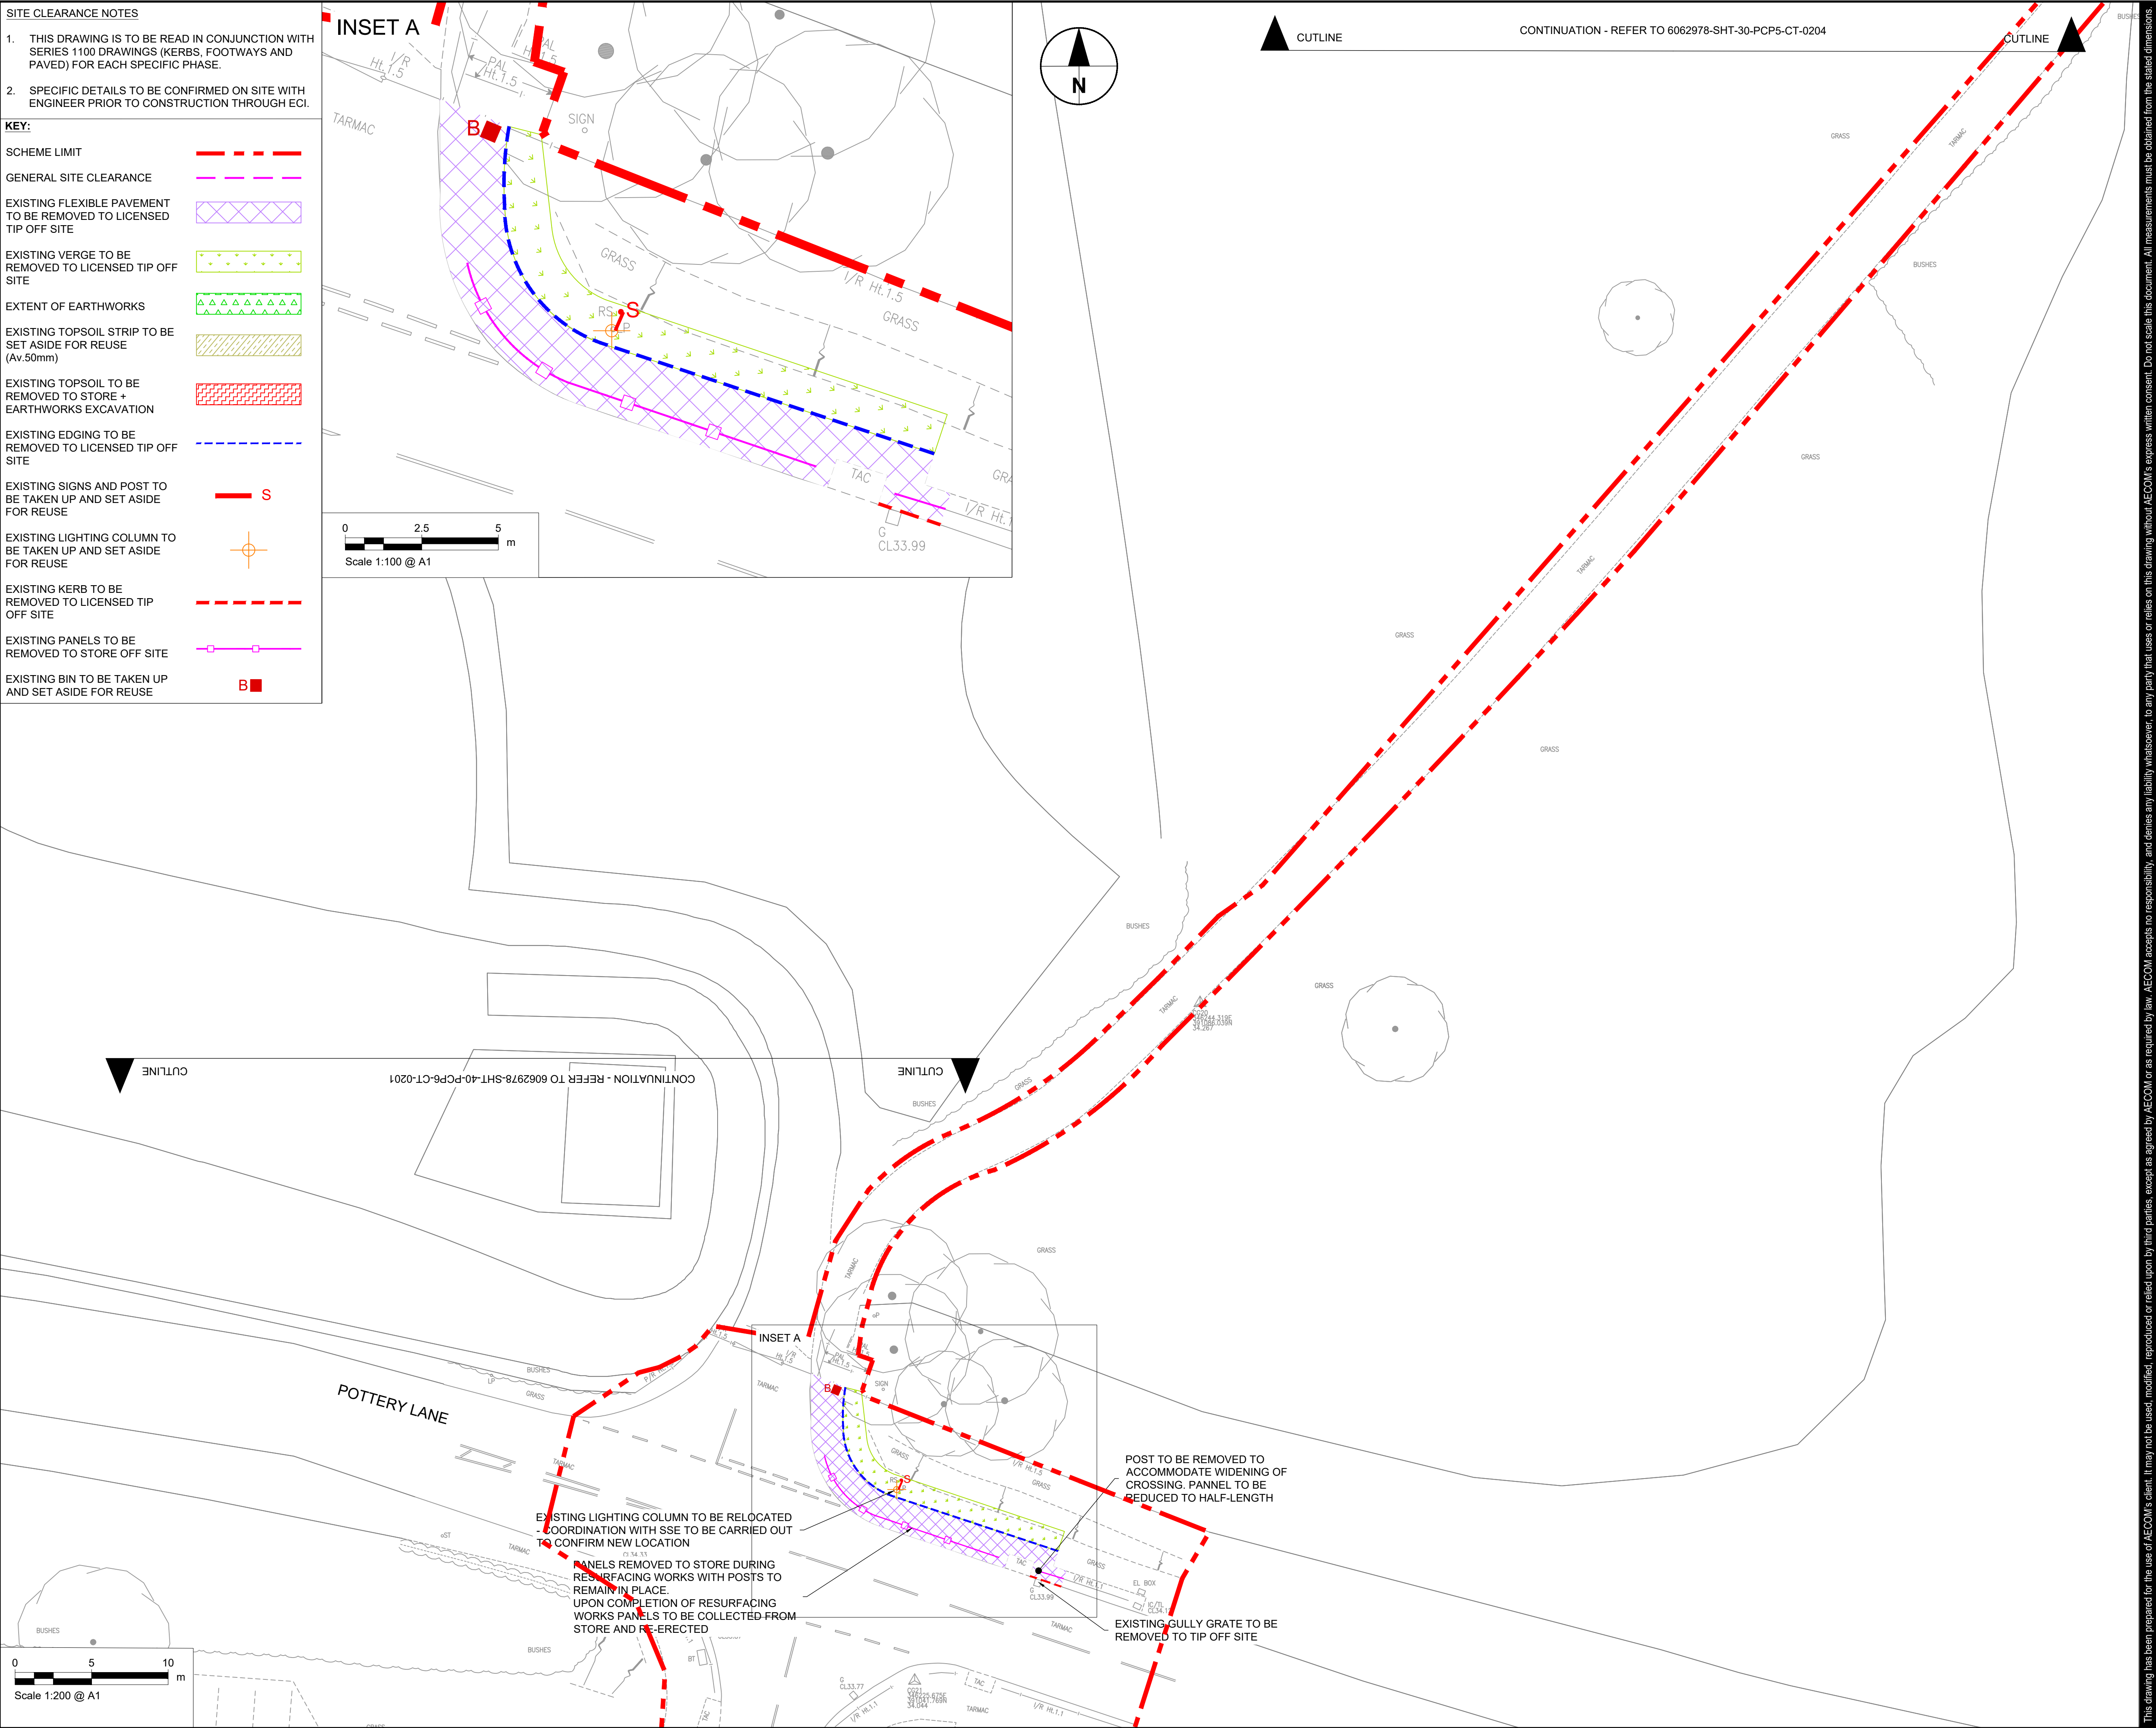

- SITE CLEARANCE NOTES**
- THIS DRAWING IS TO BE READ IN CONJUNCTION WITH SERIES 1100 DRAWINGS (KERBS, FOOTWAYS AND PAVED) FOR EACH SPECIFIC PHASE.
 - SPECIFIC DETAILS TO BE CONFIRMED ON SITE WITH ENGINEER PRIOR TO CONSTRUCTION THROUGH ECI.
- KEY:**
- SCHEME LIMIT
 - GENERAL SITE CLEARANCE
 - EXISTING FLEXIBLE PAVEMENT TO BE REMOVED TO LICENSED TIP OFF SITE
 - EXISTING VERGE TO BE REMOVED TO LICENSED TIP OFF SITE
 - EXTENT OF EARTHWORKS
 - EXISTING TOPSOIL STRIP TO BE SET ASIDE FOR REUSE (Av. 50mm)
 - EXISTING TOPSOIL TO BE REMOVED TO STORE + EARTHWORKS EXCAVATION
 - EXISTING EDGING TO BE REMOVED TO LICENSED TIP OFF SITE
 - EXISTING SIGNS AND POST TO BE TAKEN UP AND SET ASIDE FOR REUSE
 - EXISTING LIGHTING COLUMN TO BE TAKEN UP AND SET ASIDE FOR REUSE
 - EXISTING KERB TO BE REMOVED TO LICENSED TIP OFF SITE
 - EXISTING PANELS TO BE REMOVED TO STORE OFF SITE
 - EXISTING BIN TO BE TAKEN UP AND SET ASIDE FOR REUSE

CUTLINE

CONTINUATION - REFER TO 6062978-SHT-30-PCP5-CT-0204

CUTLINE

This drawing has been prepared for the use of AECOM's client. It may not be used, modified, reproduced or relied upon by third parties, except as agreed by AECOM or as required by law. AECOM accepts no responsibility, and denies any liability whatsoever, to any party that uses or relies on this drawing without AECOM's express written consent. Do not scale this document. All measurements must be obtained from the stated dimensions.

AECOM

PROJECT

**PRESCOT TO CRANTON
CYCLEWAY**

CLIENT



Knowsley Council
Yorkon Buildings, Archway Road, Huyton,
L36 9YU
tel. 0151 489 6000
www.knowsley.gov.uk

CONSULTANT

AECOM
4th Floor, Merchants Court
2-12 Lord Street
Liverpool, L2 1TS
www.aecom.com

NOTES

- TO BE READ IN CONJUNCTION WITH ALL OTHER RELEVANT DOCUMENTATION / INFORMATION.
- DIMENSIONS AND LEVELS ARE IN METRES UNLESS OTHERWISE STATED.
- DO NOT SCALE FROM THIS DRAWING, USE ONLY PRINTED DIMENSIONS.
- ALL LEVELS RELATE TO ORDNANCE DATUM.
- THIS DRAWING HAS BEEN PRODUCED USING TOPOGRAPHICAL SURVEY CARRIED OUT BY "MALCOLM HUGHES LAND SURVEYORS" IN MAY 2020 AND OS MAPPING RECEIVED FROM KNOWSLEY COUNCIL ON 9TH MARCH 2020.
- REFER TO DRAWING NO. 60629784-SHT-30-PCP0-CT-0100 TO 0101 FOR SCHEME LOCATION PLAN.

DETAILED DESIGN

© CROWN COPYRIGHT AND DATABASE RIGHTS 2020 OS 100017655 YOU ARE PERMITTED TO USE THIS DATA SOLELY TO ENABLE YOU TO RESPOND TO, OR INTERACT WITH, THE ORGANISATION THAT PROVIDED YOU WITH THE DATA. YOU ARE NOT PERMITTED TO COPY, SUB-LICENCE, DISTRIBUTE OR SELL ANY OF THIS DATA TO THIRD PARTIES IN ANY FORM.

ISSUE/REVISION

D2	21.01.2022	UPDATED PER GI RESULTS
D1	30.10.2020	DETAILED DESIGN
I/R	DATE	DESCRIPTION

PROJECT NUMBER

60629784

SHEET TITLE

PHASE 5
SITE CLEARANCE AND EXCAVATION
(SHEET 5)

SHEET NUMBER

60629784-SHT-30-PCP5-CT-0205