


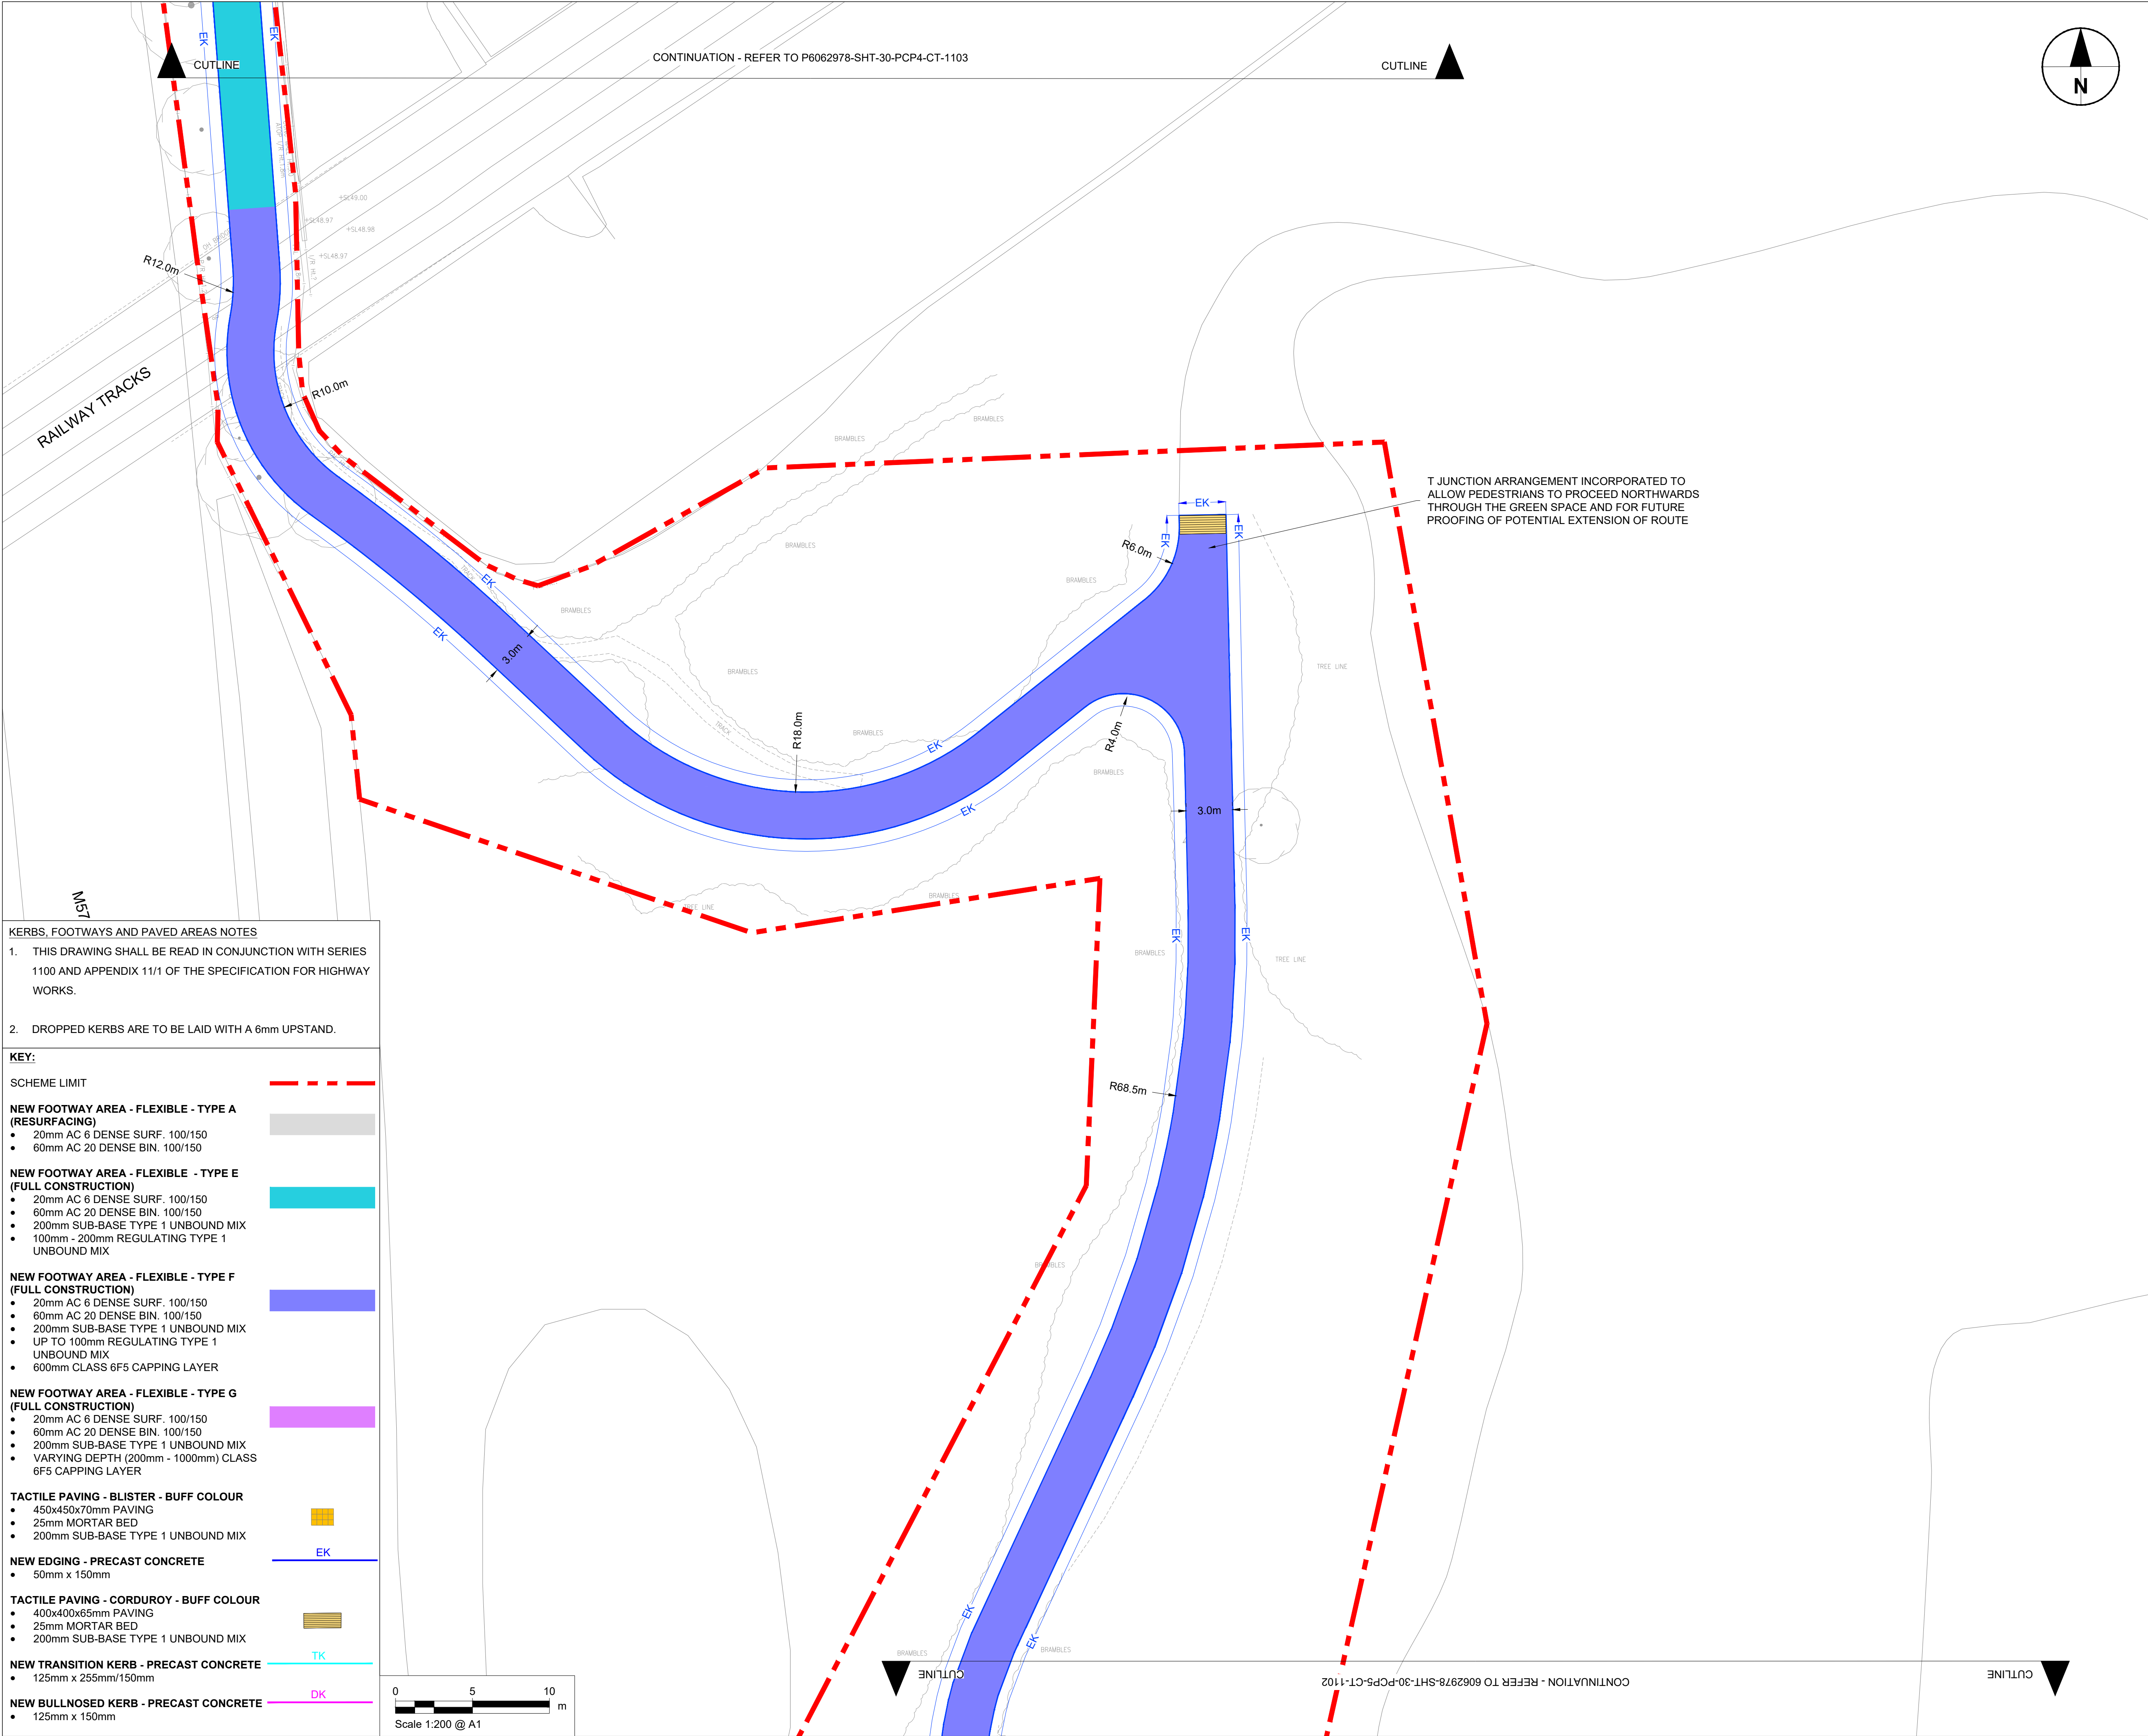

KERBS, FOOTWAYS AND PAVED AREAS NOTES

1. THIS DRAWING SHALL BE READ IN CONJUNCTION WITH SERIES 1100 AND APPENDIX 11/1 OF THE SPECIFICATION FOR HIGHWAY WORKS.

2. DROPPED KERBS ARE TO BE LAID WITH A 6mm UPSTAND.

KEY:

SCHEME LIMIT

NEW FOOTWAY AREA - FLEXIBLE - TYPE A (RESURFACING)

NEW FOOTWAY AREA - FLEXIBLE - TYPE E (FULL CONSTRUCTION)

NEW FOOTWAY AREA - FLEXIBLE - TYPE F (FULL CONSTRUCTION)

NEW FOOTWAY AREA - FLEXIBLE - TYPE G (FULL CONSTRUCTION)

TACTILE PAVING - BLISTER - BUFF COLOUR

NEW EDGING - PRECAST CONCRETE

TACTILE PAVING - CORDUROY - BUFF COLOUR

NEW TRANSITION KERB - PRECAST CONCRETE

NEW BULLNOSED KERB - PRECAST CONCRETE

This drawing has been prepared for the use of AECOM's client. It may not be used, modified, reproduced or relied upon by third parties, except as agreed by AECOM or as required by law. AECOM accepts no responsibility, and denies any liability whatsoever, for any party that uses or relies on this drawing without AECOM's express written consent. Do not scale this document. All measurements must be obtained from the stated dimensions.

AECOM

PROJECT

PRESCOT TO CRANTON CYCLEWAY

CLIENT

Knowsley Council

Knowsley Council
Yorkon Buildings, Archway Road, Huyton,
L36 9YU
tel. 0151 489 6000
www.knowsley.gov.uk

CONSULTANT

AECOM
4th Floor, Merchants Court
2-12 Lord Street
Liverpool, L2 1TS
www.aecom.com

NOTES

1. TO BE READ IN CONJUNCTION WITH ALL OTHER RELEVANT DOCUMENTATION / INFORMATION.

2. DIMENSIONS AND LEVELS ARE IN METRES UNLESS OTHERWISE STATED.

3. DO NOT SCALE FROM THIS DRAWING, USE ONLY PRINTED DIMENSIONS.

4. ALL LEVELS RELATE TO ORDNANCE DATUM.

5. THIS DRAWING HAS BEEN PRODUCED USING TOPOGRAPHICAL SURVEY CARRIED OUT BY "MALCOLM HUGHES LAND SURVEYORS" IN MAY 2020 AND OS MAPPING RECEIVED FROM KNOWSLEY COUNCIL ON 9TH MARCH 2020.

6. REFER TO DRAWING NO. 60629784-SHT-30-PCP0-CT-0100 TO 0101 FOR SCHEME LOCATION PLAN.

DETAILED DESIGN

© CROWN COPYRIGHT AND DATABASE RIGHTS 2020 OS 100017655 YOU ARE PERMITTED TO USE THIS DATA SOLELY TO ENABLE YOU TO RESPOND TO, OR INTERACT WITH, THE ORGANISATION THAT PROVIDED YOU WITH THE DATA. YOU ARE NOT PERMITTED TO COPY, SUB-LICENCE, DISTRIBUTE OR SELL ANY OF THIS DATA TO THIRD PARTIES IN ANY FORM.

ISSUE/REVISION		
D2	21.01.2022	UPDATED PER GI RESULTS
D1	30.10.2020	DETAILED DESIGN
I/R	DATE	DESCRIPTION

PROJECT NUMBER

60629784


SHEET TITLE

PHASE 5
KERBS AND FOOTWAYS
(SHEET 1)

SHEET NUMBER

60629784-SHT-30-PCP5-CT-1101


ISO A1 594mm x 841mm
Approved: JB
Checked: AS
Designer: TD
Project Management Initials:
60629784-SHT-30-PCP5-CT-1101-1105.DWG

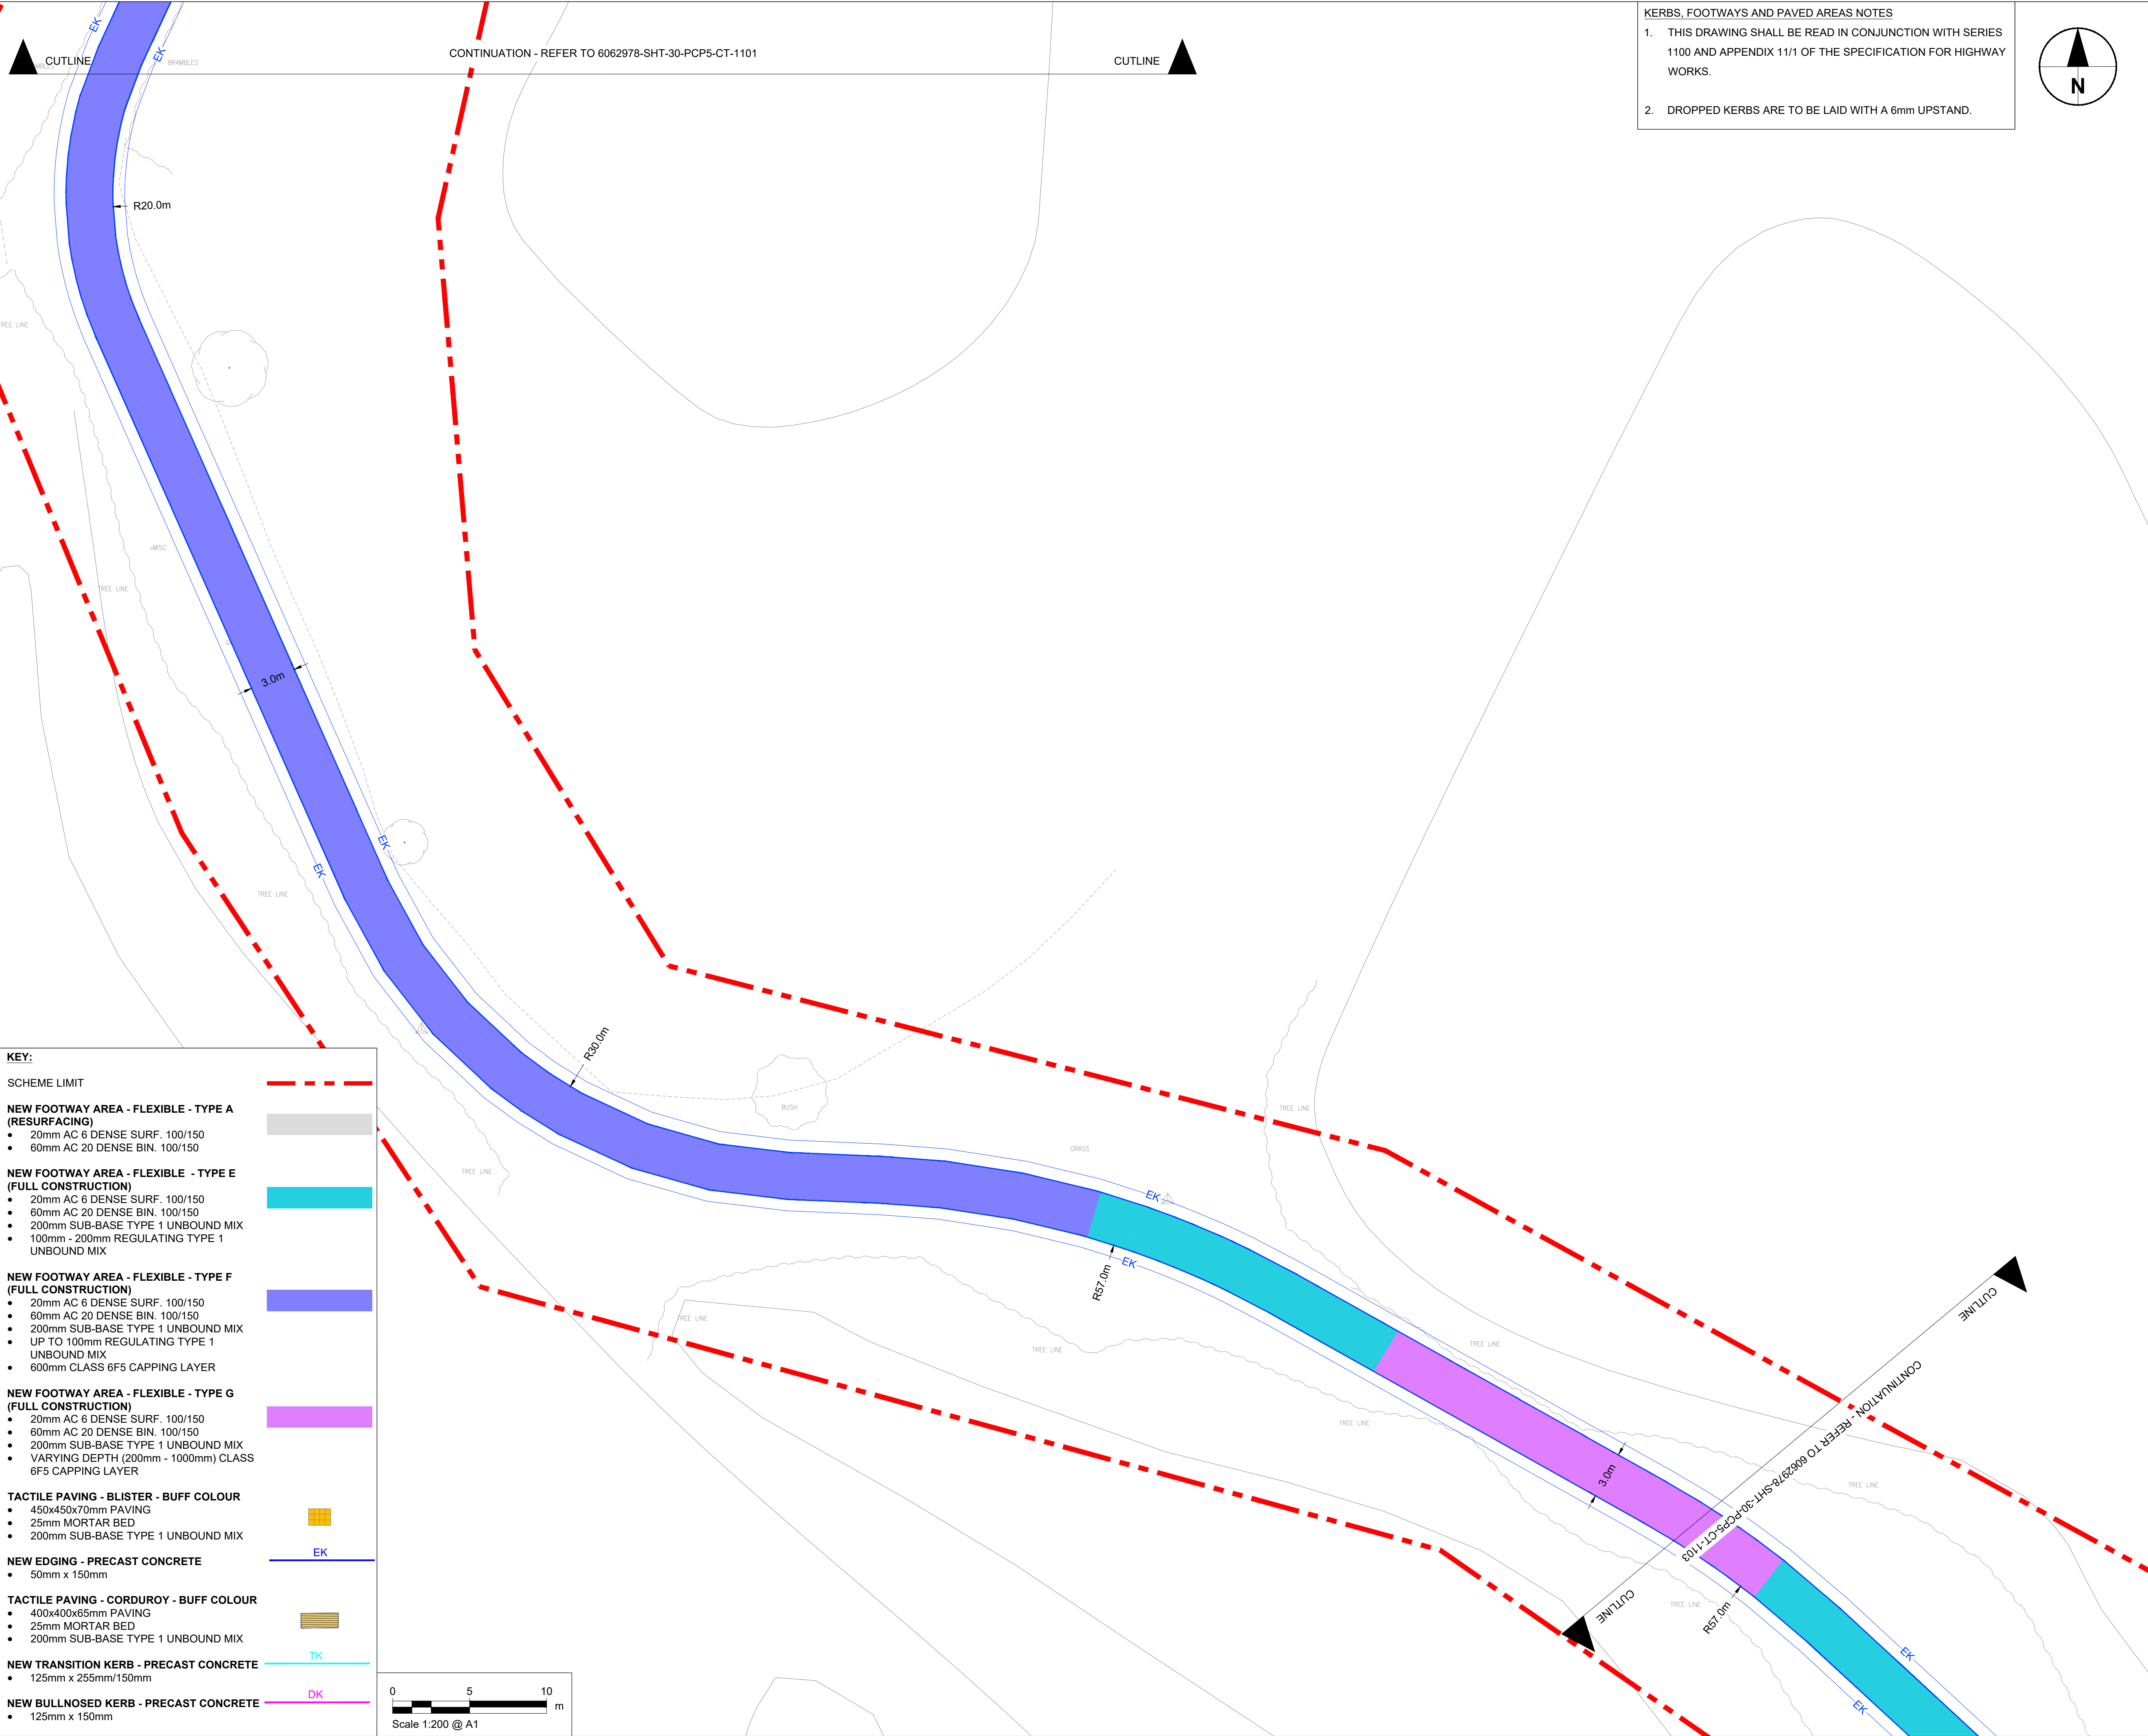

KERBS, FOOTWAYS AND PAVED AREAS NOTES

1. THIS DRAWING SHALL BE READ IN CONJUNCTION WITH SERIES 1100 AND APPENDIX 11/1 OF THE SPECIFICATION FOR HIGHWAY WORKS.

2. DROPPED KERBS ARE TO BE LAID WITH A 6mm UPSTAND.

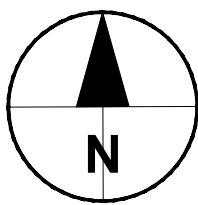

AECOM

PROJECT

PRESCOT TO CRANTON
CYCLEWAY

CLIENT



Knowsley Council
Yorkon Buildings, Archway Road, Huyton,
L36 9YU
tel. 0151 489 6000
www.knowsley.gov.uk

CONSULTANT

AECOM
4th Floor, Merchants Court
2-12 Lord Street
Liverpool, L2 1TS
www.aecom.com

NOTES

- TO BE READ IN CONJUNCTION WITH ALL OTHER RELEVANT DOCUMENTATION / INFORMATION.
- DIMENSIONS AND LEVELS ARE IN METRES UNLESS OTHERWISE STATED.
- DO NOT SCALE FROM THIS DRAWING, USE ONLY PRINTED DIMENSIONS.
- ALL LEVELS RELATE TO ORDNANCE DATUM.
- THIS DRAWING HAS BEEN PRODUCED USING TOPOGRAPHICAL SURVEY CARRIED OUT BY "MALCOLM HUGHES LAND SURVEYORS" IN MAY 2020 AND OS MAPPING RECEIVED FROM KNOWSLEY COUNCIL ON 9TH MARCH 2020.
- REFER TO DRAWING NO. 60629784-SHT-30-PCP0-CT-0100 TO 0101 FOR SCHEME LOCATION PLAN.

DETAILED DESIGN

© CROWN COPYRIGHT AND DATABASE RIGHTS 2020 OS 100017655 YOU ARE PERMITTED TO USE THIS DATA SOLELY TO ENABLE YOU TO RESPOND TO, OR INTERACT WITH, THE ORGANISATION THAT PROVIDED YOU WITH THE DATA. YOU ARE NOT PERMITTED TO COPY, SUB-LICENCE, DISTRIBUTE OR SELL ANY OF THIS DATA TO THIRD PARTIES IN ANY FORM.

ISSUE/REVISION

DATE	DESCRIPTION
D2	21.01.2022
D1	30.10.2020
I/R	

PROJECT NUMBER

60629784

SHEET TITLE


PHASE 5
KERBS AND FOOTWAYS
(SHEET 2)

SHEET NUMBER

60629784-SHT-30-PCP5-CT-1102

Last saved by: SOPHIE ANDERSON(2022-01-26) Last Printed: 2022-01-28
Filename: \\UK\\PL1\\P002\\UK\\PL1\\P002-V1\\PROJECTS\\TRAFFIC AND LOCAL ROADS\\60629784 - PRESCOT TO CRANTON CYCLEWAY\\900_CAD_GIS\\910_CAD02 SHEETS\\DETAILED DESIGN\\60629784-SHT-30-PCP5-CT-1101-1105.DWG

Printed on 100% Recycled Content Paper

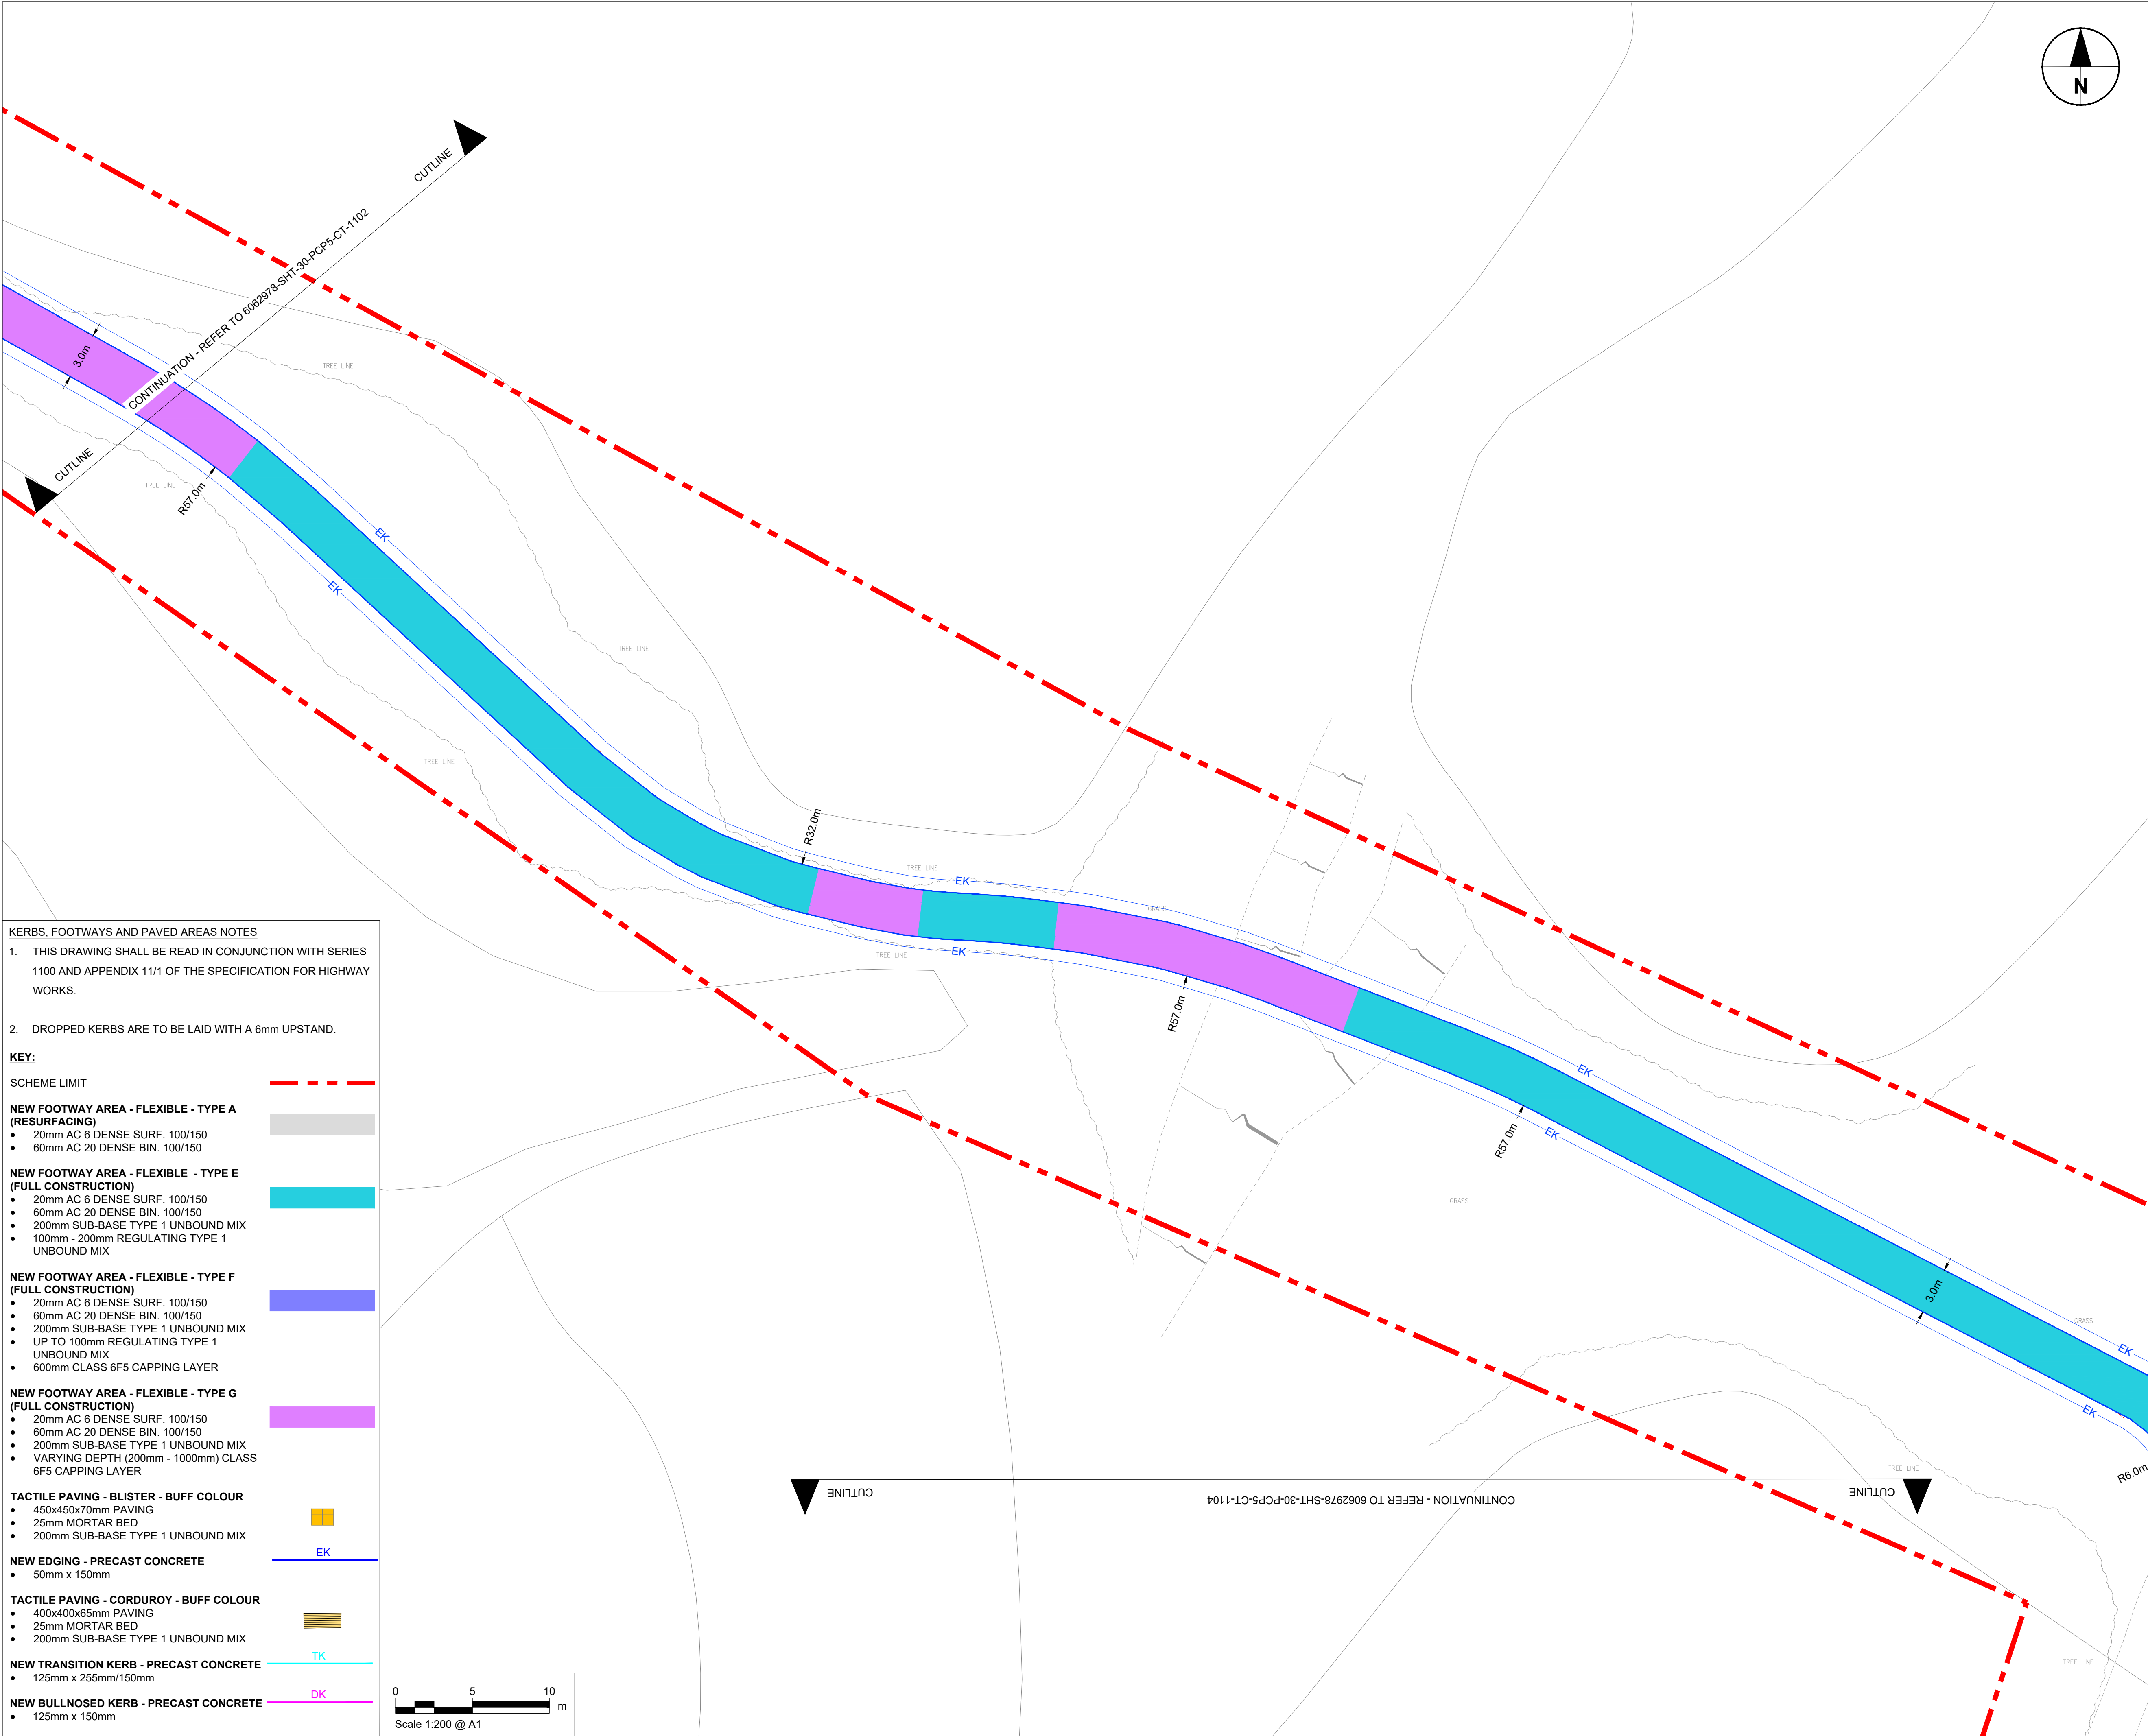

KERBS, FOOTWAYS AND PAVED AREAS NOTES

- THIS DRAWING SHALL BE READ IN CONJUNCTION WITH SERIES 1100 AND APPENDIX 11/1 OF THE SPECIFICATION FOR HIGHWAY WORKS.
- DROPPED KERBS ARE TO BE LAID WITH A 6mm UPSTAND.

KEY:

SCHEME LIMIT

NEW FOOTWAY AREA - FLEXIBLE - TYPE A (RESURFACING)

- 20mm AC 6 DENSE SURF. 100/150
- 60mm AC 20 DENSE BIN. 100/150

NEW FOOTWAY AREA - FLEXIBLE - TYPE E (FULL CONSTRUCTION)

- 20mm AC 6 DENSE SURF. 100/150
- 60mm AC 20 DENSE BIN. 100/150
- 200mm SUB-BASE TYPE 1 UNBOUND MIX
- 100mm - 200mm REGULATING TYPE 1 UNBOUND MIX

NEW FOOTWAY AREA - FLEXIBLE - TYPE F (FULL CONSTRUCTION)

- 20mm AC 6 DENSE SURF. 100/150
- 60mm AC 20 DENSE BIN. 100/150
- 200mm SUB-BASE TYPE 1 UNBOUND MIX
- UP TO 100mm REGULATING TYPE 1 UNBOUND MIX
- 600mm CLASS 6F5 CAPPING LAYER

NEW FOOTWAY AREA - FLEXIBLE - TYPE G (FULL CONSTRUCTION)

- 20mm AC 6 DENSE SURF. 100/150
- 60mm AC 20 DENSE BIN. 100/150
- 200mm SUB-BASE TYPE 1 UNBOUND MIX
- VARYING DEPTH (200mm - 1000mm) CLASS 6F5 CAPPING LAYER

TACTILE PAVING - BLISTER - BUFF COLOUR

- 450x450x70mm PAVING
- 25mm MORTAR BED
- 200mm SUB-BASE TYPE 1 UNBOUND MIX

NEW EDGING - PRECAST CONCRETE

- 50mm x 150mm

TACTILE PAVING - CORDUROY - BUFF COLOUR

- 400x400x65mm PAVING
- 25mm MORTAR BED
- 200mm SUB-BASE TYPE 1 UNBOUND MIX

NEW TRANSITION KERB - PRECAST CONCRETE

- 125mm x 255mm/150mm

NEW BULLNOSED KERB - PRECAST CONCRETE

- 125mm x 150mm

05

010


0

5

10

m

Scale 1:200 @ A1

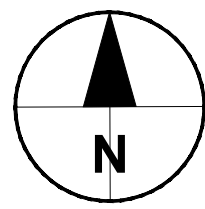

AECOM

PROJECT

PRESCOT TO CRANTON
CYCLEWAY

CLIENT



Knowsley Council
Yorkon Buildings, Archway Road, Huyton,
L36 9YU
tel. 0151 489 6000
www.knowsley.gov.uk

CONSULTANT

AECOM
4th Floor, Merchants Court
2-12 Lord Street
Liverpool, L2 1TS
www.aecom.com

NOTES

- TO BE READ IN CONJUNCTION WITH ALL OTHER RELEVANT DOCUMENTATION / INFORMATION.
- DIMENSIONS AND LEVELS ARE IN METRES UNLESS OTHERWISE STATED.
- DO NOT SCALE FROM THIS DRAWING, USE ONLY PRINTED DIMENSIONS.
- ALL LEVELS RELATE TO ORDNANCE DATUM.
- THIS DRAWING HAS BEEN PRODUCED USING TOPOGRAPHICAL SURVEY CARRIED OUT BY "MALCOLM HUGHES LAND SURVEYORS" IN MAY 2020 AND OS MAPPING RECEIVED FROM KNOWSLEY COUNCIL ON 9TH MARCH 2020.
- REFER TO DRAWING NO. 60629784-SHT-30-PCP0-CT-0100 TO 0101 FOR SCHEME LOCATION PLAN.

DETAILED DESIGN

© CROWN COPYRIGHT AND DATABASE RIGHTS 2020 OS 100017655 YOU ARE PERMITTED TO USE THIS DATA SOLELY TO ENABLE YOU TO RESPOND TO, OR INTERACT WITH, THE ORGANISATION THAT PROVIDED YOU WITH THE DATA. YOU ARE NOT PERMITTED TO COPY, SUB-LICENCE, DISTRIBUTE OR SELL ANY OF THIS DATA TO THIRD PARTIES IN ANY FORM.

ISSUE/REVISION

DATE	DESCRIPTION
D2 21.01.2022	UPDATED PER GI RESULTS
D1 30.10.2020	DETAILED DESIGN
I/R	

PROJECT NUMBER

60629784


SHEET TITLE

PHASE 5
KERBS AND FOOTWAYS
(SHEET 3)

SHEET NUMBER

60629784-SHT-30-PCP5-CT-1103

This drawing has been prepared for the use of AECOM's client. It may not be used, modified, reproduced or relied upon by third parties, except as agreed by AECOM or as required by law. AECOM accepts no responsibility, and denies any liability whatsoever, to any party that uses or relies on this drawing without AECOM's express written consent. Do not scale this document. All measurements must be obtained from the stated dimensions.

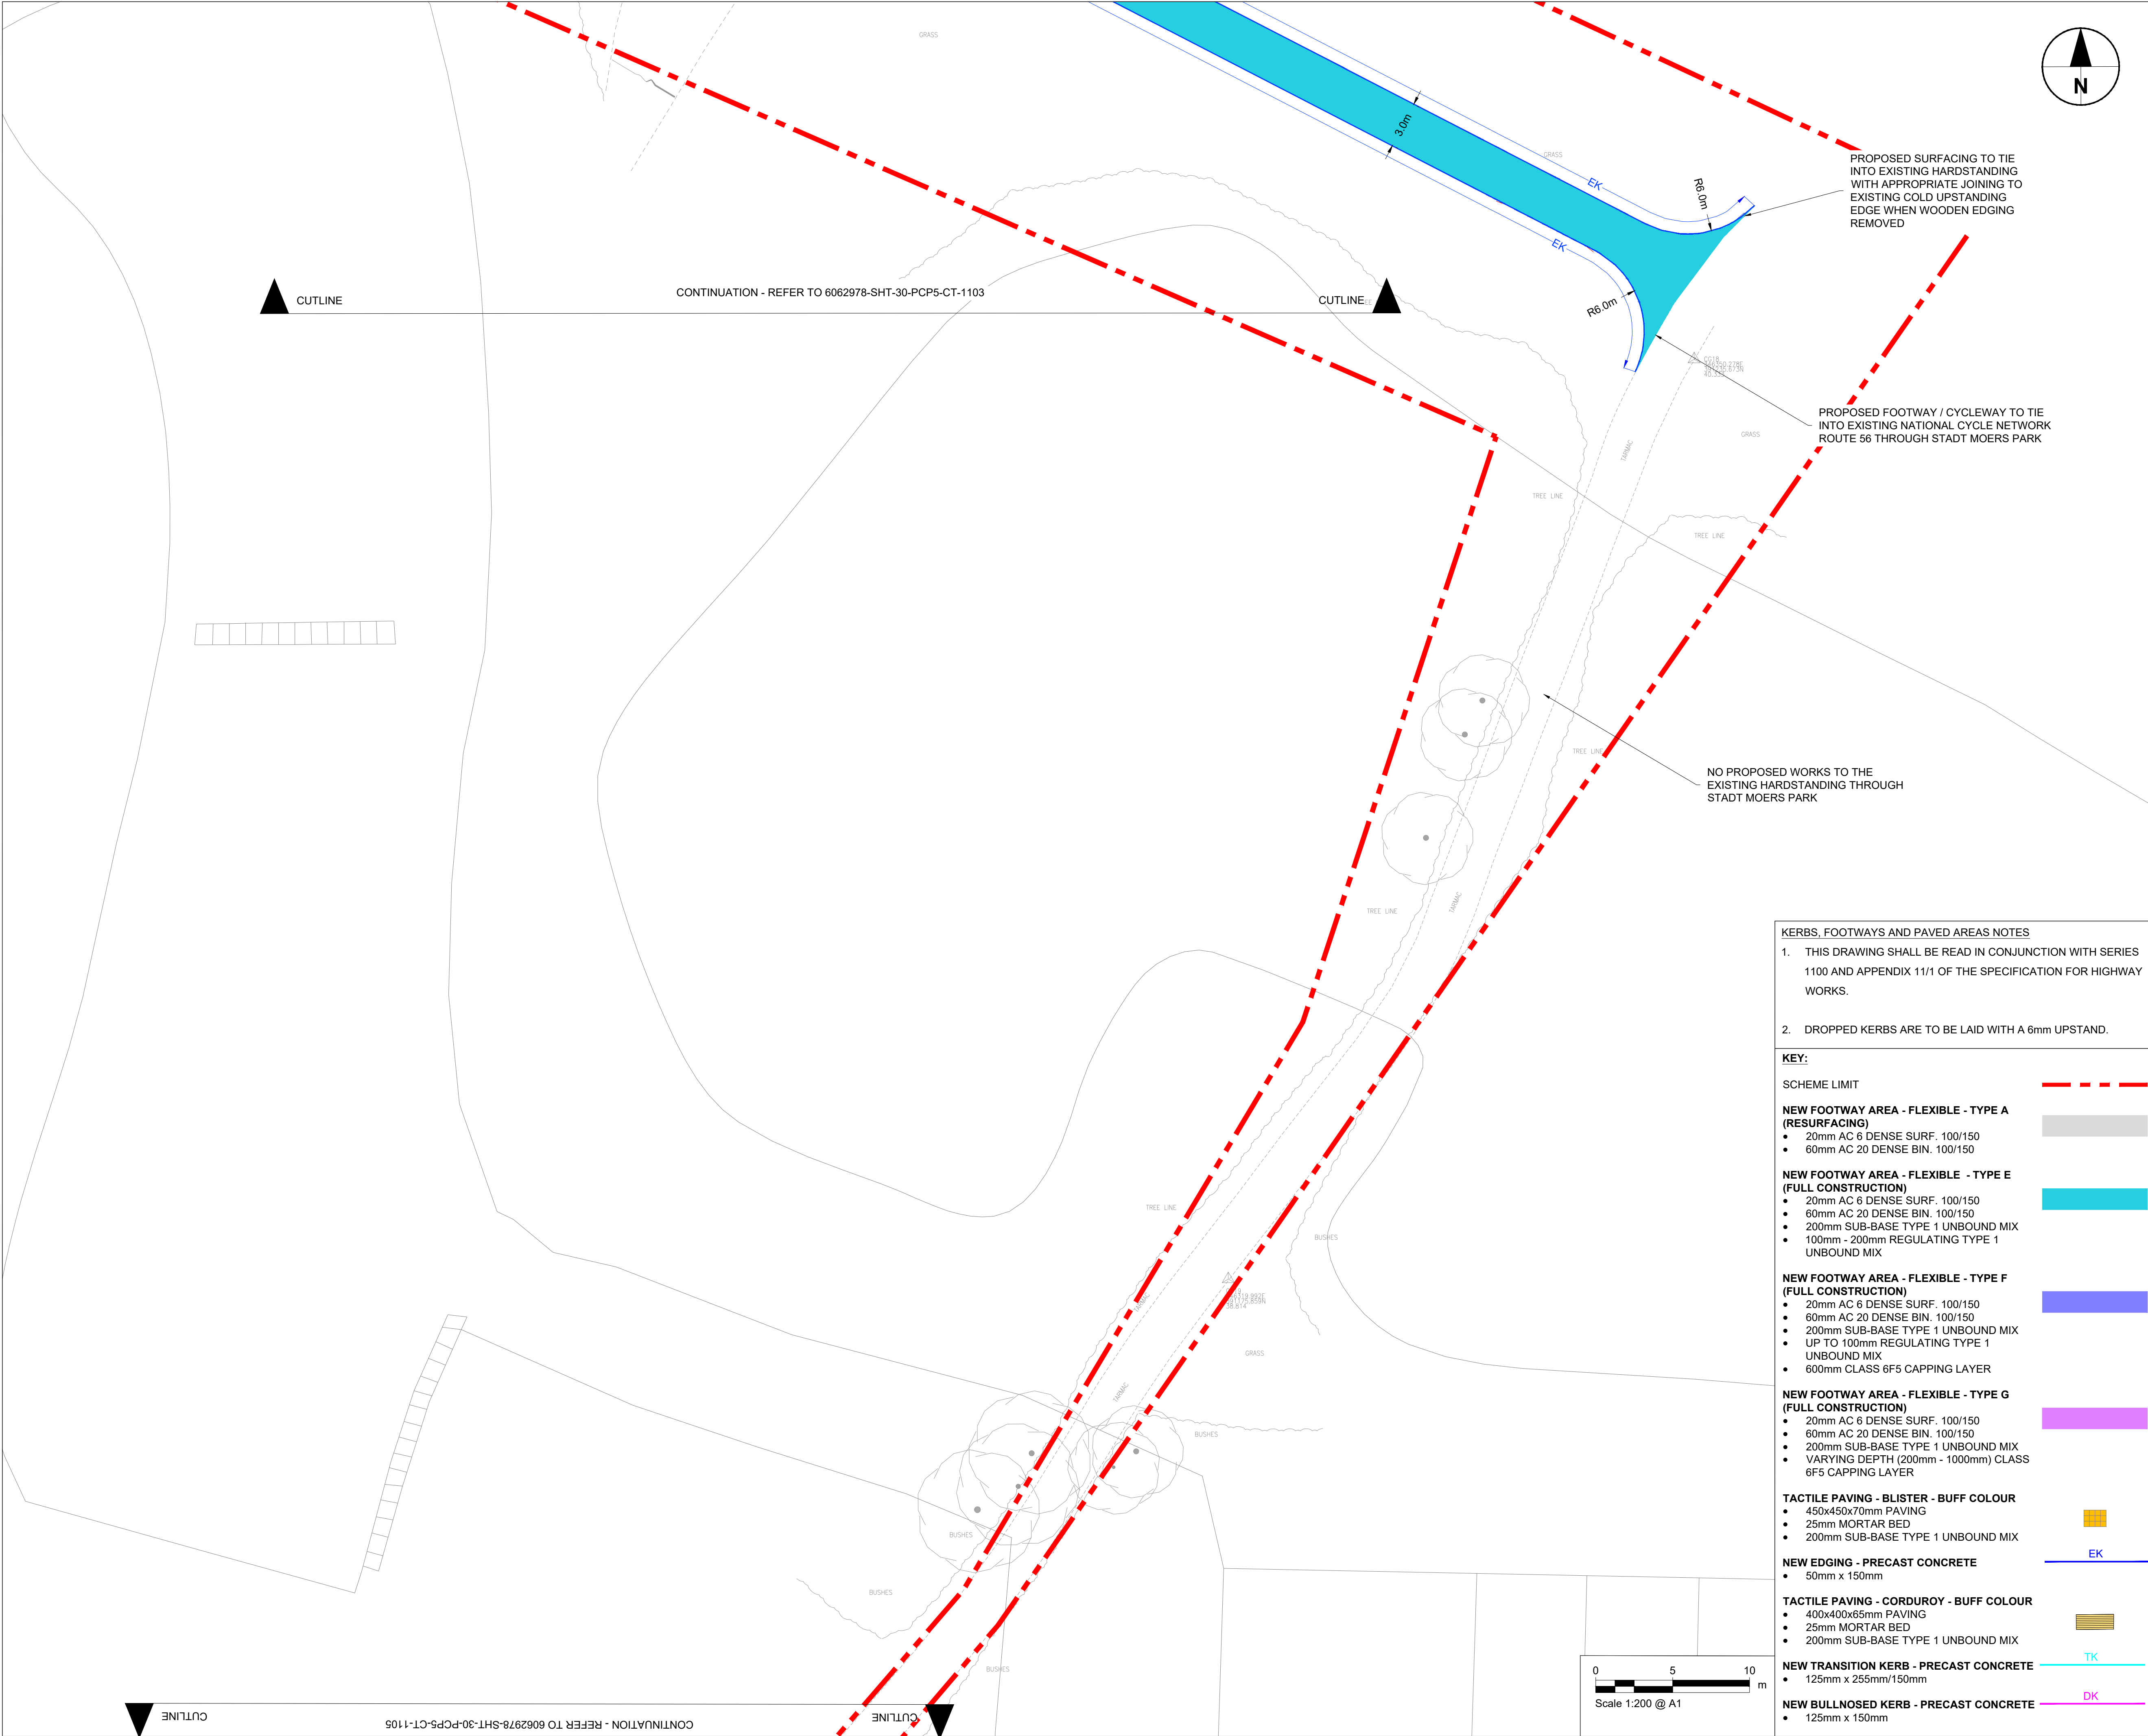

KERBS, FOOTWAYS AND PAVED AREAS NOTES	
1. THIS DRAWING SHALL BE READ IN CONJUNCTION WITH SERIES 1100 AND APPENDIX 11/1 OF THE SPECIFICATION FOR HIGHWAY WORKS.	
2. DROPPED KERBS ARE TO BE LAID WITH A 6mm UPSTAND.	
KEY:	
SCHEME LIMIT	
NEW FOOTWAY AREA - FLEXIBLE - TYPE A (RESURFACING)	
• 20mm AC 6 DENSE SURF. 100/150	
• 60mm AC 20 DENSE BIN. 100/150	
NEW FOOTWAY AREA - FLEXIBLE - TYPE E (FULL CONSTRUCTION)	
• 20mm AC 6 DENSE SURF. 100/150	
• 60mm AC 20 DENSE BIN. 100/150	
• 200mm SUB-BASE TYPE 1 UNBOUND MIX	
• 100mm - 200mm REGULATING TYPE 1 UNBOUND MIX	
NEW FOOTWAY AREA - FLEXIBLE - TYPE F (FULL CONSTRUCTION)	
• 20mm AC 6 DENSE SURF. 100/150	
• 60mm AC 20 DENSE BIN. 100/150	
• 200mm SUB-BASE TYPE 1 UNBOUND MIX	
• UP TO 100mm REGULATING TYPE 1 UNBOUND MIX	
• 600mm CLASS 6F5 CAPPING LAYER	
NEW FOOTWAY AREA - FLEXIBLE - TYPE G (FULL CONSTRUCTION)	
• 20mm AC 6 DENSE SURF. 100/150	
• 60mm AC 20 DENSE BIN. 100/150	
• 200mm SUB-BASE TYPE 1 UNBOUND MIX	
• VARYING DEPTH (200mm - 1000mm) CLASS 6F5 CAPPING LAYER	
TACTILE PAVING - BLISTER - BUFF COLOUR	
• 450x450x70mm PAVING	
• 25mm MORTAR BED	
• 200mm SUB-BASE TYPE 1 UNBOUND MIX	
NEW EDGING - PRECAST CONCRETE	
• 50mm x 150mm	
TACTILE PAVING - CORDUROY - BUFF COLOUR	
• 400x400x85mm PAVING	
• 25mm MORTAR BED	
• 200mm SUB-BASE TYPE 1 UNBOUND MIX	
NEW TRANSITION KERB - PRECAST CONCRETE	
• 125mm x 255mm/150mm	
NEW BULLNOSED KERB - PRECAST CONCRETE	
• 125mm x 150mm	

This drawing has been prepared for the use of AECOM's client. It may not be used, modified, reproduced or relied upon by third parties, except as agreed by AECOM or as required by law. AECOM accepts no responsibility, and denies any liability whatsoever, to any party that uses or relies on this drawing without AECOM's express written consent. Do not scale this document. All measurements must be obtained from the stated dimensions.

AECOM

PROJECT

PRESCOT TO CRONTON CYCLEWAY



Knowsley Council
Yorkon Buildings, Archway Road, Huyton,
L36 9YU
tel. 0151 489 6000
www.knowsley.gov.uk

CONSULTANT

AECOM
4th Floor, Merchants Court
2-12 Lord Street
Liverpool, L2 1TS
www.aecom.com

- NOTES
- TO BE READ IN CONJUNCTION WITH ALL OTHER RELEVANT DOCUMENTATION / INFORMATION.
 - DIMENSIONS AND LEVELS ARE IN METRES UNLESS OTHERWISE STATED.
 - DO NOT SCALE FROM THIS DRAWING, USE ONLY PRINTED DIMENSIONS.
 - ALL LEVELS RELATE TO ORDNANCE DATUM.
 - THIS DRAWING HAS BEEN PRODUCED USING TOPOGRAPHICAL SURVEY CARRIED OUT BY "MALCOLM HUGHES LAND SURVEYORS" IN MAY 2020 AND OS MAPPING RECEIVED FROM KNOWSLEY COUNCIL ON 9TH MARCH 2020.
 - REFER TO DRAWING NO. 60629784-SHT-30-PCP0-CT-0100 TO 0101 FOR SCHEME LOCATION PLAN.

DETAILED DESIGN

© CROWN COPYRIGHT AND DATABASE RIGHTS 2020 OS 100017655 YOU ARE PERMITTED TO USE THIS DATA SOLELY TO ENABLE YOU TO RESPOND TO, OR INTERACT WITH, THE ORGANISATION THAT PROVIDED YOU WITH THE DATA. YOU ARE NOT PERMITTED TO COPY, SUB-LICENCE, DISTRIBUTE OR SELL ANY OF THIS DATA TO THIRD PARTIES IN ANY FORM.

ISSUE/REVISION

D2	21.01.2022	UPDATED PER GI RESULTS
D1	30.10.2020	DETAILED DESIGN
I/R	DATE	DESCRIPTION

PROJECT NUMBER

60629784

SHEET TITLE

PHASE 5
KERBS AND FOOTWAYS
(SHEET 4)

SHEET NUMBER

60629784-SHT-30-PCP5-CT-1104

