



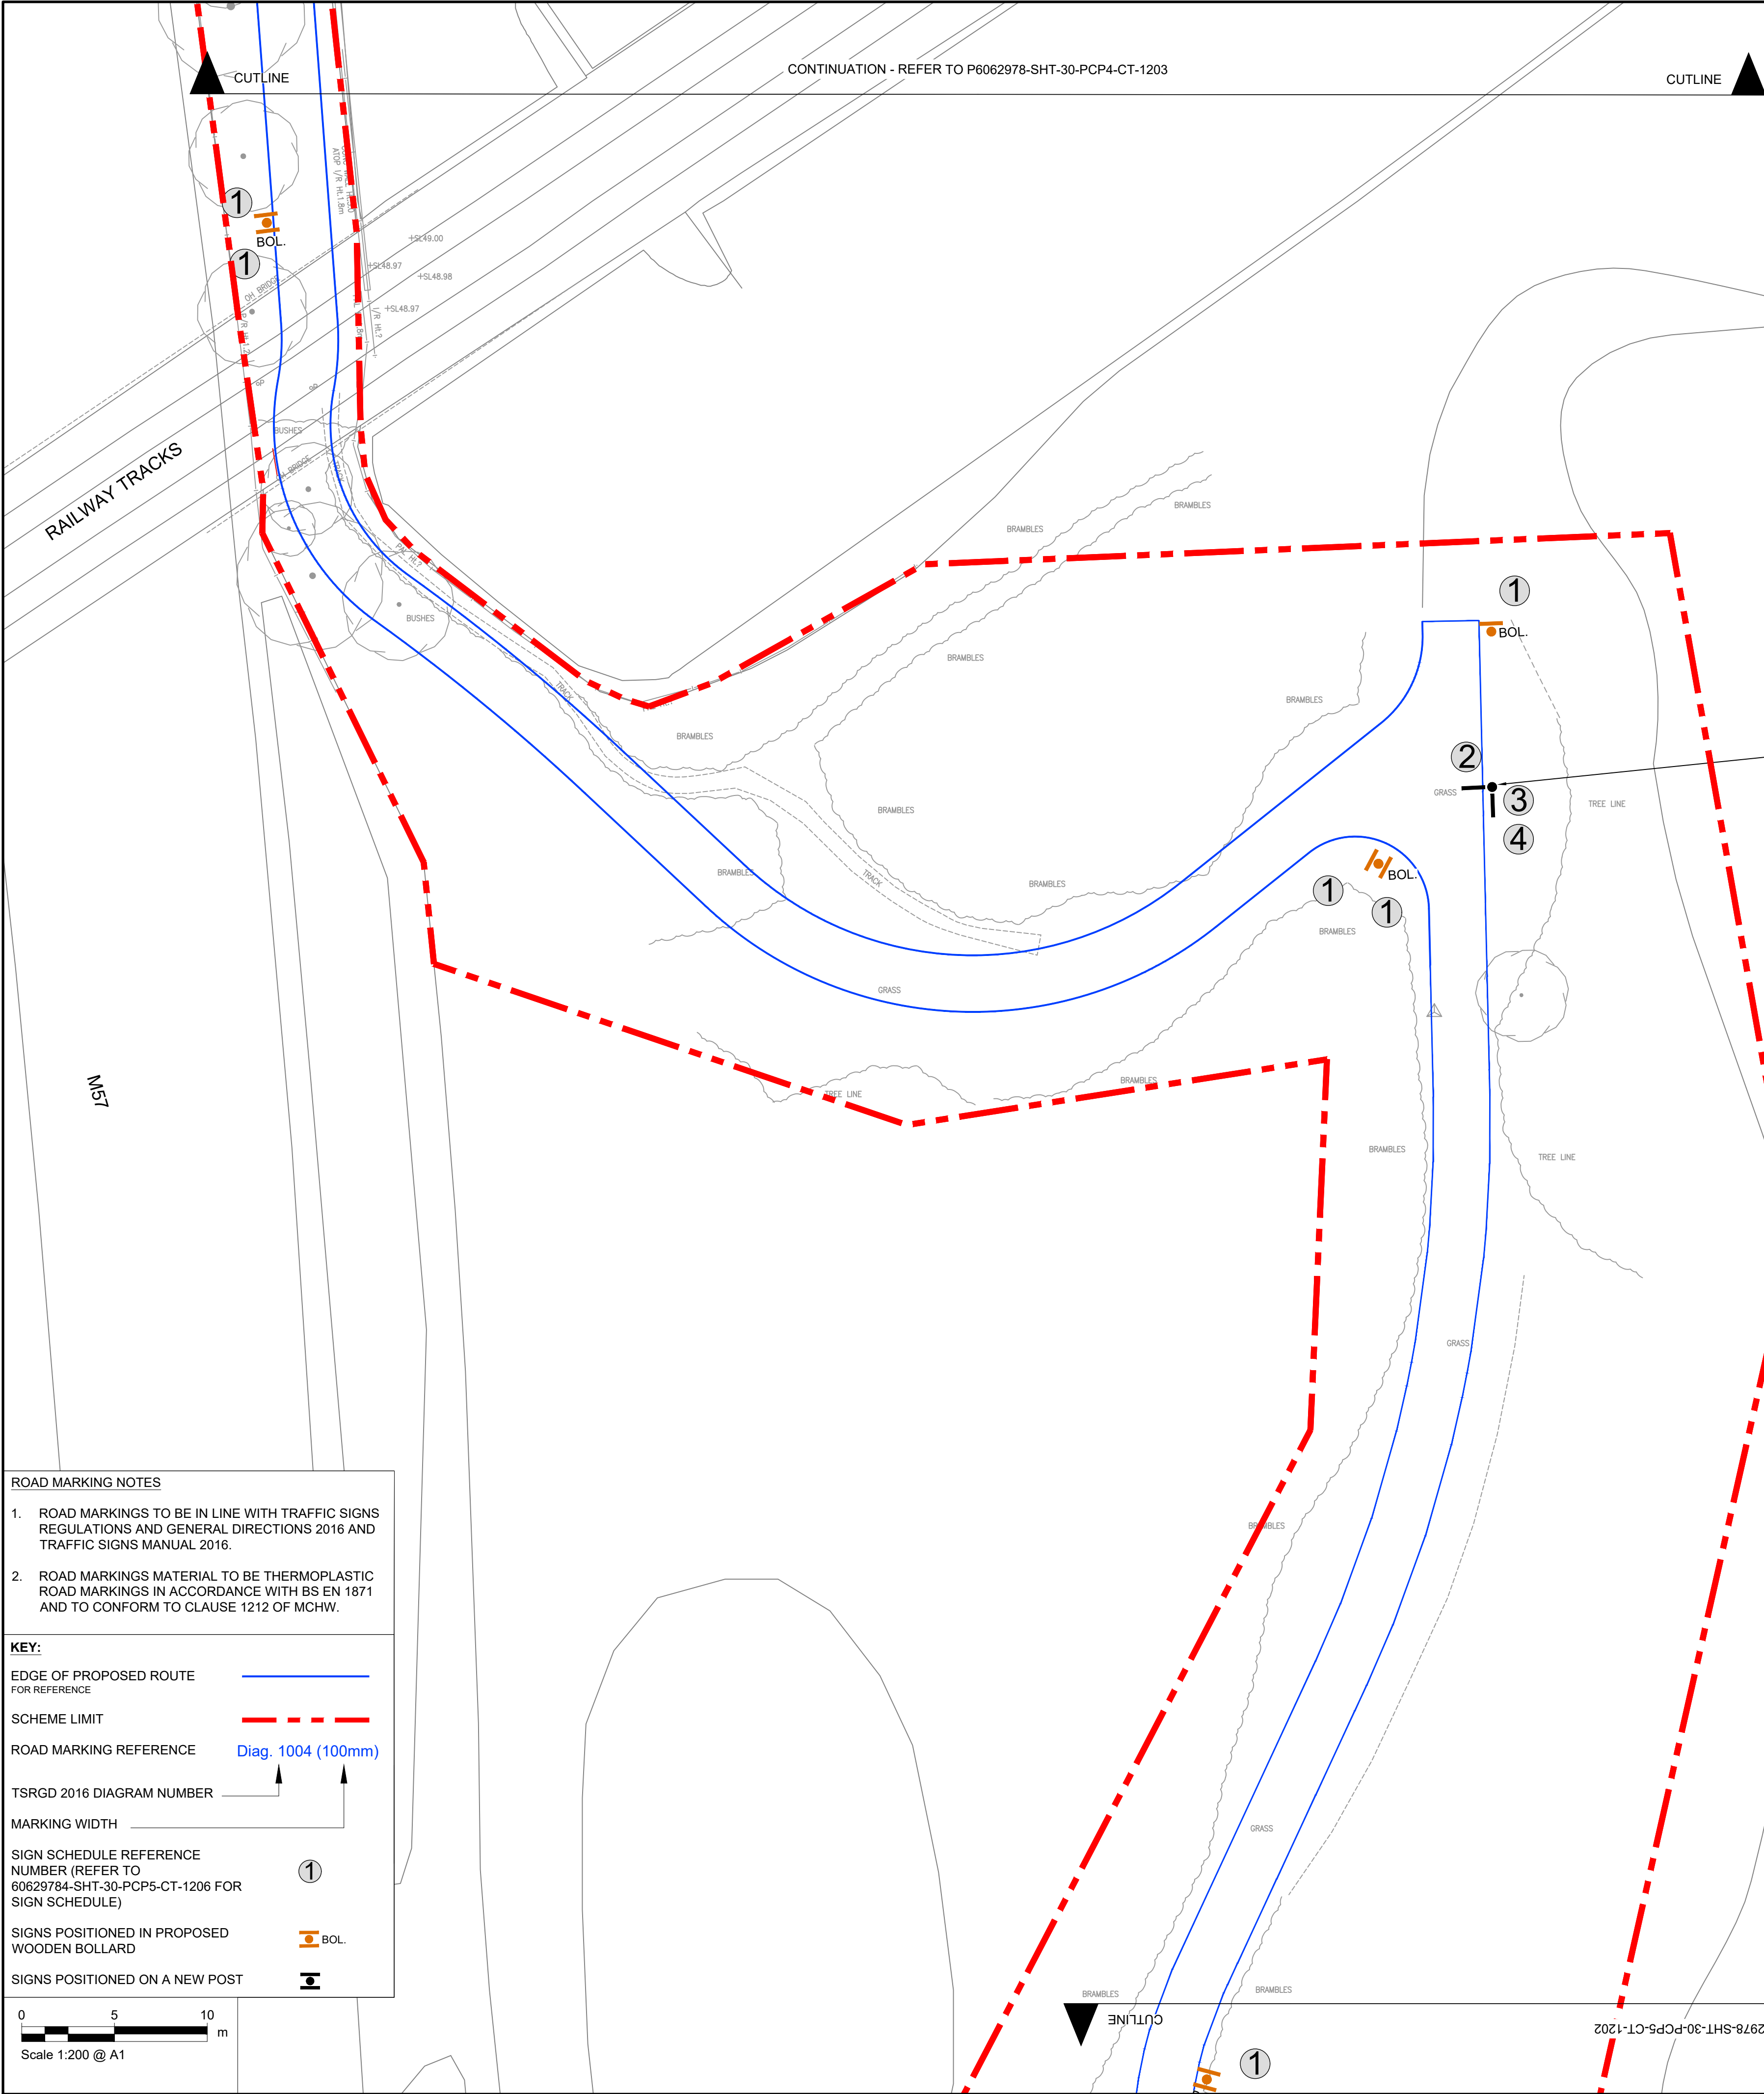

PHASE 5 ROAD MARKING SCHEDULE:

DIAGRAM NO. (TSGRD 2016)	LENGTH	GAP	WIDTH	HEIGHT	METRE	No.
1023B	---	-	-	1.875m	-	1
1004	----	4000mm	2000mm	100mm	-	8
1003B	-----	300mm	150mm	100mm	-	6
1009B	-----	300mm	150mm	100mm	-	6

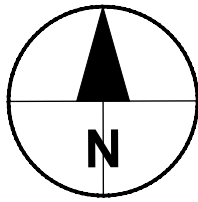

WOODEN FINGER POST SIGN FOR WAYFINDING AT THE CROSSROADS.
SIGN TO DIRECT TO PRESCOT, WHISTON AND CRANTON FROM THIS LOCATION.
WAYFINDING FINGERS FOR CRANTON AND WHISTON TO BE PLACED ONE BELOW THE OTHER WHILE ACHIEVING A 2.4m MINIMUM MOUNTING HEIGHT.

ROAD MARKING NOTES

1. ROAD MARKINGS TO BE IN LINE WITH TRAFFIC SIGNS REGULATIONS AND GENERAL DIRECTIONS 2016 AND TRAFFIC SIGNS MANUAL 2016.

2. ROAD MARKINGS MATERIAL TO BE THERMOPLASTIC ROAD MARKINGS IN ACCORDANCE WITH BS EN 1871 AND TO CONFORM TO CLAUSE 1212 OF MCHW.

KEY:

EDGE OF PROPOSED ROUTE FOR REFERENCE

SCHEME LIMIT

ROAD MARKING REFERENCE

TSRGD 2016 DIAGRAM NUMBER

MARKING WIDTH

SIGN SCHEDULE REFERENCE NUMBER (REFER TO 60629784-SHT-30-PCP5-CT-1206 FOR SIGN SCHEDULE)

SIGNS POSITIONED IN PROPOSED WOODEN BOLLARD

SIGNS POSITIONED ON A NEW POST

0 5 10 m

Scale 1:200 @ A1



PROJECT

PRESCOT TO CRANTON CYCLEWAY

CLIENT



Knowsley Council
Yorkon Buildings, Archway Road, Huyton, L36 9YU
tel. 0151 489 6000
www.knowsley.gov.uk

CONSULTANT

AECOM
4th Floor, Merchants Court
2-12 Lord Street
Liverpool, L2 1TS
www.aecom.com

NOTES

1. TO BE READ IN CONJUNCTION WITH ALL OTHER RELEVANT DOCUMENTATION / INFORMATION.
2. DIMENSIONS AND LEVELS ARE IN METRES UNLESS OTHERWISE STATED.
3. DO NOT SCALE FROM THIS DRAWING, USE ONLY PRINTED DIMENSIONS.
4. ALL LEVELS RELATE TO ORDNANCE DATUM.
5. THIS DRAWING HAS BEEN PRODUCED USING TOPOGRAPHICAL SURVEY CARRIED OUT BY "MALCOLM HUGHES LAND SURVEYORS" IN MAY 2020 AND OS MAPPING RECEIVED FROM KNOWSLEY COUNCIL ON 9TH MARCH 2020.
6. REFER TO DRAWING NO. 60629784-SHT-30-PCP0-CT-0100 TO 0101 FOR SCHEME LOCATION PLAN.

DETAILED DESIGN

© CROWN COPYRIGHT AND DATABASE RIGHTS 2020 OS 100017655 YOU ARE PERMITTED TO USE THIS DATA SOLELY TO ENABLE YOU TO RESPOND TO, OR INTERACT WITH, THE ORGANISATION THAT PROVIDED YOU WITH THE DATA. YOU ARE NOT PERMITTED TO COPY, SUB-LICENCE, DISTRIBUTE OR SELL ANY OF THIS DATA TO THIRD PARTIES IN ANY FORM.

ISSUE/REVISION

D3	25.01.2022	SCHEDULE UPDATED
D2	02.11.2021	RSA COMMENTS ADDED
D1	30.10.2020	DETAILED DESIGN
I/R	DATE	DESCRIPTION

PROJECT NUMBER

60629784


SHEET TITLE

PHASE 5
ROAD MARKINGS AND SIGNS
(SHEET 1)

SHEET NUMBER

60629784-SHT-30-PCP5-CT-1201

This drawing has been prepared for the use of AECOM's client. It may not be used, modified, reproduced or relied upon by third parties, except as agreed by AECOM or as required by law. AECOM accepts no responsibility, and denies any liability whatsoever, to any party that uses or relies on this drawing without AECOM's express written consent. Do not scale this document. All measurements must be obtained from the stated dimensions.

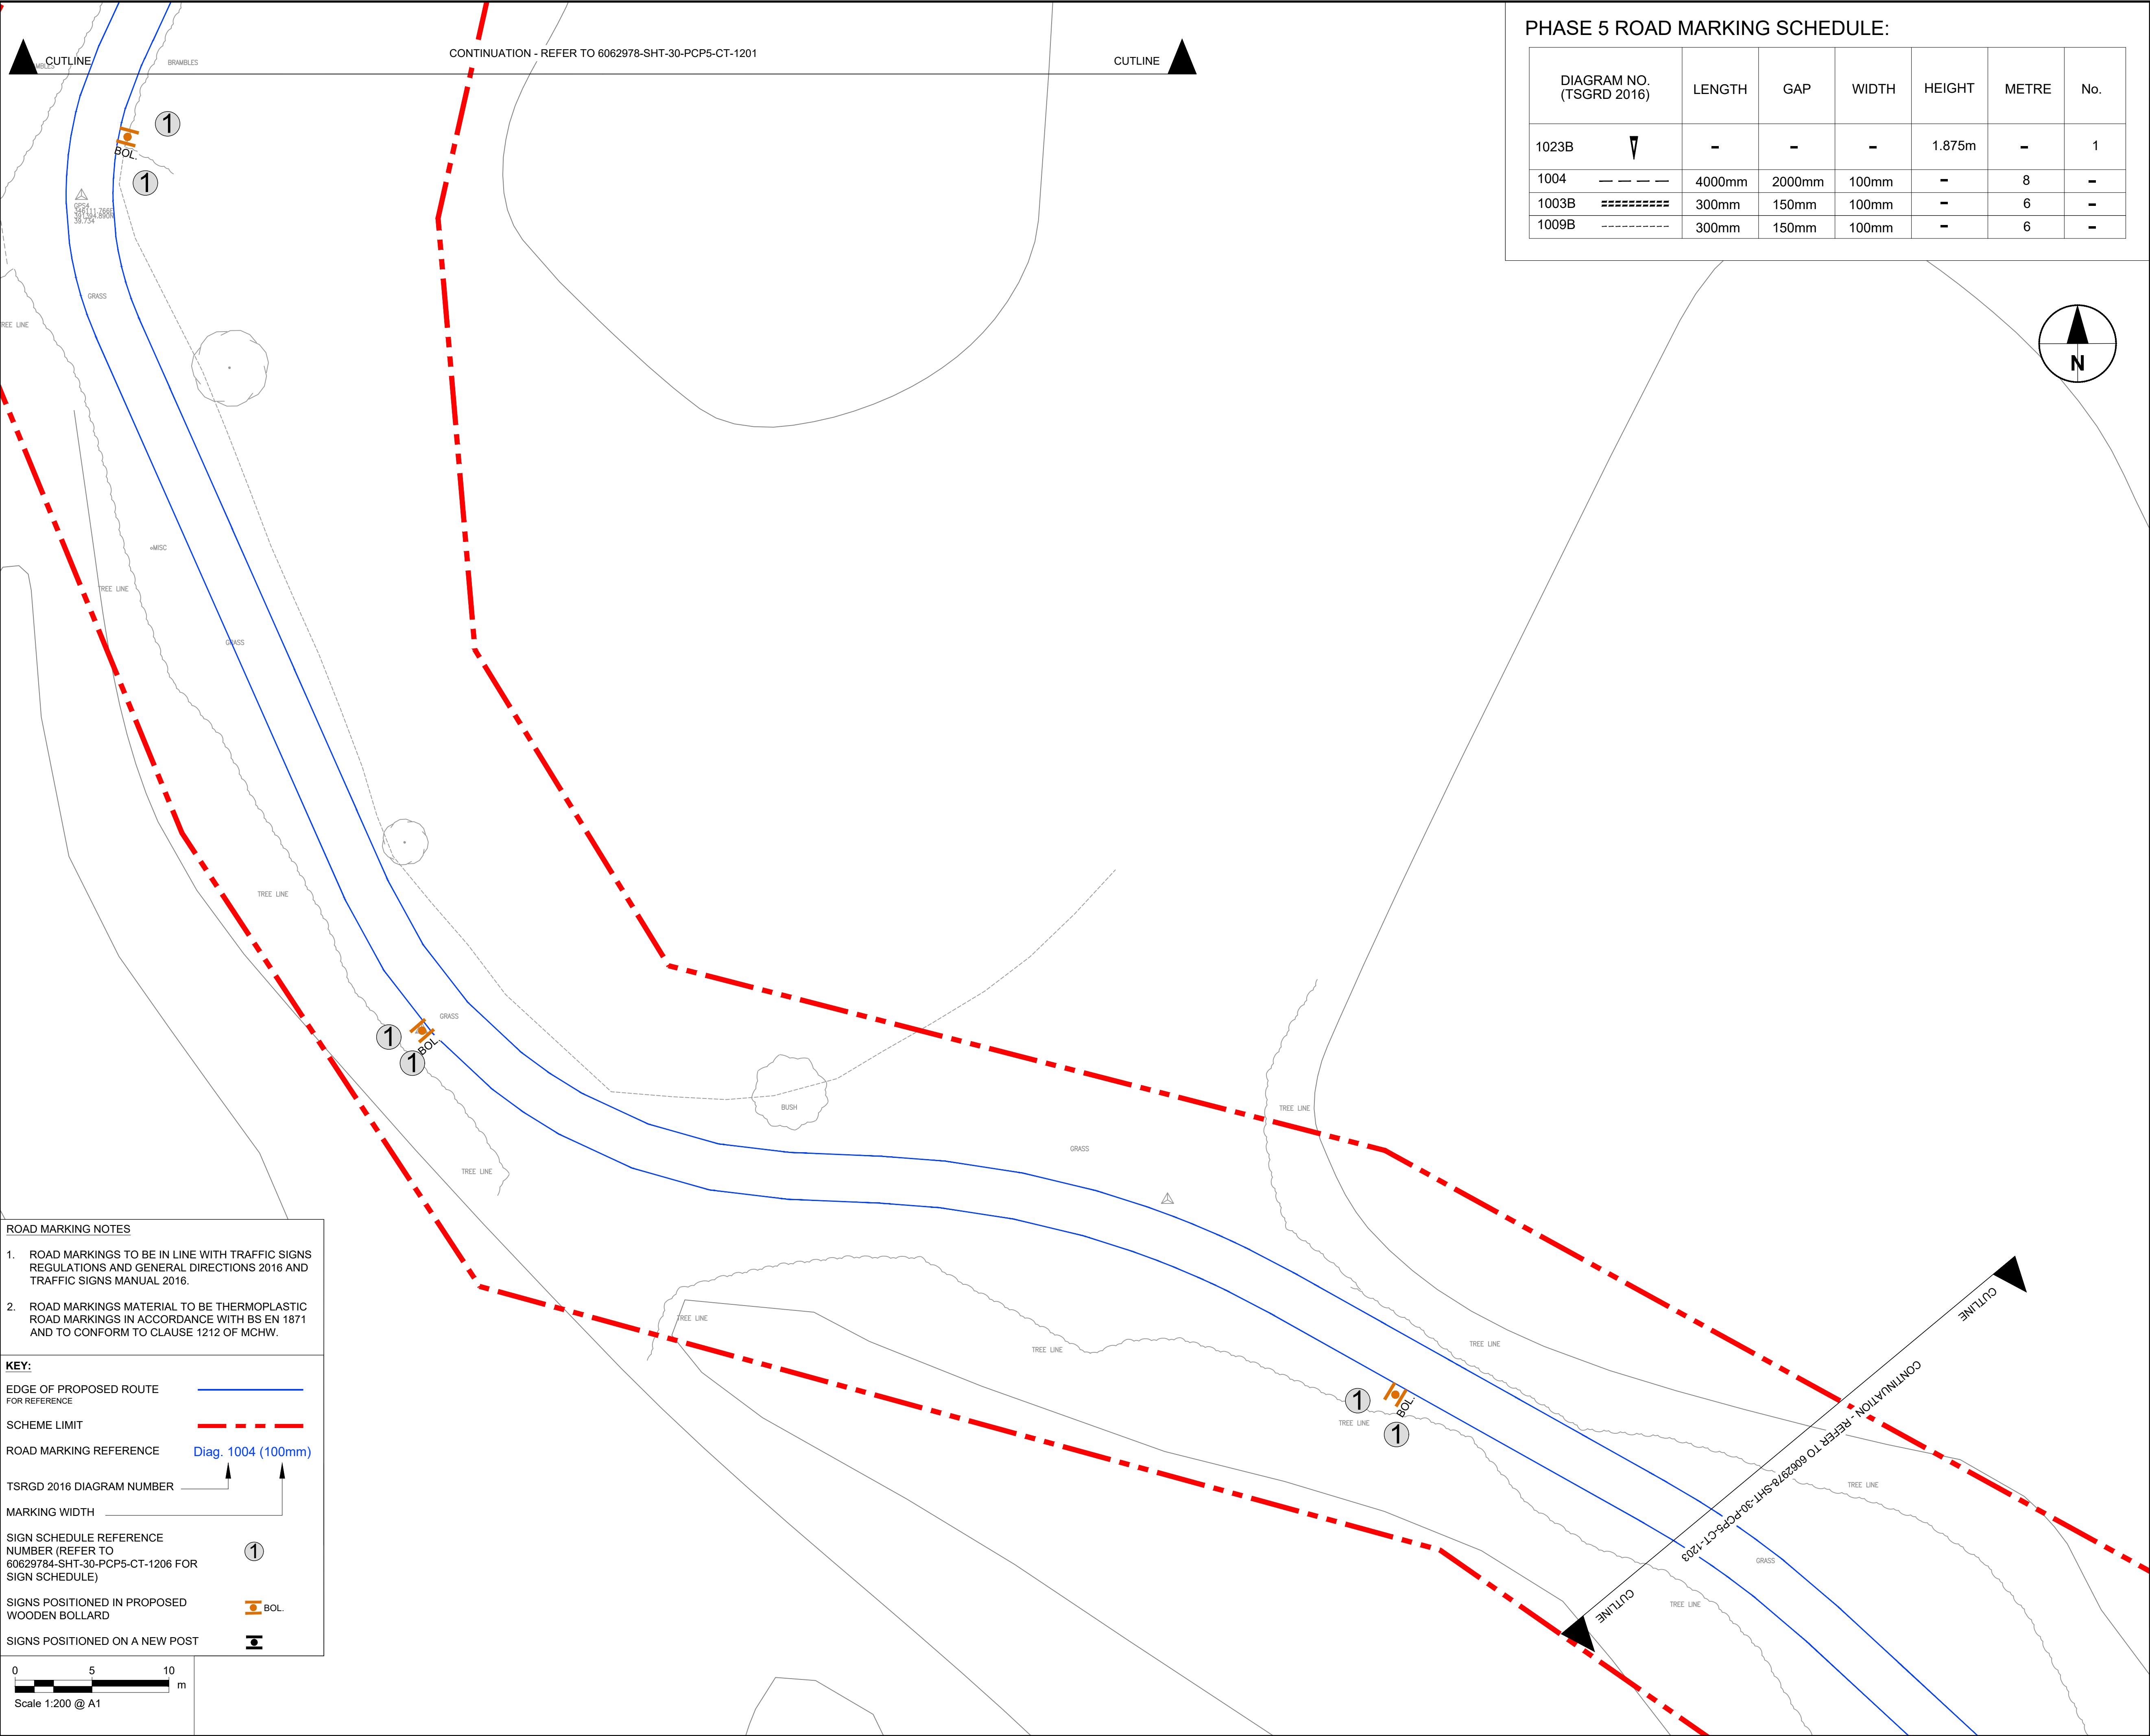

ROAD MARKING NOTES

- ROAD MARKINGS TO BE IN LINE WITH TRAFFIC SIGNS REGULATIONS AND GENERAL DIRECTIONS 2016 AND TRAFFIC SIGNS MANUAL 2016.
- ROAD MARKINGS MATERIAL TO BE THERMOPLASTIC ROAD MARKINGS IN ACCORDANCE WITH BS EN 1871 AND TO CONFORM TO CLAUSE 1212 OF MCHW.

KEY:

EDGE OF PROPOSED ROUTE FOR REFERENCE

SCHEME LIMIT

ROAD MARKING REFERENCE

TSRGD 2016 DIAGRAM NUMBER

MARKING WIDTH

SIGN SCHEDULE REFERENCE NUMBER (REFER TO 60629784-SHT-30-PCP5-CT-1206 FOR SIGN SCHEDULE)

SIGNS POSITIONED IN PROPOSED WOODEN BOLLARD


SIGNS POSITIONED ON A NEW POST

0 5 10 m

Scale 1:200 @ A1

PHASE 5 ROAD MARKING SCHEDULE:

DIAGRAM NO. (TSGRD 2016)	LENGTH	GAP	WIDTH	HEIGHT	METRE	No.
1023B	-	-	-	1.875m	-	1
1004	----	4000mm	2000mm	100mm	-	8
1003B	-----	300mm	150mm	100mm	-	6
1009B	-----	300mm	150mm	100mm	-	6

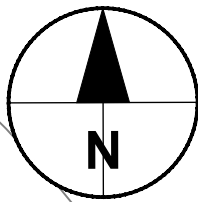

PROJECT

PRESCOT TO CRONTON
CYCLEWAY

CLIENT



Knowsley Council
Yorkon Buildings, Archway Road, Huyton,
L36 9YU
tel. 0151 489 6000
www.knowsley.gov.uk

CONSULTANT

AECOM
4th Floor, Merchants Court
2-12 Lord Street
Liverpool, L2 1TS
www.aecom.com

NOTES

- TO BE READ IN CONJUNCTION WITH ALL OTHER RELEVANT DOCUMENTATION / INFORMATION.
- DIMENSIONS AND LEVELS ARE IN METRES UNLESS OTHERWISE STATED.
- DO NOT SCALE FROM THIS DRAWING, USE ONLY PRINTED DIMENSIONS.
- ALL LEVELS RELATE TO ORDNANCE DATUM.
- THIS DRAWING HAS BEEN PRODUCED USING TOPOGRAPHICAL SURVEY CARRIED OUT BY "MALCOLM HUGHES LAND SURVEYORS" IN MAY 2020 AND OS MAPPING RECEIVED FROM KNOWSLEY COUNCIL ON 9TH MARCH 2020.
- REFER TO DRAWING NO. 60629784-SHT-30-PCP0-CT-0100 TO 0101 FOR SCHEME LOCATION PLAN.

DETAILED DESIGN

© CROWN COPYRIGHT AND DATABASE RIGHTS 2020 OS 100017655 YOU ARE PERMITTED TO USE THIS DATA SOLELY TO ENABLE YOU TO RESPOND TO, OR INTERACT WITH, THE ORGANISATION THAT PROVIDED YOU WITH THE DATA. YOU ARE NOT PERMITTED TO COPY, SUB-LICENCE, DISTRIBUTE OR SELL ANY OF THIS DATA TO THIRD PARTIES IN ANY FORM.

ISSUE/REVISION

D3	25.01.2022	SCHEDULE UPDATED
D2	02.11.2021	RSA COMMENTS ADDED
D1	30.10.2020	DETAILED DESIGN
I/R	DATE	DESCRIPTION

PROJECT NUMBER


60629784

SHEET TITLE

PHASE 5
ROAD MARKINGS AND SIGNS
(SHEET 2)


SHEET NUMBER

60629784-SHT-30-PCP5-CT-1202

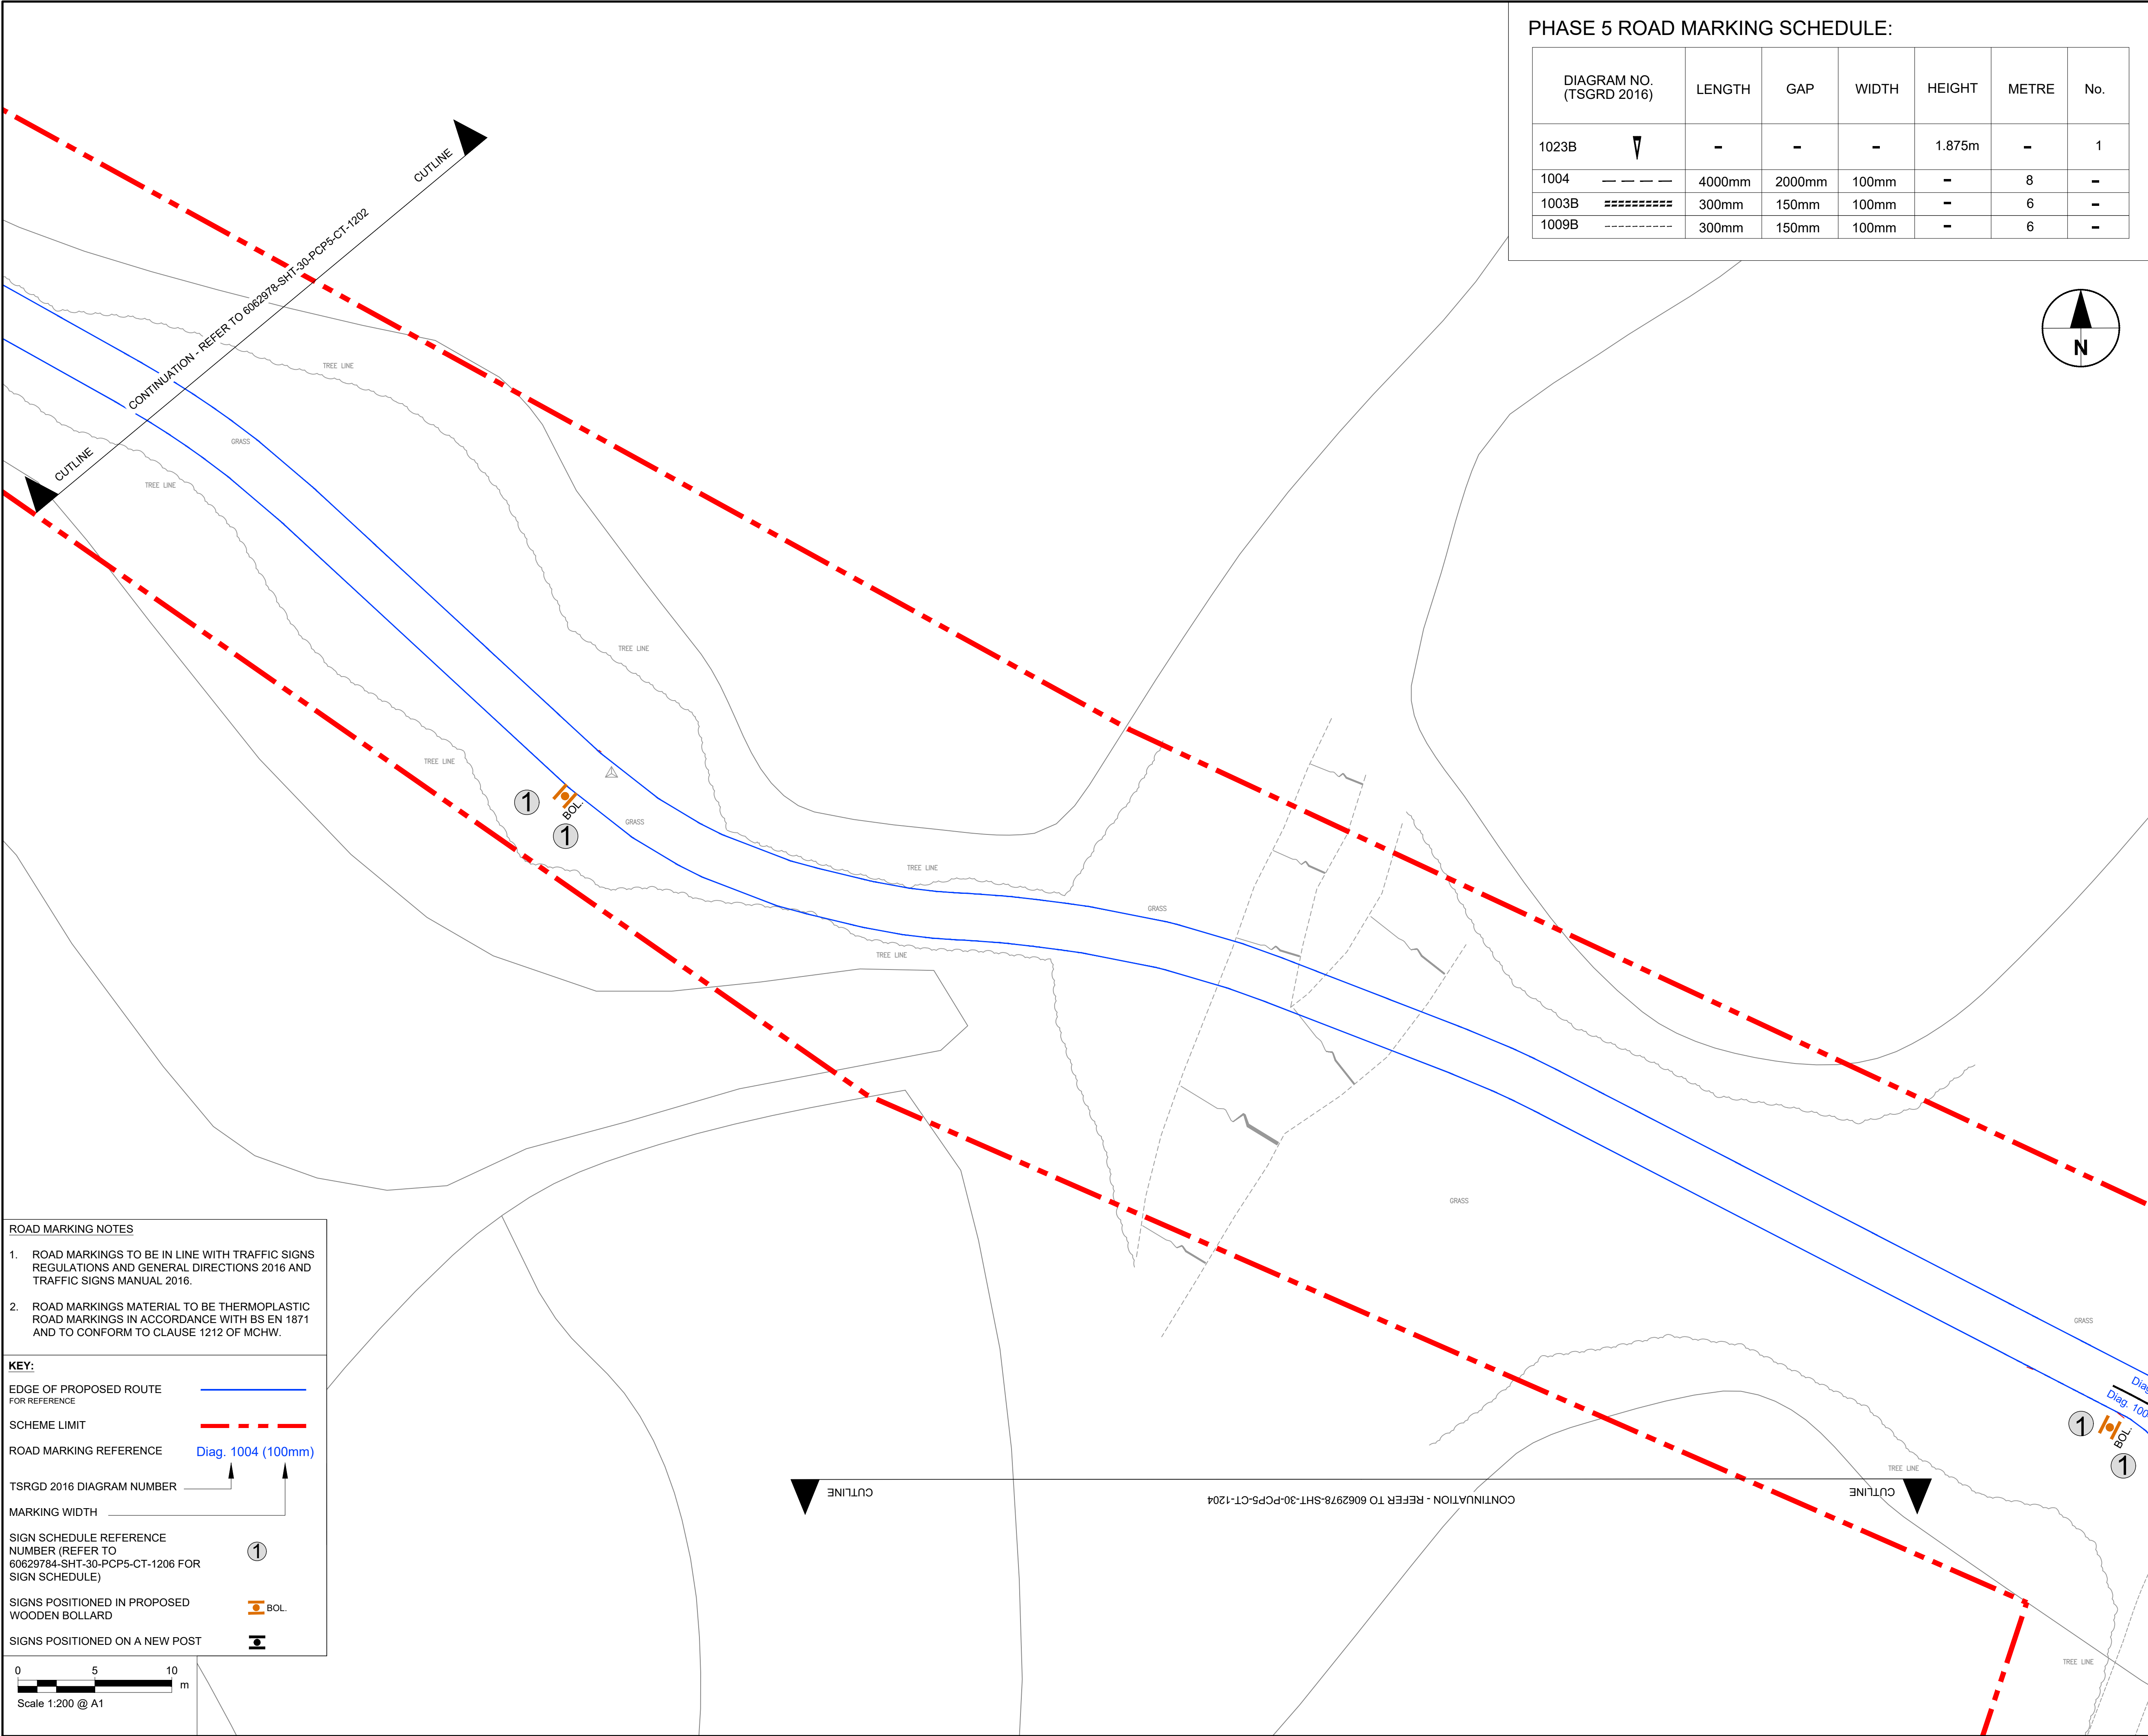

PHASE 5 ROAD MARKING SCHEDULE:

DIAGRAM NO. (TSGRD 2016)	LENGTH	GAP	WIDTH	HEIGHT	METRE	No.
1023B	-	-	-	1.875m	-	1
1004	----	4000mm	2000mm	100mm	-	8
1003B	-----	300mm	150mm	100mm	-	6
1009B	-----	300mm	150mm	100mm	-	6

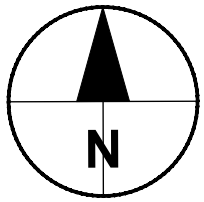

ROAD MARKING NOTES

1. ROAD MARKINGS TO BE IN LINE WITH TRAFFIC SIGNS REGULATIONS AND GENERAL DIRECTIONS 2016 AND TRAFFIC SIGNS MANUAL 2016.

2. ROAD MARKINGS MATERIAL TO BE THERMOPLASTIC ROAD MARKINGS IN ACCORDANCE WITH BS EN 1871 AND TO CONFORM TO CLAUSE 1212 OF MCHW.

KEY:

EDGE OF PROPOSED ROUTE FOR REFERENCE

SCHEME LIMIT

ROAD MARKING REFERENCE

TSRGD 2016 DIAGRAM NUMBER

MARKING WIDTH

SIGN SCHEDULE REFERENCE NUMBER (REFER TO 60629784-SHT-30-PCP5-CT-1206 FOR SIGN SCHEDULE)

SIGNS POSITIONED IN PROPOSED WOODEN BOLLARD

SIGNS POSITIONED ON A NEW POST

1

BOL

1

0 5 10 m

Scale 1:200 @ A1

This drawing has been prepared for the use of AECOM's client. It may not be used, modified, reproduced or relied upon by third parties, except as agreed by AECOM or as required by law. AECOM accepts no responsibility, and denies any liability whatsoever, to any party that uses or relies on this drawing without AECOM's express written consent. Do not scale this document. All measurements must be obtained from the stated dimensions.



PROJECT

PRESCOT TO CRONTON
CYCLEWAY

CLIENT



Knowsley Council
Yorkon Buildings, Archway Road, Huyton,
L36 9YU
tel. 0151 489 6000
www.knowsley.gov.uk

CONSULTANT

AECOM
4th Floor, Merchants Court
2-12 Lord Street
Liverpool, L2 1TS
www.aecom.com

NOTES

- TO BE READ IN CONJUNCTION WITH ALL OTHER RELEVANT DOCUMENTATION / INFORMATION.
- DIMENSIONS AND LEVELS ARE IN METRES UNLESS OTHERWISE STATED.
- DO NOT SCALE FROM THIS DRAWING, USE ONLY PRINTED DIMENSIONS.
- ALL LEVELS RELATE TO ORDNANCE DATUM.
- THIS DRAWING HAS BEEN PRODUCED USING TOPOGRAPHICAL SURVEY CARRIED OUT BY "MALCOLM HUGHES LAND SURVEYORS" IN MAY 2020 AND OS MAPPING RECEIVED FROM KNOWSLEY COUNCIL ON 9TH MARCH 2020.
- REFER TO DRAWING NO. 60629784-SHT-30-PCP0-CT-0100 TO 0101 FOR SCHEME LOCATION PLAN.

DETAILED DESIGN

© CROWN COPYRIGHT AND DATABASE RIGHTS 2020 OS 100017655 YOU ARE PERMITTED TO USE THIS DATA SOLELY TO ENABLE YOU TO RESPOND TO, OR INTERACT WITH, THE ORGANISATION THAT PROVIDED YOU WITH THE DATA. YOU ARE NOT PERMITTED TO COPY, SUB-LICENCE, DISTRIBUTE OR SELL ANY OF THIS DATA TO THIRD PARTIES IN ANY FORM.

ISSUE/REVISION

D3	25.01.2022	SCHEDULE UPDATED
D2	02.11.2021	RSA COMMENTS ADDED
D1	30.10.2020	DETAILED DESIGN
I/R	DATE	DESCRIPTION

PROJECT NUMBER





60629784

SHEET TITLE

PHASE 5
ROAD MARKINGS AND SIGNS
(SHEET 3)

SHEET NUMBER

60629784-SHT-30-PCP5-CT-1203

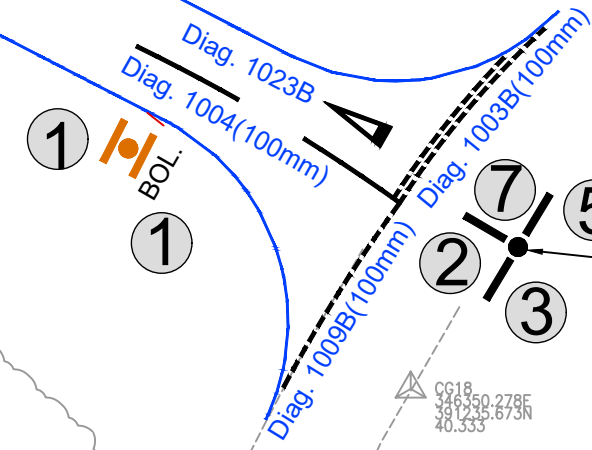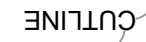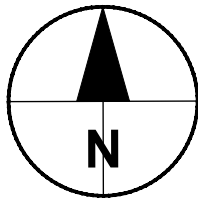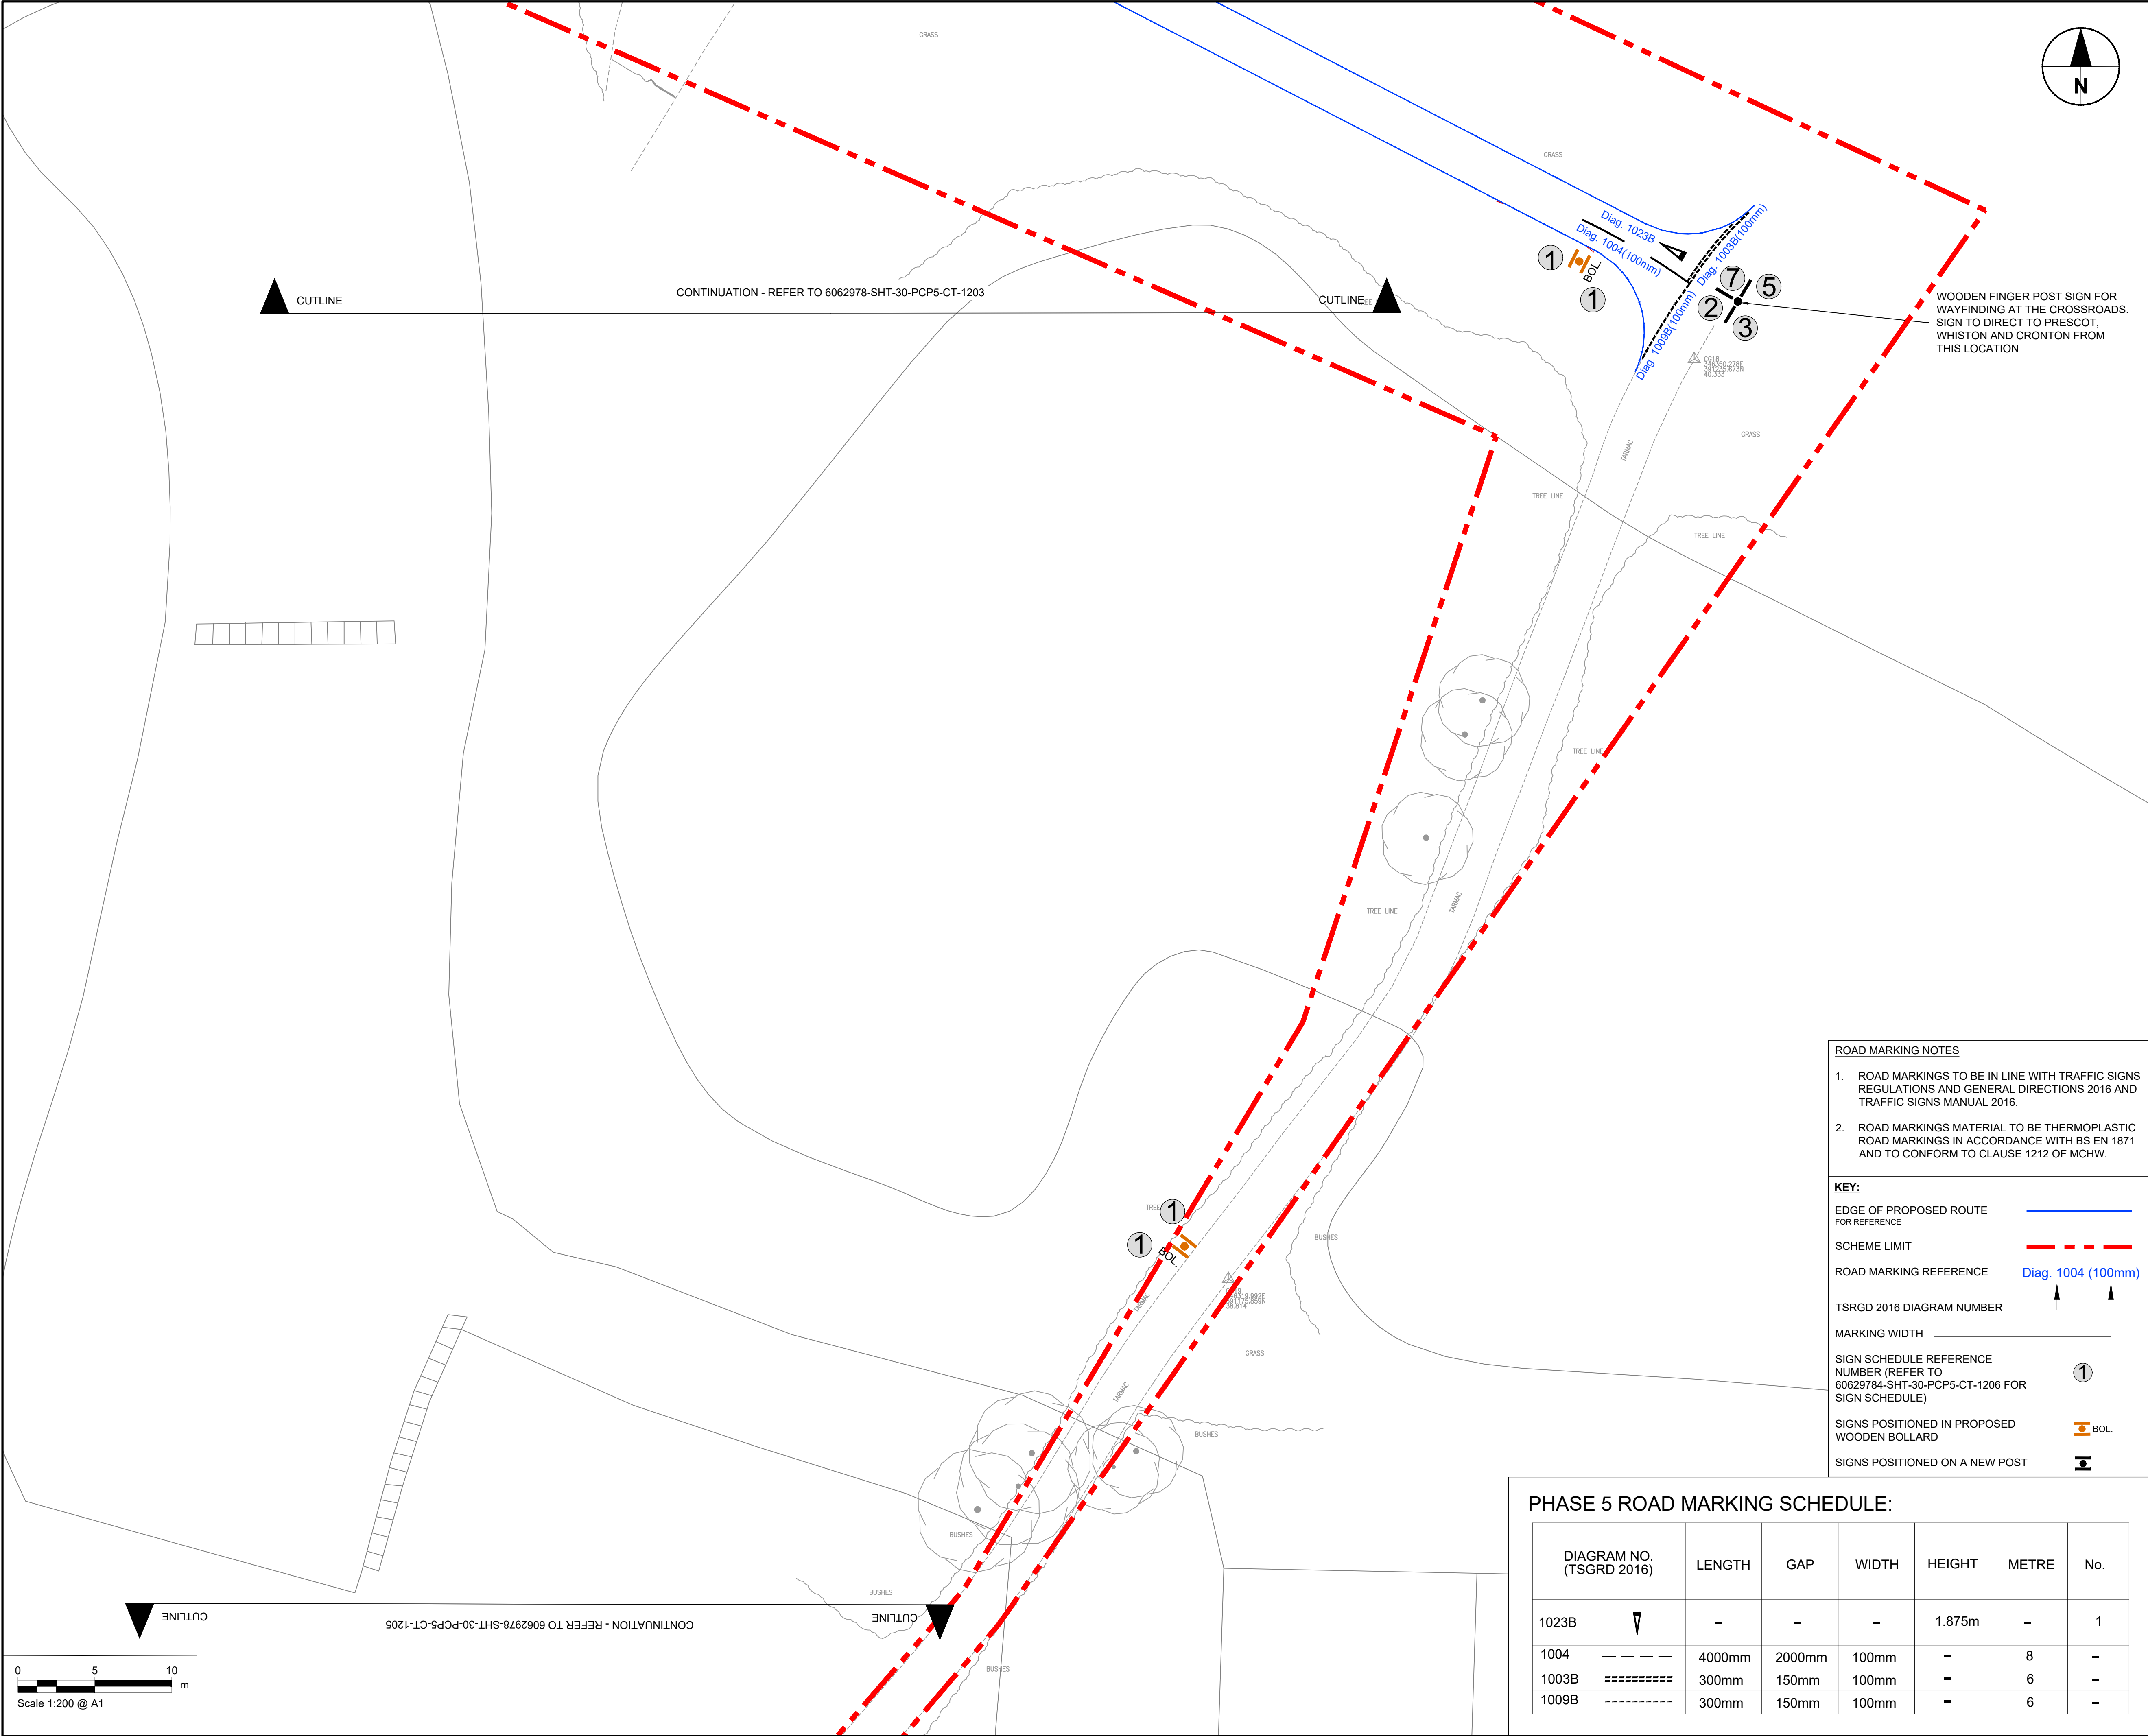

WOODEN FINGER POST SIGN FOR WAYFINDING AT THE CROSSROADS. SIGN TO DIRECT TO PRESCOT, WHISTON AND CRONTON FROM THIS LOCATION

ROAD MARKING NOTES

1. ROAD MARKINGS TO BE IN LINE WITH TRAFFIC SIGNS REGULATIONS AND GENERAL DIRECTIONS 2016 AND TRAFFIC SIGNS MANUAL 2016.

2. ROAD MARKINGS MATERIAL TO BE THERMOPLASTIC ROAD MARKINGS IN ACCORDANCE WITH BS EN 1871 AND TO CONFORM TO CLAUSE 1212 OF MCHW.

KEY:

EDGE OF PROPOSED ROUTE FOR REFERENCE

SCHEME LIMIT

ROAD MARKING REFERENCE

TSRGD 2016 DIAGRAM NUMBER

MARKING WIDTH

SIGN SCHEDULE REFERENCE NUMBER (REFER TO 60629784-SHT-30-PCP5-CT-1206 FOR SIGN SCHEDULE)

SIGNS POSITIONED IN PROPOSED WOODEN BOLLARD

SIGNS POSITIONED ON A NEW POST

PHASE 5 ROAD MARKING SCHEDULE:

DIAGRAM NO. (TSGRD 2016)	LENGTH	GAP	WIDTH	HEIGHT	METRE	No.
1023B	-	-	-	1.875m	-	1
1004	----	4000mm	2000mm	100mm	8	-
1003B	=====	300mm	150mm	100mm	6	-
1009B	-----	300mm	150mm	100mm	6	-

This drawing has been prepared for the use of AECOM's client. It may not be used, modified, reproduced or relied upon by third parties, except as agreed by AECOM or as required by law. AECOM accepts no responsibility, and denies any liability whatsoever, to any party that uses or relies on this drawing without AECOM's express written consent. Do not scale this document. All measurements must be obtained from the stated dimensions.



PROJECT

PRESCOT TO CRONTON
CYCLEWAY

CLIENT



Knowsley Council
Yorkon Buildings, Archway Road, Huyton,
L36 9YU
tel. 0151 489 6000
www.knowsley.gov.uk

CONSULTANT

AECOM
4th Floor, Merchants Court
2-12 Lord Street
Liverpool, L2 1TS
www.aecom.com

NOTES

- TO BE READ IN CONJUNCTION WITH ALL OTHER RELEVANT DOCUMENTATION / INFORMATION.
- DIMENSIONS AND LEVELS ARE IN METRES UNLESS OTHERWISE STATED.
- DO NOT SCALE FROM THIS DRAWING. USE ONLY PRINTED DIMENSIONS.
- ALL LEVELS RELATE TO ORDNANCE DATUM.
- THIS DRAWING HAS BEEN PRODUCED USING TOPOGRAPHICAL SURVEY CARRIED OUT BY "MALCOLM HUGHES LAND SURVEYORS" IN MAY 2020 AND OS MAPPING RECEIVED FROM KNOWSLEY COUNCIL ON 9TH MARCH 2020.
- REFER TO DRAWING NO. 60629784-SHT-30-PCP0-CT-0100 TO 0101 FOR SCHEME LOCATION PLAN.

DETAILED DESIGN

© CROWN COPYRIGHT AND DATABASE RIGHTS 2020 OS 100017655 YOU ARE PERMITTED TO USE THIS DATA SOLELY TO ENABLE YOU TO RESPOND TO, OR INTERACT WITH, THE ORGANISATION THAT PROVIDED YOU WITH THE DATA. YOU ARE NOT PERMITTED TO COPY, SUB-LICENCE, DISTRIBUTE OR SELL ANY OF THIS DATA TO THIRD PARTIES IN ANY FORM.

ISSUE/REVISION

DATE	DESCRIPTION
D3 25.01.2022	SCHEDULE UPDATED
D2 02.11.2021	RSA COMMENTS ADDED
D1 30.10.2020	DETAILED DESIGN
I/R	

PROJECT NUMBER

60629784

SHEET TITLE

PHASE 5
ROAD MARKINGS AND SIGNS
(SHEET 4)

SHEET NUMBER

60629784-SHT-30-PCP5-CT-1204

PHASE 5 ROAD MARKING SCHEDULE:

DIAGRAM NO. (TSGRD 2016)	LENGTH	GAP	WIDTH	HEIGHT	METRE	No.
1023B	-	-	-	1.875m	-	1
1004	----	4000mm	2000mm	100mm	-	8
1003B	-----	300mm	150mm	100mm	-	6
1009B	-----	300mm	150mm	100mm	-	6

ROAD MARKING NOTES

- ROAD MARKINGS TO BE IN LINE WITH TRAFFIC SIGNS REGULATIONS AND GENERAL DIRECTIONS 2016 AND TRAFFIC SIGNS MANUAL 2016.
- ROAD MARKINGS MATERIAL TO BE THERMOPLASTIC ROAD MARKINGS IN ACCORDANCE WITH BS EN 1871 AND TO CONFORM TO CLAUSE 1212 OF MCHW.

KEY:

EDGE OF PROPOSED ROUTE
FOR REFERENCE

SCHEME LIMIT

ROAD MARKING REFERENCE


TSRGD 2016 DIAGRAM NUMBER

MARKING WIDTH

SIGN SCHEDULE REFERENCE
NUMBER (REFER TO
60629784-SHT-30-PCP5-CT-1206 FOR
SIGN SCHEDULE)

SIGNS POSITIONED IN PROPOSED
WOODEN BOLLARD

SIGNS POSITIONED ON A NEW POST

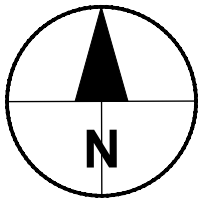

CONTINUATION - REFER TO 6062978-SHT-30-PCP5-CT-1204



PROJECT

PRESCOT TO CRONTON
CYCLEWAY

CLIENT



Knowsley Council
Yorkon Buildings, Archway Road, Huyton,
L36 9YU
tel. 0151 489 6000
www.knowsley.gov.uk

CONSULTANT

AECOM
4th Floor, Merchants Court
2-12 Lord Street
Liverpool, L2 1TS
www.aecom.com

NOTES

- TO BE READ IN CONJUNCTION WITH ALL OTHER RELEVANT DOCUMENTATION / INFORMATION.
- DIMENSIONS AND LEVELS ARE IN METRES UNLESS OTHERWISE STATED.
- DO NOT SCALE FROM THIS DRAWING, USE ONLY PRINTED DIMENSIONS.
- ALL LEVELS RELATE TO ORDNANCE DATUM.
- THIS DRAWING HAS BEEN PRODUCED USING TOPOGRAPHICAL SURVEY CARRIED OUT BY "MALCOLM HUGHES LAND SURVEYORS" IN MAY 2020 AND OS MAPPING RECEIVED FROM KNOWSLEY COUNCIL ON 9TH MARCH 2020.
- REFER TO DRAWING NO. 60629784-SHT-30-PCP0-CT-0100 TO 0101 FOR SCHEME LOCATION PLAN.

DETAILED DESIGN

© CROWN COPYRIGHT AND DATABASE RIGHTS 2020 OS 100017655 YOU ARE PERMITTED TO USE THIS DATA SOLELY TO ENABLE YOU TO RESPOND TO, OR INTERACT WITH, THE ORGANISATION THAT PROVIDED YOU WITH THE DATA. YOU ARE NOT PERMITTED TO COPY, SUB-LICENCE, DISTRIBUTE OR SELL ANY OF THIS DATA TO THIRD PARTIES IN ANY FORM.

ISSUE/REVISION

D3	25.01.2022	SCHEDULE UPDATED
D2	02.11.2021	RSA COMMENTS ADDED
D1	30.10.2020	DETAILED DESIGN
I/R	DATE	DESCRIPTION

PROJECT NUMBER

60629784


SHEET TITLE

PHASE 5
ROAD MARKINGS AND SIGNS
(SHEET 5)

SHEET NUMBER

60629784-SHT-30-PCP5-CT-1205

This drawing has been prepared for the use of AECOM's client. It may not be used, modified, reproduced or relied upon by third parties, except as agreed by AECOM or as required by law. AECOM accepts no responsibility, and denies any liability whatsoever, to any party that uses or relies on this drawing without AECOM's express written consent. Do not scale this document. All measurements must be obtained from the stated dimensions.

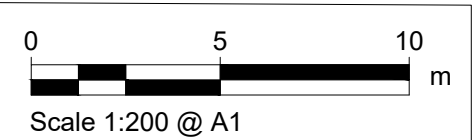

No. of	DIAG No.	SIGN REF No.	DESCRIPTION	SIGN DIMENSIONS			REFLEX CLASS	'X' HEIGHT	MOUNTING DETAILS	REMARKS
				WIDE	HIGH	AREA				
21	956	1		200	200	0.03	RA2	N/A	To be mounted in new timber bollard	
2	N/A	2		485	190	0.09	N/A	50	To be mounted with a minimum of 2.4m clearance to ground	To be designed as part of timber finger post
2	N/A	3		485	190	0.09	N/A	50	To be mounted with a minimum of 2.4m clearance to ground	To be designed as part of timber finger post
1	N/A	4		485	190	0.09	N/A	50	To be mounted with a minimum of 2.4m clearance to ground	To be designed as part of timber finger post
1	N/A	5		485	190	0.09	N/A	50	To be mounted with a minimum of 2.4m clearance to ground	To be designed as part of timber finger post
2	N/A	6	EXISTING SIGN 						To be mounted with a minimum of 2.4m clearance to ground	Mounted on new post and relocated Lighting Column
1	N/A	7		485	190	0.09	N/A	50	To be mounted with a minimum of 2.4m clearance to ground	To be designed as part of timber finger post and placed on the back of Sign Ref. 2



PROJECT

PRESCOT TO CRANTON
CYCLEWAY

CLIENT



Knowsley Council
Yorkon Buildings, Archway Road, Huyton,
L36 9YU
tel. 0151 489 6000
www.knowsley.gov.uk

CONSULTANT

AECOM
4th Floor, Merchants Court
2-12 Lord Street
Liverpool, L2 1TS
www.aecom.com

NOTES

- TO BE READ IN CONJUNCTION WITH ALL OTHER RELEVANT DOCUMENTATION / INFORMATION.
- DIMENSIONS AND LEVELS ARE IN METRES UNLESS OTHERWISE STATED.
- DO NOT SCALE FROM THIS DRAWING. USE ONLY PRINTED DIMENSIONS.
- ALL LEVELS RELATE TO ORDNANCE DATUM.
- THIS DRAWING HAS BEEN PRODUCED USING TOPOGRAPHICAL SURVEY CARRIED OUT BY "MALCOLM HUGHES LAND SURVEYORS" IN MAY 2020 AND OS MAPPING RECEIVED FROM KNOWSLEY COUNCIL ON 9TH MARCH 2020.
- REFER TO DRAWING NO. 60629784-SHT-30-PCP0-CT-0100 TO 0101 FOR SCHEME LOCATION PLAN.

DETAILED DESIGN

© CROWN COPYRIGHT AND DATABASE RIGHTS 2020 OS 100017655 YOU ARE PERMITTED TO USE THIS DATA SOLELY TO ENABLE YOU TO RESPOND TO, OR INTERACT WITH, THE ORGANISATION THAT PROVIDED YOU WITH THE DATA. YOU ARE NOT PERMITTED TO COPY, SUB-LICENCE, DISTRIBUTE OR SELL ANY OF THIS DATA TO THIRD PARTIES IN ANY FORM.

ISSUE/REVISION

D2	02.11.2021	RSA COMMENTS ADDED
D1	30.10.2020	DETAILED DESIGN
I/R	DATE	DESCRIPTION

PROJECT NUMBER

60629784

SHEET TITLE

PHASE 5
SIGN SCHEDULE

SHEET NUMBER

60629784-SHT-30-PCP5-CT-1206

This drawing has been prepared for the use of AECOM's client. It may not be used, modified, reproduced or relied upon by third parties, except as agreed by AECOM or as required by law. AECOM accepts no responsibility, and denies any liability whatsoever, to any party that uses or relies on this drawing without AECOM's express written consent. Do not scale this document. All measurements must be obtained from the stated dimensions.