


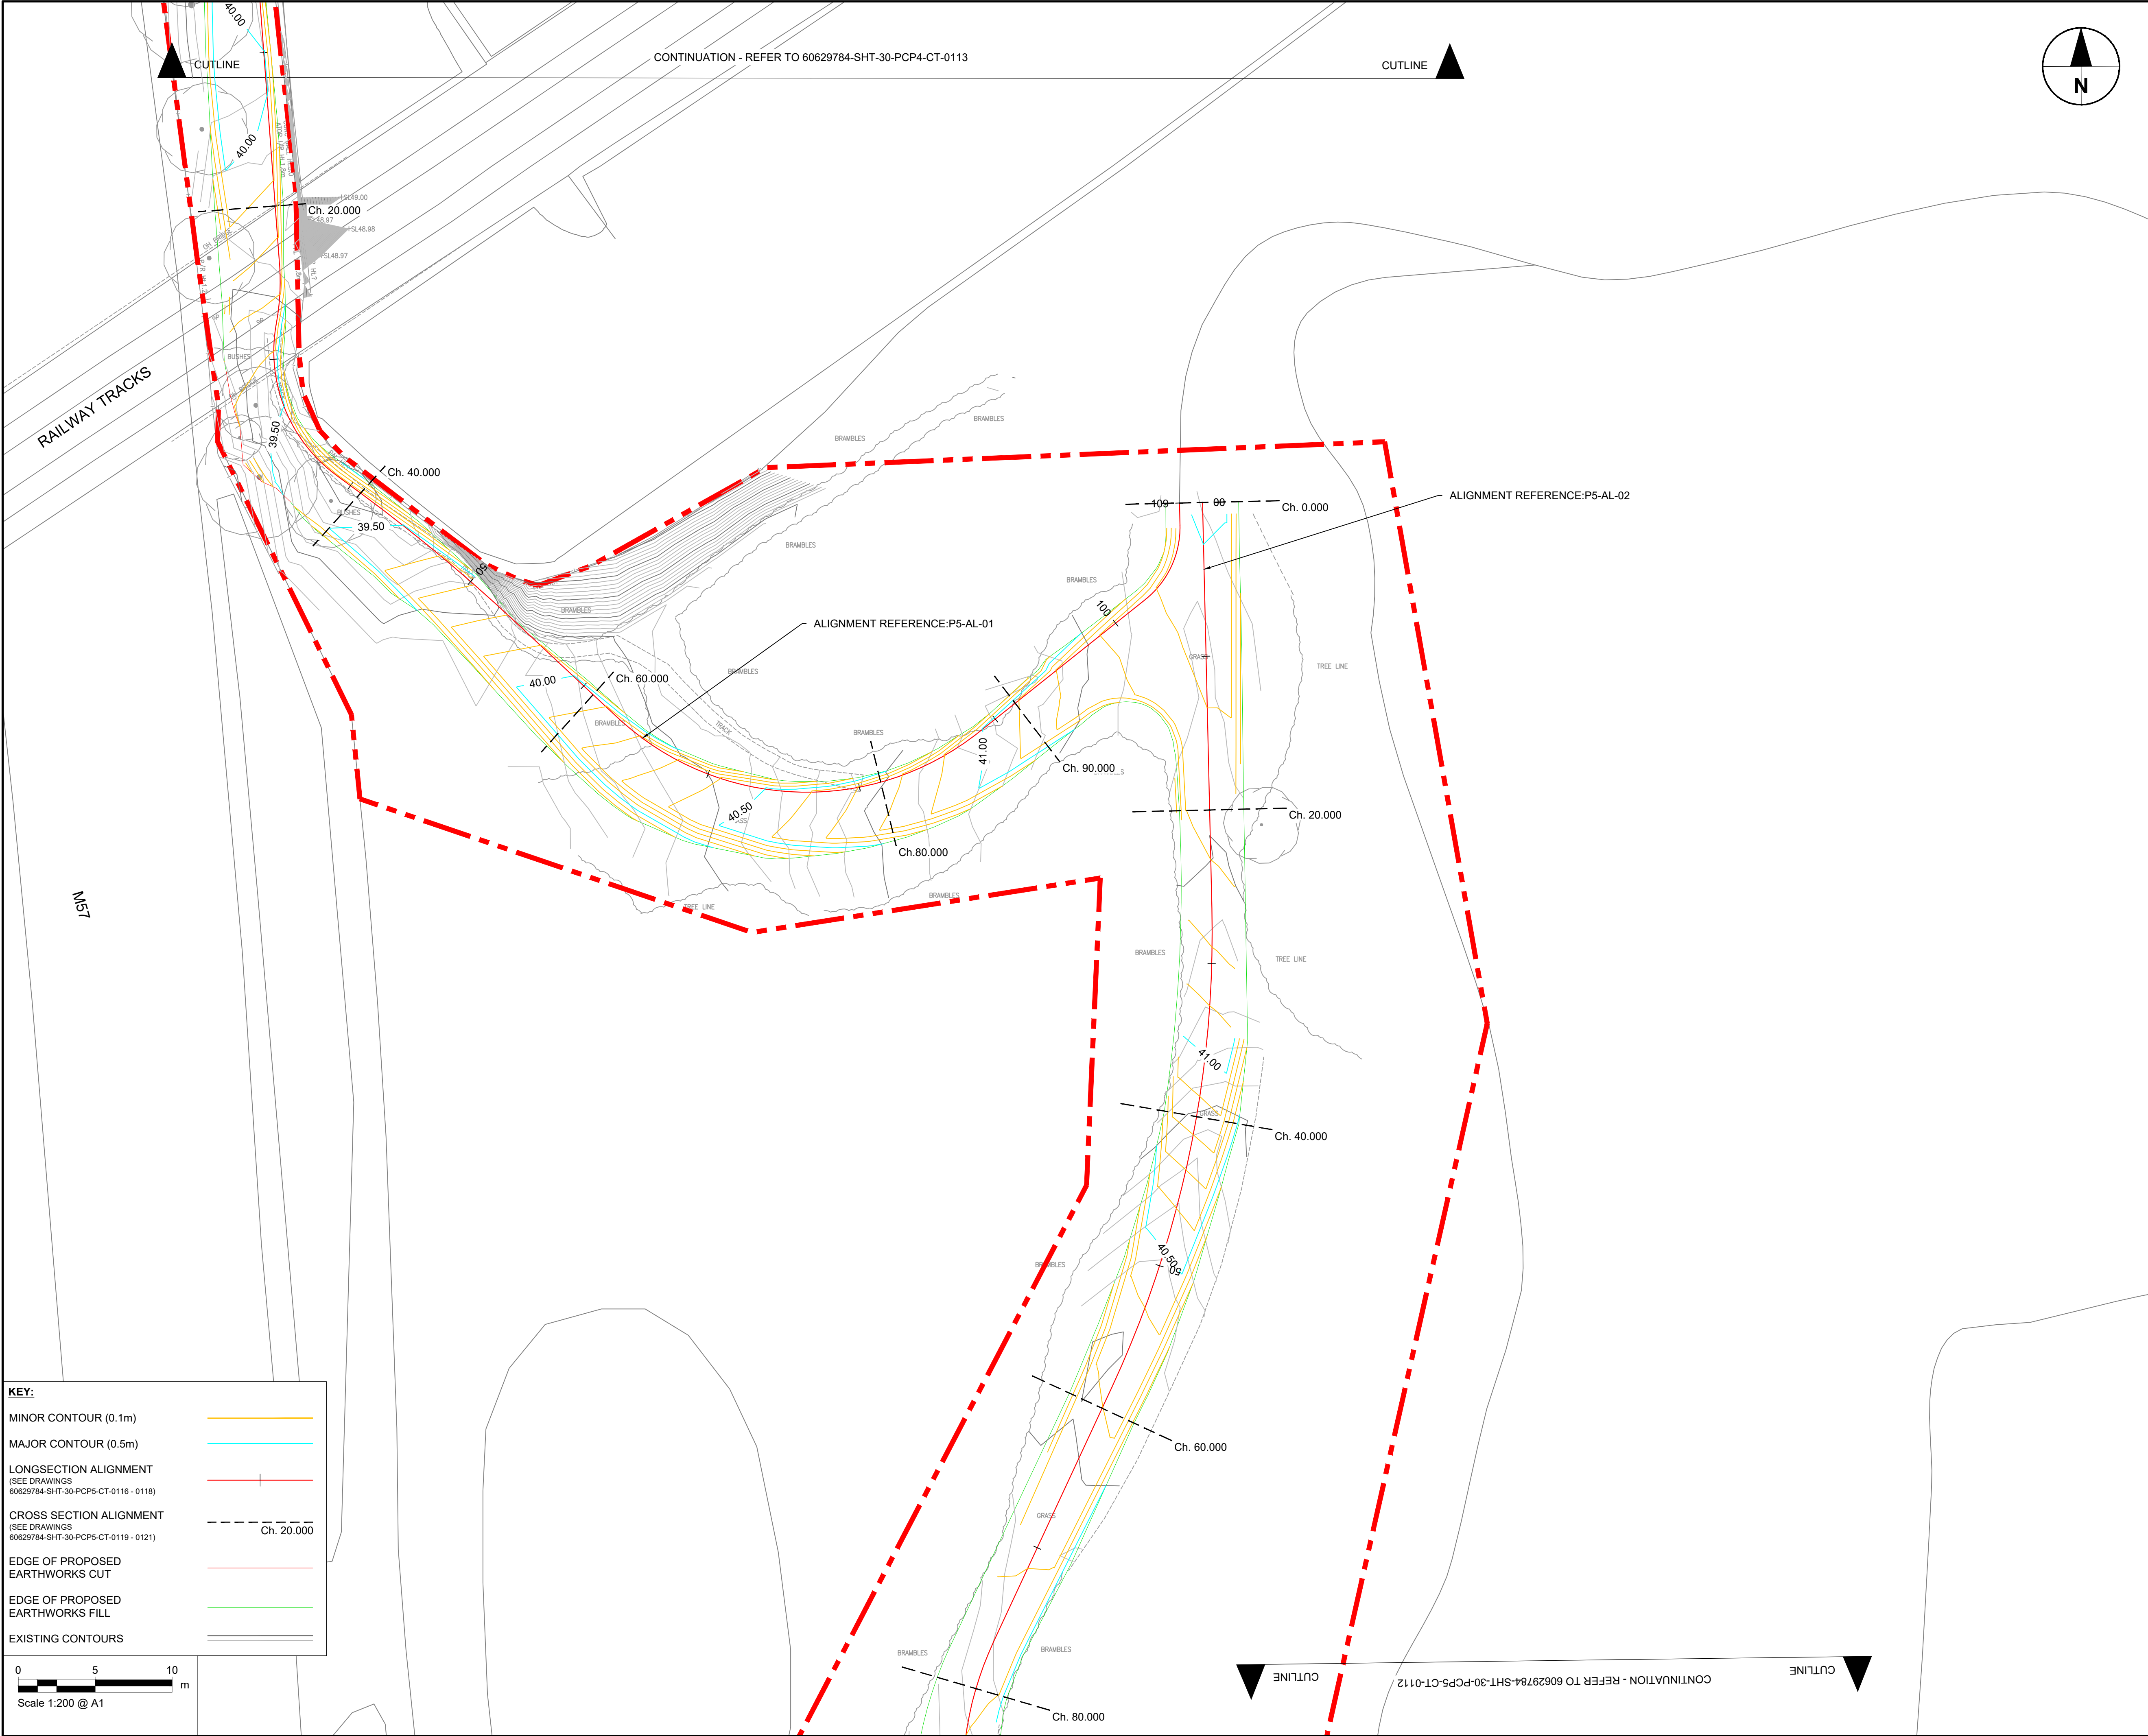

KEY:

MINOR CONTOUR (0.1m)

MAJOR CONTOUR (0.5m)

LONGSECTION ALIGNMENT
(SEE DRAWINGS
60629784-SHT-30-PCP5-CT-0116 - 0118)

CROSS SECTION ALIGNMENT
(SEE DRAWINGS
60629784-SHT-30-PCP5-CT-0119 - 0121)

EDGE OF PROPOSED
EARTHWORKS CUT

EDGE OF PROPOSED
EARTHWORKS FILL

EXISTING CONTOURS


0

5

10

m

Scale 1:200 @ A1

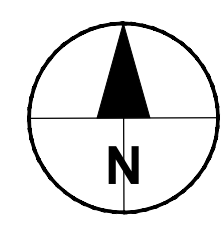

PROJECT

PRESCOT TO CRONTON
CYCLEWAY

CLIENT



Knowsley Council
Yorkon Buildings, Archway Road, Huyton,
L36 9YU
tel. 0151 489 6000
www.knowsley.gov.uk

CONSULTANT

AECOM
4th Floor, Merchants Court
2-12 Lord Street
Liverpool, L2 1TS
www.aecom.com

NOTES

- TO BE READ IN CONJUNCTION WITH ALL OTHER RELEVANT DOCUMENTATION / INFORMATION.
- DIMENSIONS AND LEVELS ARE IN METRES UNLESS OTHERWISE STATED.
- DO NOT SCALE FROM THIS DRAWING. USE ONLY PRINTED DIMENSIONS.
- ALL LEVELS RELATE TO ORDNANCE DATUM.
- THIS DRAWING HAS BEEN PRODUCED USING TOPOGRAPHICAL SURVEY CARRIED OUT BY "MALCOLM HUGHES LAND SURVEYORS" IN MAY 2020 AND OS MAPPING RECEIVED FROM KNOWSLEY COUNCIL ON 9TH MARCH 2020.
- REFER TO DRAWING NO. 60629784-SHT-30-PCP0-CT-0100 TO 0101 FOR SCHEME LOCATION PLAN.

DETAILED DESIGN

© CROWN COPYRIGHT AND DATABASE RIGHTS 2020 OS 100017655 YOU ARE PERMITTED TO USE THIS DATA SOLELY TO ENABLE YOU TO RESPOND TO, OR INTERACT WITH, THE ORGANISATION THAT PROVIDED YOU WITH THE DATA. YOU ARE NOT PERMITTED TO COPY, SUB-LICENCE, DISTRIBUTE OR SELL ANY OF THIS DATA TO THIRD PARTIES IN ANY FORM.

ISSUE/REVISION

I/R	DATE	DESCRIPTION
D2	21.01.2022	UPDATED PER GI RESULTS
D1	30.10.2020	DETAILED DESIGN
I/R	DATE	DESCRIPTION

PROJECT NUMBER

60629784


SHEET TITLE

PHASE 5
PROPOSED CONTOURS
(SHEET 1)

SHEET NUMBER

60629784-SHT-30-PCP5-CT-0111

This drawing has been prepared for the use of AECOM's client. It may not be used, modified, reproduced or relied upon by third parties, except as agreed by AECOM or as required by law. AECOM accepts no responsibility, and denies any liability whatsoever, to any party that uses or relies on this drawing without AECOM's express written consent. Do not scale this document. All measurements must be obtained from the stated dimensions.

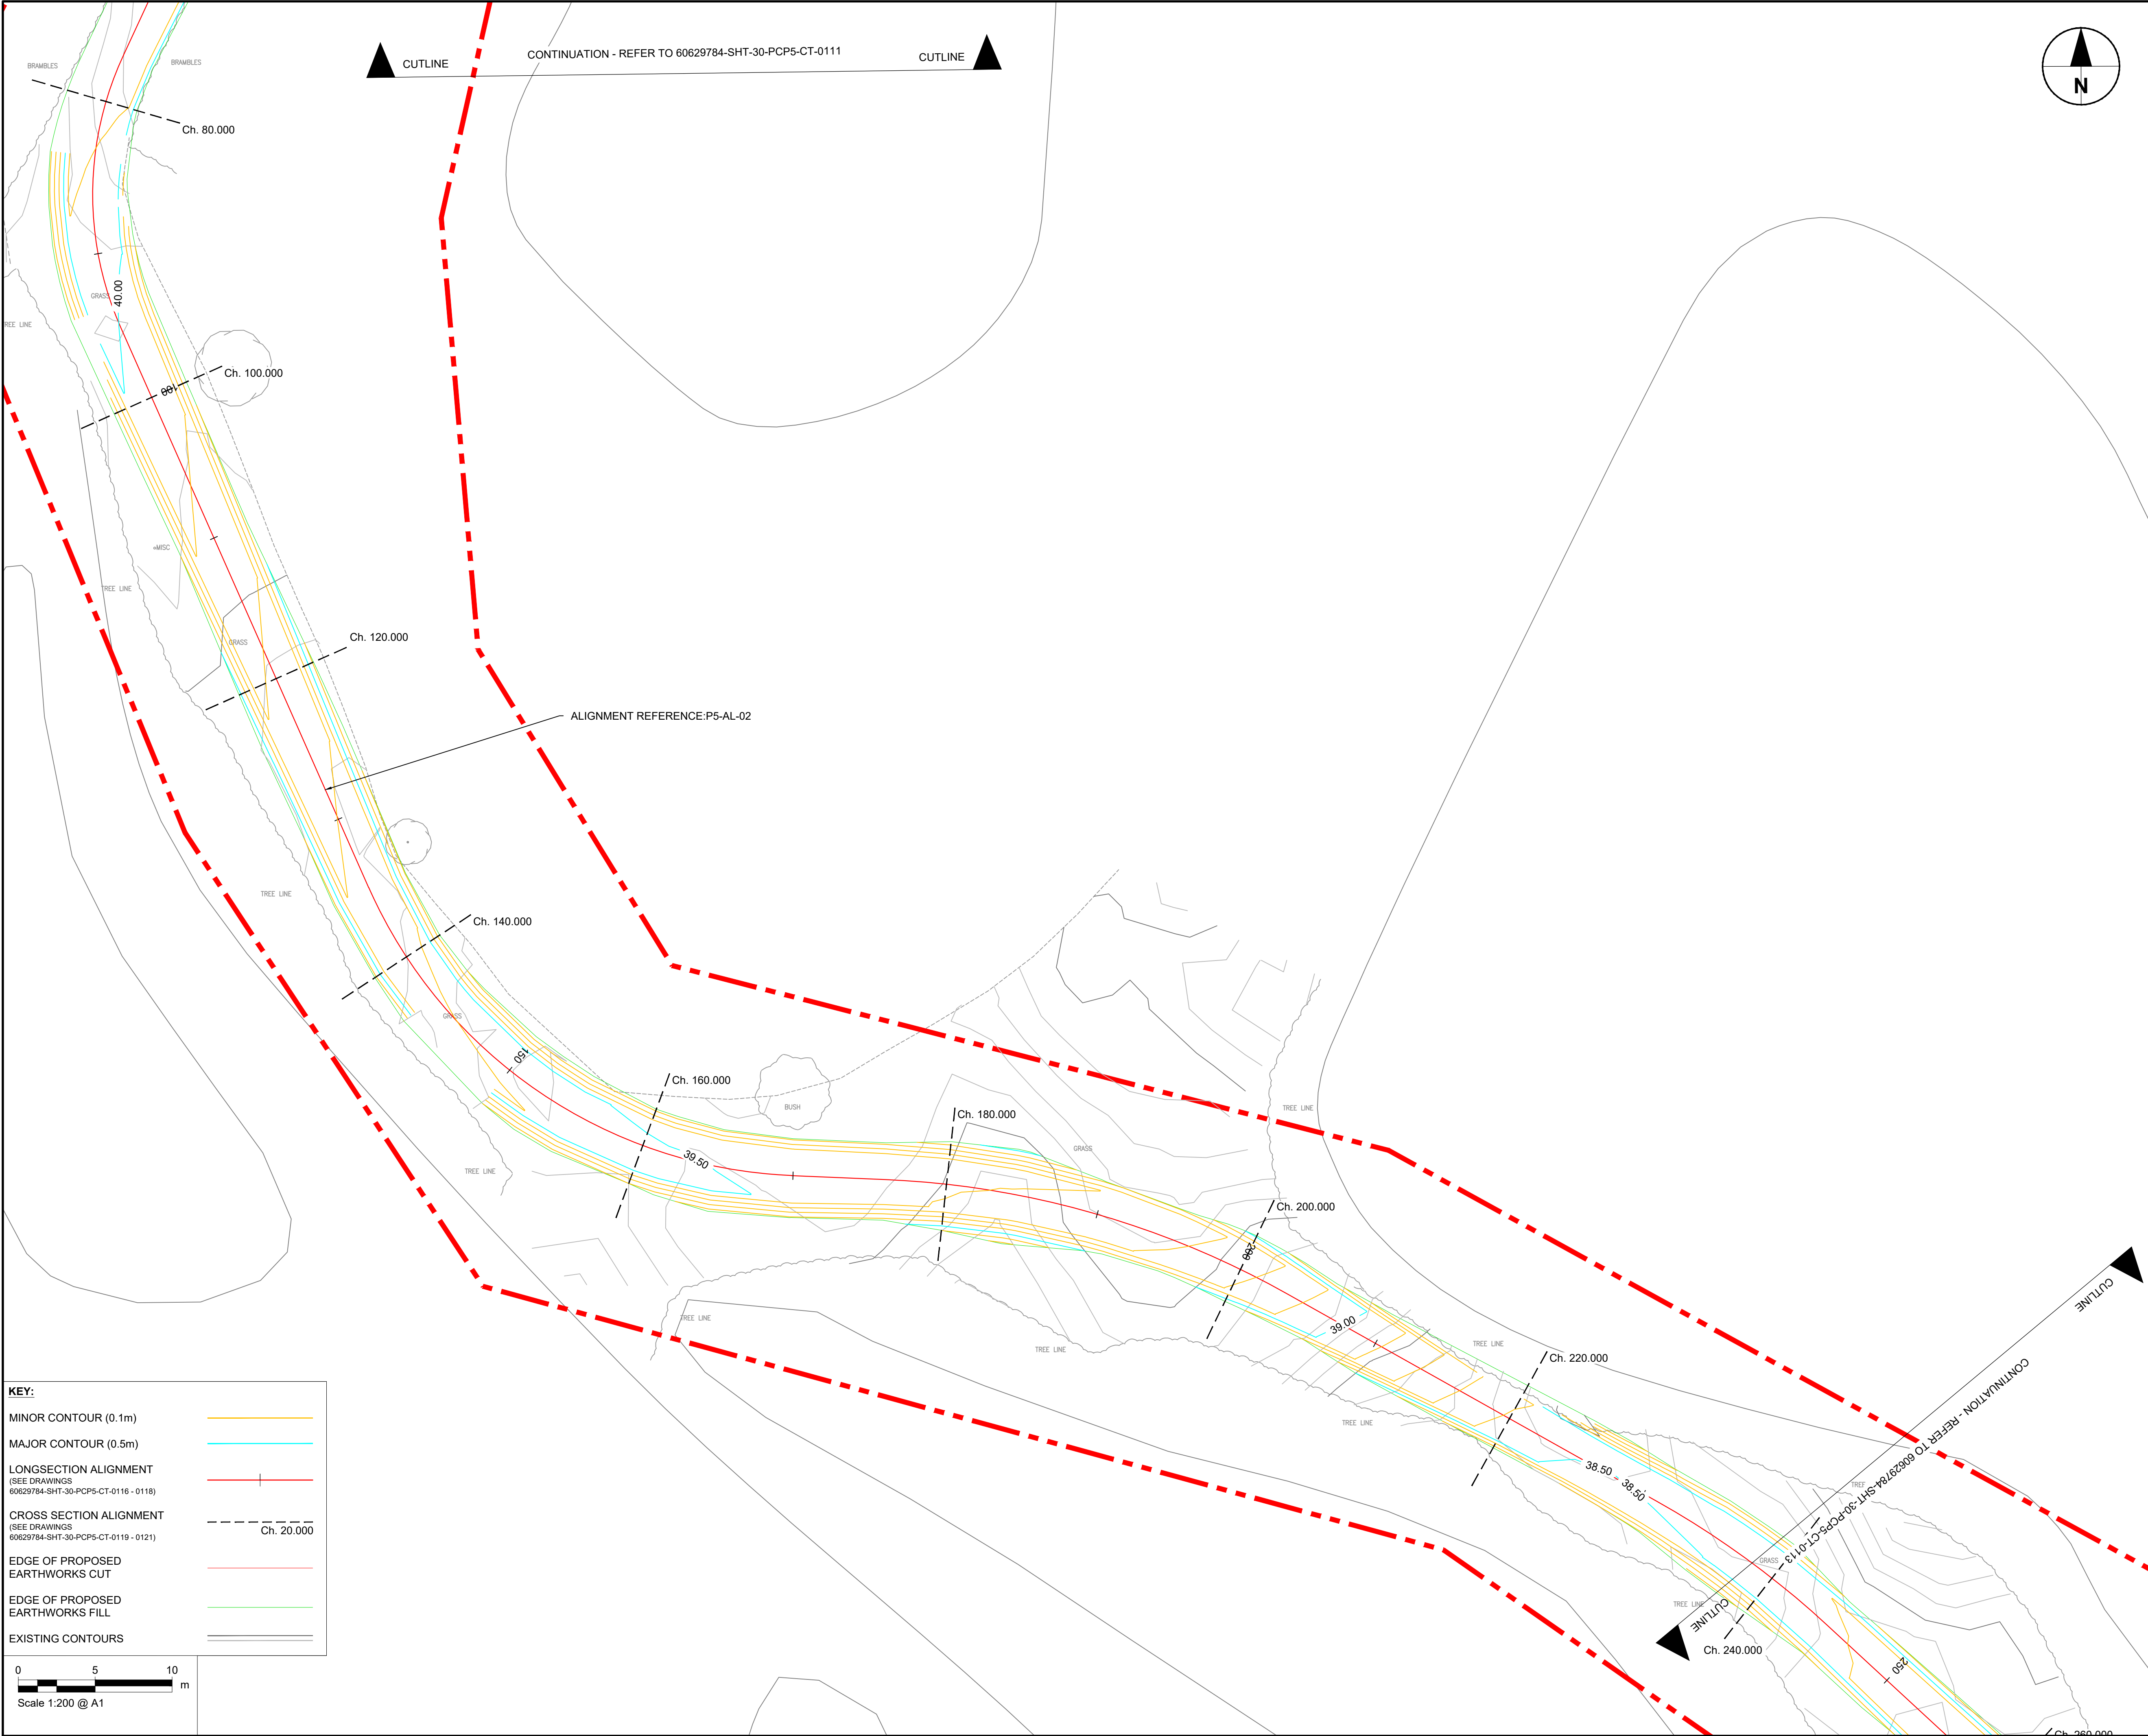

KEY:

MINOR CONTOUR (0.1m)

MAJOR CONTOUR (0.5m)

LONGSECTION ALIGNMENT
(SEE DRAWINGS
60629784-SHT-30-PCP5-CT-0116 - 0118)

CROSS SECTION ALIGNMENT
(SEE DRAWINGS
60629784-SHT-30-PCP5-CT-0119 - 0121)

EDGE OF PROPOSED
EARTHWORKS CUT

EDGE OF PROPOSED
EARTHWORKS FILL

EXISTING CONTOURS

05


0

5

10

m

Scale 1:200 @ A1

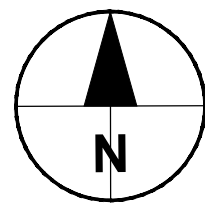

PROJECT

PRESCOT TO CRONTON
CYCLEWAY

CLIENT



Knowsley Council
Yorikon Buildings, Archway Road, Huyton,
L36 9YU
tel. 0151 489 6000
www.knowsley.gov.uk

CONSULTANT

AECOM
4th Floor, Merchants Court
2-12 Lord Street
Liverpool, L2 1TS
www.aecom.com

NOTES

- TO BE READ IN CONJUNCTION WITH ALL
OTHER RELEVANT DOCUMENTATION /
INFORMATION.
- DIMENSIONS AND LEVELS ARE IN METRES
UNLESS OTHERWISE STATED.
- DO NOT SCALE FROM THIS DRAWING. USE
ONLY PRINTED DIMENSIONS.
- ALL LEVELS RELATE TO ORDNANCE DATUM.
- THIS DRAWING HAS BEEN PRODUCED
USING TOPOGRAPHICAL SURVEY CARRIED
OUT BY "MALCOLM HUGHES LAND
SURVEYORS" IN MAY 2020 AND OS
MAPPING RECEIVED FROM KNOWSLEY
COUNCIL ON 9TH MARCH 2020.
- REFER TO DRAWING NO.
60629784-SHT-30-PCP0-CT-0100 TO 0101
FOR SCHEME LOCATION PLAN.

DETAILED DESIGN

© CROWN COPYRIGHT AND DATABASE
RIGHTS 2020 OS 100017655 YOU ARE PERMITTED
TO USE THIS DATA SOLELY TO ENABLE YOU TO
RESPOND TO, OR INTERACT WITH, THE
ORGANISATION THAT PROVIDED YOU WITH THE
DATA. YOU ARE NOT PERMITTED TO COPY,
SUB-LICENCE, DISTRIBUTE OR SELL ANY OF
THIS DATA TO THIRD PARTIES IN ANY FORM.

ISSUE/REVISION

DATE	DESCRIPTION
D2 21.01.2022	UPDATED PER GI RESULTS
D1 30.10.2020	DETAILED DESIGN
I/R	

PROJECT NUMBER

60629784



SHEET TITLE

PHASE 5
PROPOSED CONTOURS
(SHEET 2)

SHEET NUMBER

60629784-SHT-30-PCP5-CT-0112

This drawing has been prepared for the use of AECOM's client. It may not be used, modified, reproduced or relied upon by third parties, except as agreed by AECOM or as required by law. AECOM accepts no responsibility, and denies any liability whatsoever, to any party that uses or relies on this drawing without AECOM's express written consent. Do not scale this document. All measurements must be obtained from the stated dimensions.

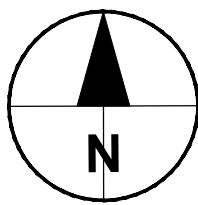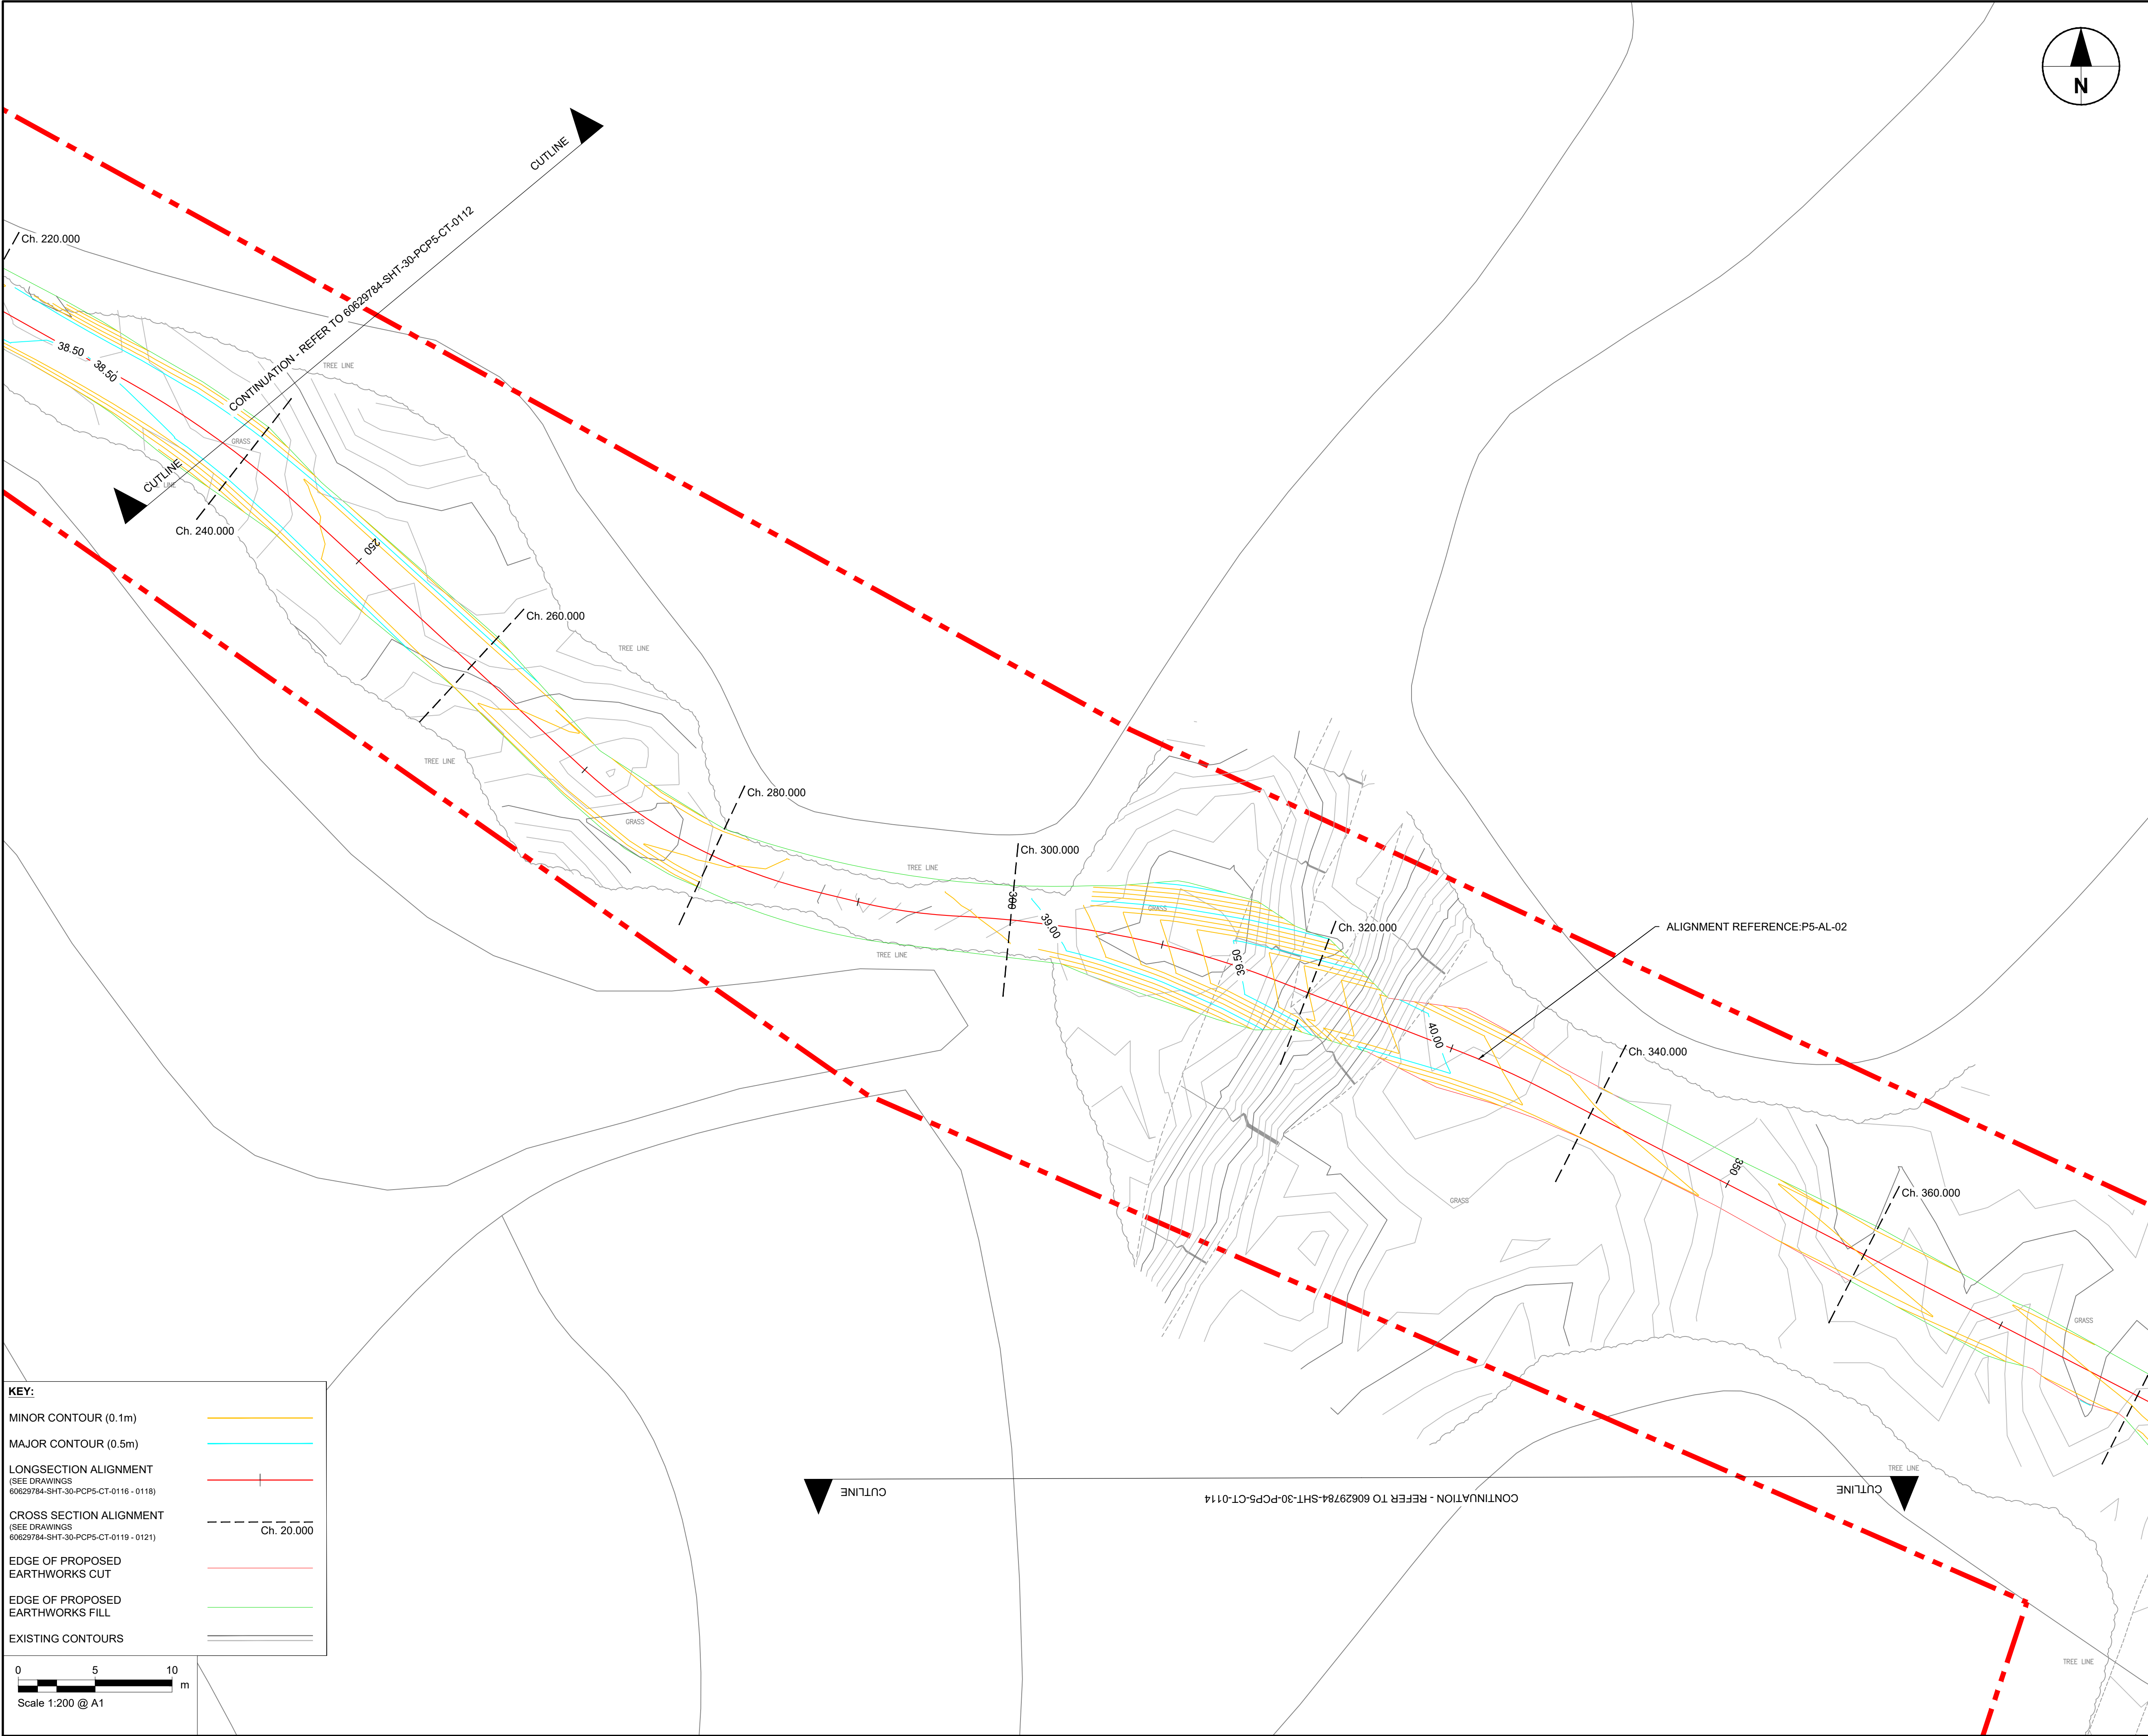

AECOM

PROJECT

PRESCOT TO CRONTON
CYCLEWAY

CLIENT



Knowsley Council
Yorkon Buildings, Archway Road, Huyton,
L36 9YU
tel. 0151 489 6000
www.knowsley.gov.uk

CONSULTANT

AECOM
4th Floor, Merchants Court
2-12 Lord Street
Liverpool, L2 1TS
www.aecom.com

NOTES

1. TO BE READ IN CONJUNCTION WITH ALL OTHER RELEVANT DOCUMENTATION / INFORMATION.
2. DIMENSIONS AND LEVELS ARE IN METRES UNLESS OTHERWISE STATED.
3. DO NOT SCALE FROM THIS DRAWING. USE ONLY PRINTED DIMENSIONS.
4. ALL LEVELS RELATE TO ORDNANCE DATUM.
5. THIS DRAWING HAS BEEN PRODUCED USING TOPOGRAPHICAL SURVEY CARRIED OUT BY "MALCOLM HUGHES LAND SURVEYORS" IN MAY 2020 AND OS MAPPING RECEIVED FROM KNOWSLEY COUNCIL ON 9TH MARCH 2020.
6. REFER TO DRAWING NO. 60629784-SHT-30-PCP0-CT-0100 TO 0101 FOR SCHEME LOCATION PLAN.

DETAILED DESIGN

© CROWN COPYRIGHT AND DATABASE RIGHTS 2020 OS 100017655 YOU ARE PERMITTED TO USE THIS DATA SOLELY TO ENABLE YOU TO RESPOND TO, OR INTERACT WITH, THE ORGANISATION THAT PROVIDED YOU WITH THE DATA. YOU ARE NOT PERMITTED TO COPY, SUB-LICENCE, DISTRIBUTE OR SELL ANY OF THIS DATA TO THIRD PARTIES IN ANY FORM.

ISSUE/REVISION

DATE	DESCRIPTION
D2 21.01.2022	UPDATED PER GI RESULTS
D1 30.10.2020	DETAILED DESIGN
I/R	

PROJECT NUMBER

60629784

SHEET TITLE


PHASE 5
PROPOSED CONTOURS
(SHEET 3)

SHEET NUMBER

60629784-SHT-30-PCP5-CT-0113

This drawing has been prepared for the use of AECOM's client. It may not be used, modified, reproduced or relied upon by third parties, except as agreed by AECOM or as required by law. AECOM accepts no responsibility, and denies any liability whatsoever, to any party that uses or relies on this drawing without AECOM's express written consent. Do not scale this document. All measurements must be obtained from the stated dimensions.

ISO A1 594mm x 841mm
Approved: JB
Checked: AS
Designer: TD
Project Management Initials: 60629784-SHT-30-PCP5-CT-0111-0115.DWG
Last saved by: CHOWS1(2022.01.28) Last Plotted: 2022.01.28
Filename: \\UK-PL1-PP002-ELU-AECOM\NET-COM\UK-PL1-PP002-11TP\PROJECTS\TRAFFIC AND LOCAL ROADS\60629784 - PRESCOT TO CRONTON CYCLEWAY\900_CAD_GIS\910_CAD\02 SHEETS\DETAILED DESIGN\60629784-SHT-30-PCP5-CT-0111-0115.DWG

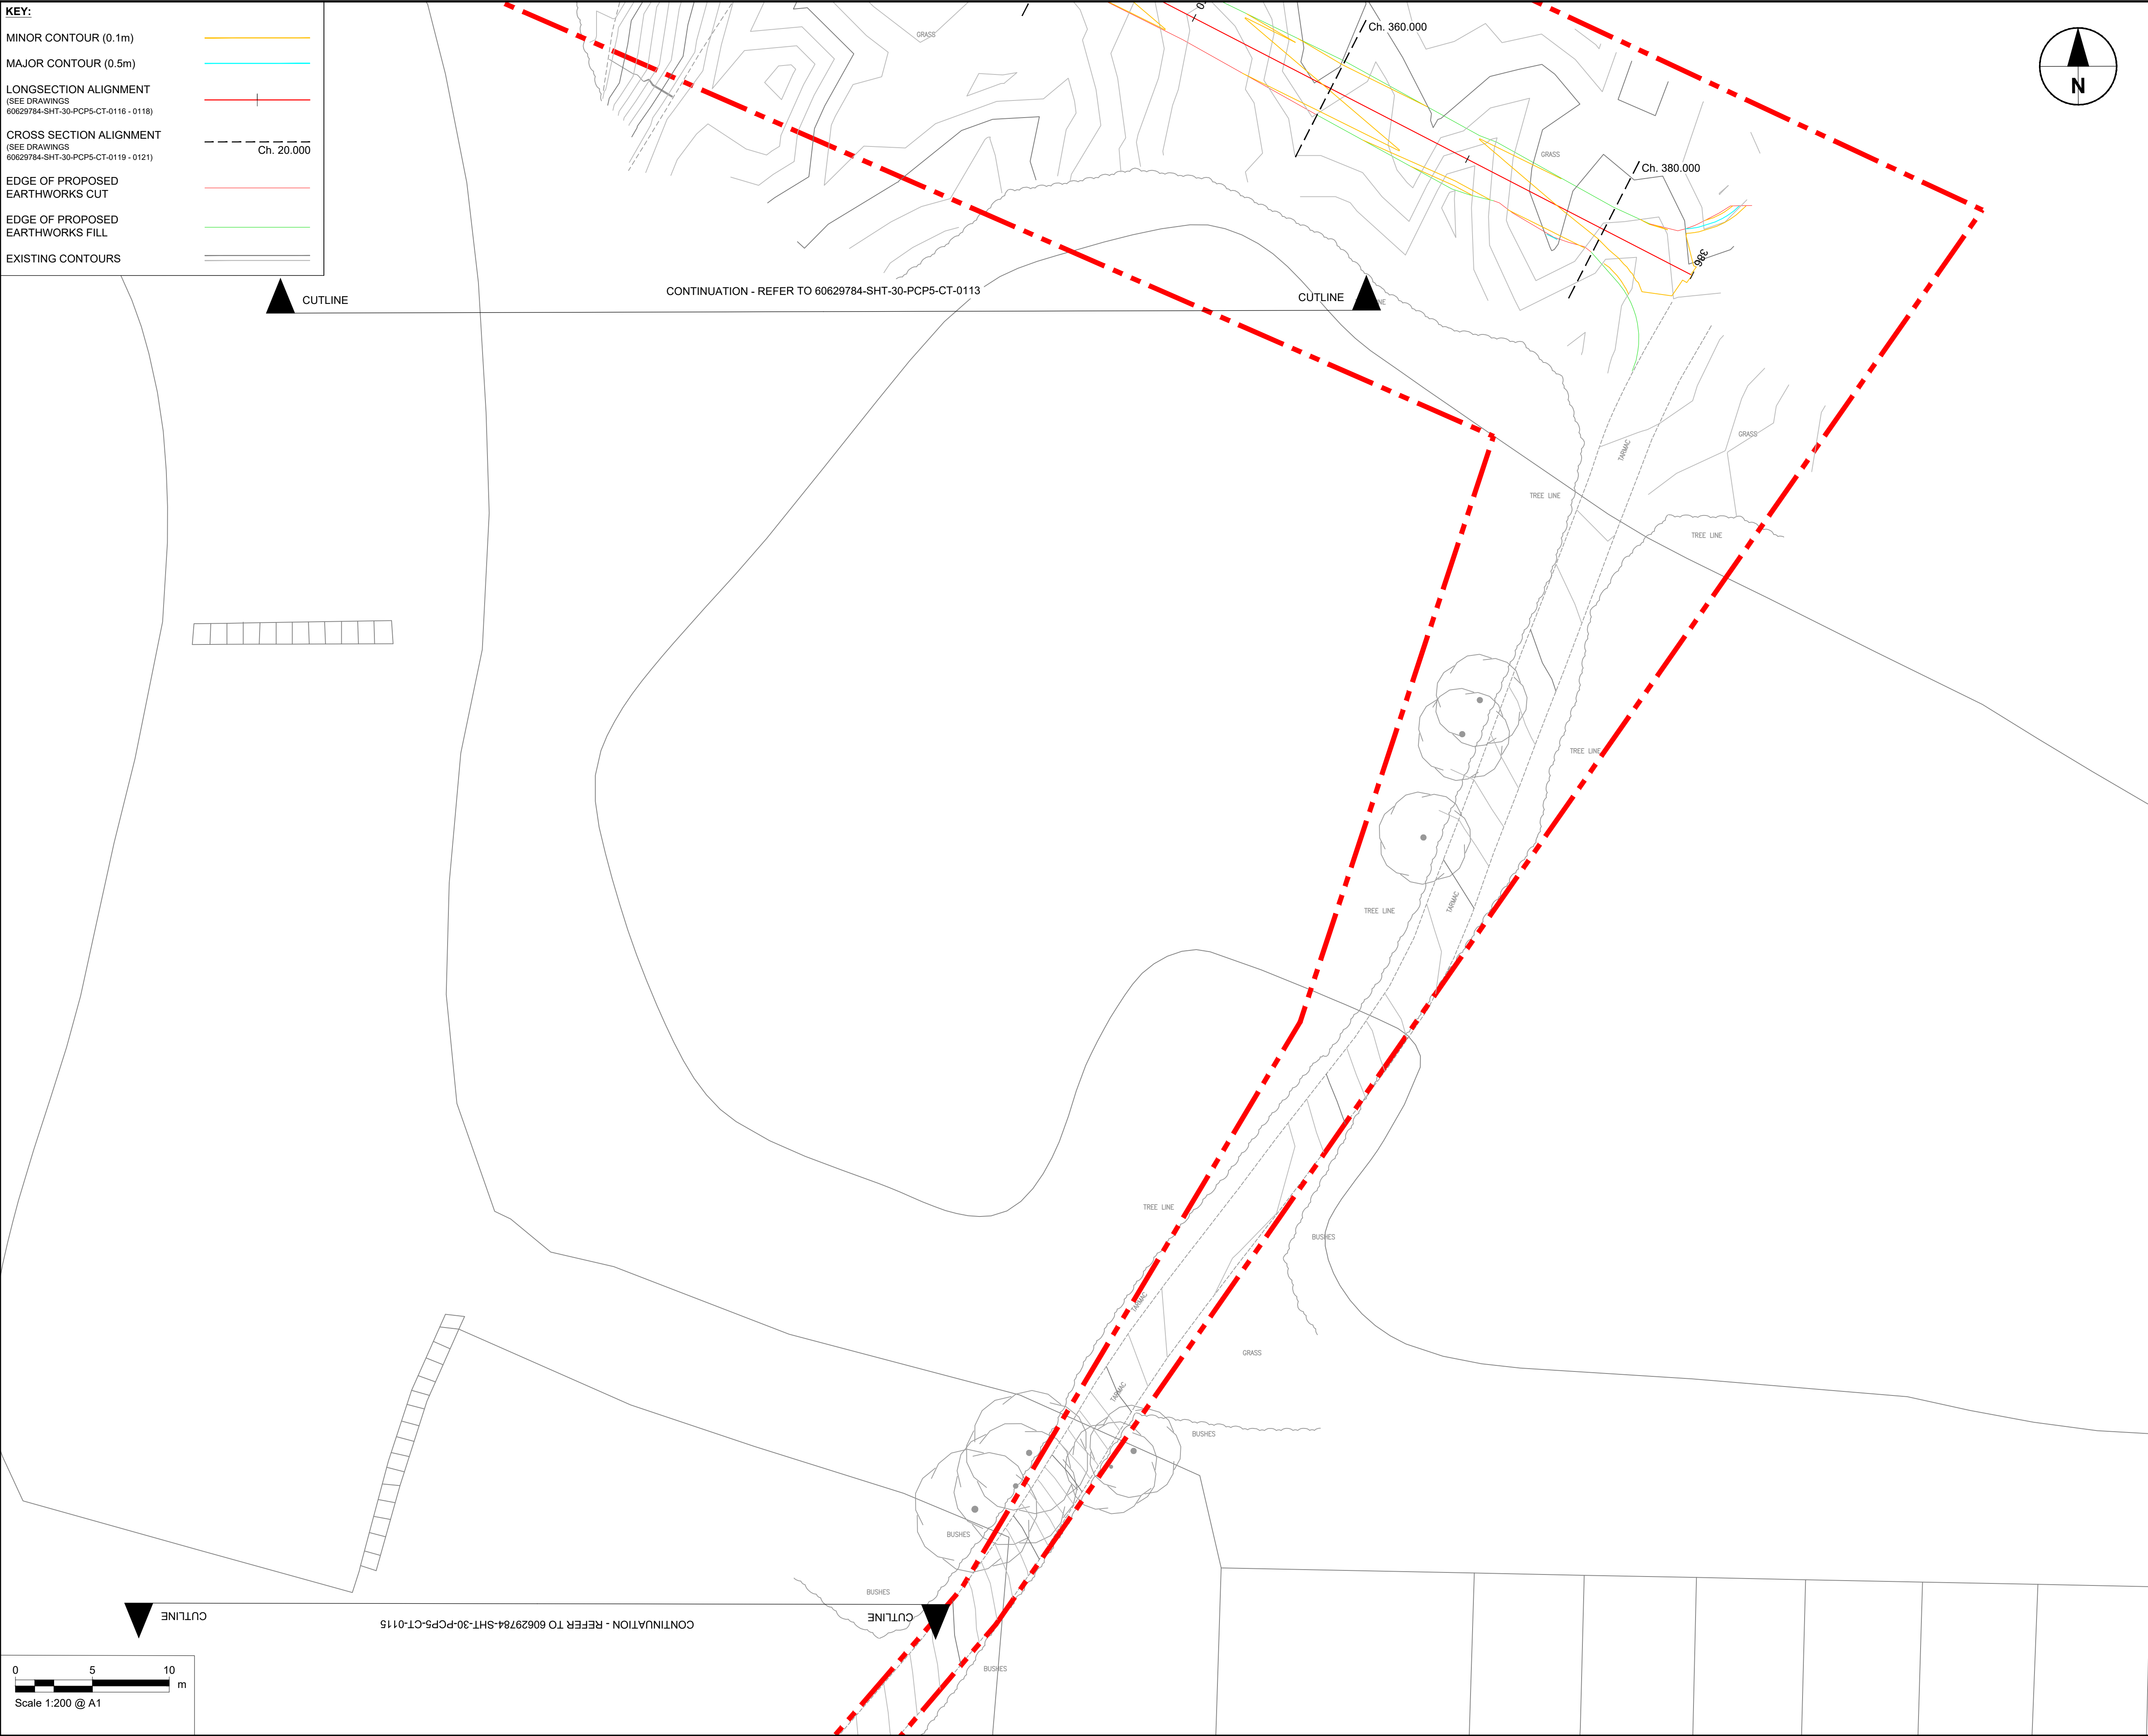

This drawing has been prepared for the use of AECOM's client. It may not be used, modified, reproduced or relied upon by third parties, except as agreed by AECOM or as required by law. AECOM accepts no responsibility, and denies any liability whatsoever, to any party that uses or relies on this drawing without AECOM's express written consent. All measurements must be obtained from the stated dimensions.



PROJECT

PRESCOT TO CRONTON
CYCLEWAY

CLIENT



Knowsley Council
Yorkon Buildings, Archway Road, Huyton,
L36 9YU
tel. 0151 489 6000
www.knowsley.gov.uk

CONSULTANT

AECOM
4th Floor, Merchants Court
2-12 Lord Street
Liverpool, L2 1TS
www.aecom.com

NOTES

- TO BE READ IN CONJUNCTION WITH ALL OTHER RELEVANT DOCUMENTATION / INFORMATION.
- DIMENSIONS AND LEVELS ARE IN METRES UNLESS OTHERWISE STATED.
- DO NOT SCALE FROM THIS DRAWING, USE ONLY PRINTED DIMENSIONS.
- ALL LEVELS RELATE TO ORDNANCE DATUM.
- THIS DRAWING HAS BEEN PRODUCED USING TOPOGRAPHICAL SURVEY CARRIED OUT BY "MALCOLM HUGHES LAND SURVEYORS" IN MAY 2020 AND OS MAPPING RECEIVED FROM KNOWSLEY COUNCIL ON 9TH MARCH 2020.
- REFER TO DRAWING NO. 60629784-SHT-30-PCP0-CT-0100 TO 0101 FOR SCHEME LOCATION PLAN.

DETAILED DESIGN

© CROWN COPYRIGHT AND DATABASE RIGHTS 2020 OS 100017655 YOU ARE PERMITTED TO USE THIS DATA SOLELY TO ENABLE YOU TO RESPOND TO, OR INTERACT WITH, THE ORGANISATION THAT PROVIDED YOU WITH THE DATA. YOU ARE NOT PERMITTED TO COPY, SUB-LICENCE, DISTRIBUTE OR SELL ANY OF THIS DATA TO THIRD PARTIES IN ANY FORM.

ISSUE/REVISION

I/R	DATE	DESCRIPTION
D2	21.01.2022	UPDATED PER GI RESULTS
D1	30.10.2020	DETAILED DESIGN
I/R	DATE	DESCRIPTION

PROJECT NUMBER

60629784


SHEET TITLE

PHASE 5
PROPOSED CONTOURS
(SHEET 4)

SHEET NUMBER

60629784-SHT-30-PCP5-CT-0114

NO CONTOURS ON THIS SHEET

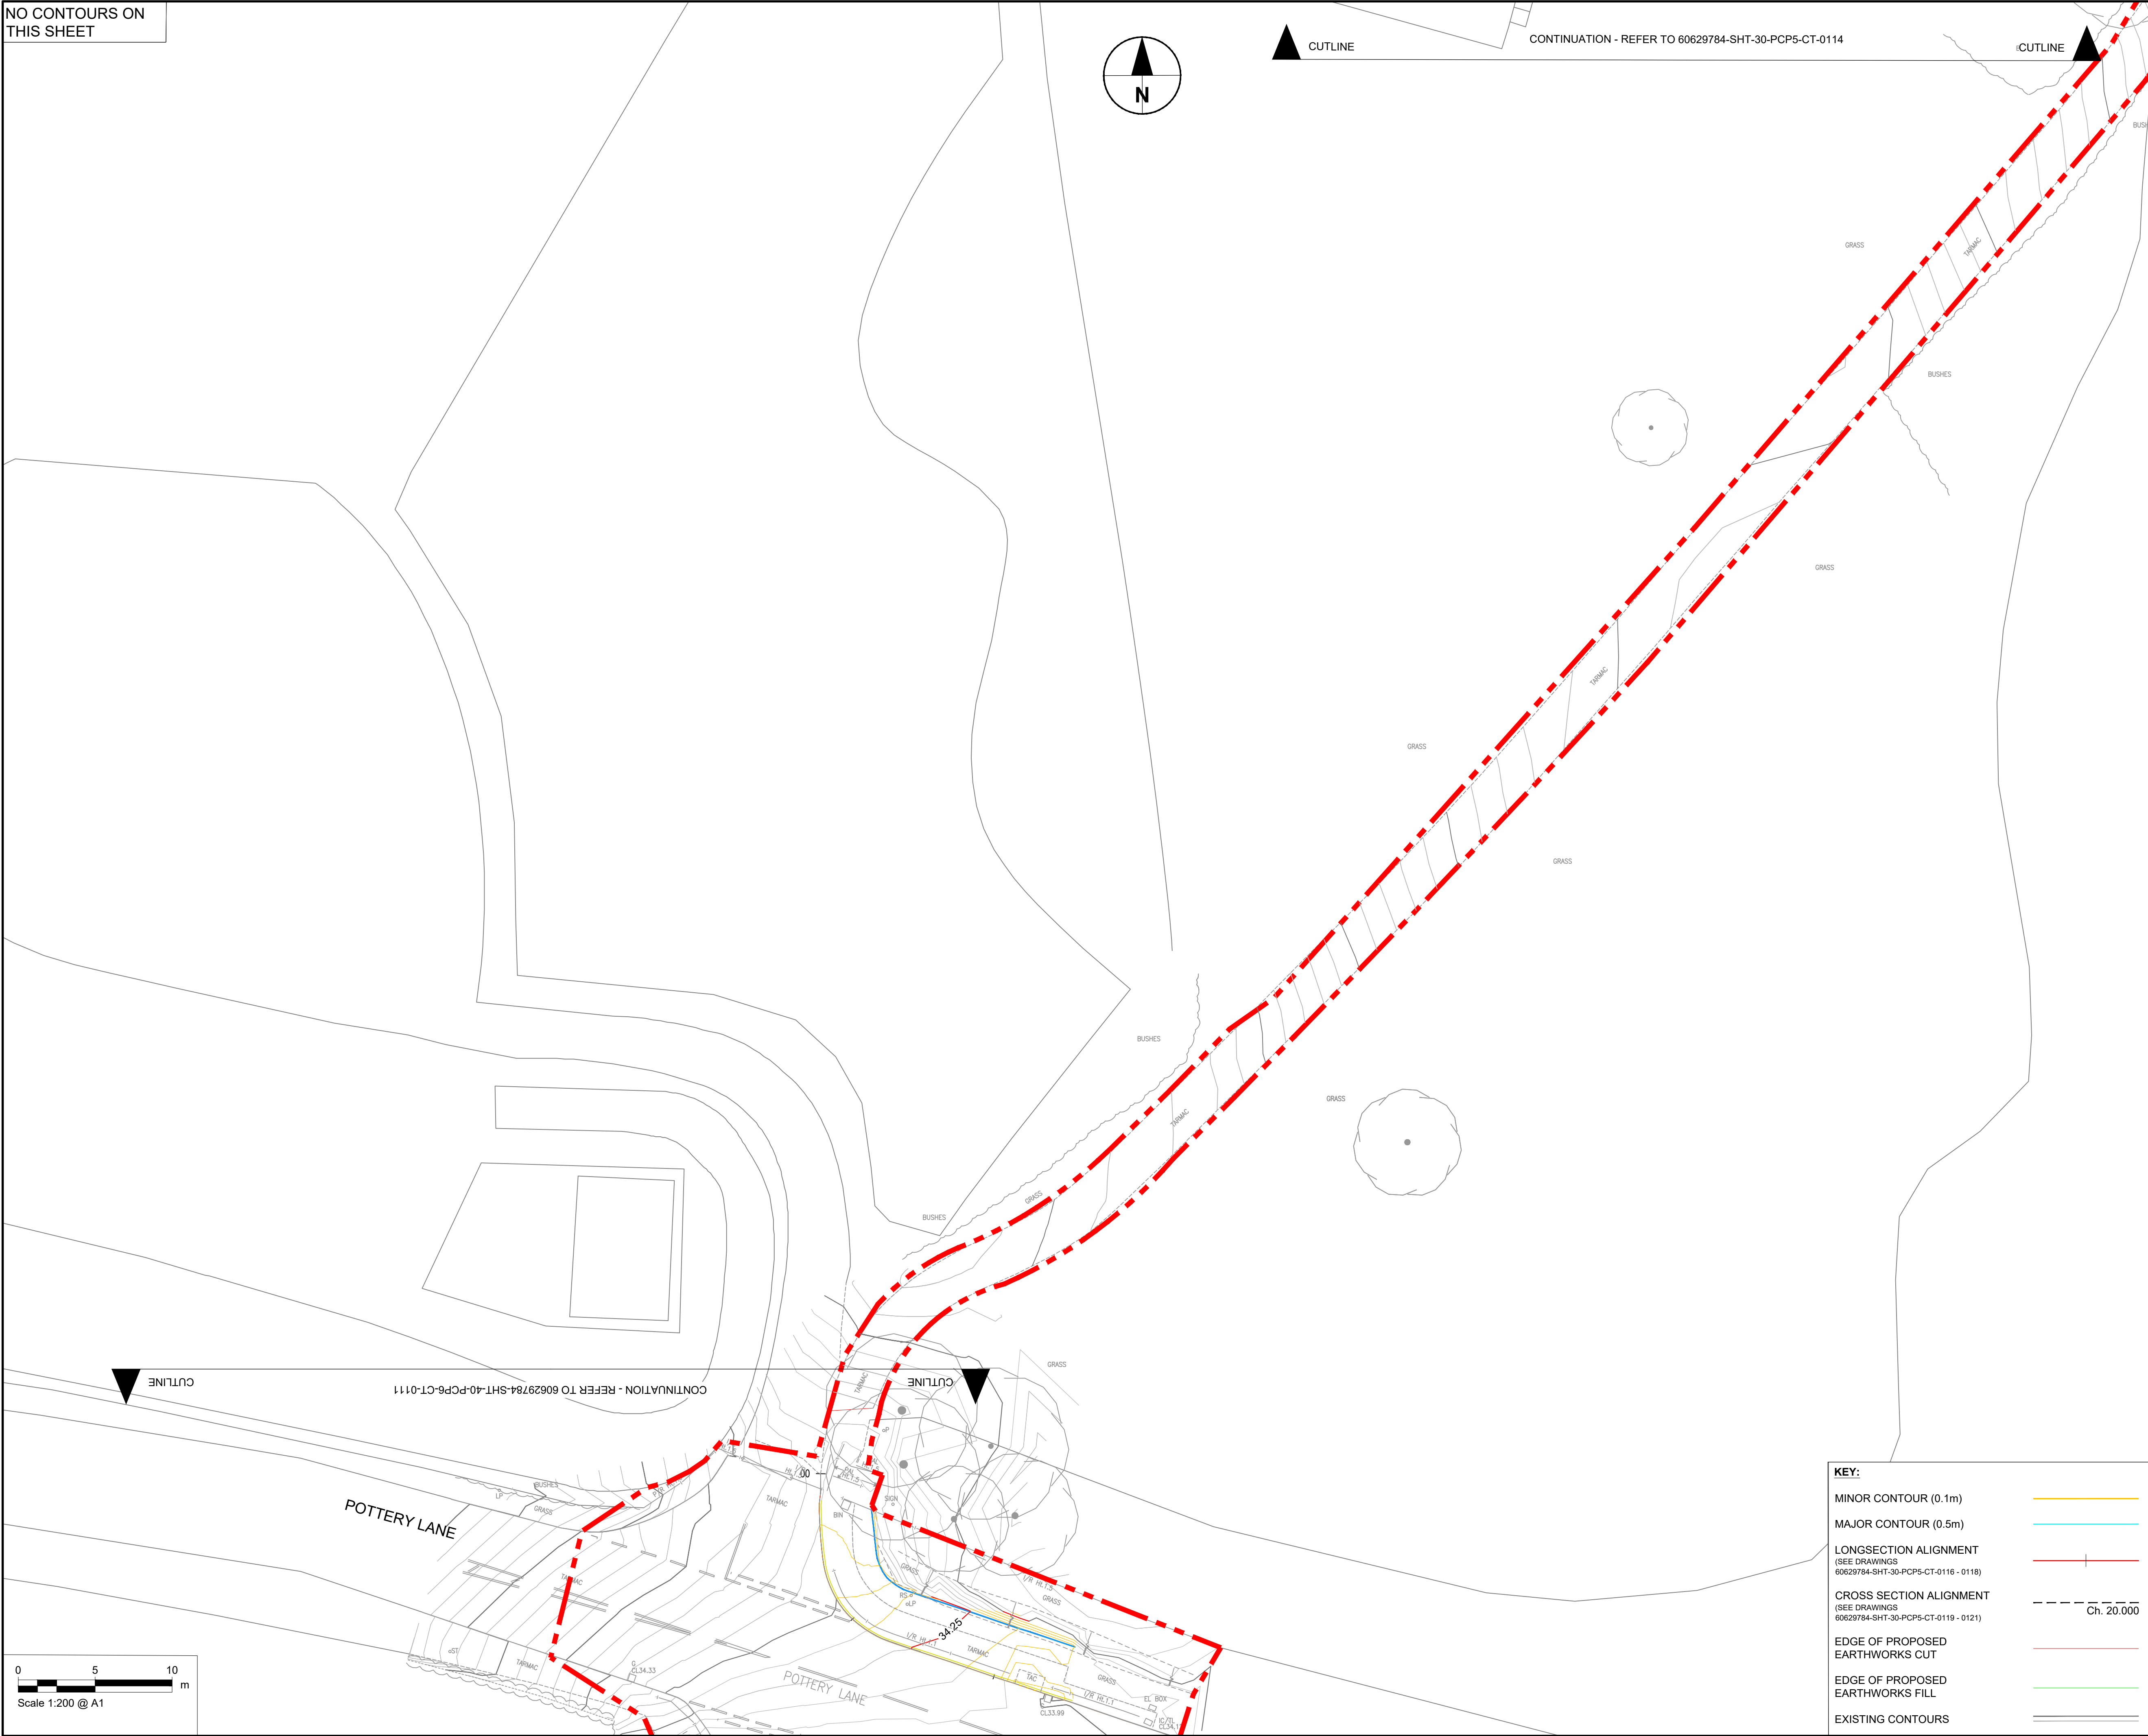

KEY:

MINOR CONTOUR (0.1m)

MAJOR CONTOUR (0.5m)

LONGSECTION ALIGNMENT
(SEE DRAWINGS
60629784-SHT-30-PCP5-CT-0116 - 0118)

CROSS SECTION ALIGNMENT
(SEE DRAWINGS
60629784-SHT-30-PCP5-CT-0119 - 0121)

EDGE OF PROPOSED
EARTHWORKS CUT

EDGE OF PROPOSED
EARTHWORKS FILL

EXISTING CONTOURS

Ch. 20.000

This drawing has been prepared for the use of AECOM's client. It may not be used, modified, reproduced or relied upon by third parties, except as agreed by AECOM or as required by law. AECOM accepts no responsibility, and denies any liability whatsoever, to any party that uses or relies on this drawing without AECOM's express written consent. Do not scale this document. All measurements must be obtained from the stated dimensions.

PROJECT

PRESCOT TO CRANTON
CYCLEWAY

CLIENT

Knowsley Council
Yorkon Buildings, Archway Road, Huyton,
L36 9YU
tel. 0151 489 6000
www.knowsley.gov.uk

CONSULTANT

AECOM
4th Floor, Merchants Court
2-12 Lord Street
Liverpool, L2 1TS
www.aecom.com

NOTES

- TO BE READ IN CONJUNCTION WITH ALL OTHER RELEVANT DOCUMENTATION / INFORMATION.
- DIMENSIONS AND LEVELS ARE IN METRES UNLESS OTHERWISE STATED.
- DO NOT SCALE FROM THIS DRAWING. USE ONLY PRINTED DIMENSIONS.
- ALL LEVELS RELATE TO ORDNANCE DATUM.
- THIS DRAWING HAS BEEN PRODUCED USING TOPOGRAPHICAL SURVEY CARRIED OUT BY "MALCOLM HUGHES LAND SURVEYORS" IN MAY 2020 AND OS MAPPING RECEIVED FROM KNOWSLEY COUNCIL ON 9TH MARCH 2020.
- REFER TO DRAWING NO. 60629784-SHT-30-PCP0-CT-0100 TO 0101 FOR SCHEME LOCATION PLAN.

DETAILED DESIGN

© CROWN COPYRIGHT AND DATABASE RIGHTS 2020 OS 100017655 YOU ARE PERMITTED TO USE THIS DATA SOLELY TO ENABLE YOU TO RESPOND TO, OR INTERACT WITH, THE ORGANISATION THAT PROVIDED YOU WITH THE DATA. YOU ARE NOT PERMITTED TO COPY, SUB-LICENCE, DISTRIBUTE OR SELL ANY OF THIS DATA TO THIRD PARTIES IN ANY FORM.

ISSUE/REVISION

D2	21.01.2022	UPDATED PER GI RESULTS
D1	30.10.2020	DETAILED DESIGN
I/R	DATE	DESCRIPTION

PROJECT NUMBER

60629784

SHEET TITLE

PHASE 5
PROPOSED CONTOURS
(SHEET 5)

SHEET NUMBER

60629784-SHT-30-PCP5-CT-0115