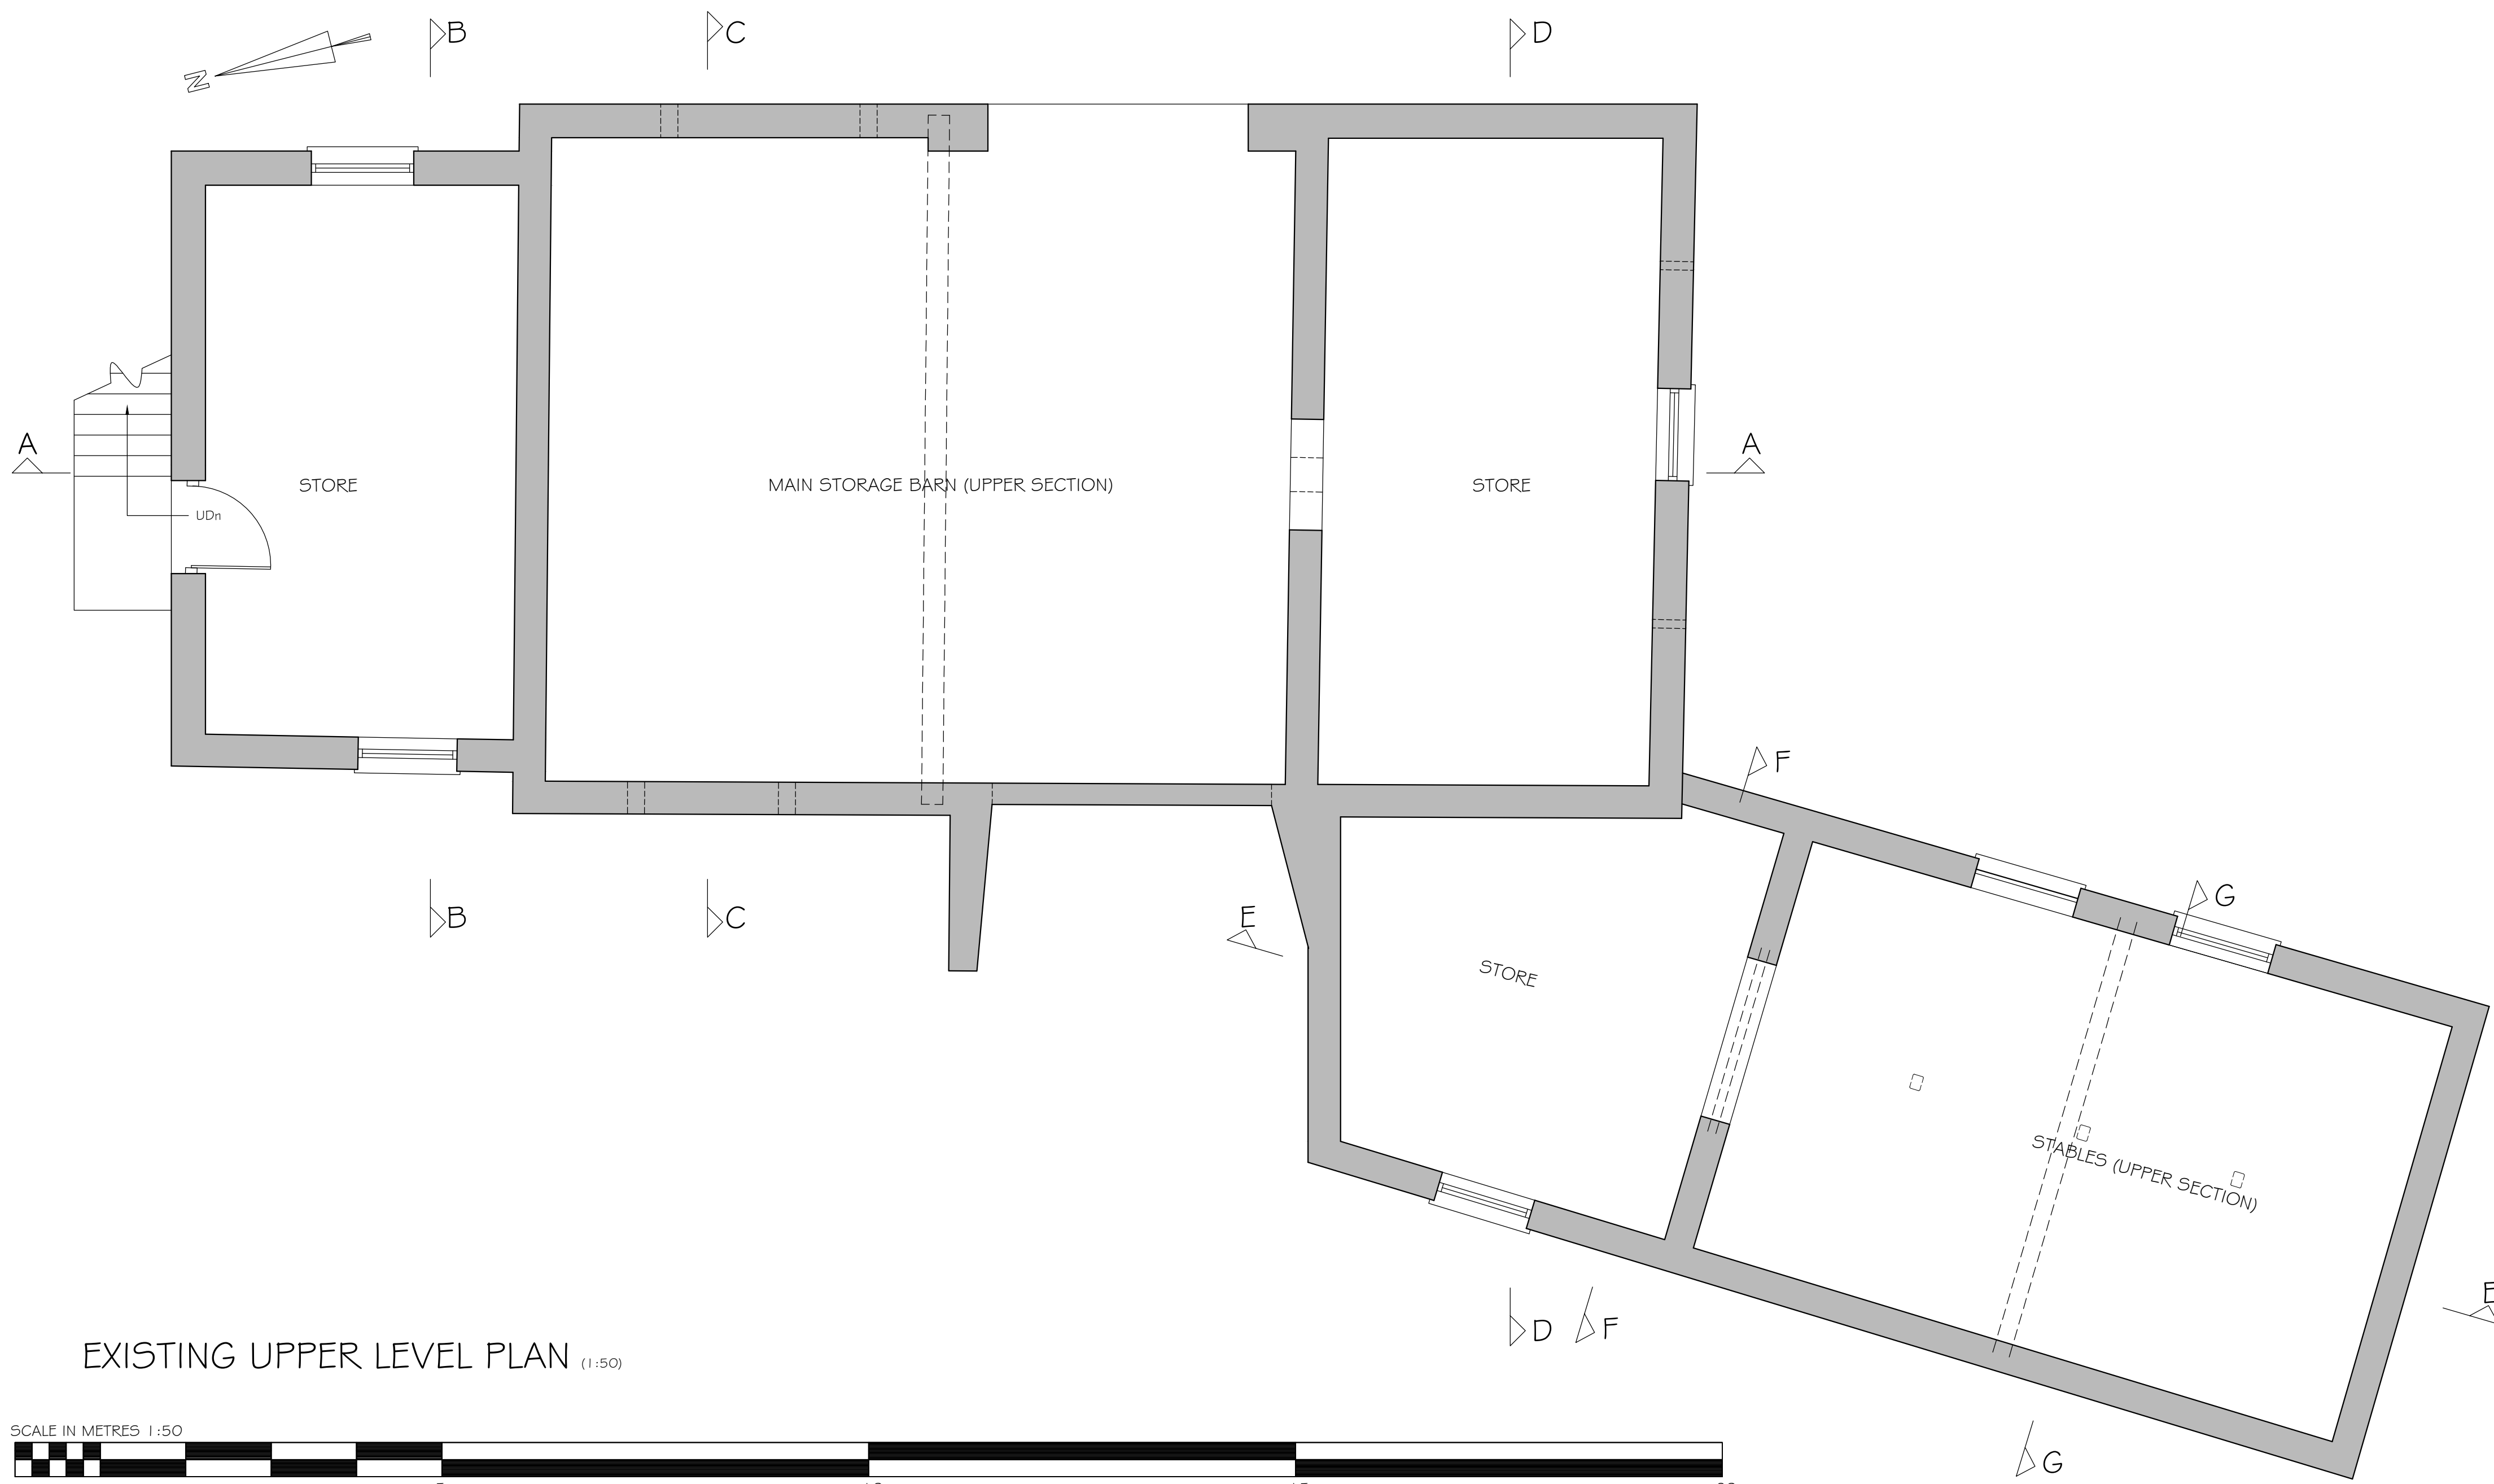
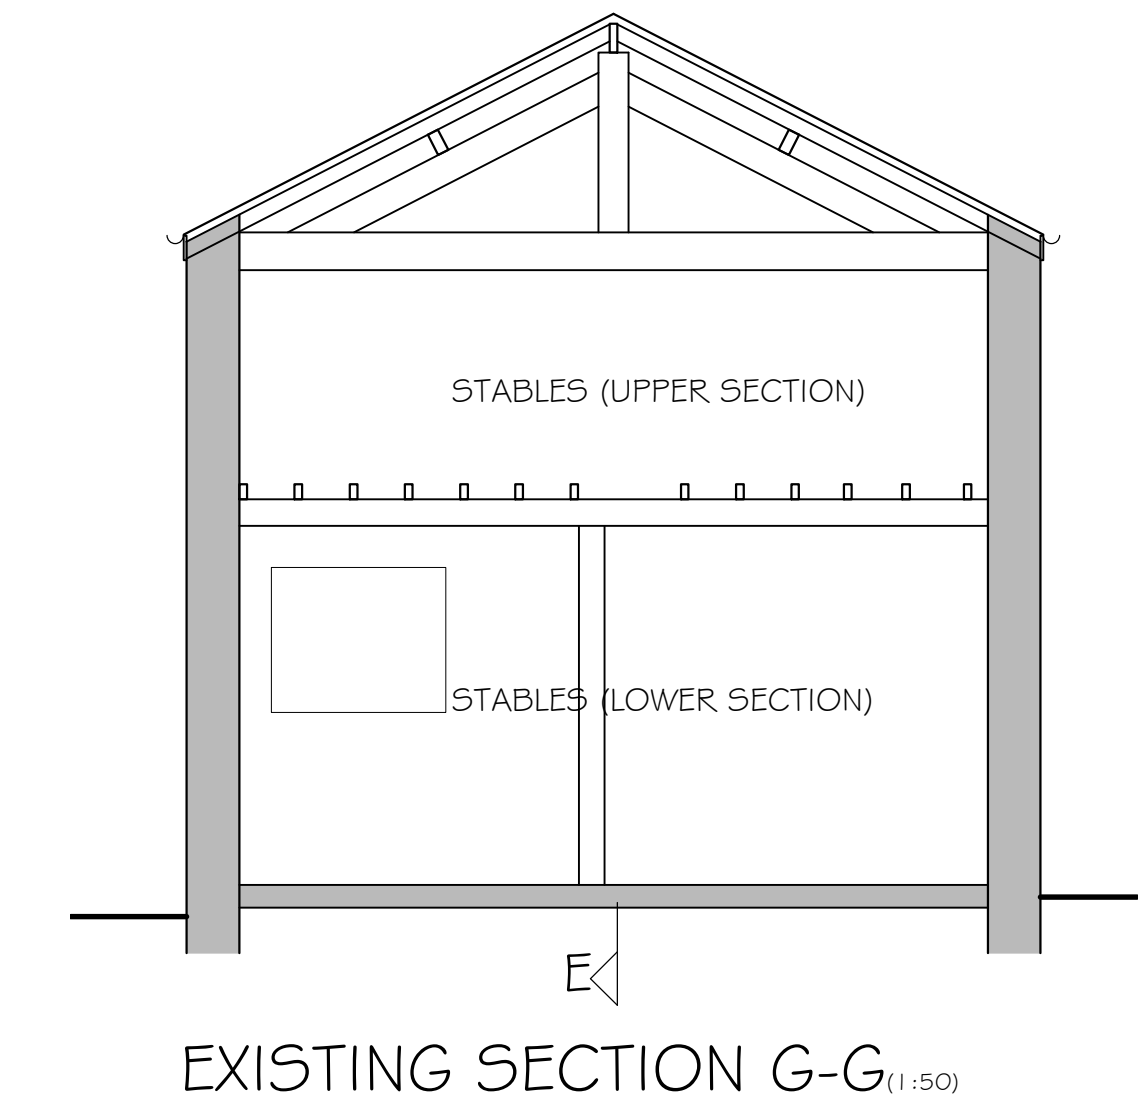
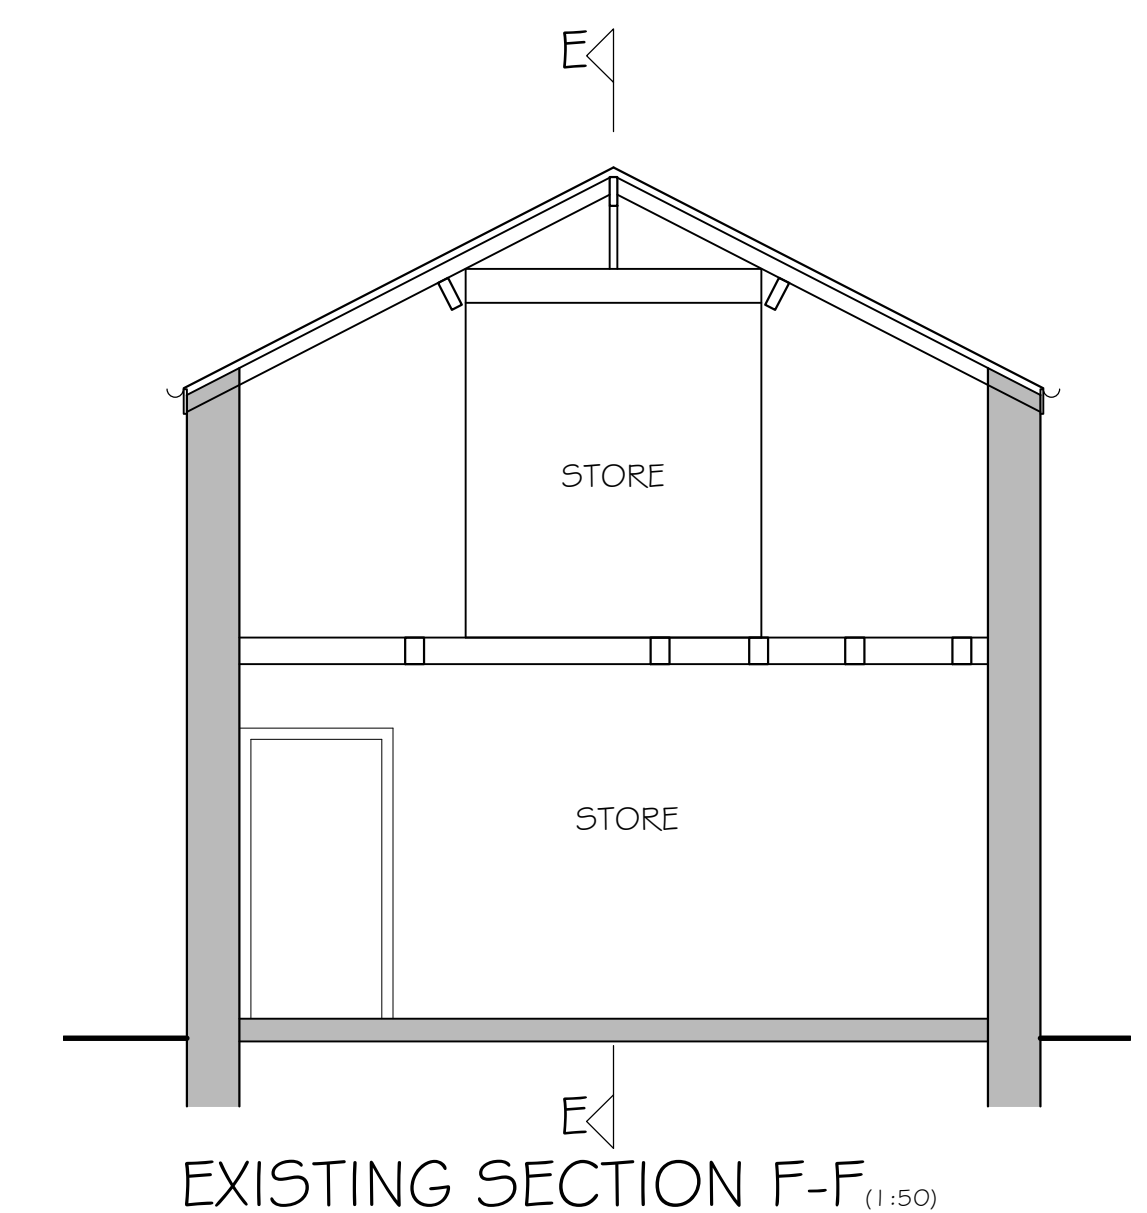
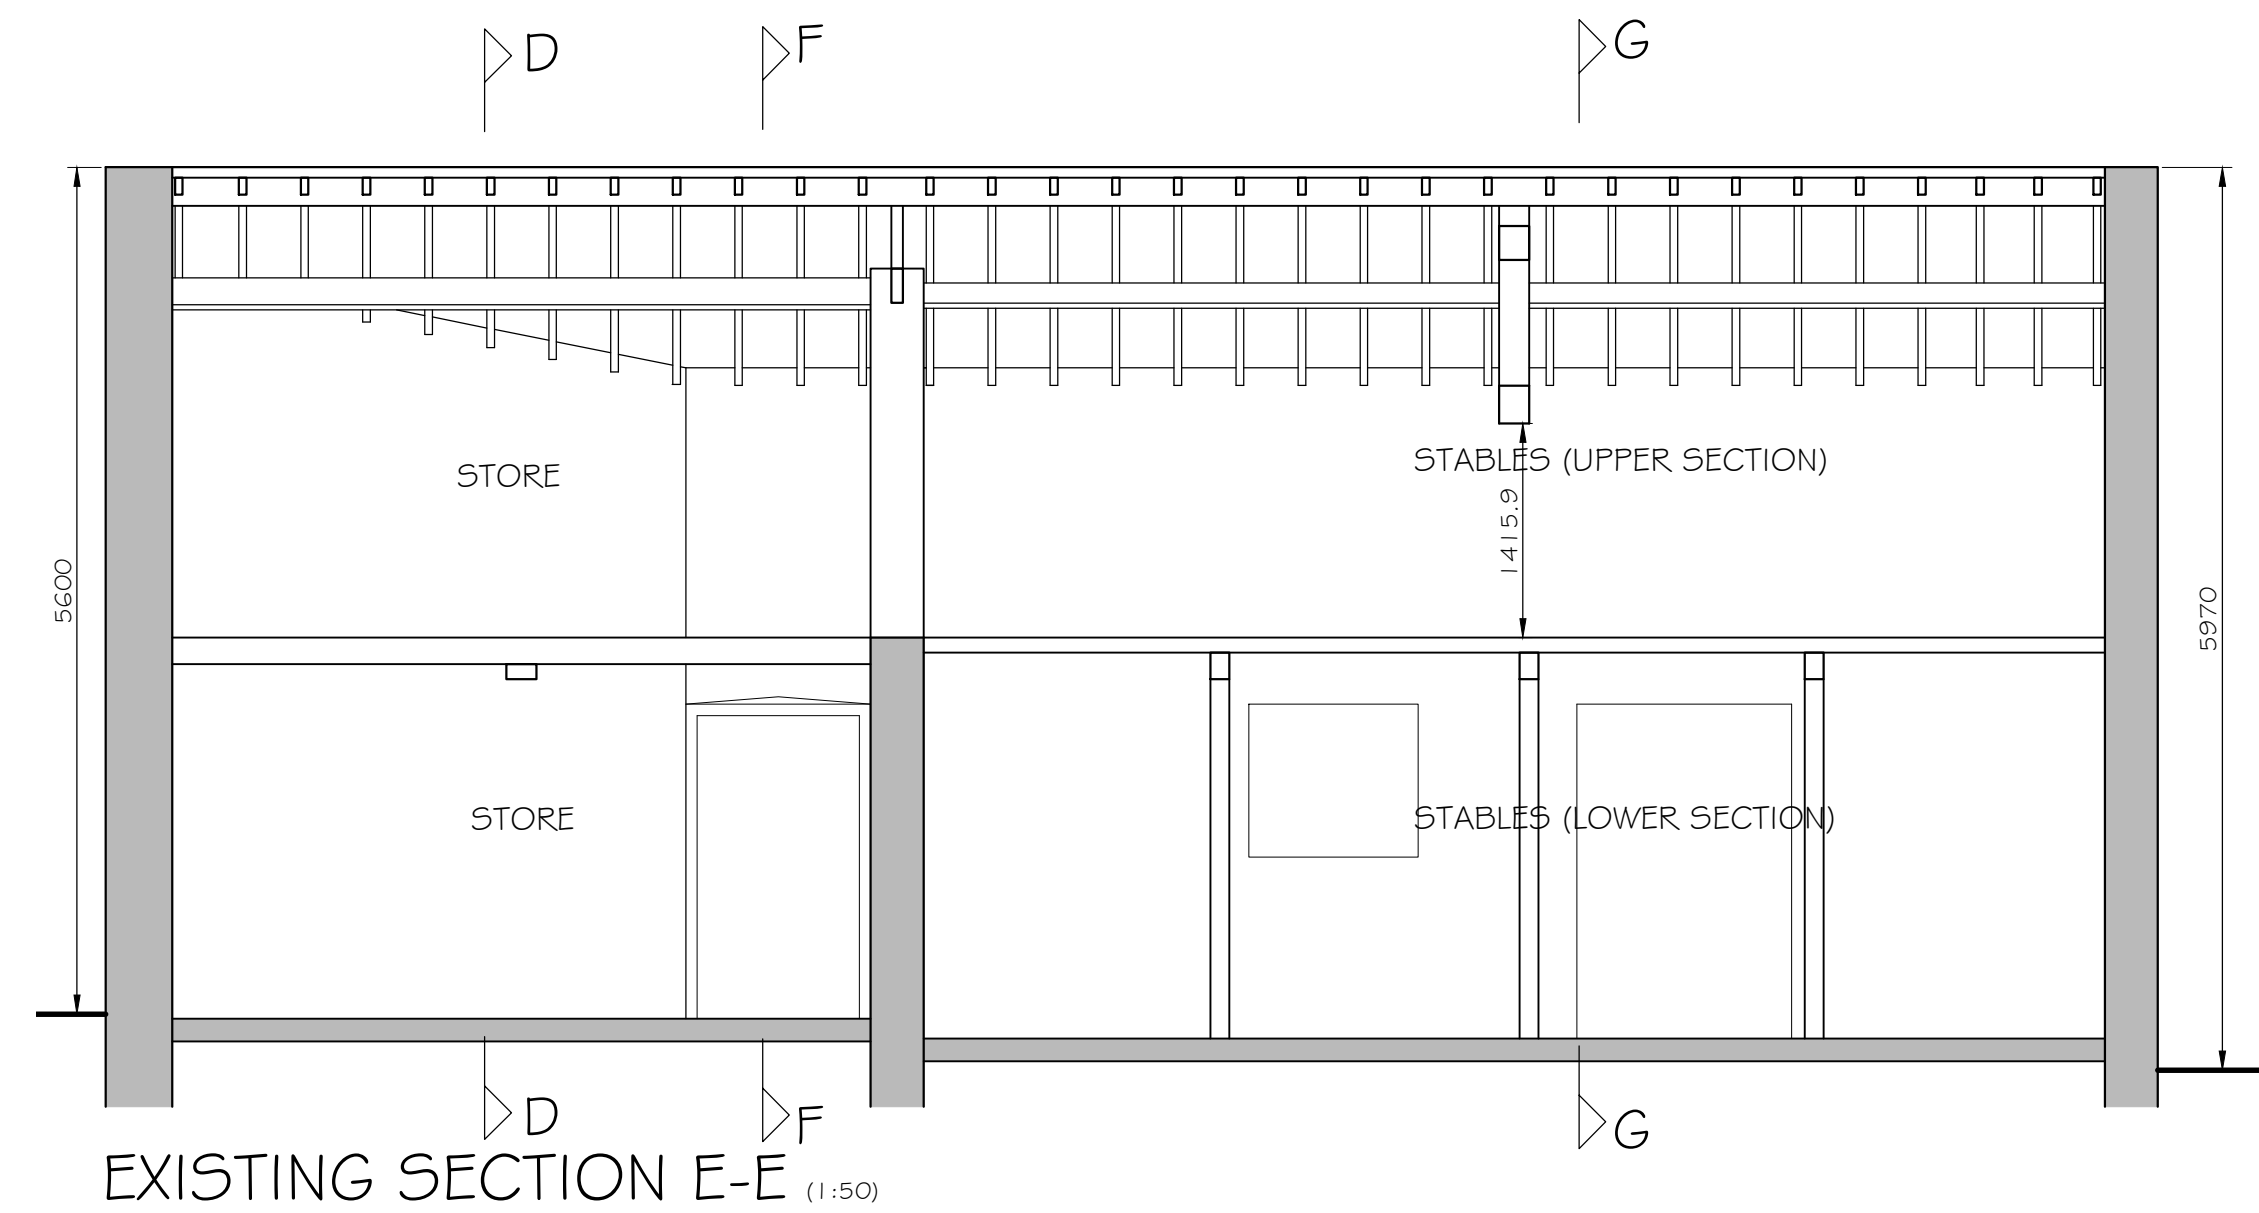
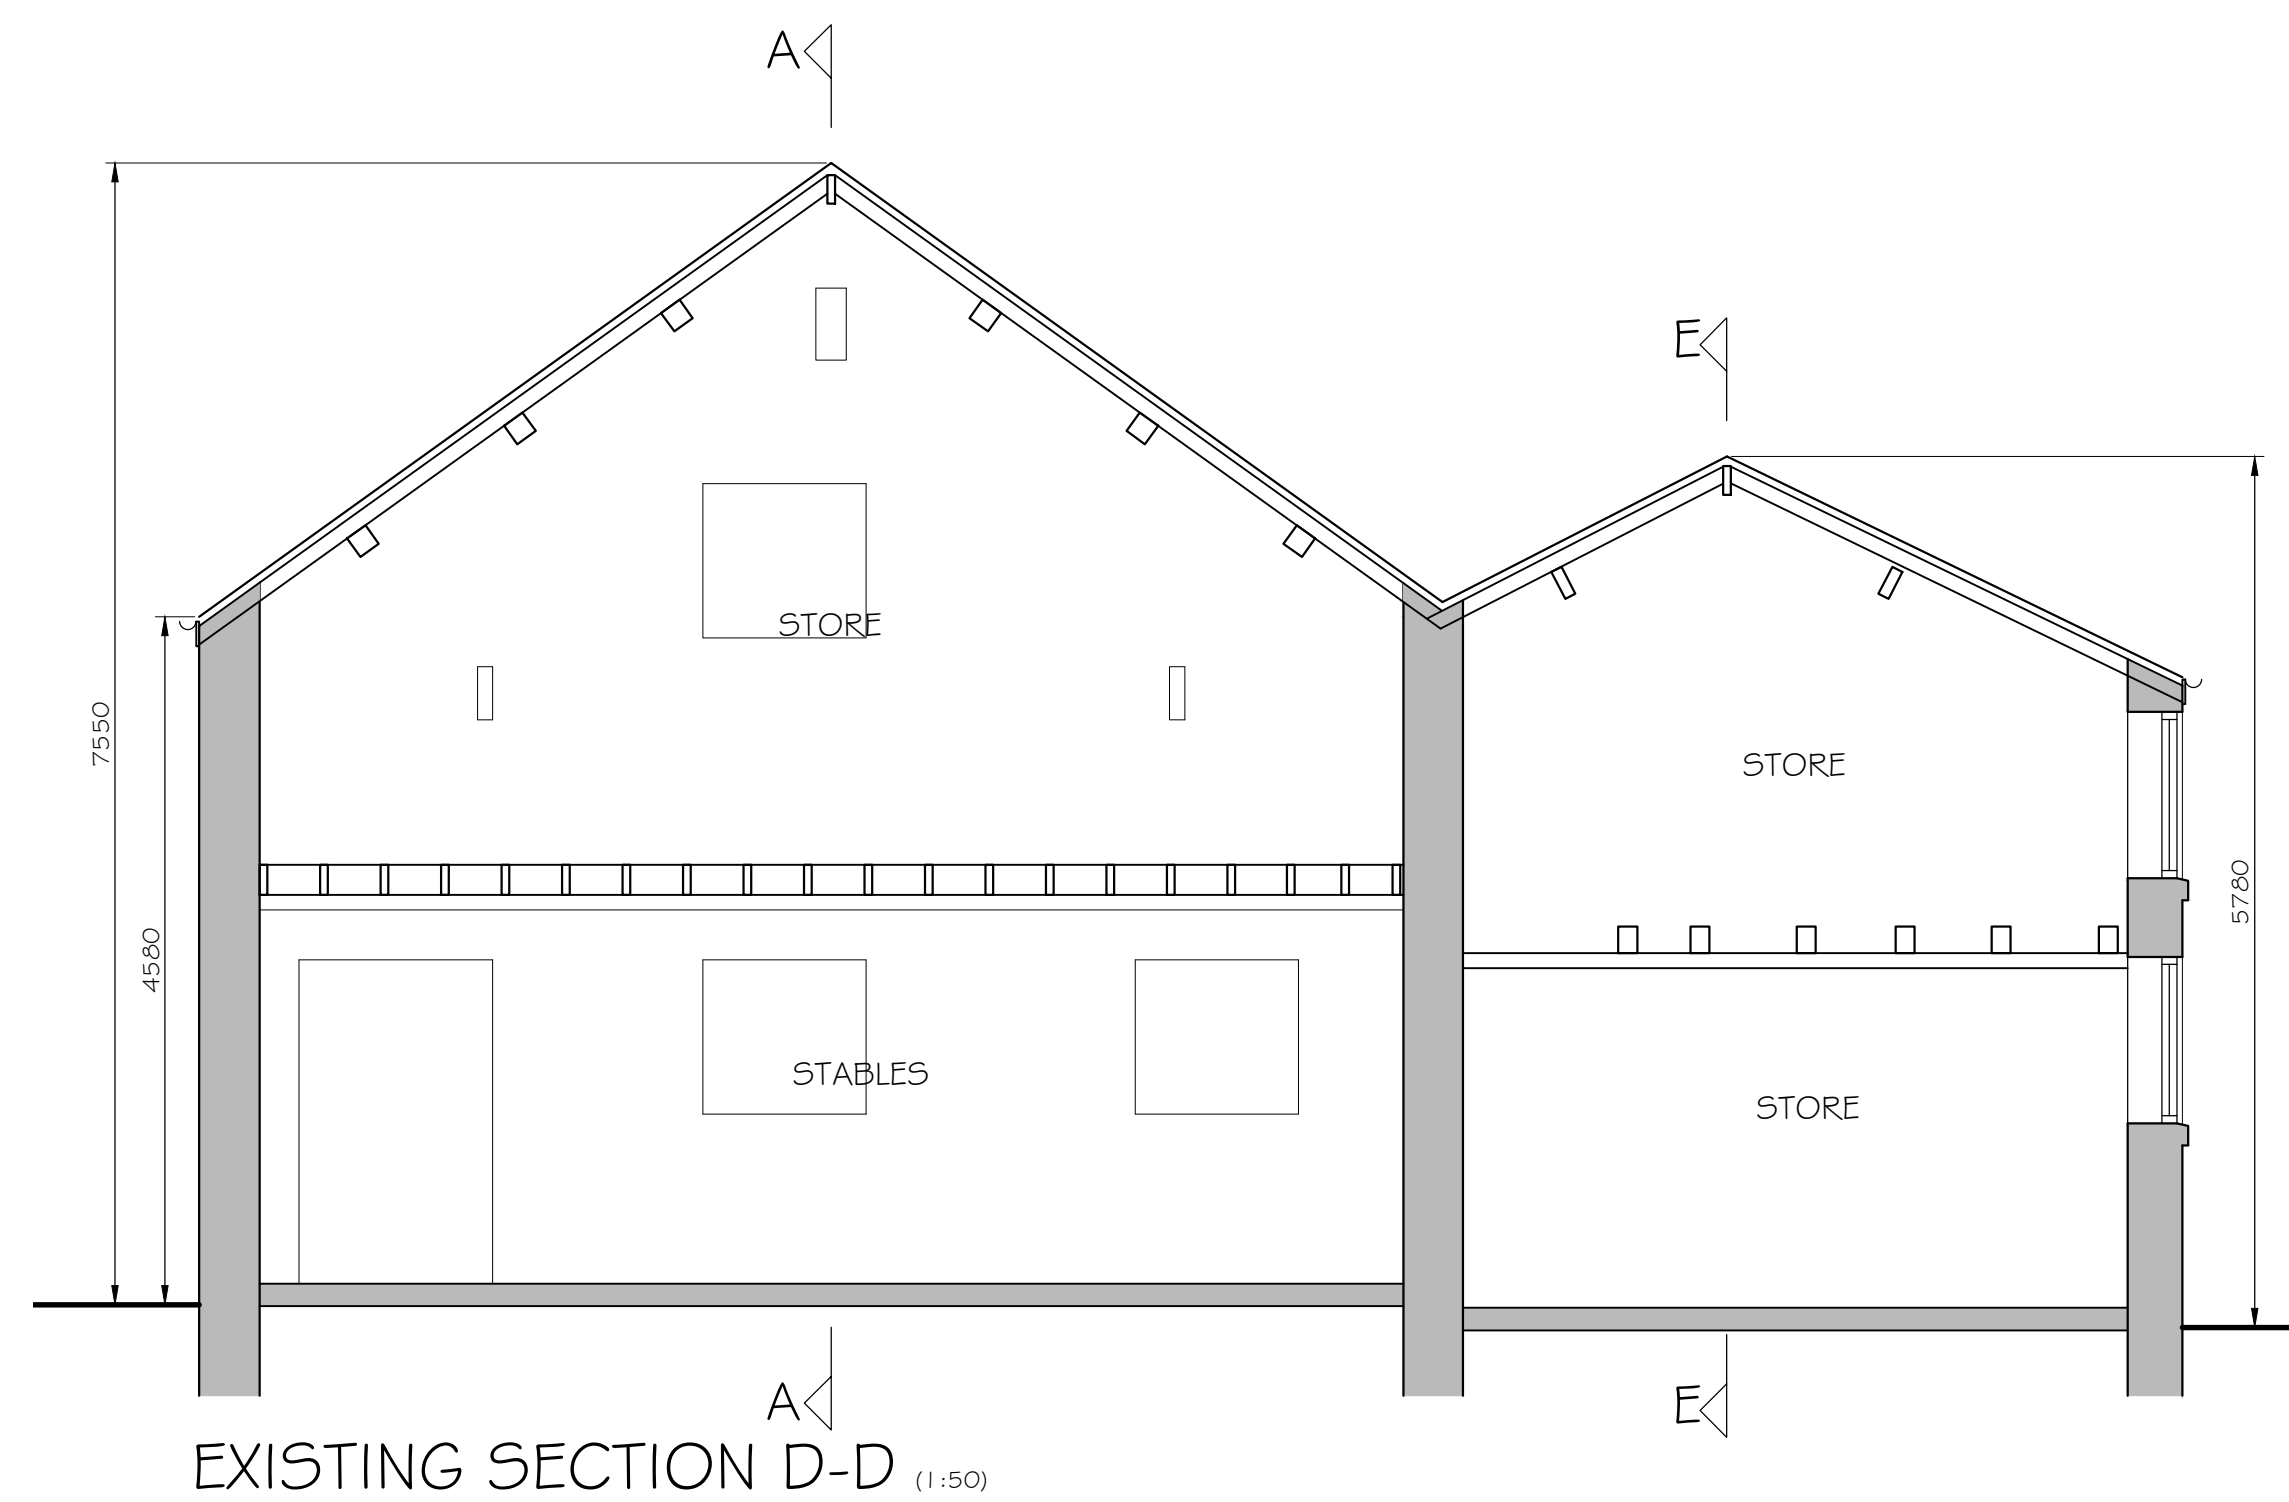


REVISION A - DUTCH BARN & PIGGERY OMITTED FROM APPLICATION & MAIN TITLE CHANGED TO REFLECT SAME. - Sept 2022	
Project	PROPOSED CONVERSION OF EXISTING STONE BARN LAND AT FORMER COACH ROAD FARM CUT LANE KNOWSLEY L33 3AQ
Scale	1:50 @ A1
Date	MAY 2022
Plan	EXISTING UPPER LEVEL PLAN AND SECTIONS DD, EE, FF & GG TO STONE BARN
Dwg.No	MG2022/05 A