




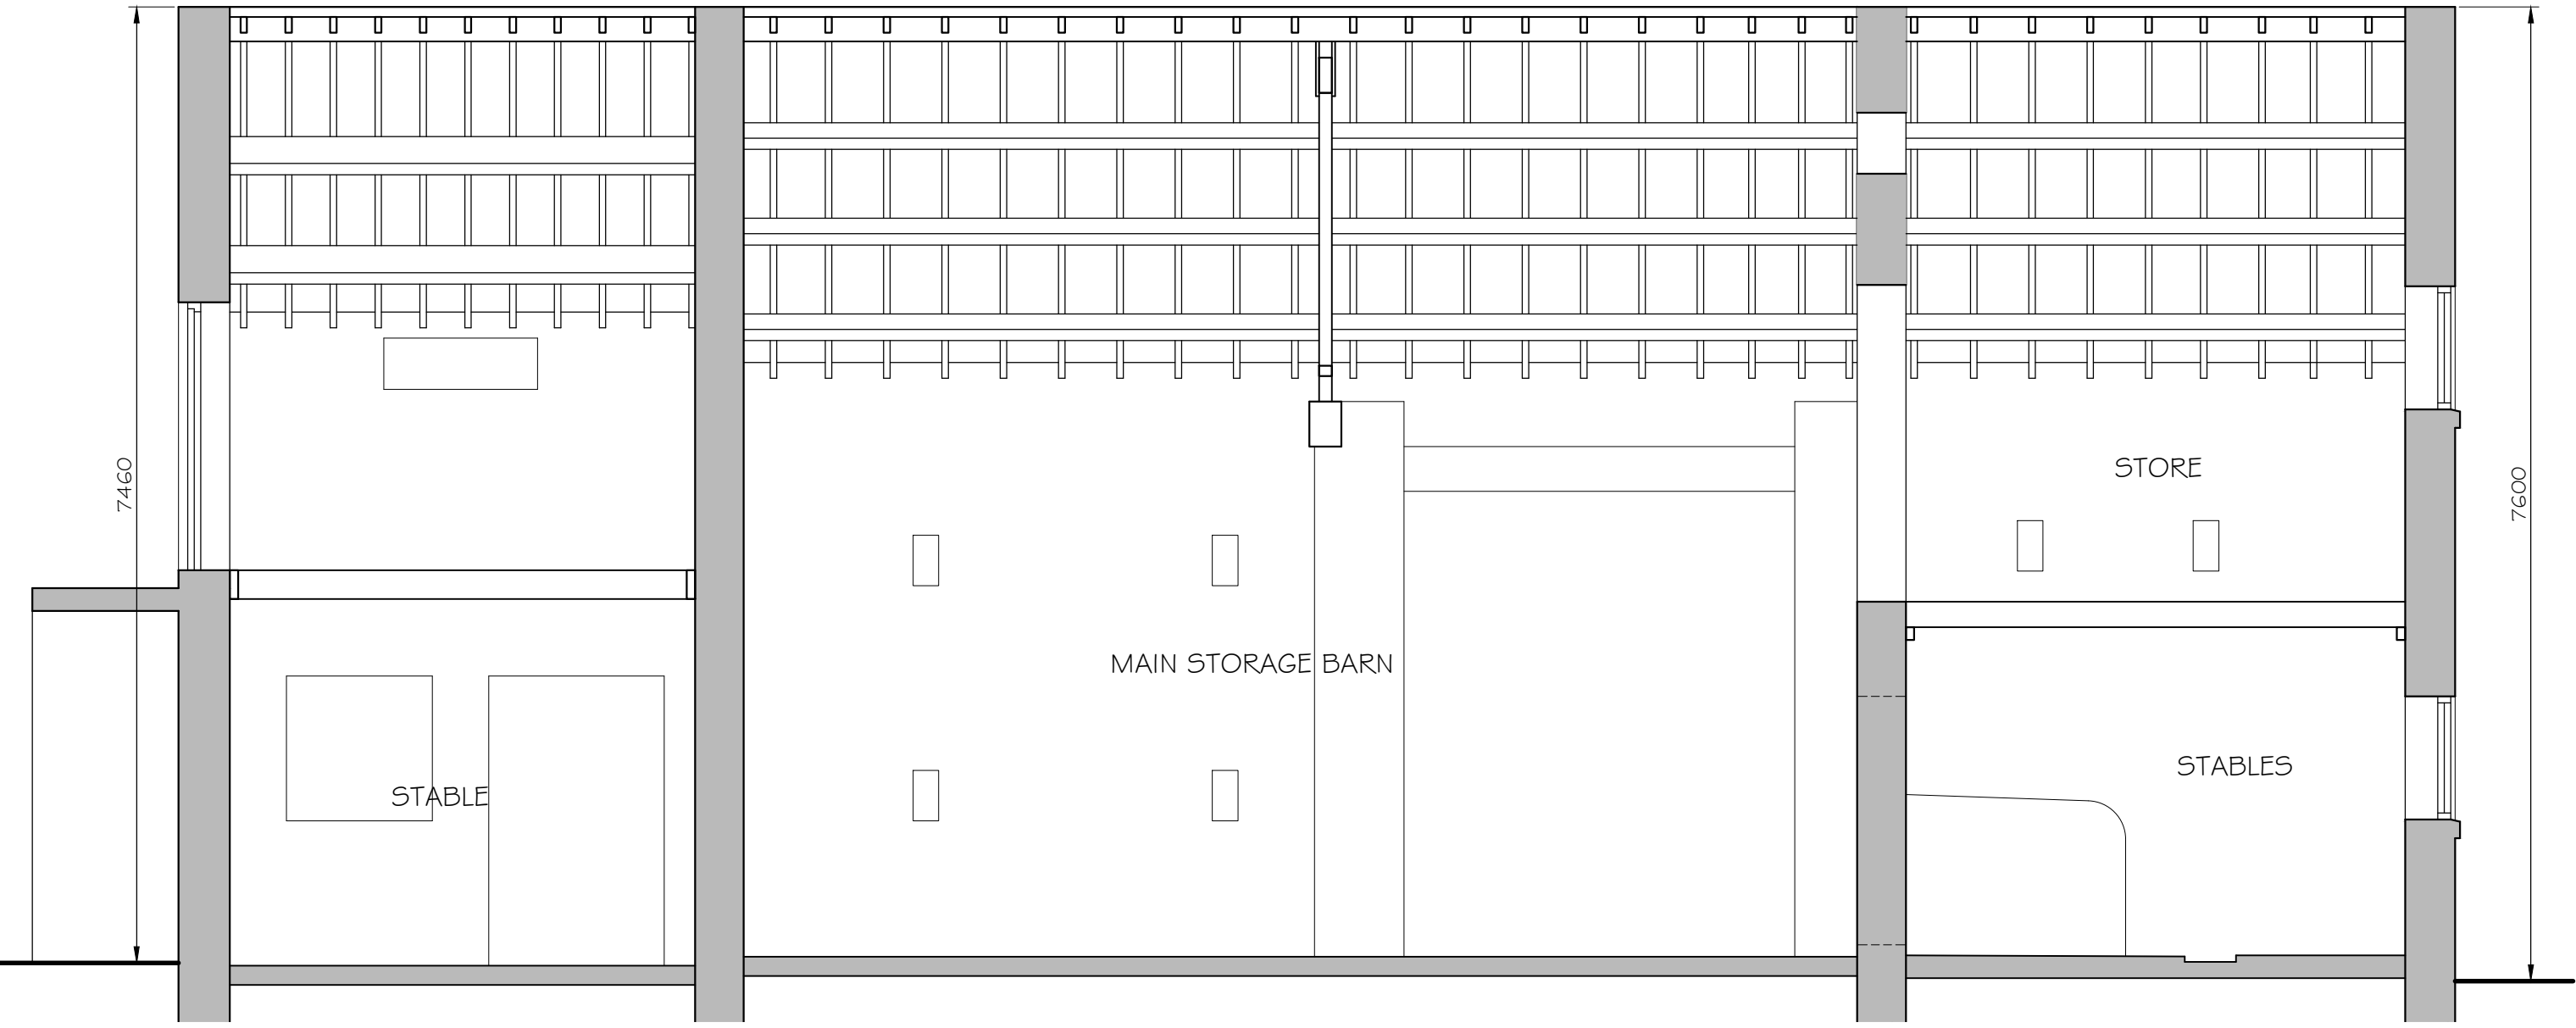


EXISTING SECTION A-A (1:50)

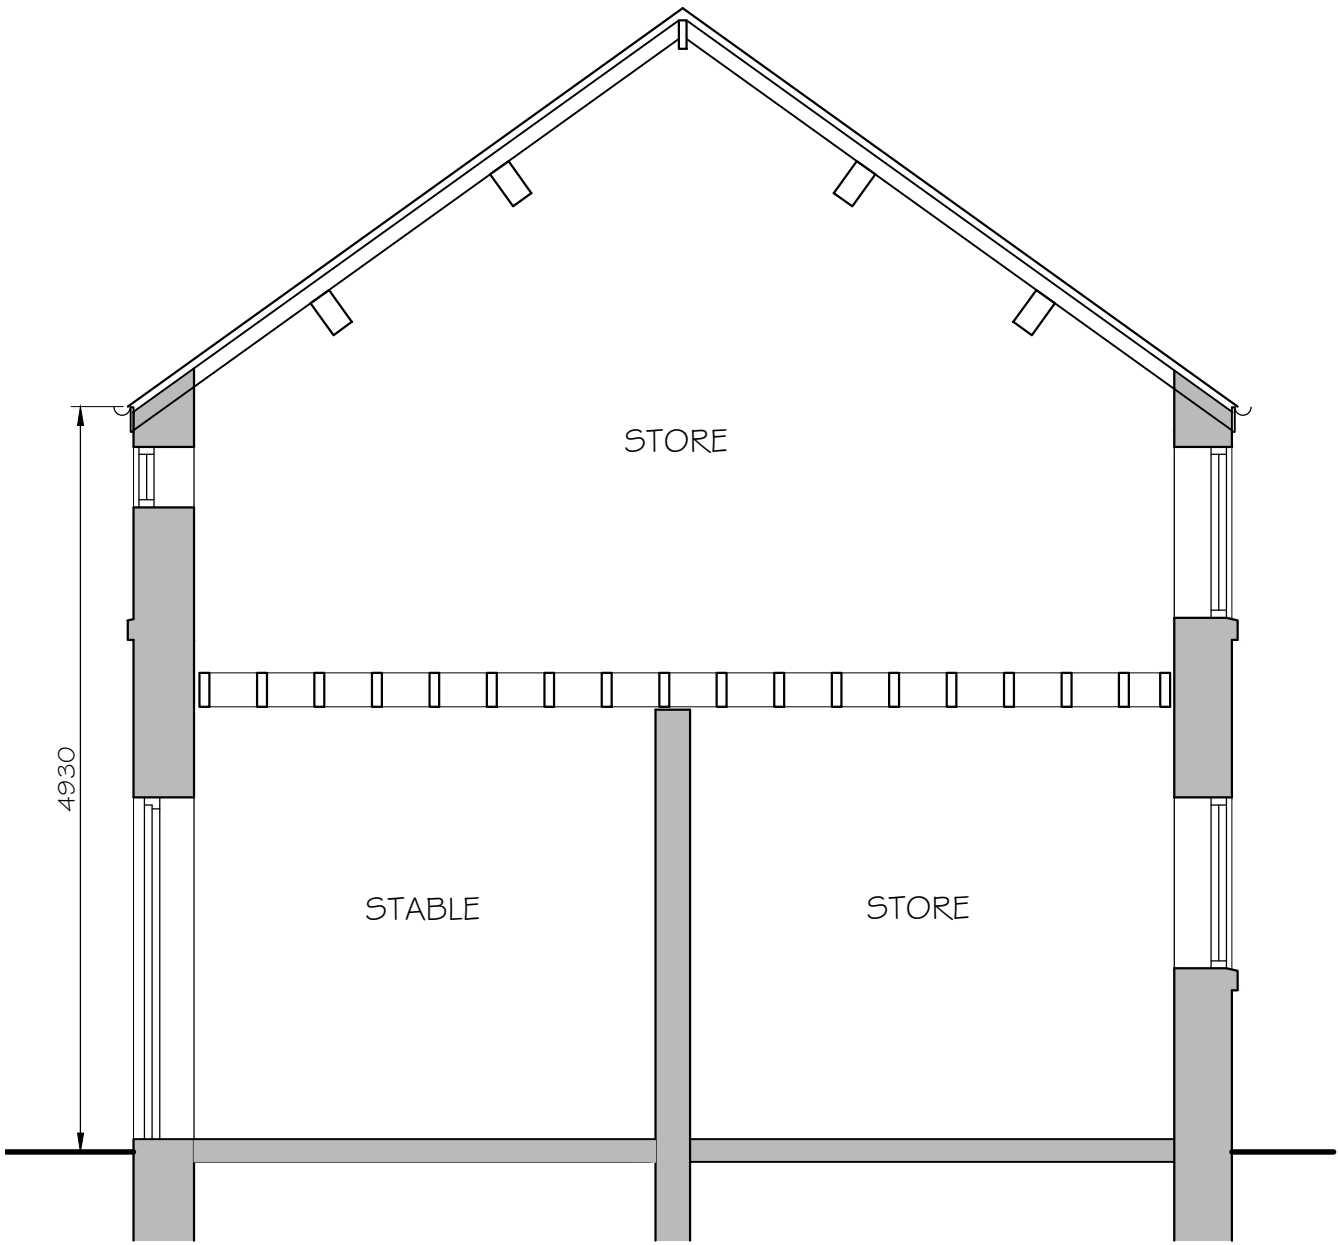

EXISTING SECTION B-B (1:50)

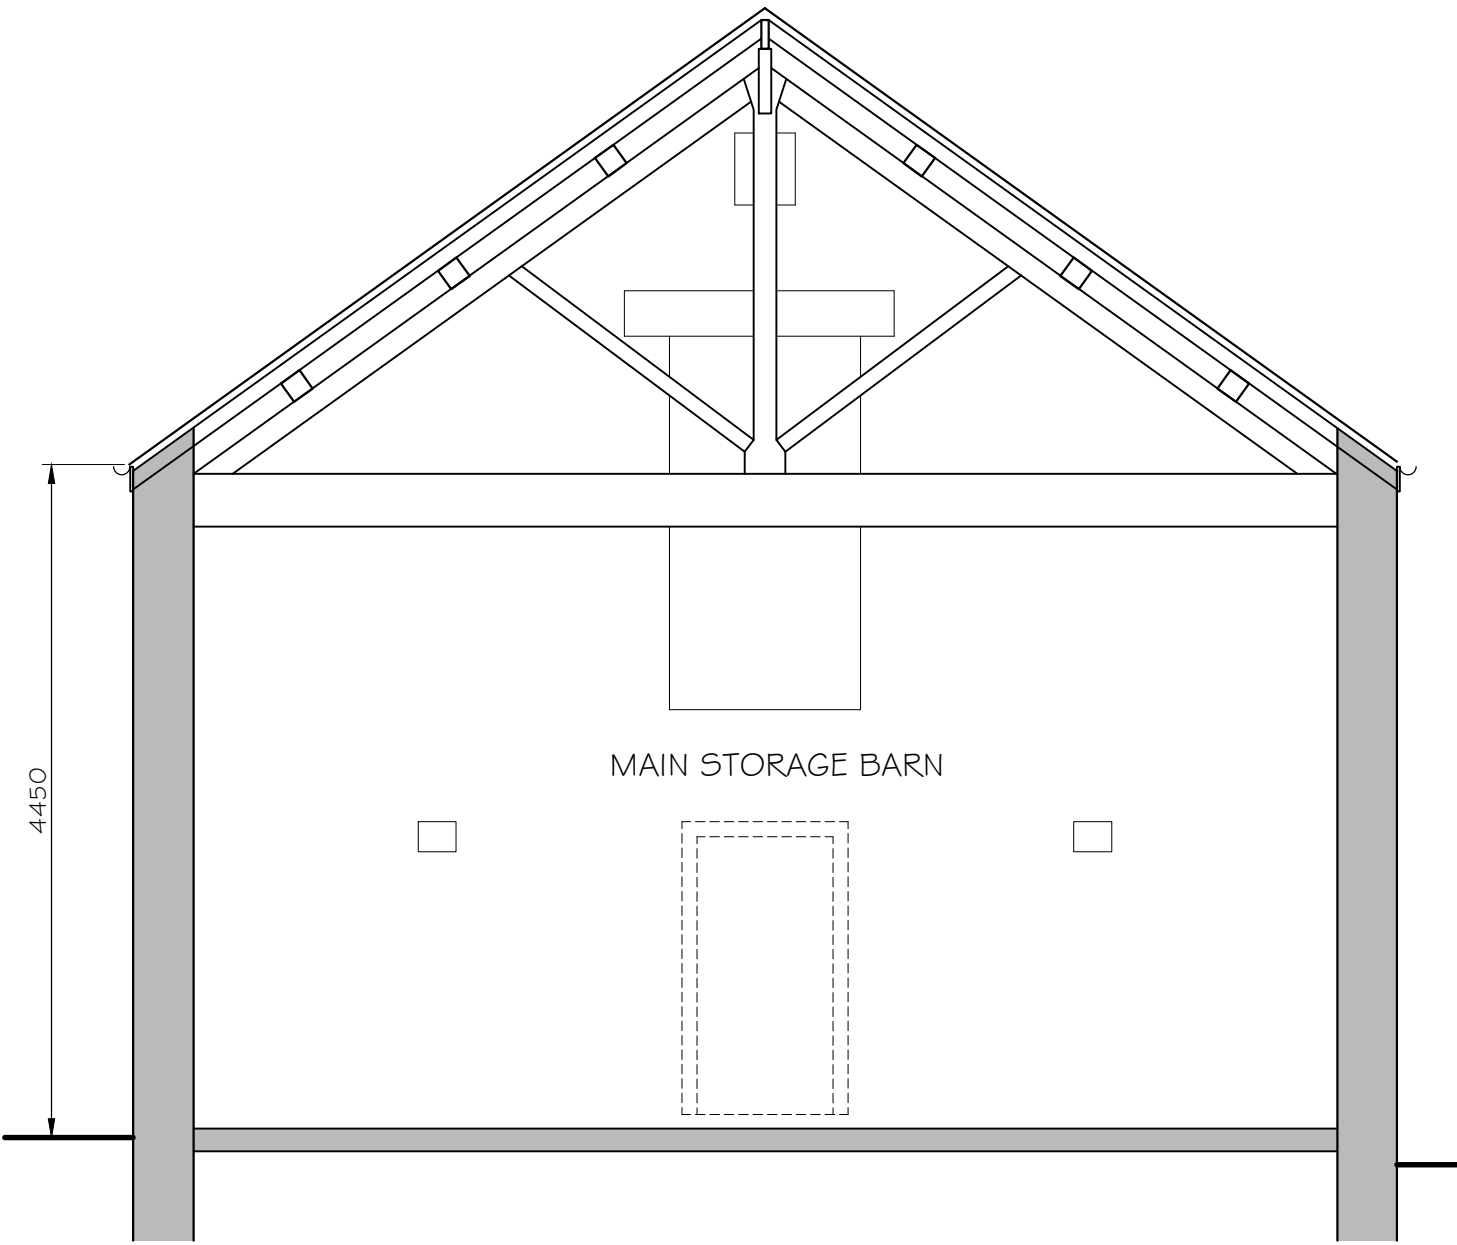

EXISTING SECTION C-C (1:50)

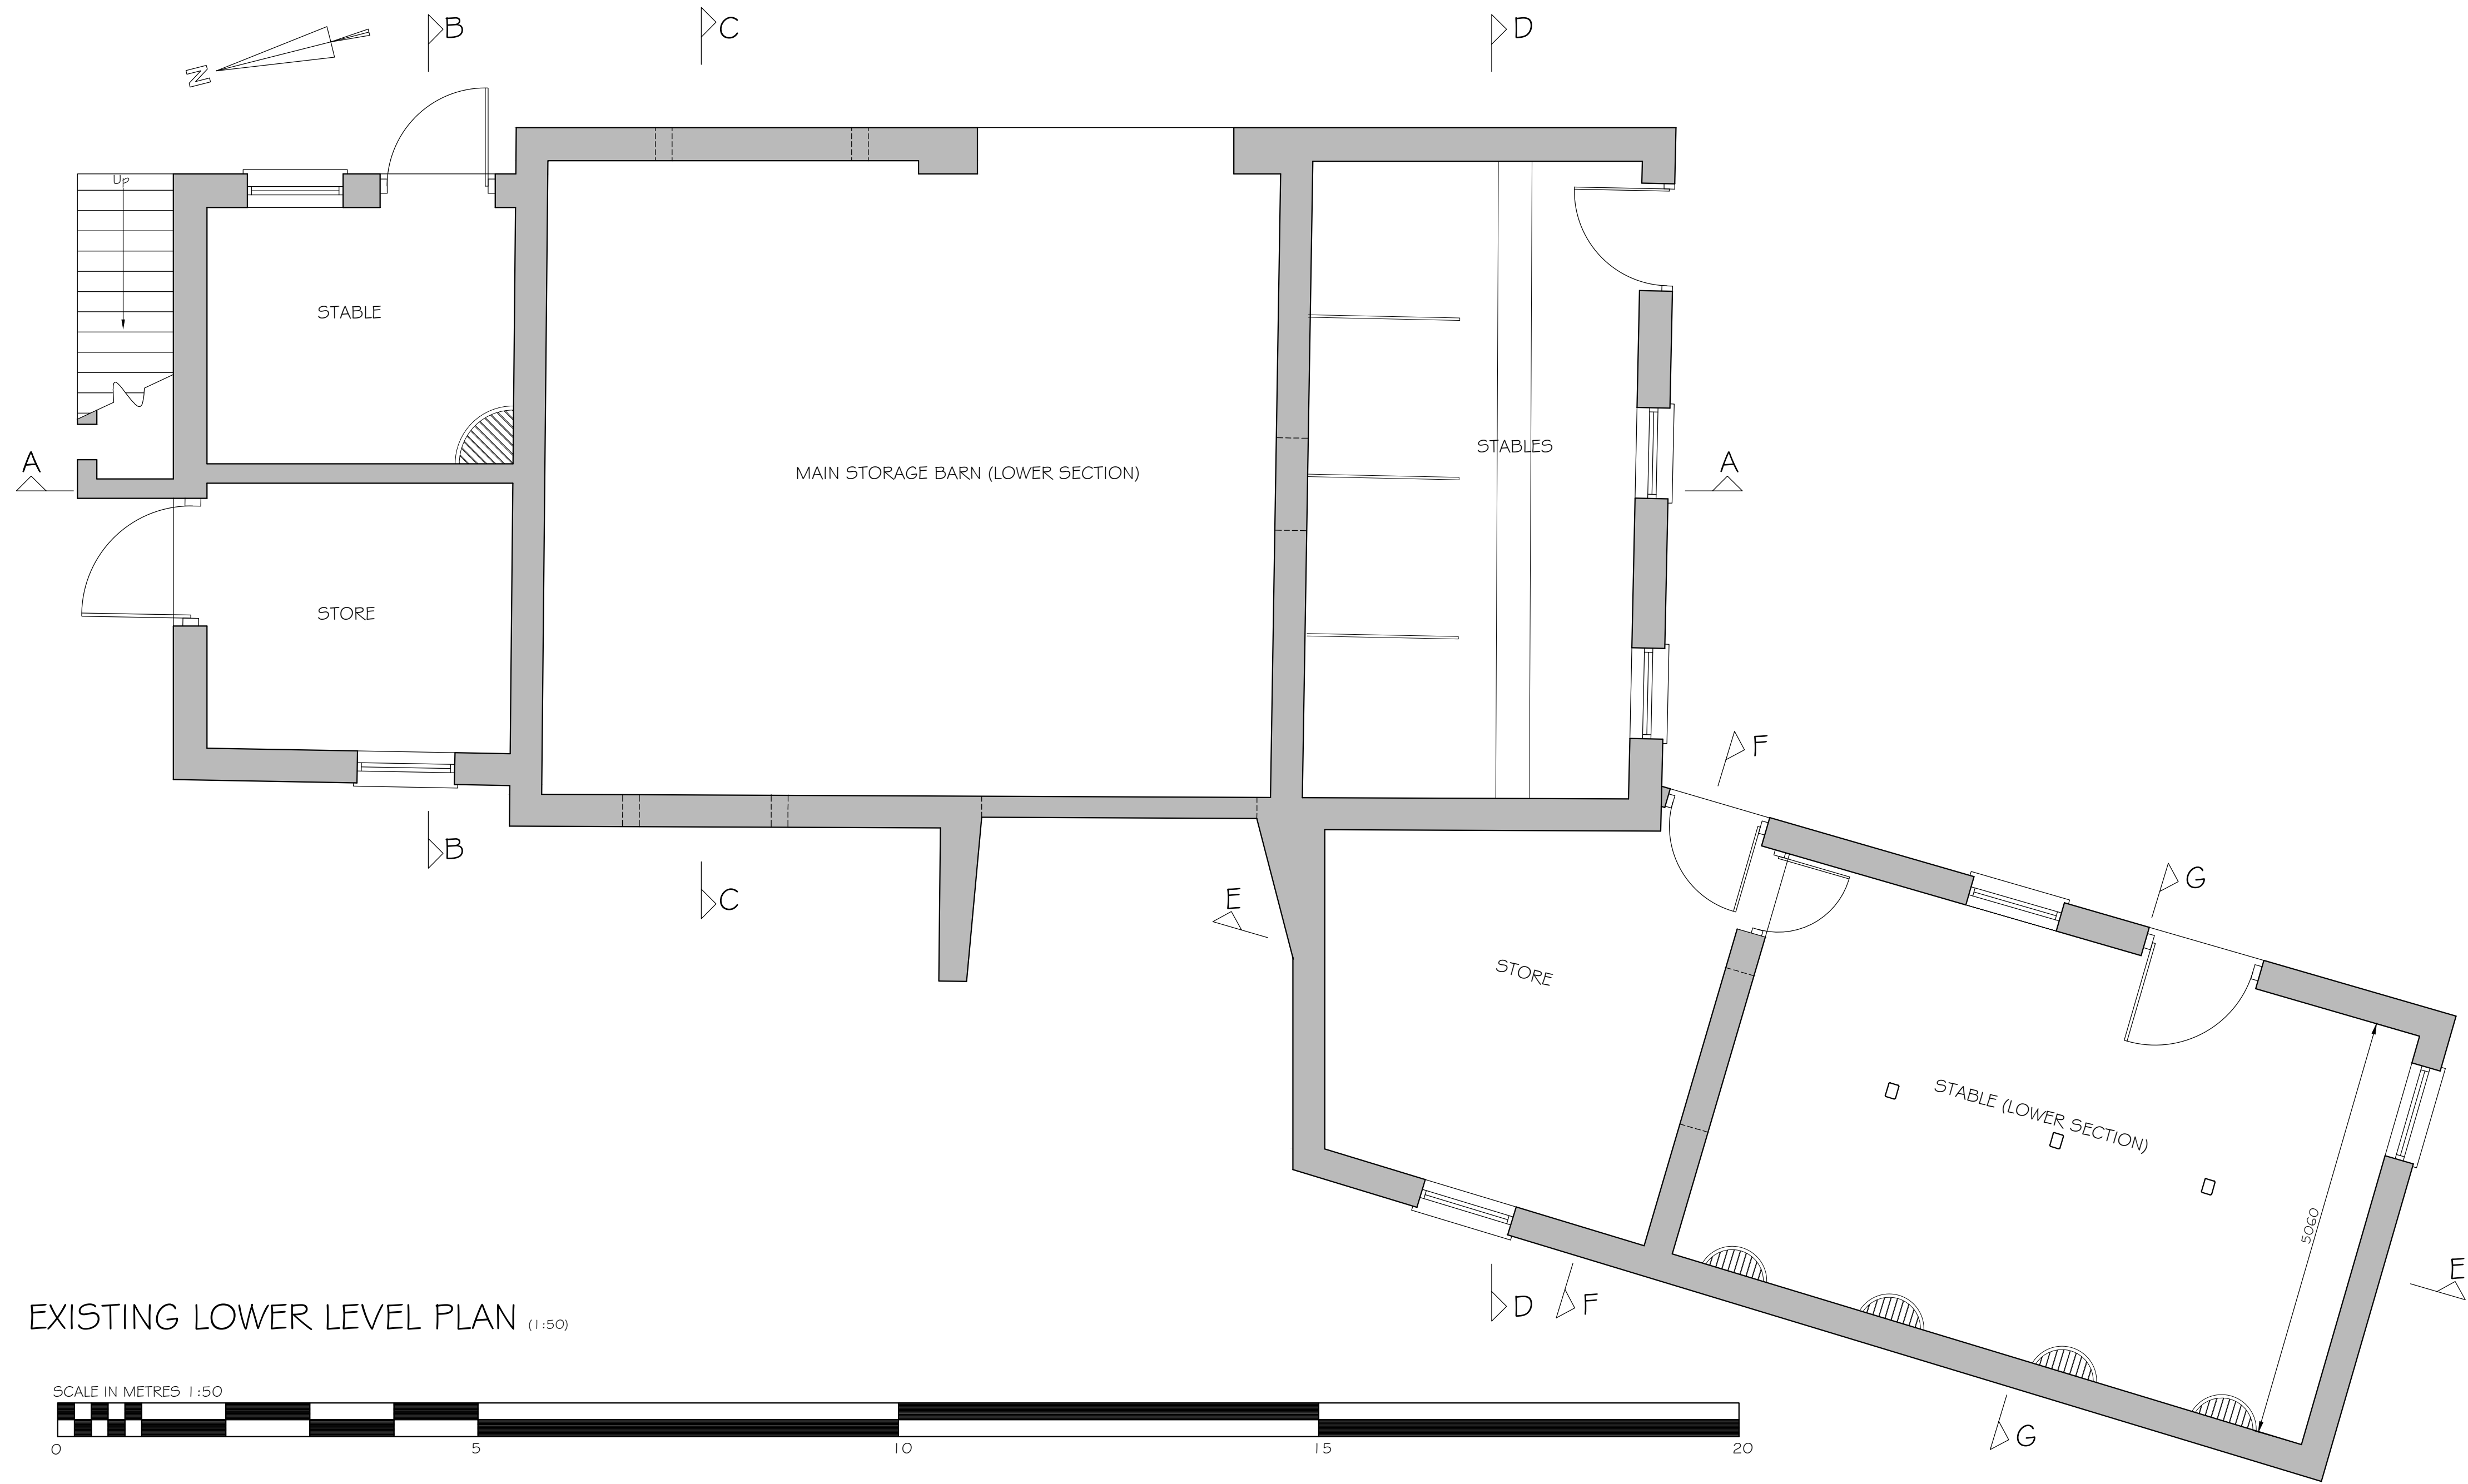

EXISTING LOWER LEVEL PLAN (1:50)

REVISION A - DUTCH BARN & PIGGERY OMITTED FROM APPLICATION & MAIN TITLE CHANGED TO REFLECT SAME. - Sept 2022	
Project	PROPOSED CONVERSION OF EXISTING STONE BARN LAND AT FORMER COACH ROAD FARM CUT LANE KNOWSLEY L33 3AQ
Scale	1:50 @ A1
Date	MAY 2022
Plan	EXISTING LOWER LEVEL PLAN AND SECTIONS AA, BB, CC & DD TO STONE BARN
Dwg.No	MG2022/04 A