



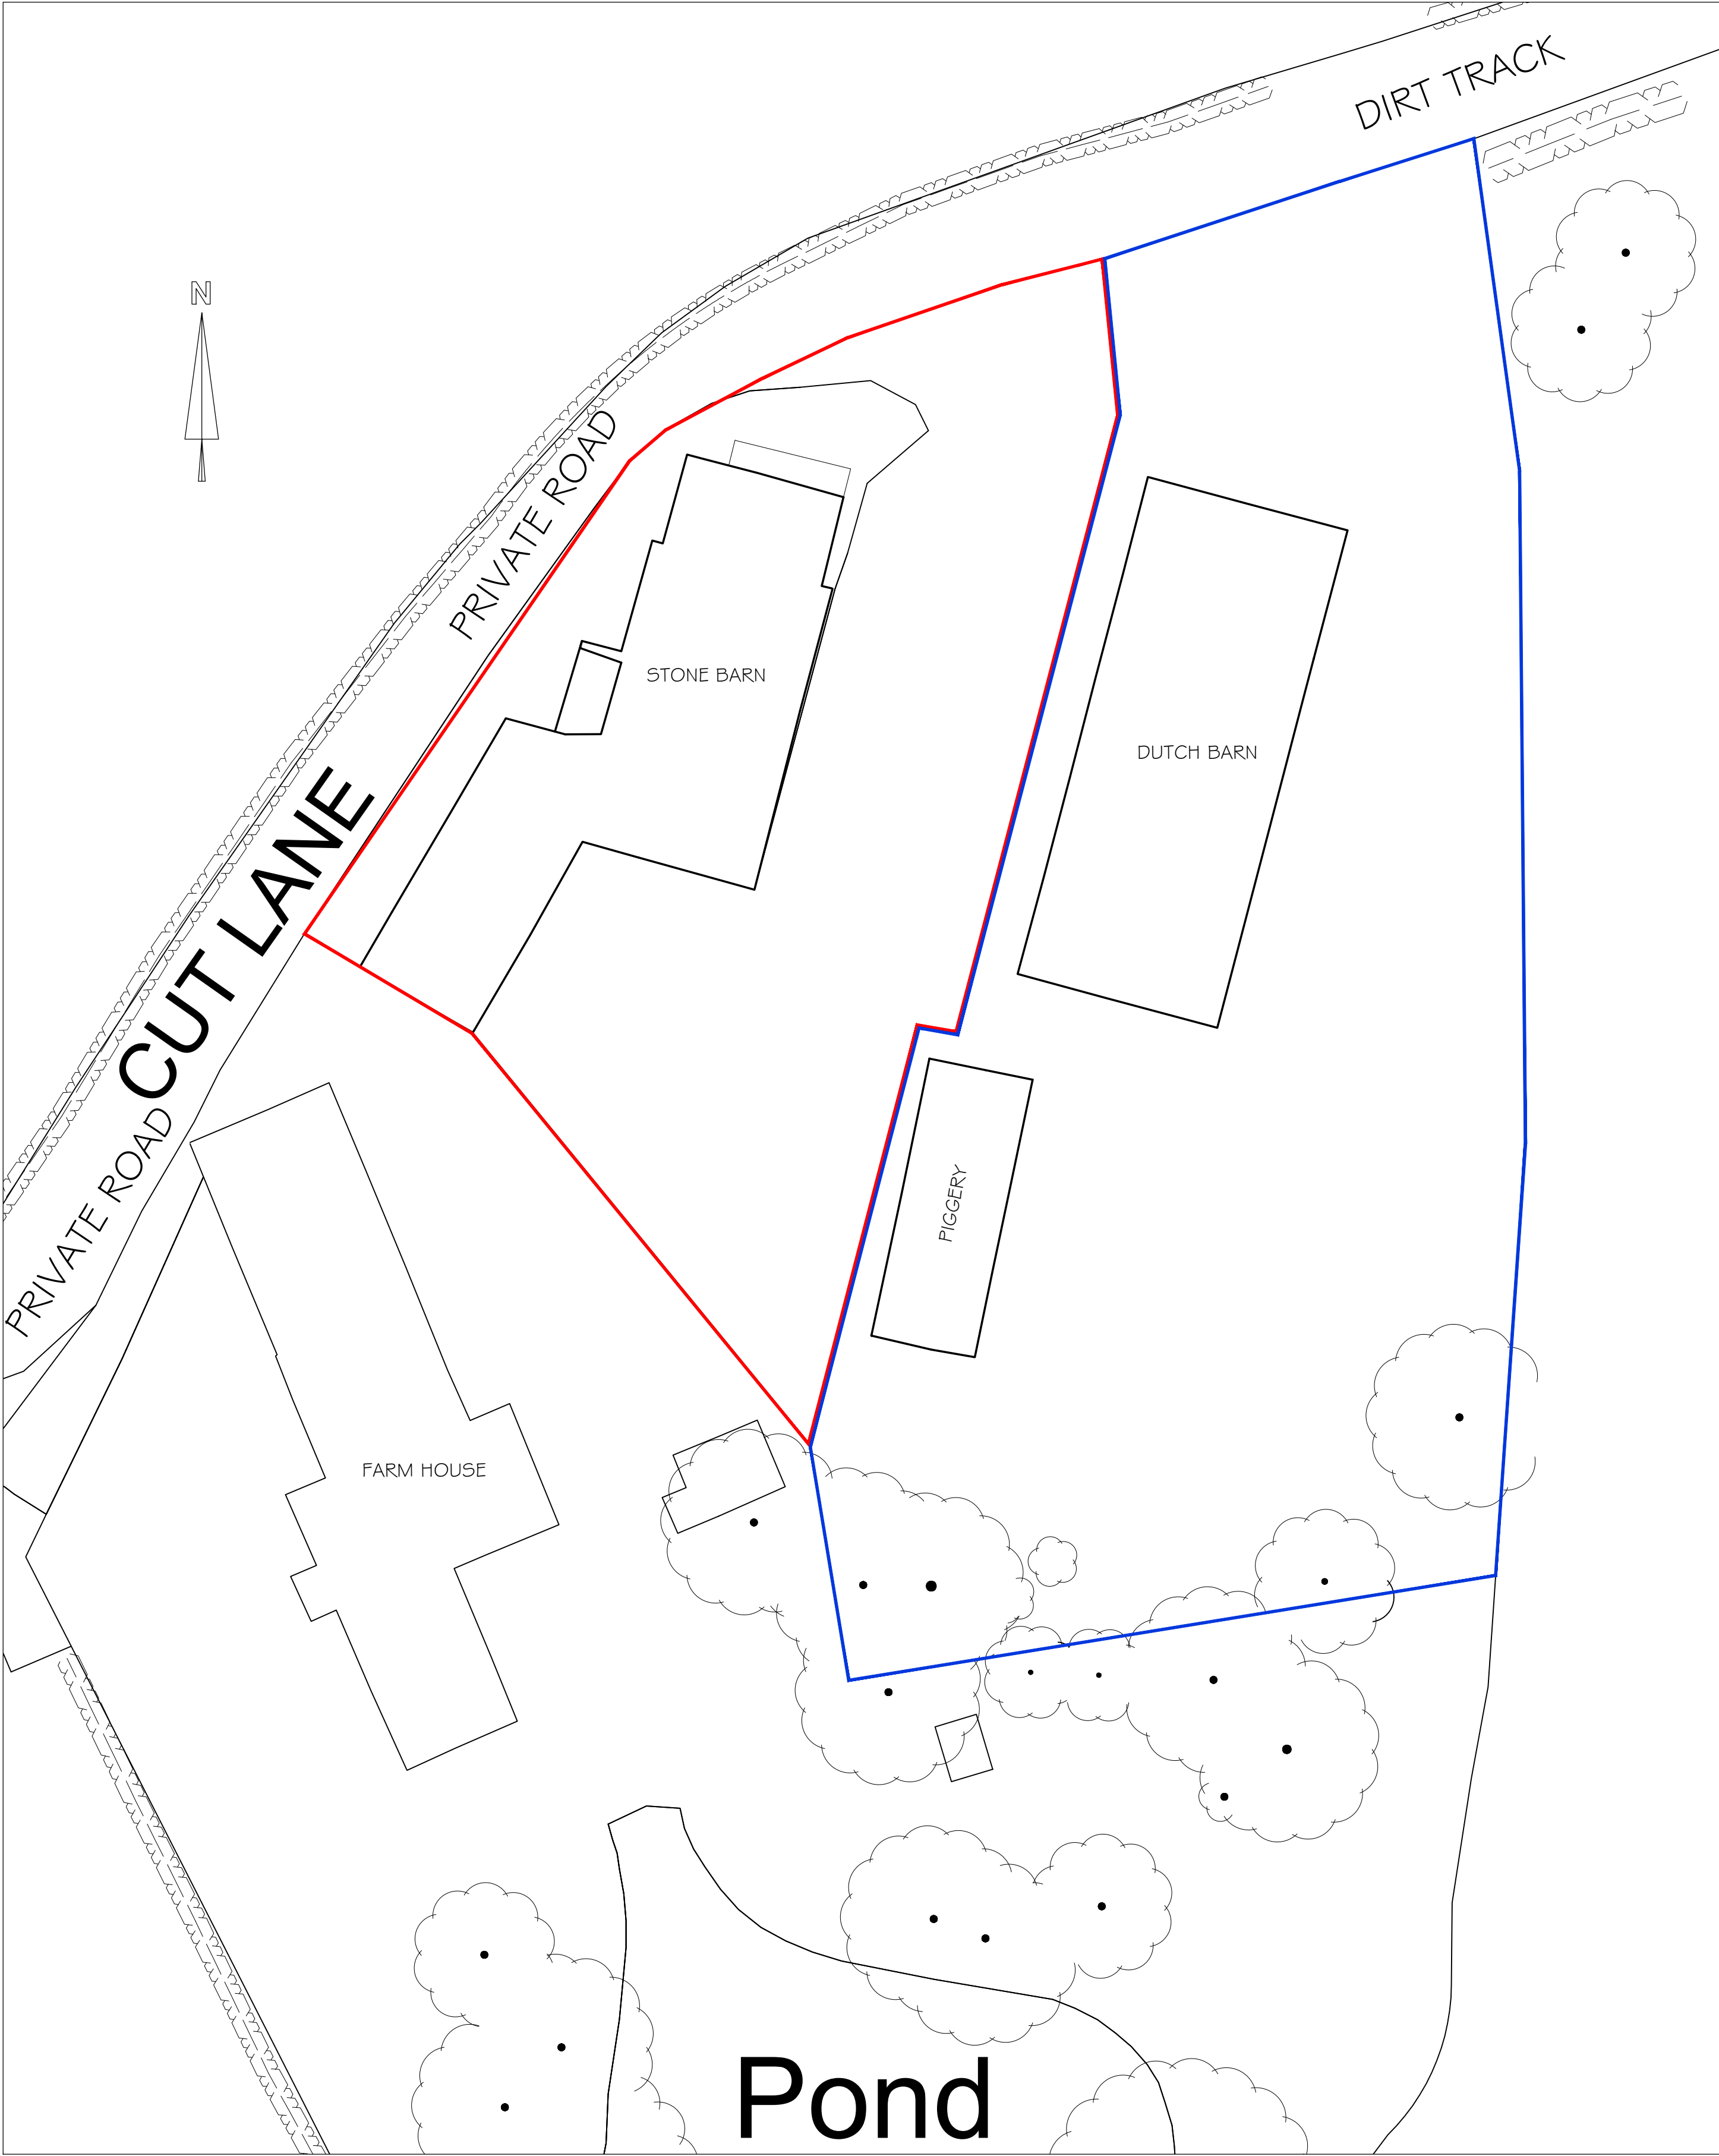

EXISTING BLOCK PLAN (1:200)



NOTES
EXACT DETAIL OF ALL BOUNDARY TREATMENTS TO BE AGREED SEE DRAWING 03 FOR INDICATIVE DETAILS
ALL NEW TREES TO BE 3m STANDARD OF NATIVE SPECIES 14No NEW TREES WITH 1 No. EXISTING DAMAGED TREE TO BE REMOVED.
TYPE AND SPACING OF TREES TO BE AGREED.
SEE DRAWING 03 FOR TREE PLANTING DETAIL.

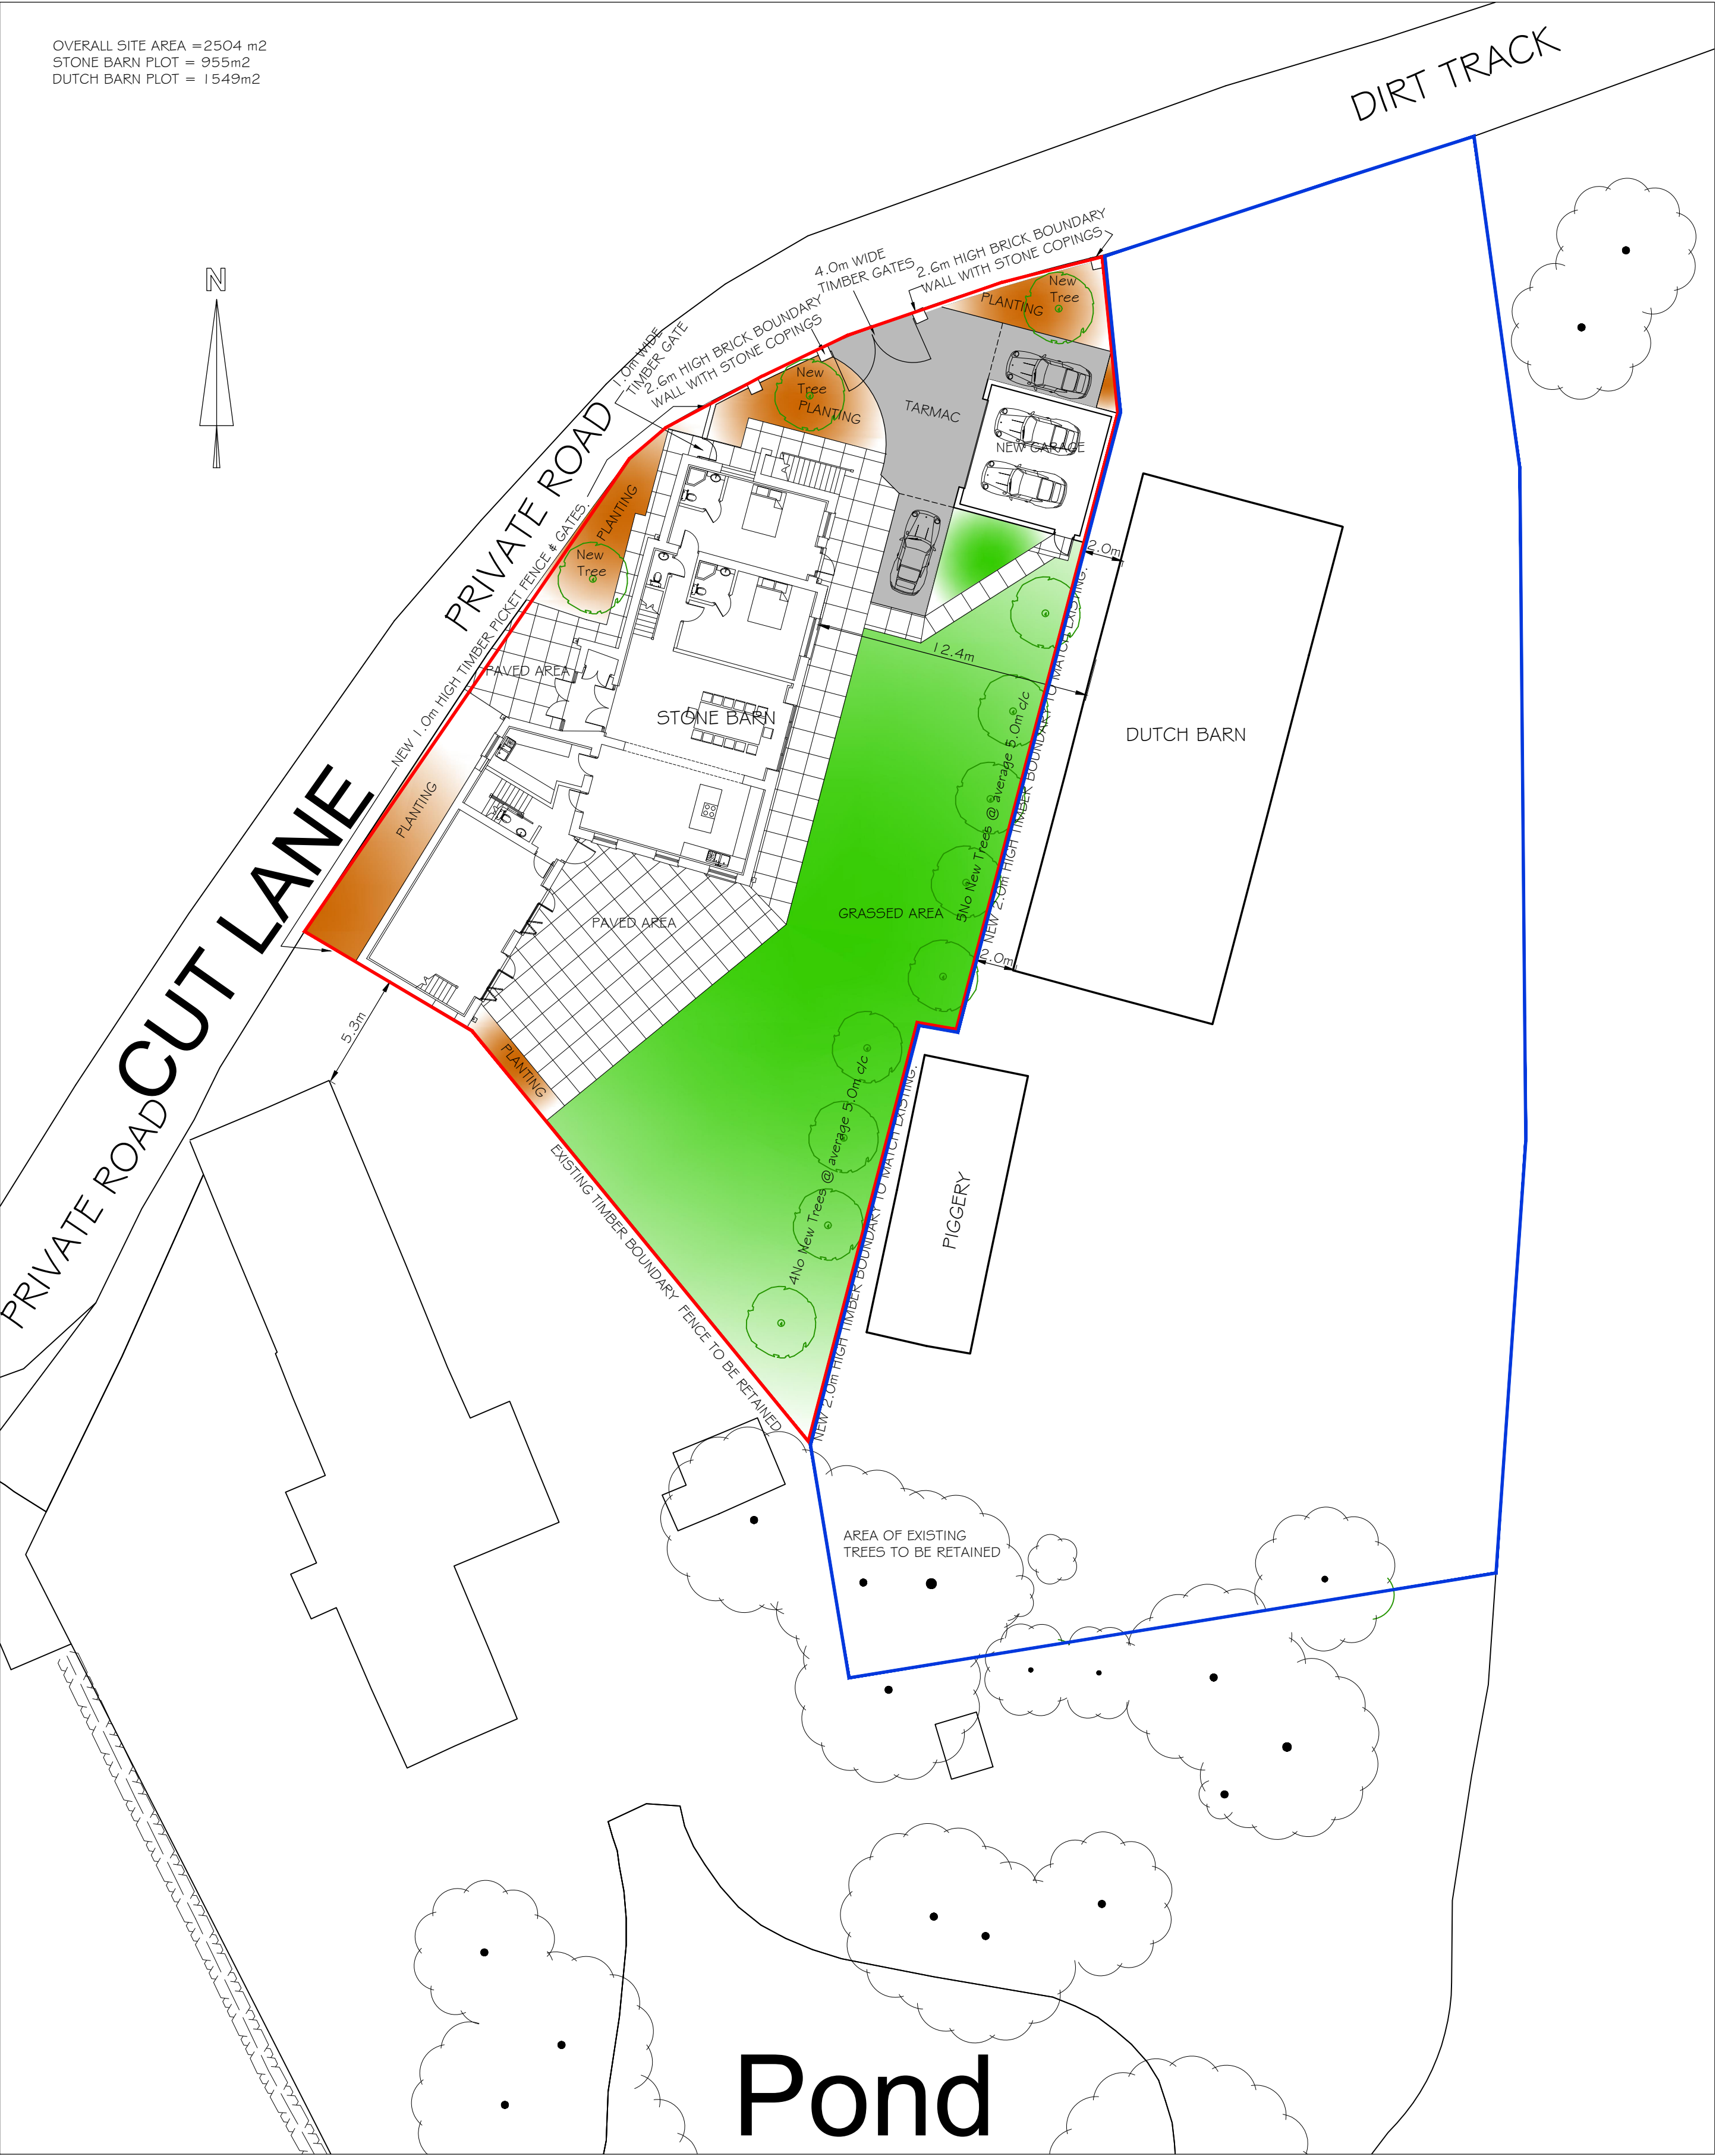

PROPOSED BLOCK PLAN (1:200)



REVISION A - DUTCH BARN & PIGGERY OMITTED FROM APPLICATION # MAIN TITLE CHANGED TO REFLECT SAME. - Sept 2022

Project	PROPOSED CONVERSION OF EXISTING STONE BARN LAND AT FORMER COACH ROAD FARM CUT LANE KNOWSLEY L33 3AQ	Scale	1:200 @ A1
		Date	MAY 2022
Plan	EXISTING & PROPOSED SITE PLANS	Drwg.No	MG2022/02 A