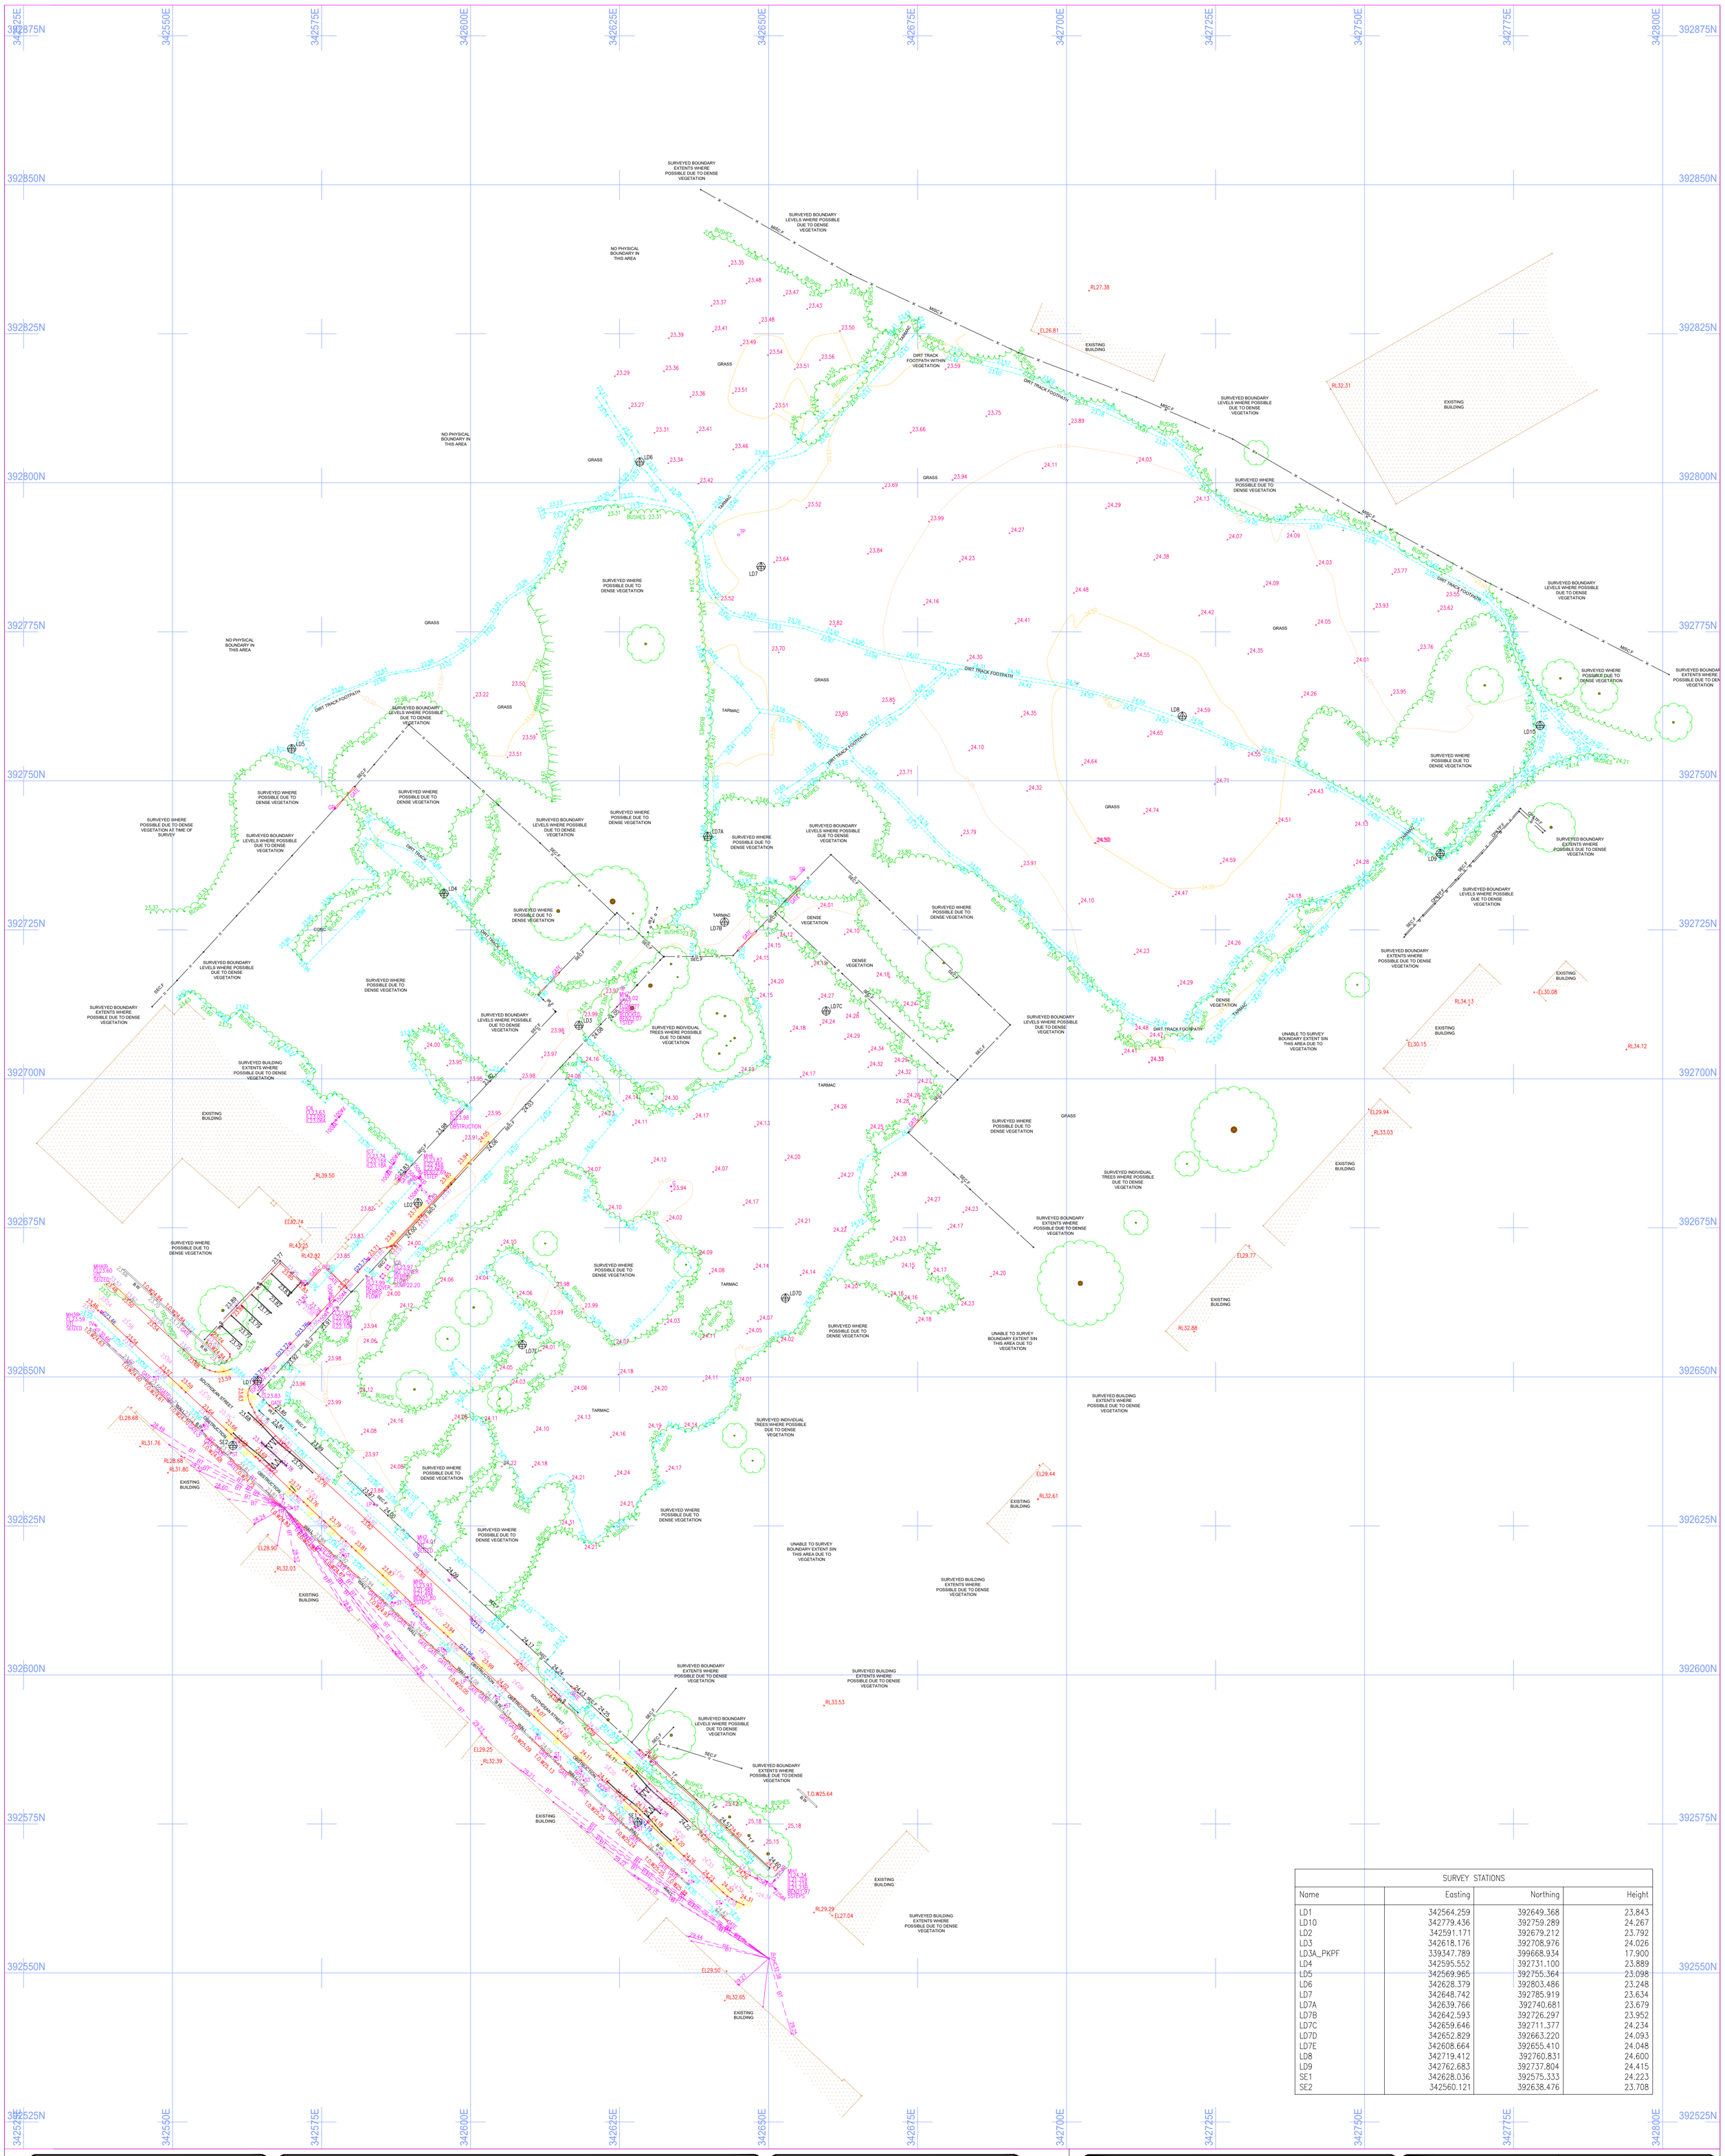

SURVEY STATIONS			
Name	Easting	Northing	Height
LD1	342564.259	392649.368	23.843
LD10	342779.436	392759.289	24.267
LD2	342591.171	392679.212	23.792
LD3	342618.176	392708.976	24.026
LD3A_PKPF	339347.789	399668.934	17.900
LD4	342595.552	392731.100	23.889
LD5	342569.965	392755.364	23.098
LD6	342628.379	392803.486	23.248
LD7	342648.742	392785.919	23.634
LD7A	342639.766	392740.681	23.679
LD7B	342642.593	392726.297	23.952
LD7C	342659.646	392711.377	24.234
LD7D	342652.829	392663.220	24.093
LD7E	342608.664	392655.410	24.048
LD8	342719.412	392760.831	24.600
LD9	342762.683	392737.804	24.415
SE1	342628.036	392575.333	24.223
SE2	342560.121	392638.476	23.708

N

W E

S

SURVEY ORIENTATED TO OS GRID (OSGB36-15)

SURVEY NOTES

ALL LEVELS ARE RELATED TO O.S DATUM (OSGB36-15)
ESTABLISHED AT SE1 USING THE LEICA SMARTNET GPS NETWORK

ⓒ SurveyEng Limited 2025
Reproduction in whole or in part by any means is prohibited without the prior permission of SurveyEng Limited.

SURVEY LEGEND

FEATURES

TOP OF BANK
BOTTOM OF BANK
SURVEY STATION
TREE
HEDGE
TREE CANOPY
BUSHES
VEGETATION

BOUNDARY ANNOTATIONS

BARB WIRE FENCE — BW.F
CHAIN LINK FENCE — C/L.F
CONC POST AND PANEL — CP&P.F
CONC POST TIMB PANEL — CP&TP.F
ELECTRIC FENCE — EL.F
HERAS FENCE — HER.F
IRON RAIL FENCE — IR.F
KNEE RAIL FENCE — KR.F
MISCELLANEOUS FENCE — MISC.F
POST AND WIRE FENCE — P&W.F
RANCH STYLE FENCE — RS.F
SECURITY FENCE — SEC.F
TIMBER FENCE — T.F
BRICK WALL — B.W
BLOCK WALL — BL.W
CONCRETE WALL — C.W
GABIEN WALL — G.W
MISCELLANEOUS WALL — MISC.W
RETAINING WALL — R.W
RETAINING LOG WALL — RL.W
STONE WALL — S.W

LEVEL PREFIX ANNOTATIONS

ASL	ARCH SPRING LEVEL	IL	INVERT LEVEL		
BL	BED LEVEL	PL	PARAPET LEVEL	TRH	TREE HEIGHT
BD	BACK DROP	RL	ROOF/RIDGE LEVEL	THR	THRESHOLD LEVEL
CL	COVER LEVEL	SL	SOFFIT LEVEL	WL	WATER LEVEL
DH	TOP OF DOOR	TOF	TOP OF FENCE	WS	WINDOW SILL
DTC	DEPTH TO CROWN	TOP	TOP OF PIPE	WSF	WINDOW SOFFIT
FFL	FINISHED FLOOR LEVEL	TOW	TOP OF WALL		

GEOTECHNICAL INFORMATION

TRIAL HOLE / PIT — TH
BORE HOLE — BH
WINDOW SAMPLE — WS
MONITORING POINT — MP

SURVEY ANNOTATIONS

AV	AIR VALVE	OHC	OVERHEAD CABLES
B	BOLLARD	PB	POST BOX
BS	BUS STOP	PM	PARKING METER
BT	BRITISH TELECOM IC	PS	POST
CPS	CONCRETE PAVING SLABS	PYL	ELECTRICITY PYLON
CP	CATCH PIT	RE	RODDING EYE
DR	DRAIN	RS	ROAD SIGN
EB	ELECTRIC CONTROL BOX	RWP	RAIN WATER PIPE
EL	ELECTRICAL IC	ST	STOP TAP
EP	ELECTRICITY POLE	SM	SERVICE MARKER
ER	EARTH ROD	SP	SIGN POST
FH	FIRE HYDRANT	SV	STOP VALVE / SLUICE VALVE
FP	FLAG POLE	SVP	SOIL VENT PIPE
G	GULLY	TB	TELEPHONE BOX
GH	GREENHOUSE	TL	TRAFFIC LIGHTS
GP	GATE POST	TM	TELEPHONE MAST
GV	GAS VALVE	TP	TELEGRAPH POLE
IC	INSPECTION COVER	TPS	TACTILE PAVING SLABS
JB	JUNCTION BOX	VP	VENT PIPE
JKW	JAPANESE KNOT WEED	WM	WATER METER
KO	KERB OUTLET	WO	WASH OUT
LH	LAMP HOLE	UTL	UNABLE TO LIFT
LP	LAMP POST/LIGHT COLUMN	UTS	UNABLE TO SURVEY
MH	MANHOLE		
MP	MONITOR POINT		
NP	NAME PLATE		

CLIENT
BRECK

PROJECT ENGINEER: LD
DATE: 30.07.2025
DRAWN: ET
SCALE: 1:500@A1

PROJECT TITLE
SOUTHDEAN STREET, HUYTON

DESCRIPTION	REV	DATE	DRWN	APPR
-	-	-	-	-

DRAWING DETAIL
TOPOGRAPHICAL LAND SURVEY

DRAWING NUMBER: BR.TS.39
REVISION: -

SurveyEng Ltd
Land Surveyors & Engineers
14 GREEN MILL
WESTHOUGHTON
BOLTON
LANCS
BL5 3GE
TEL/FAX: 0800 772 3040
MOB: 07850069993
info@surveyeng.co.uk