


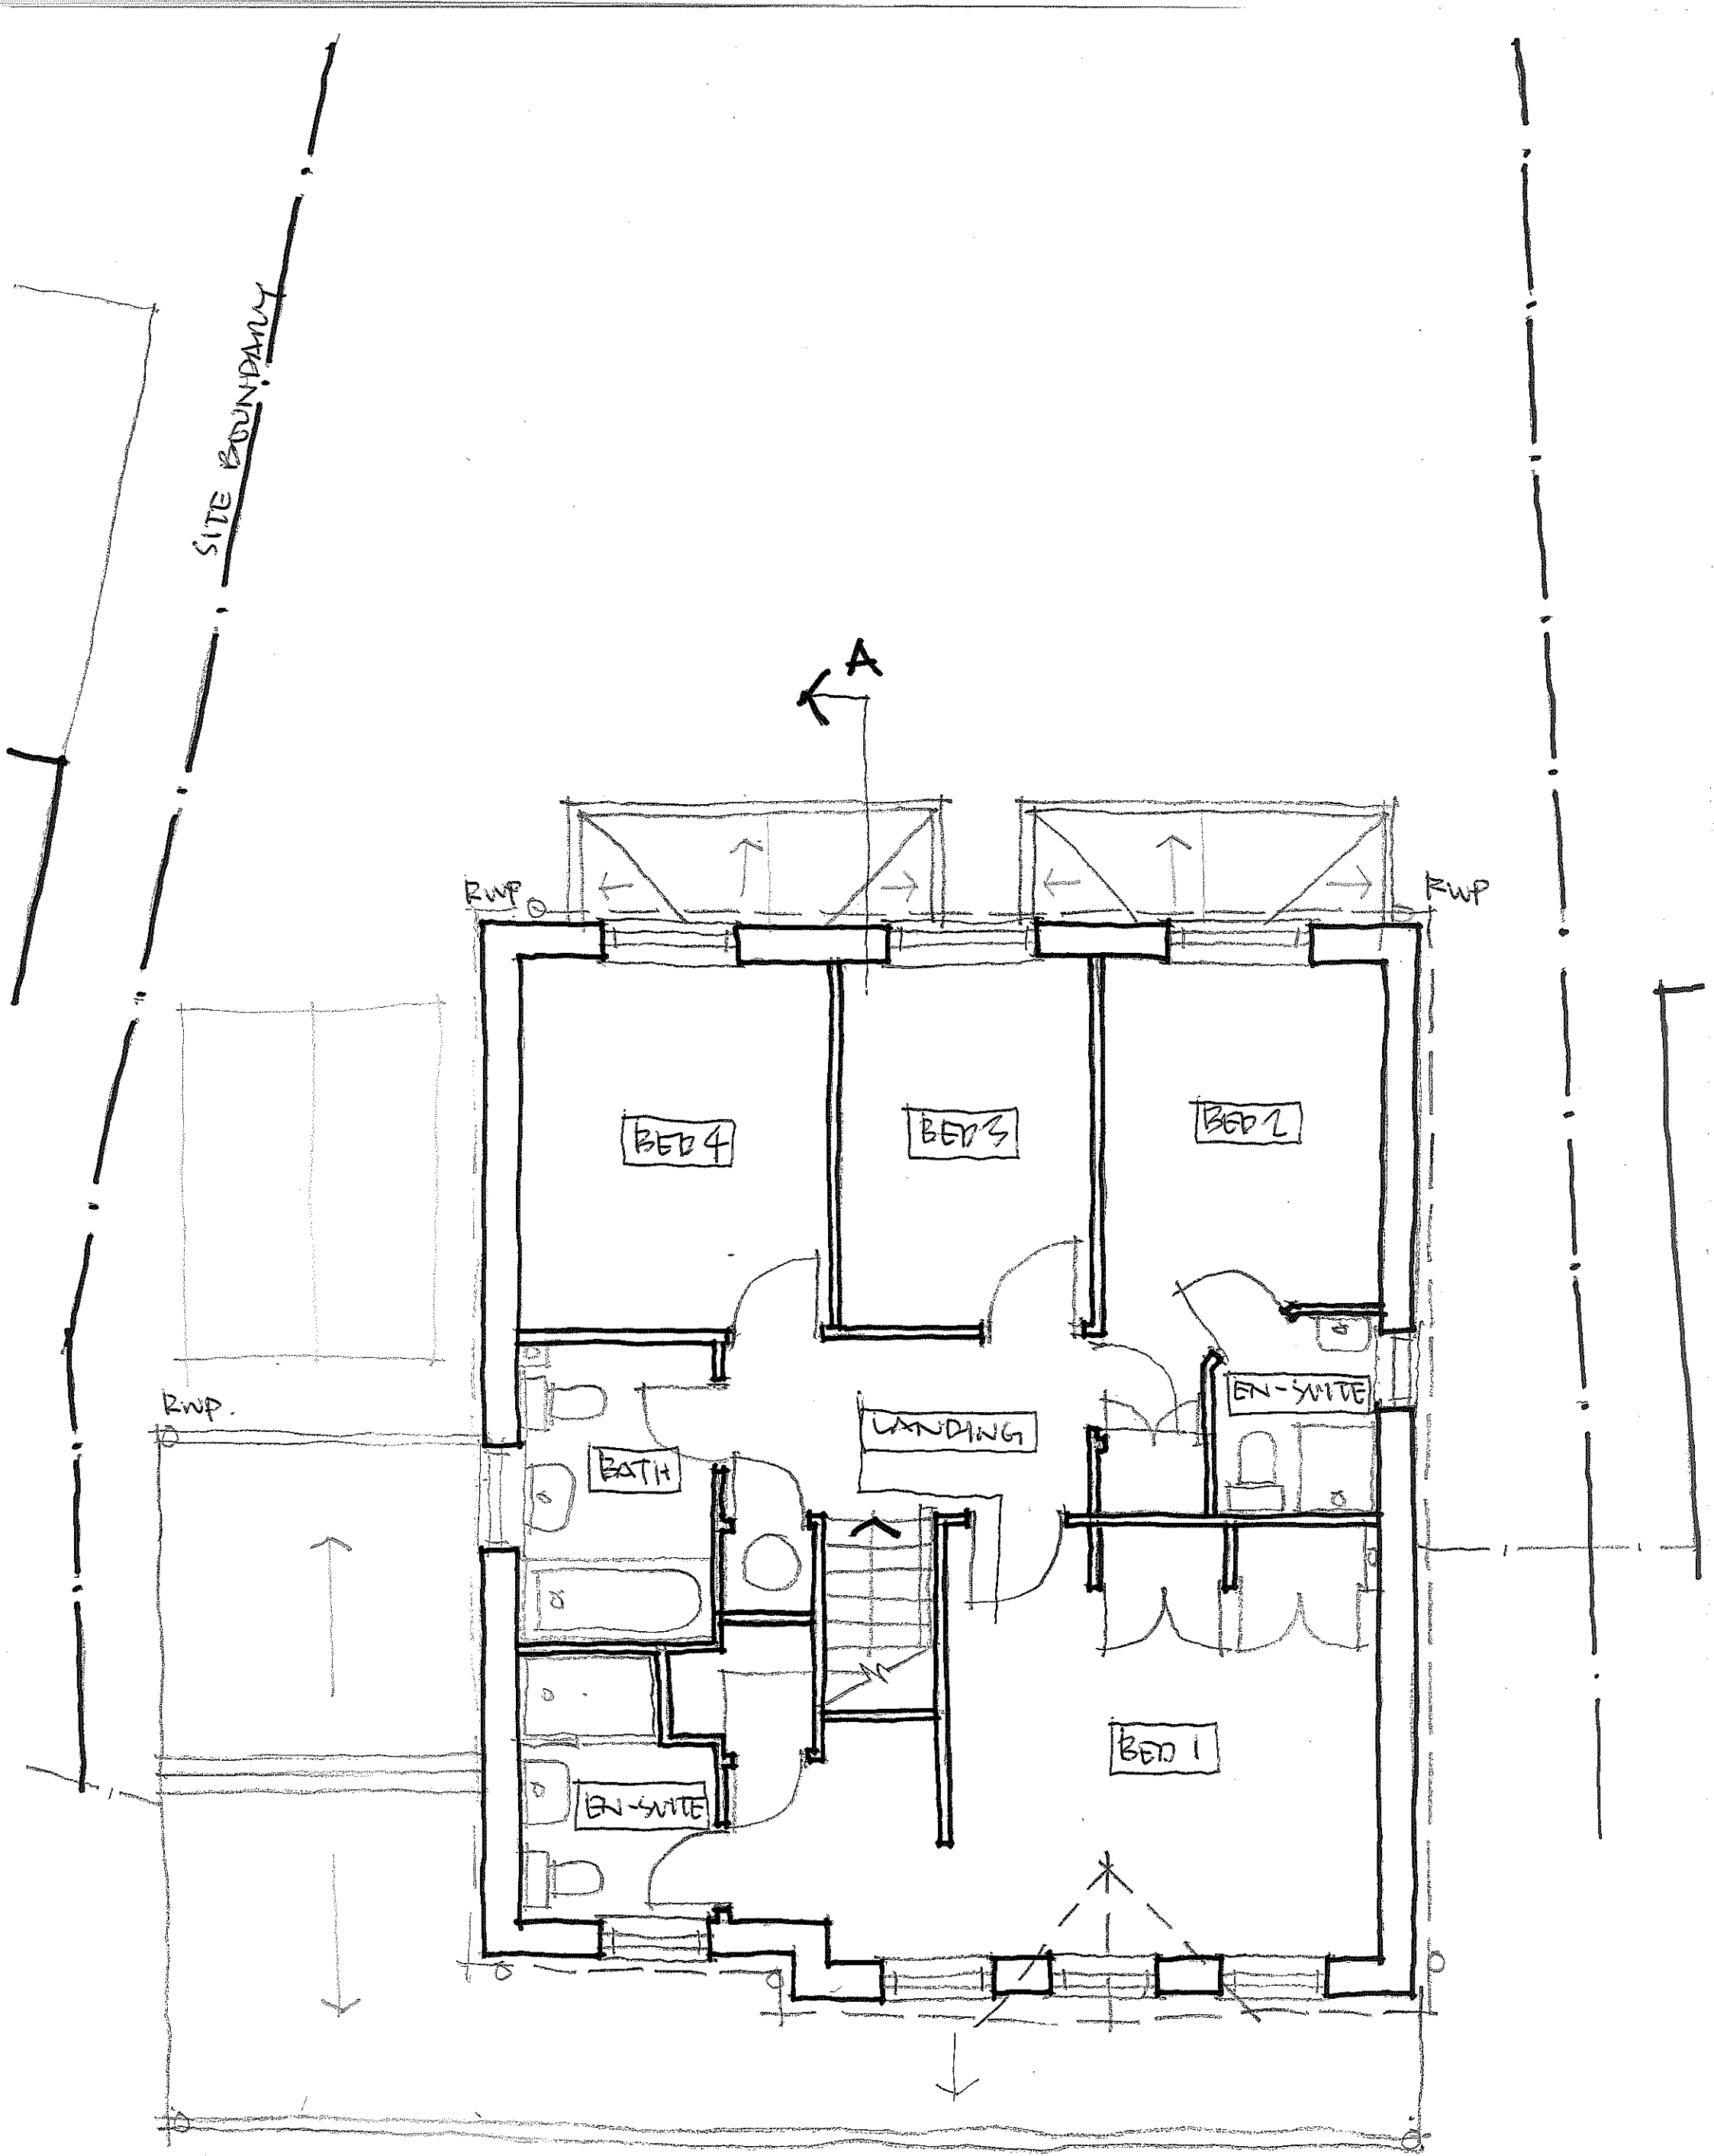

E03. EXISTING FIRST FLOOR PLAN 1:50
← A
PROPOSED EXTENSION TO 55 HEVER DRIVE L26 6LN