


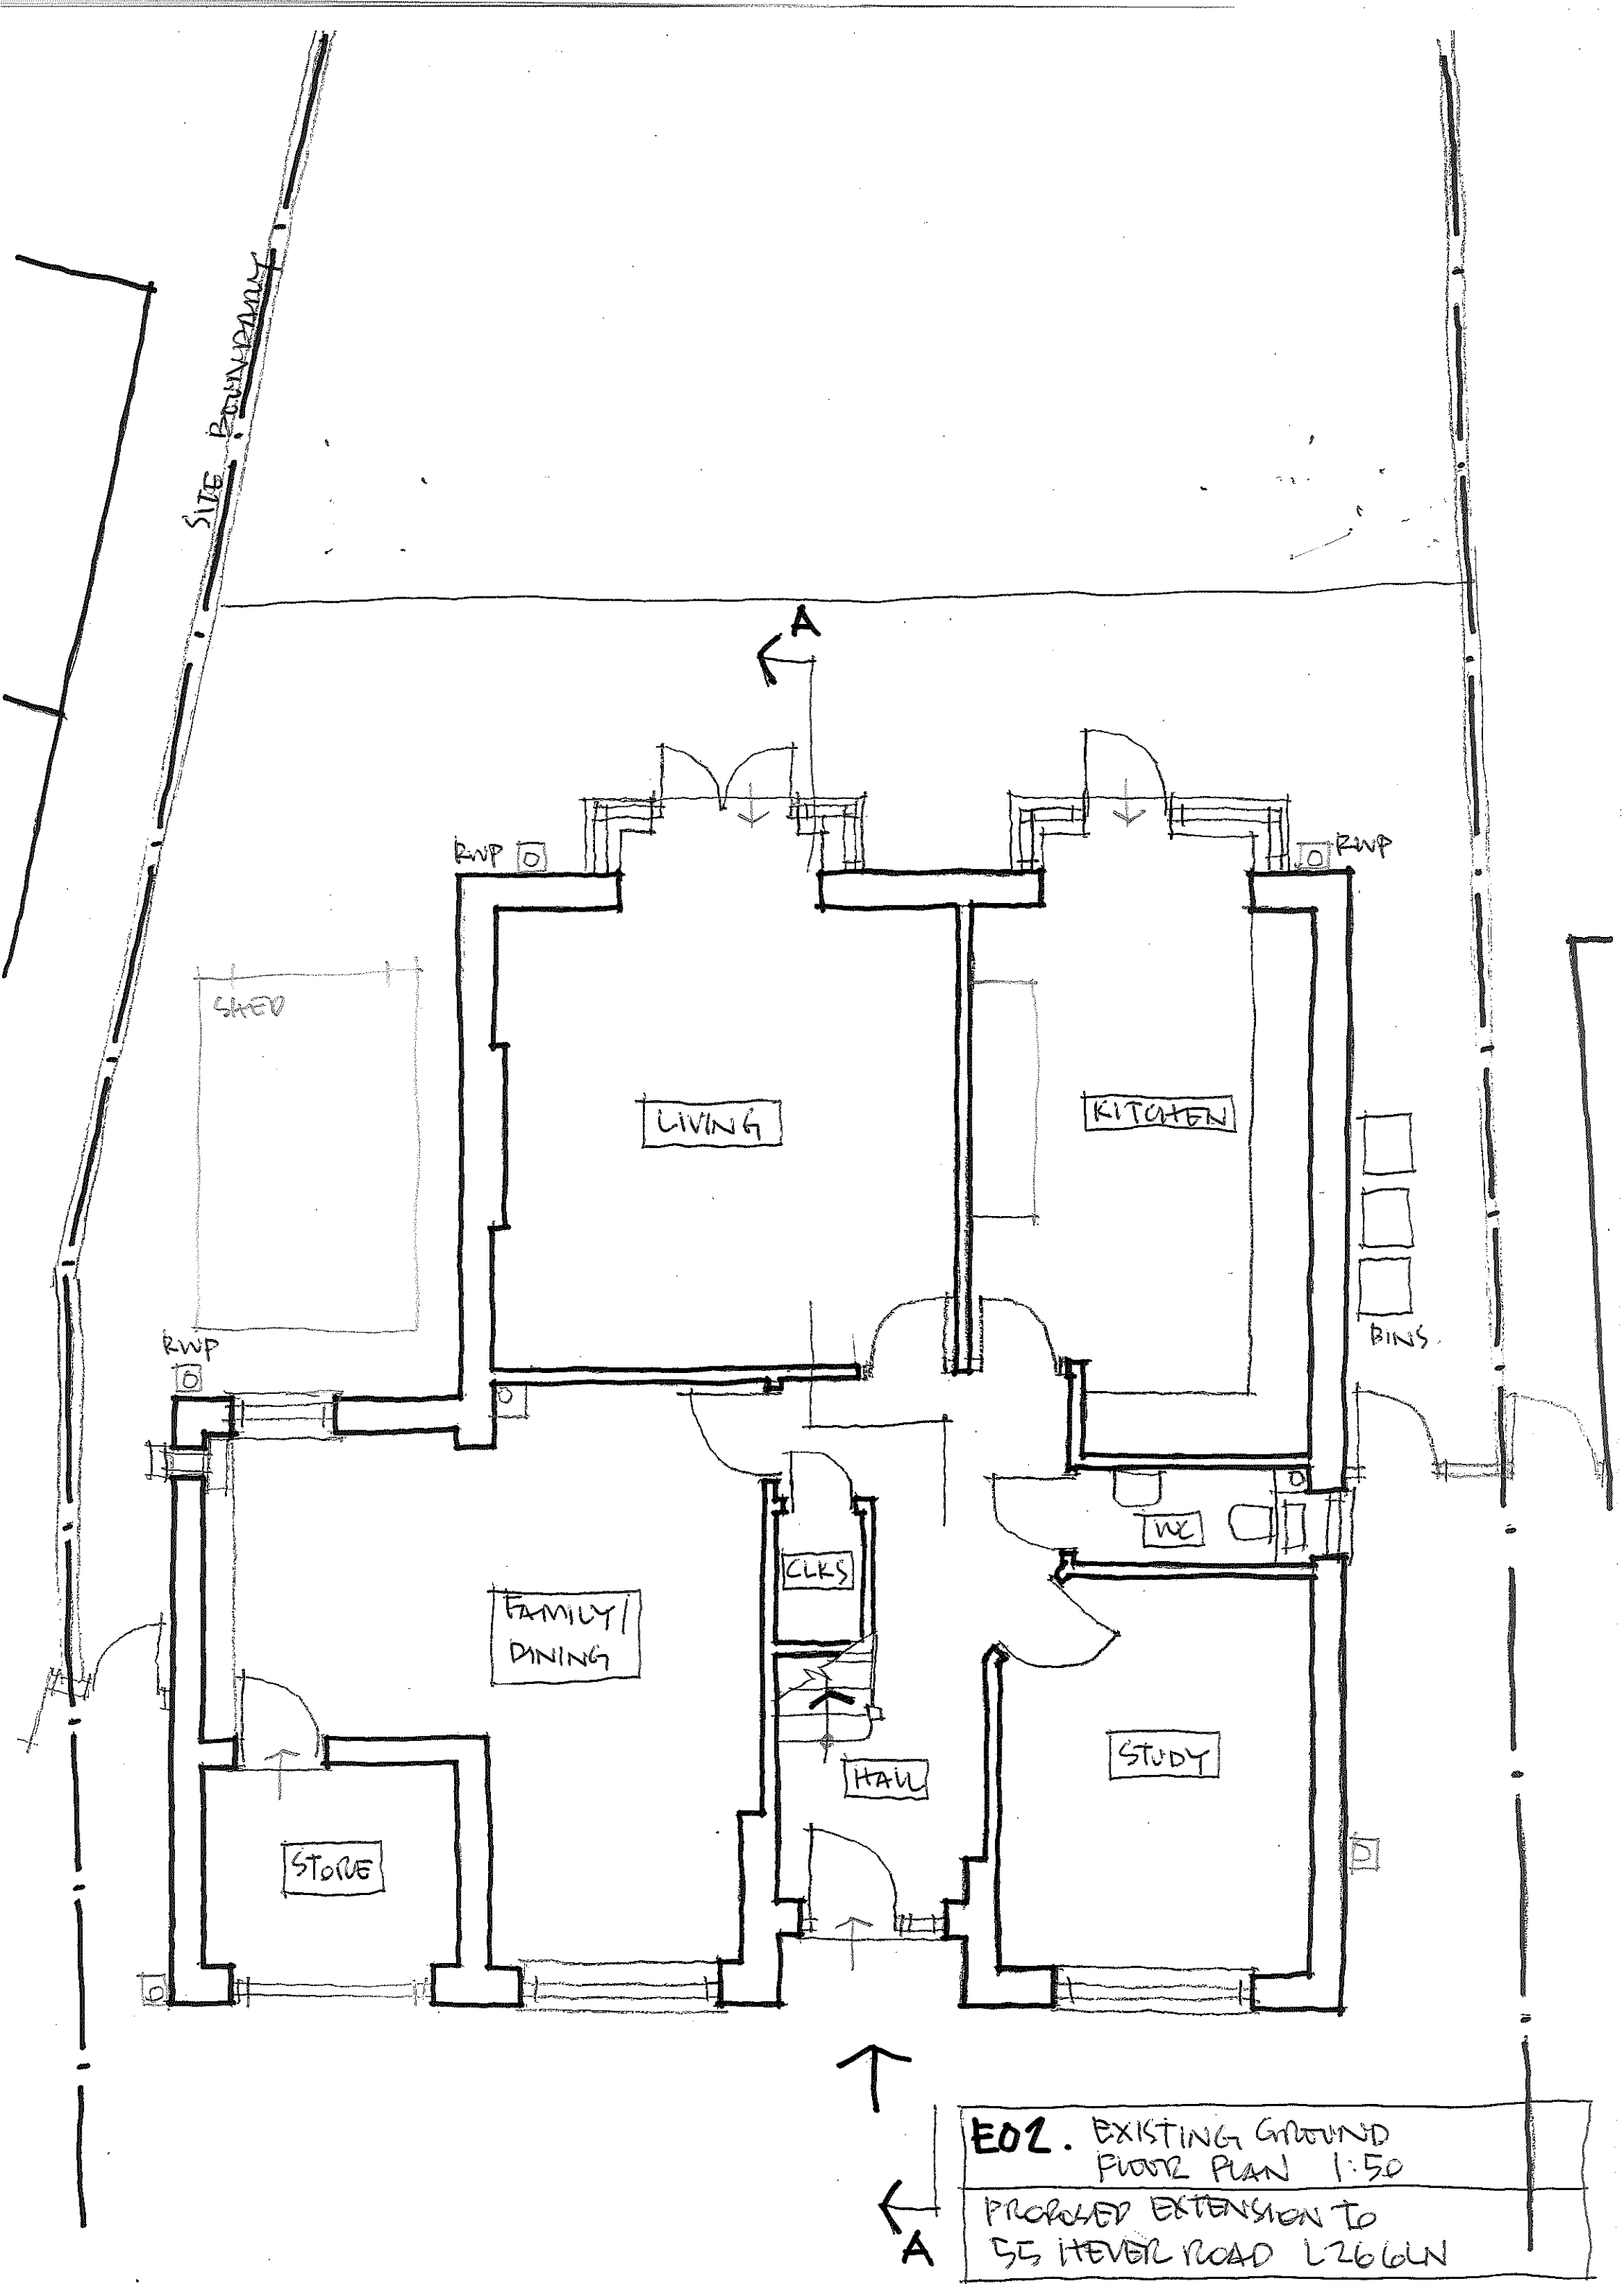

E01. EXISTING GROUND
FLOOR PLAN 1:50
PROPOSED EXTENSION TO
55 HEVEL ROAD L266LN