












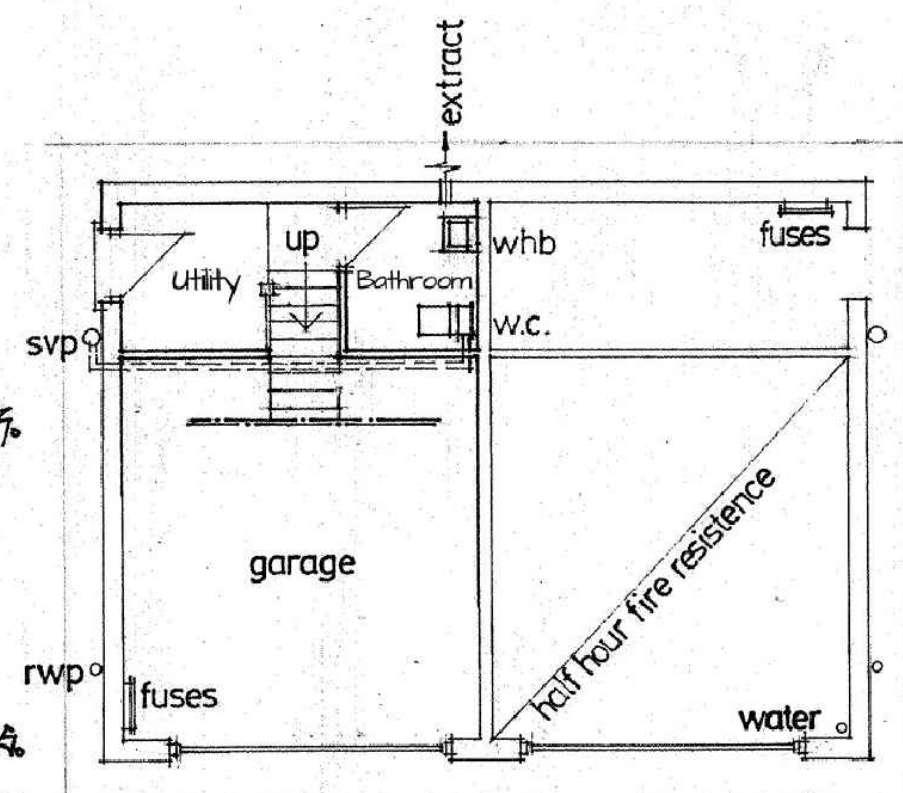

Ground Floor

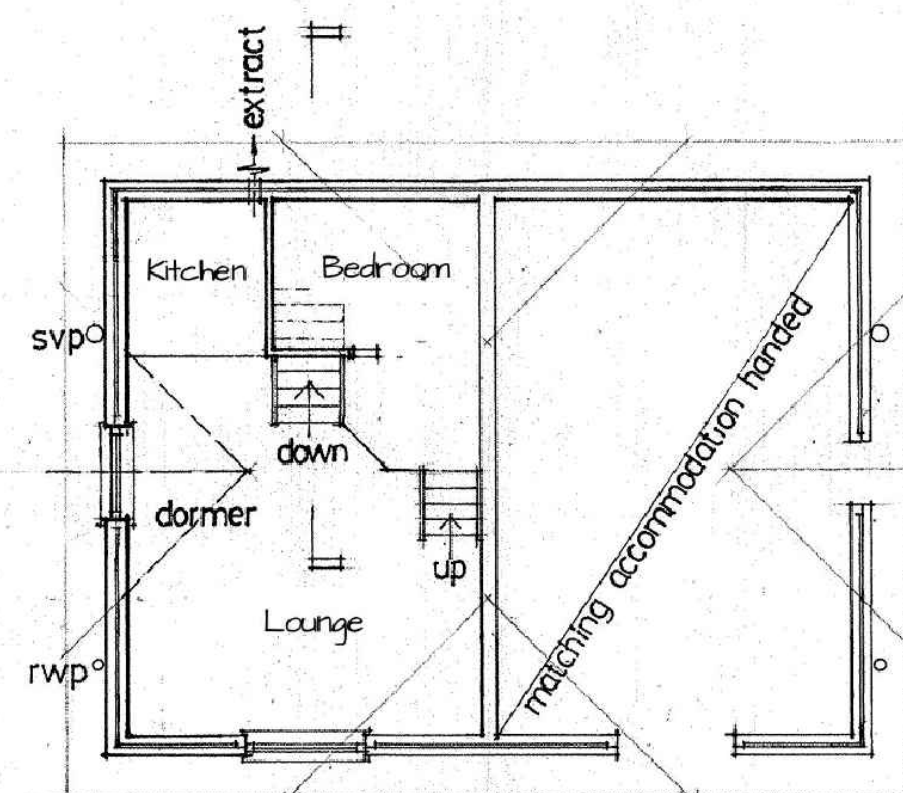

First Floor

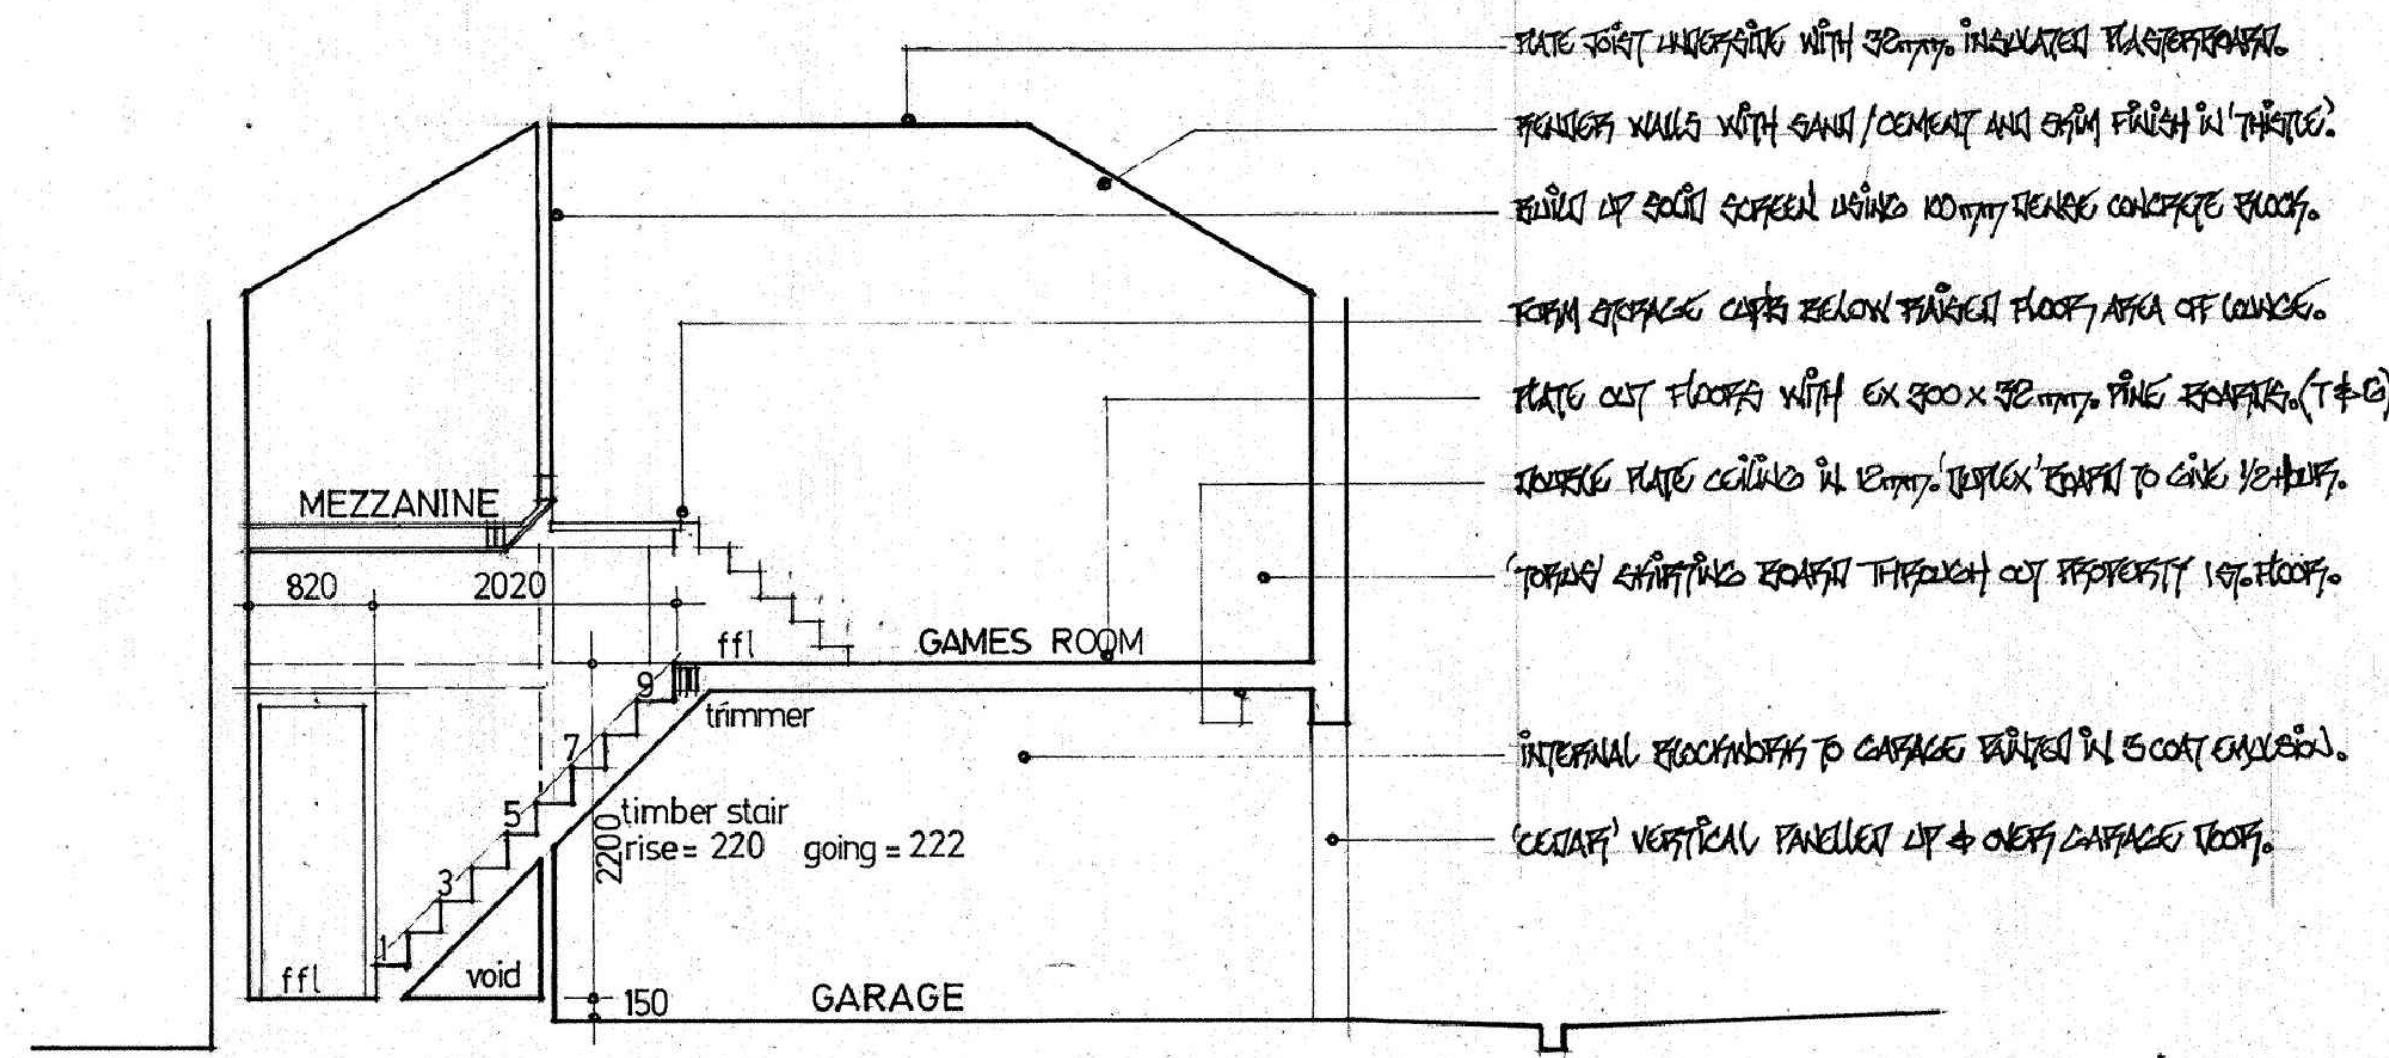

Section thro' Stairs










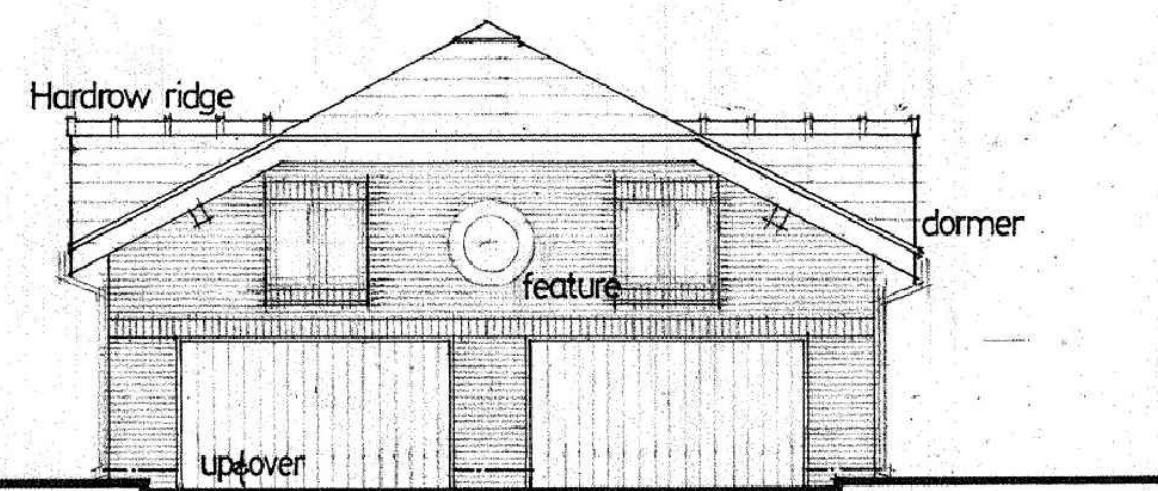

Front Elevation

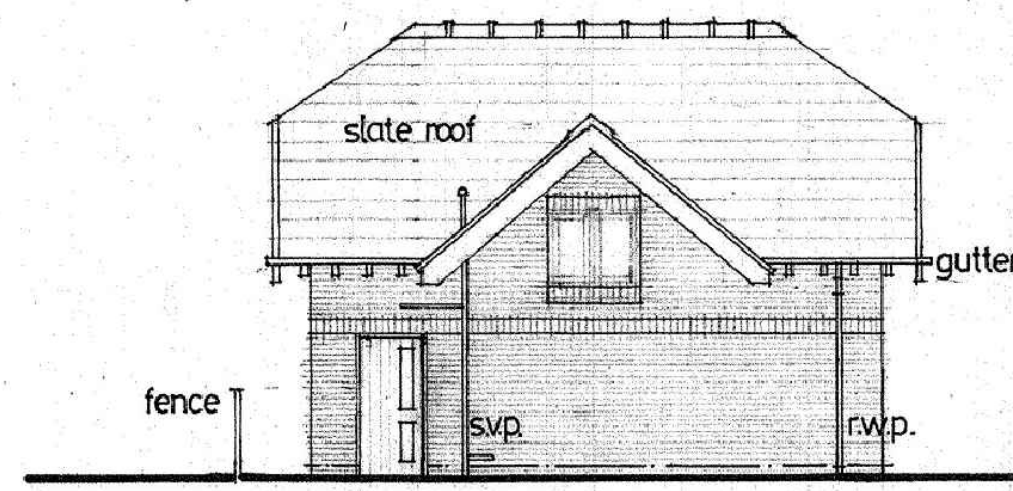

Side Elevation (opposite handed)

PLATE JOIST UNDERSIDING WITH 20mm INSULATED PLASTERBOARD.







FORM 'PUMP' UP TO HIGHER LEVEL FLOOR.


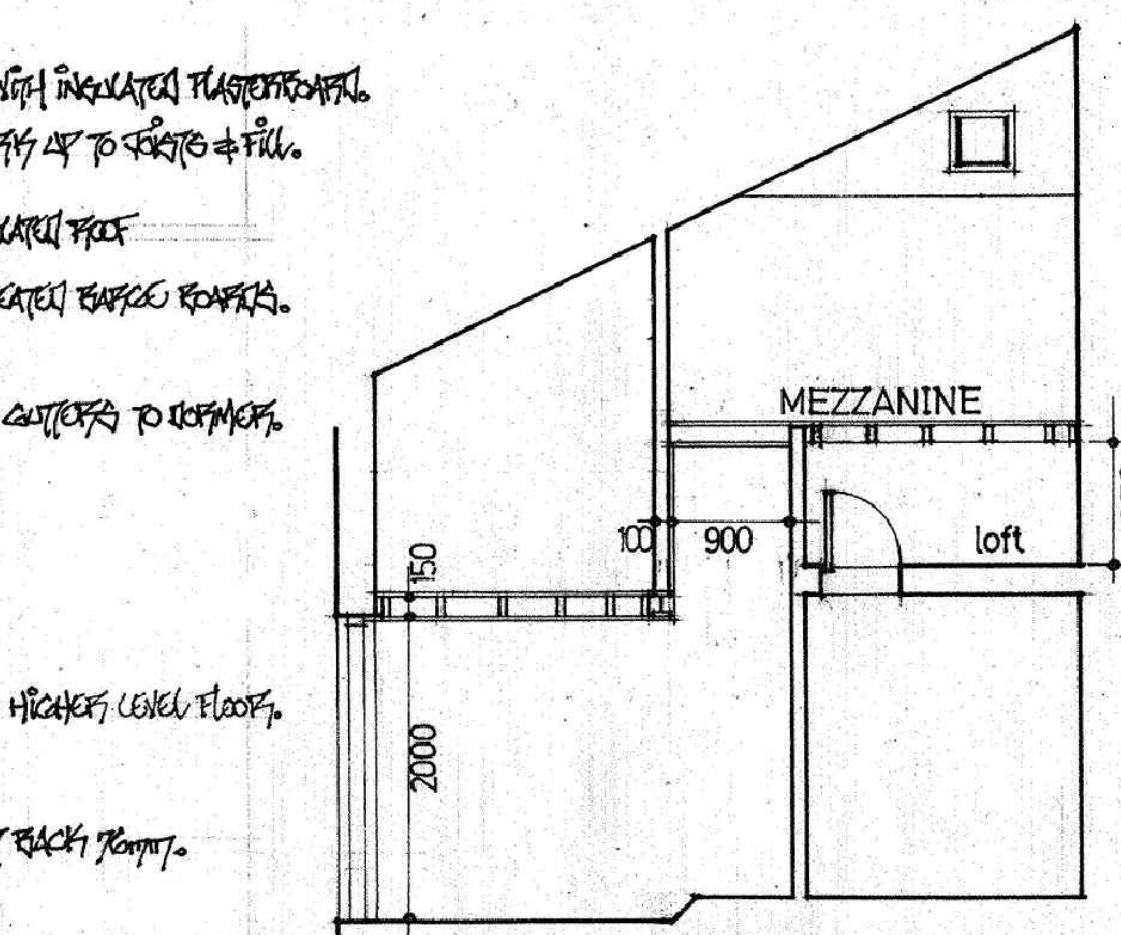

Cross Section thro' Utility

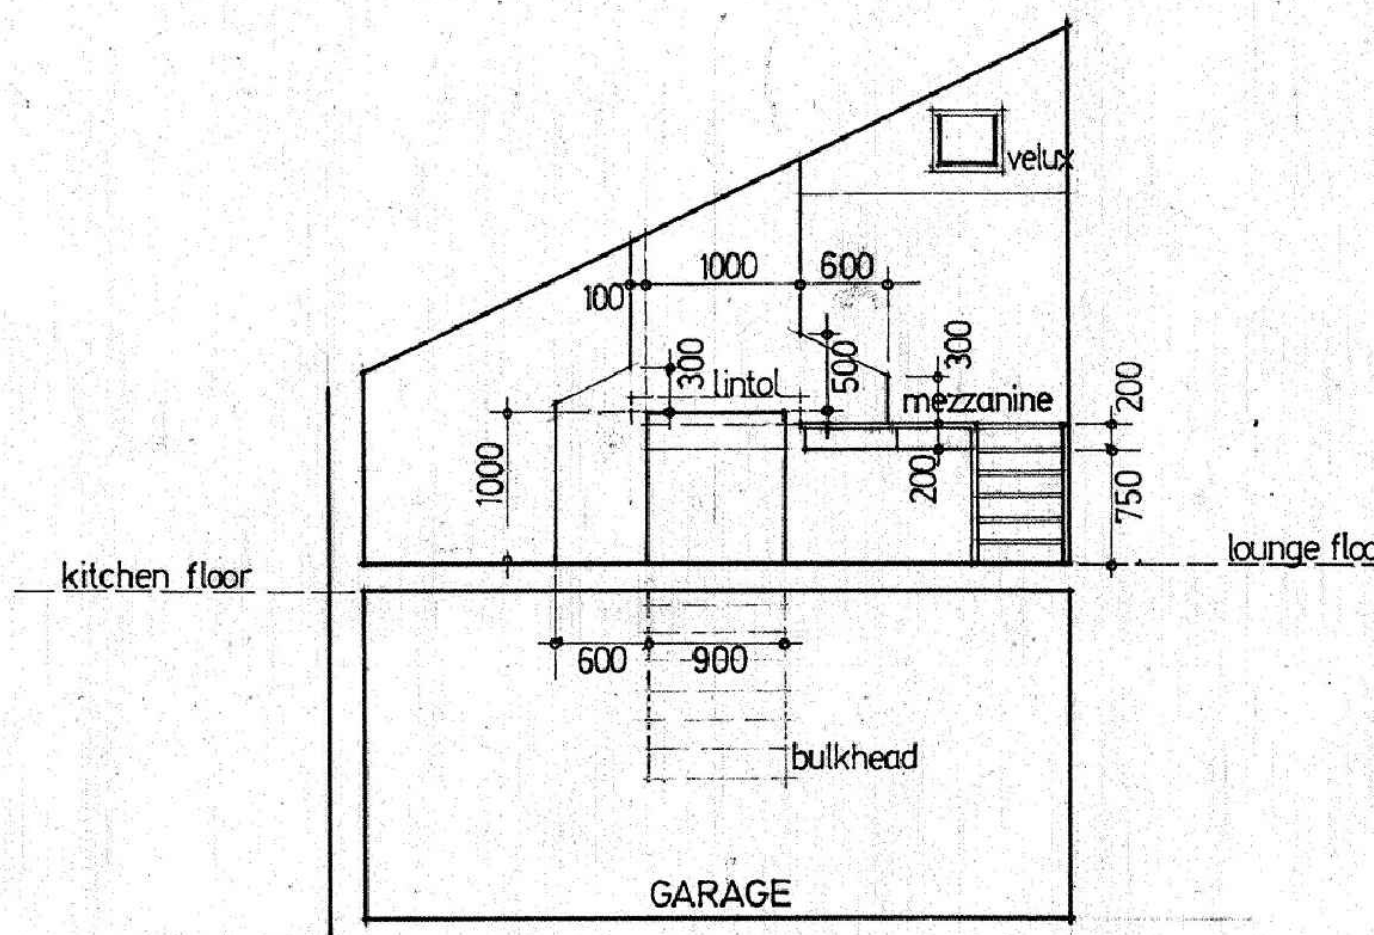

Cross Section thro' Garage.









