


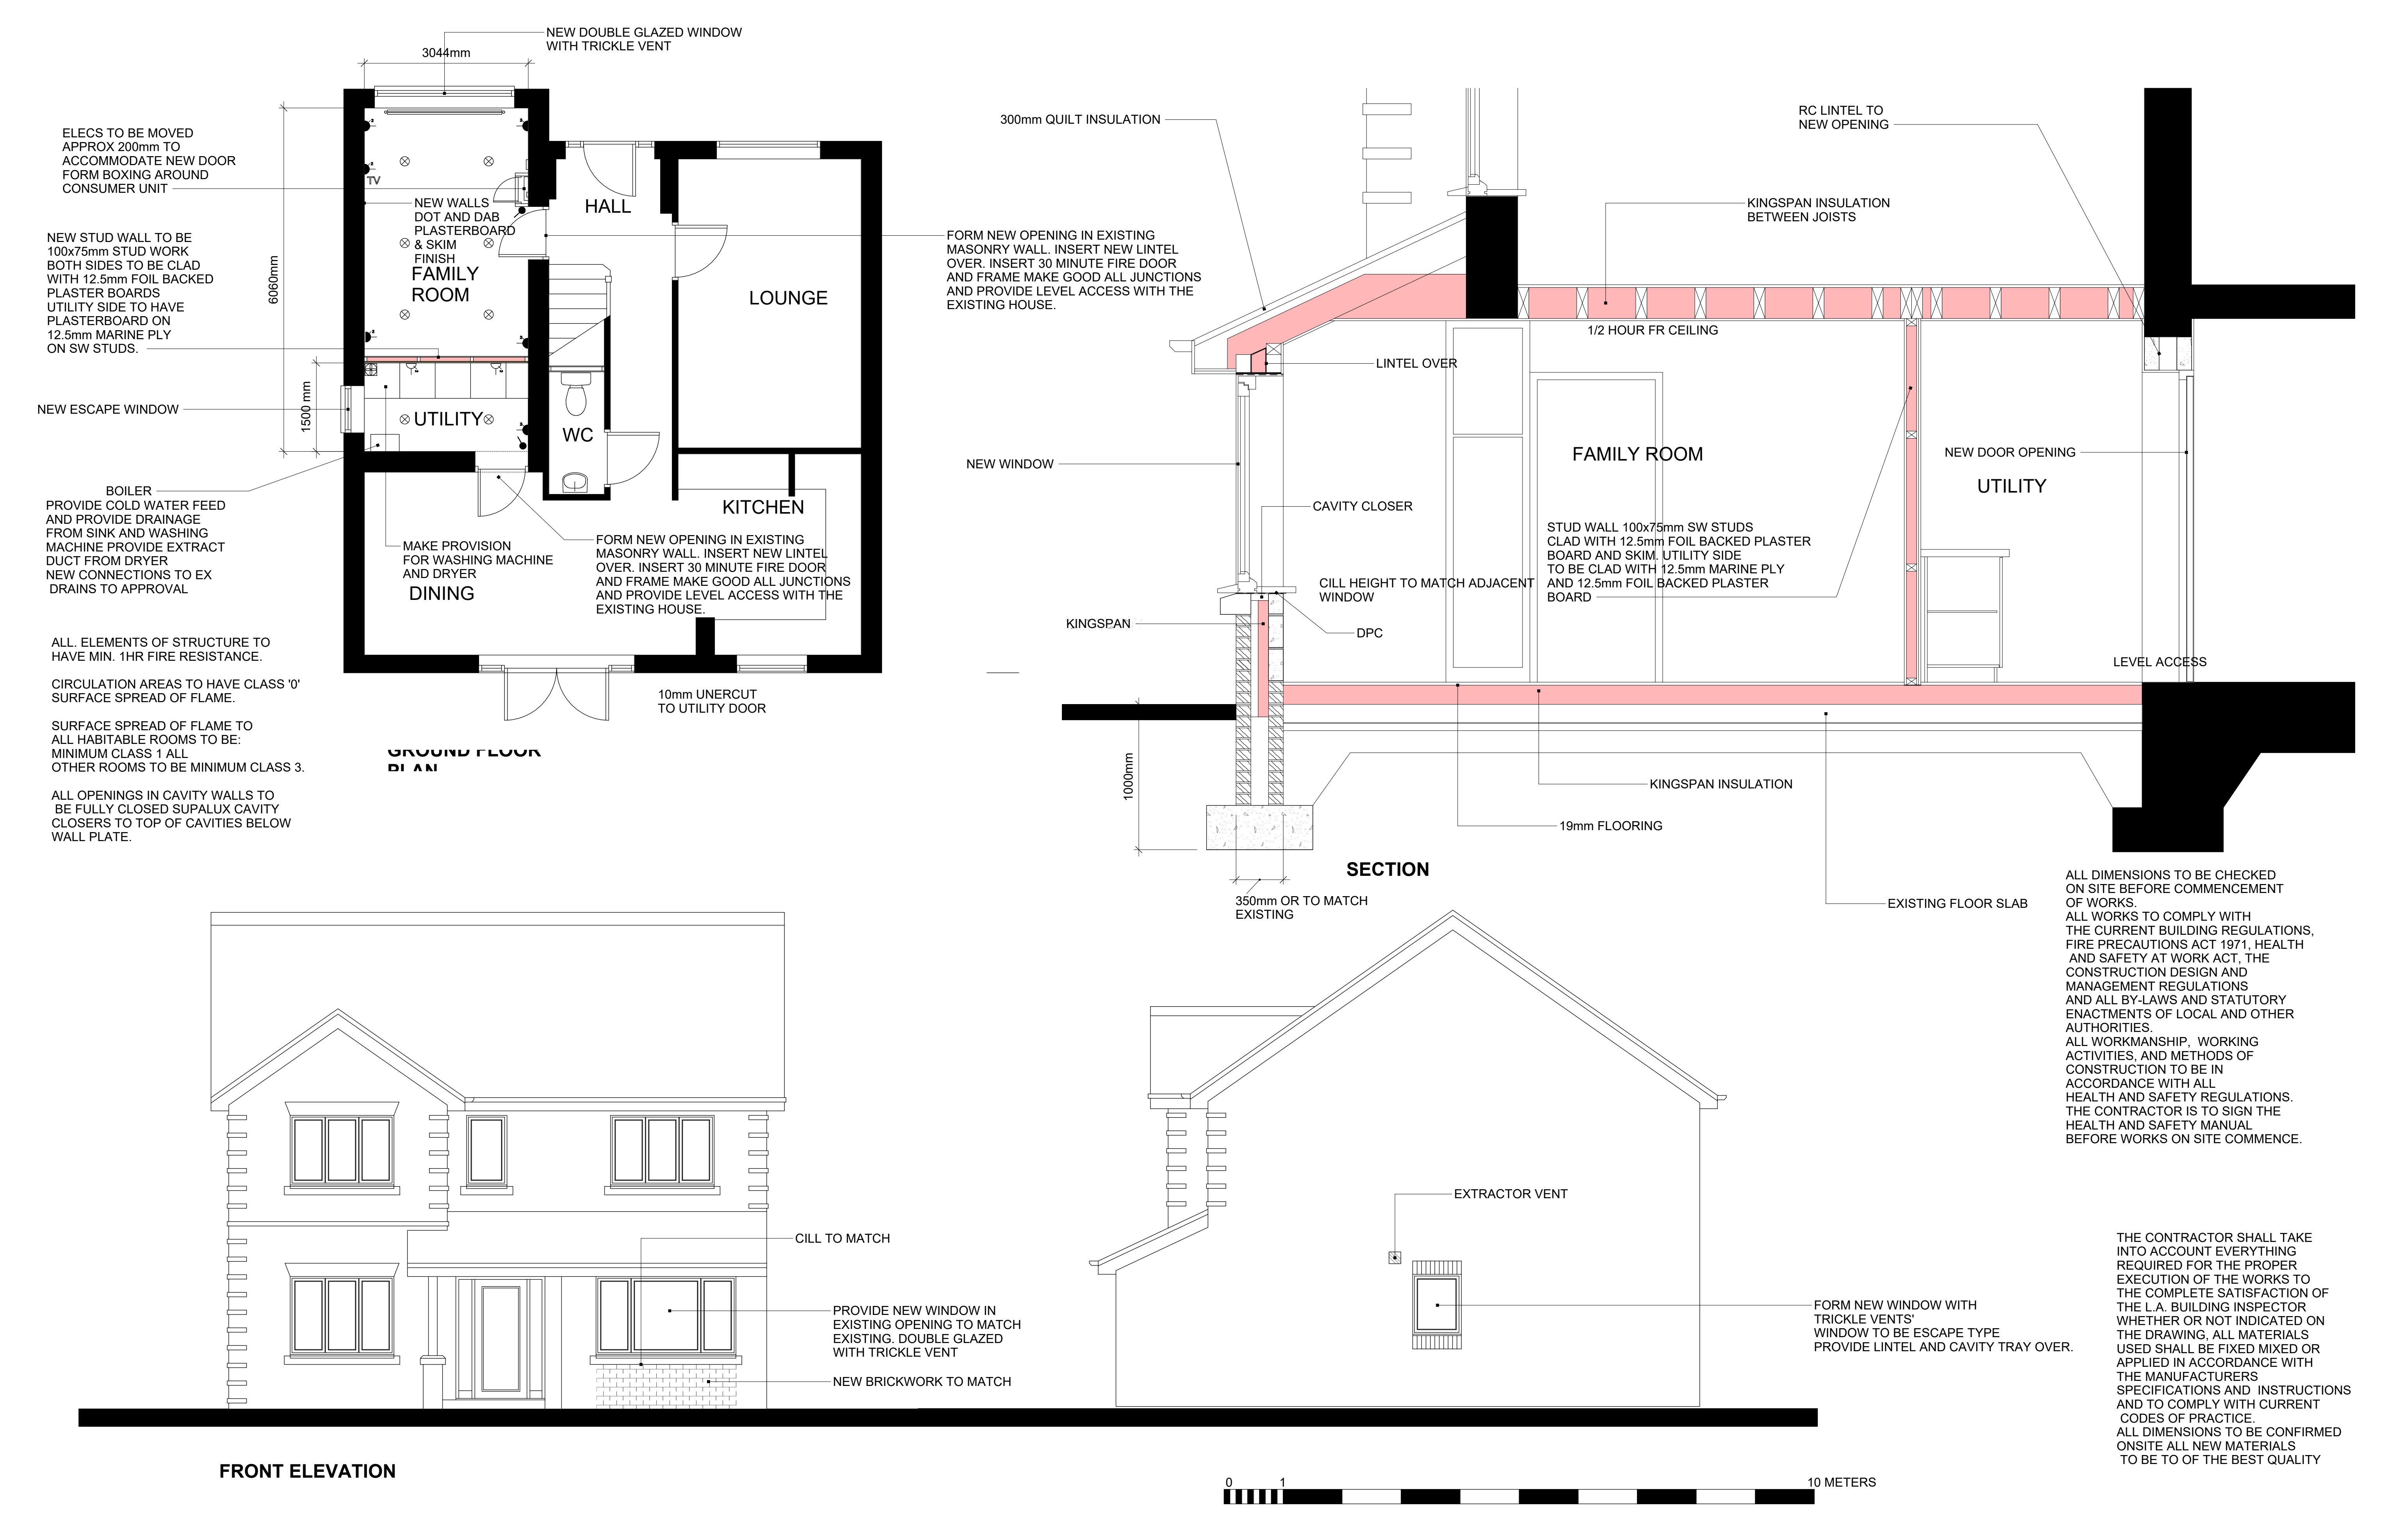

PROJECT TITLE PROPOSED GARAGE CONVERSION	DRAWING TITLE PROPOSED DETAILS	Tel: 07786 362 196 EMAIL: gemorris@blueyonder.co.uk	G A R Y MORRIS	CLIENT Lisa-Catrin Williams		002
				34 WILLIS DRIVE, HALEWOOD OAKS HALEWOOD L26 0TY		
				SCALE	1:50 1:20	
				DATE	02:09:2025	
				REV		