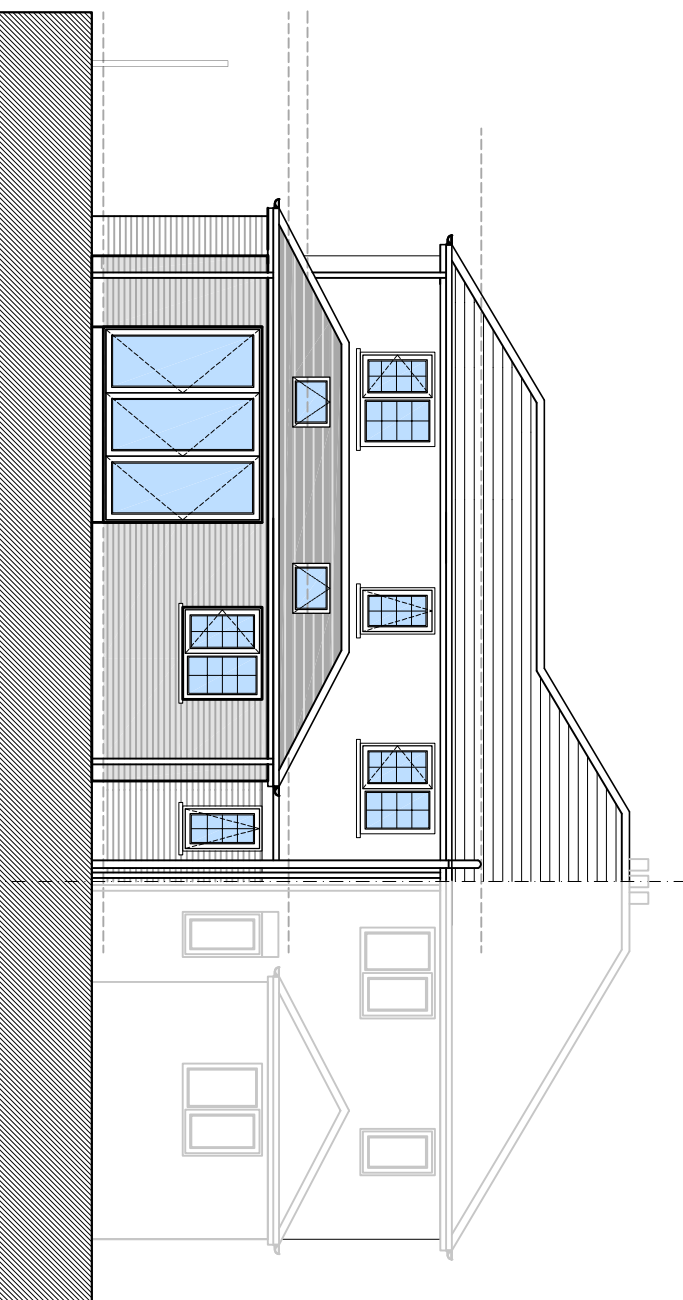
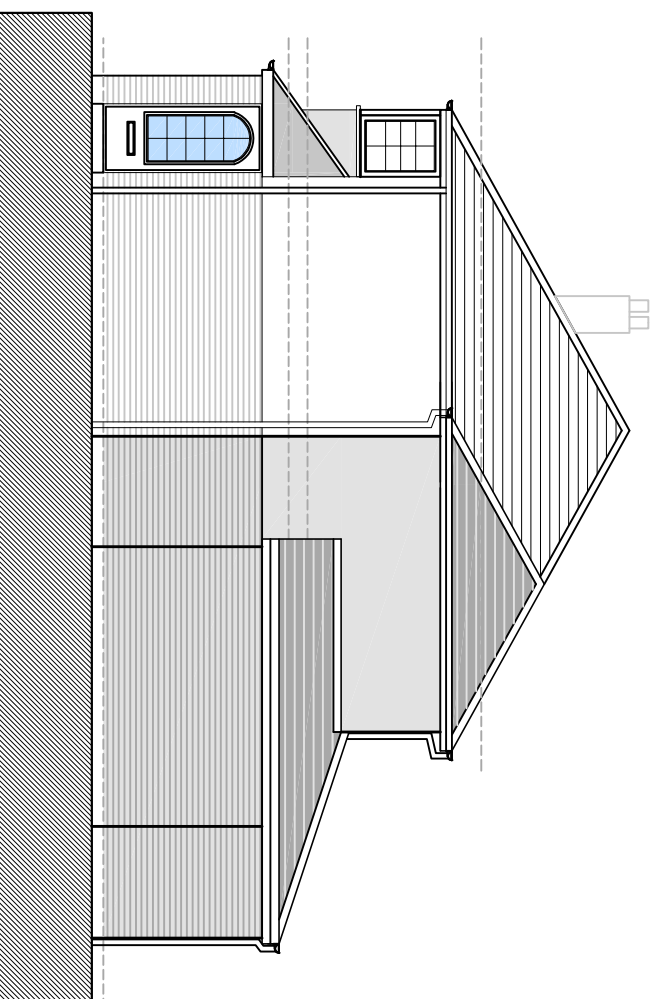
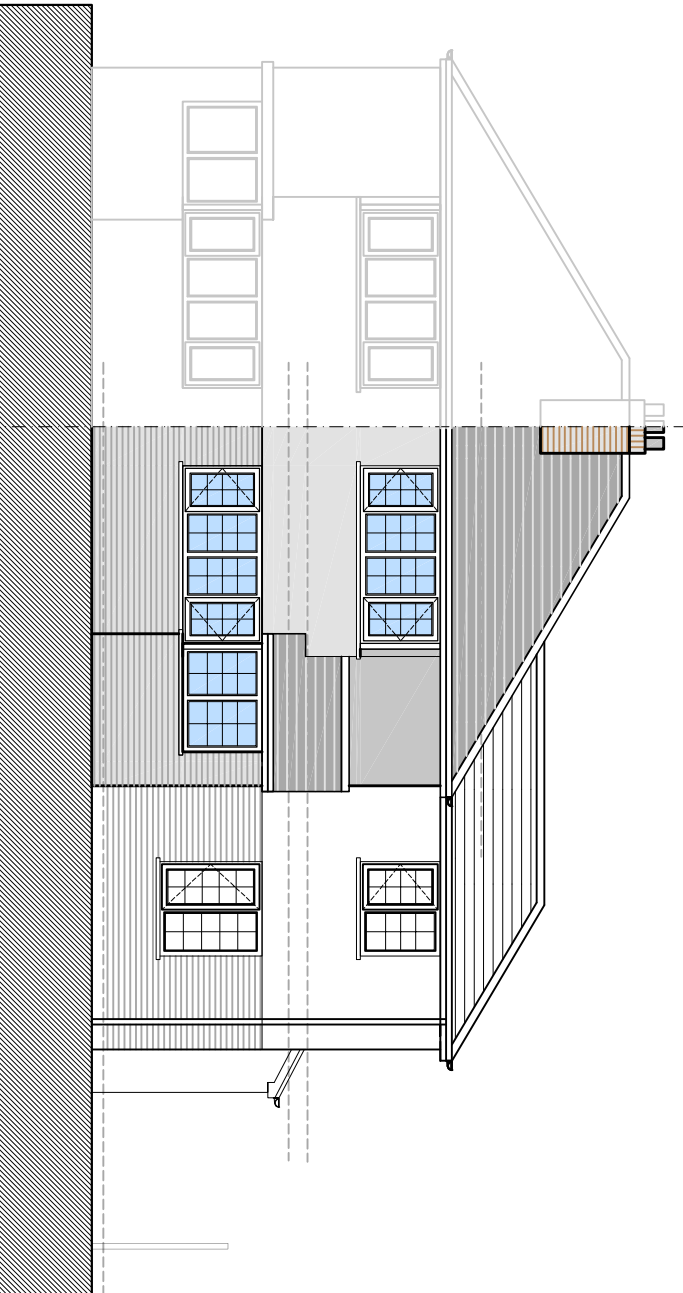
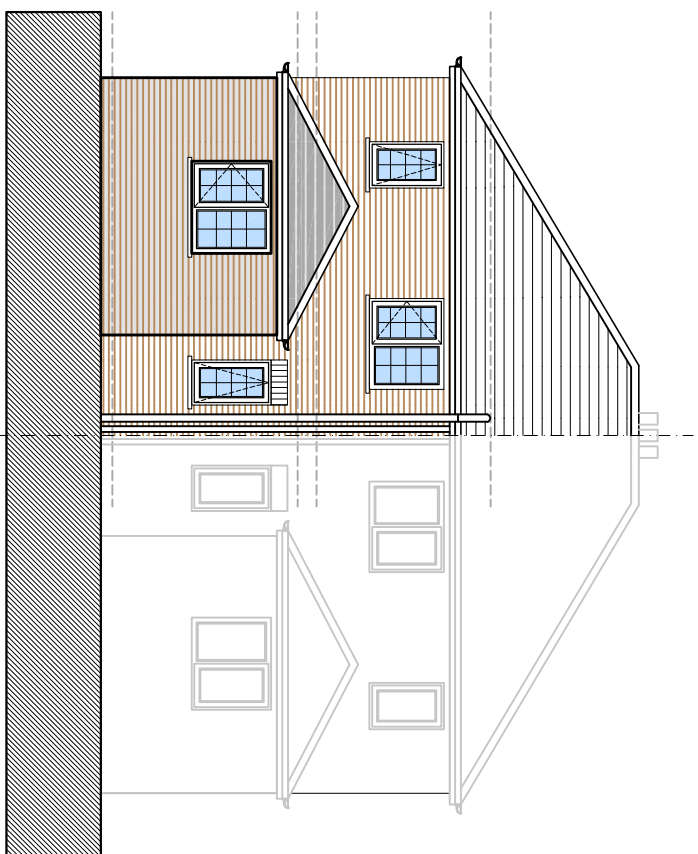
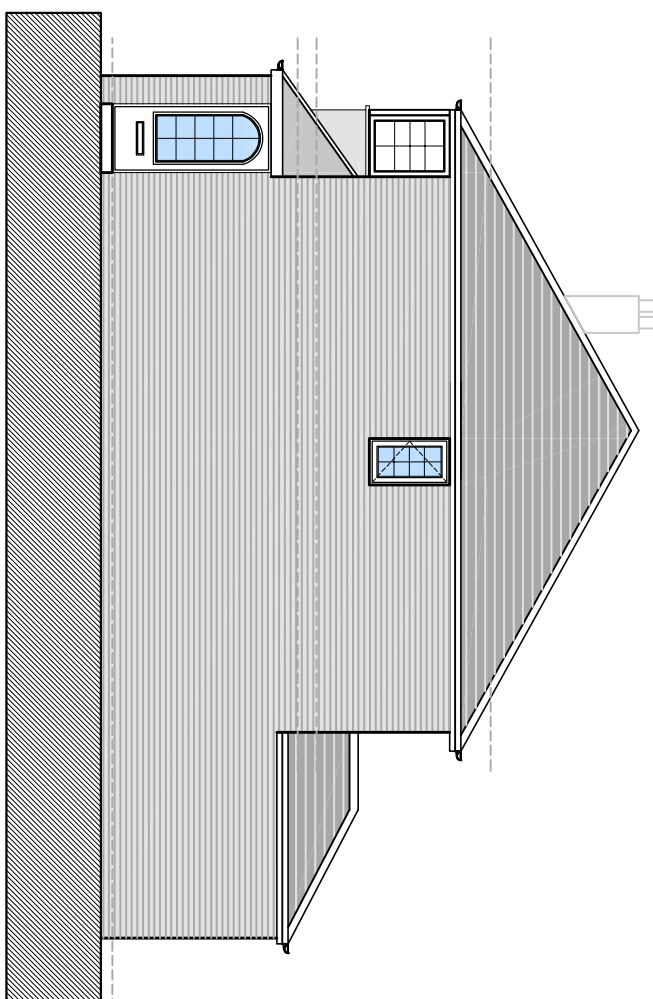
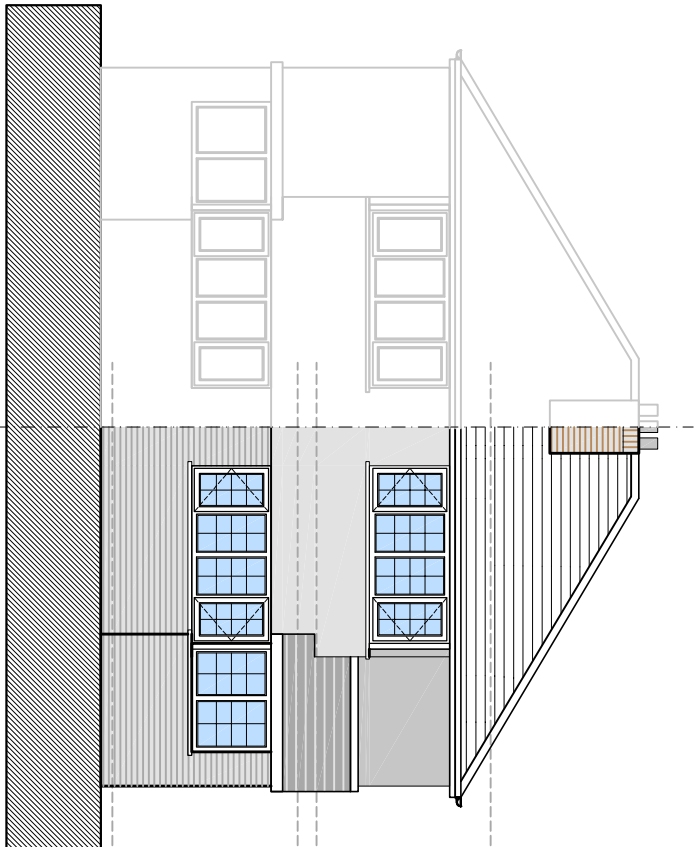
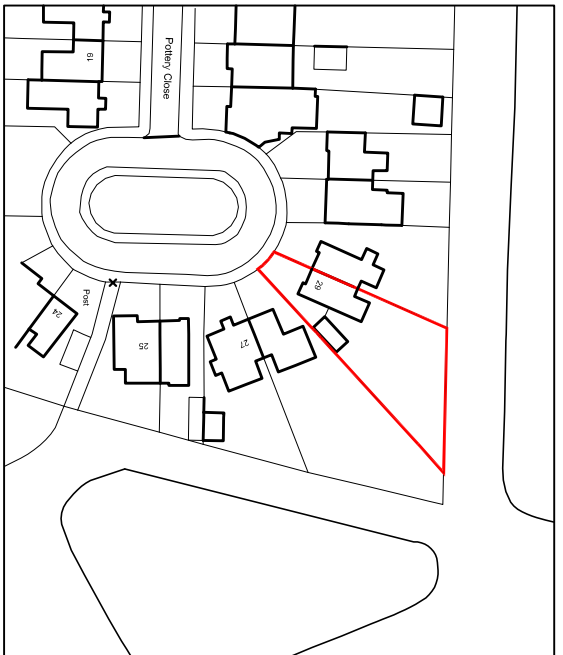
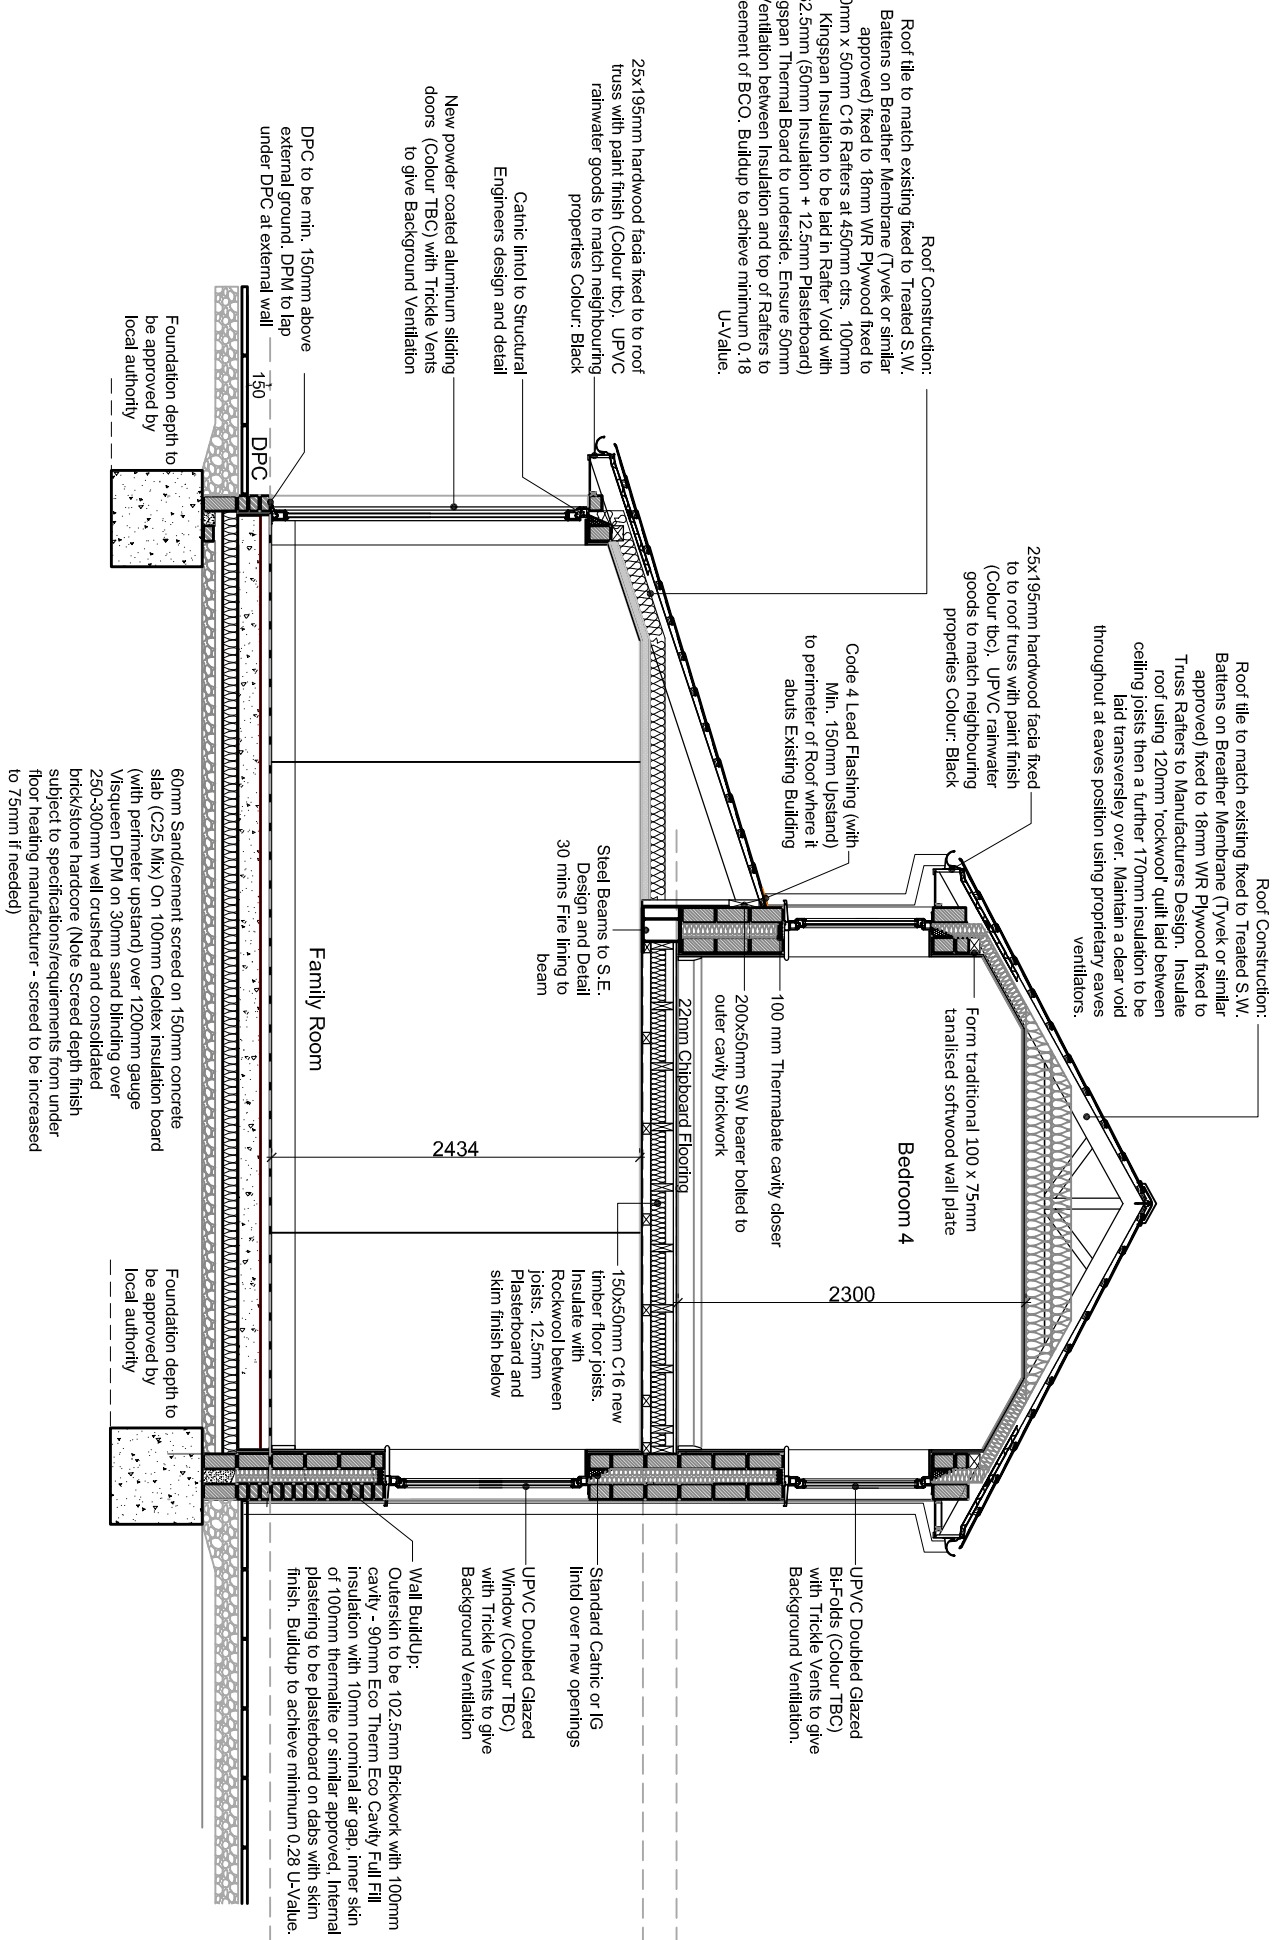
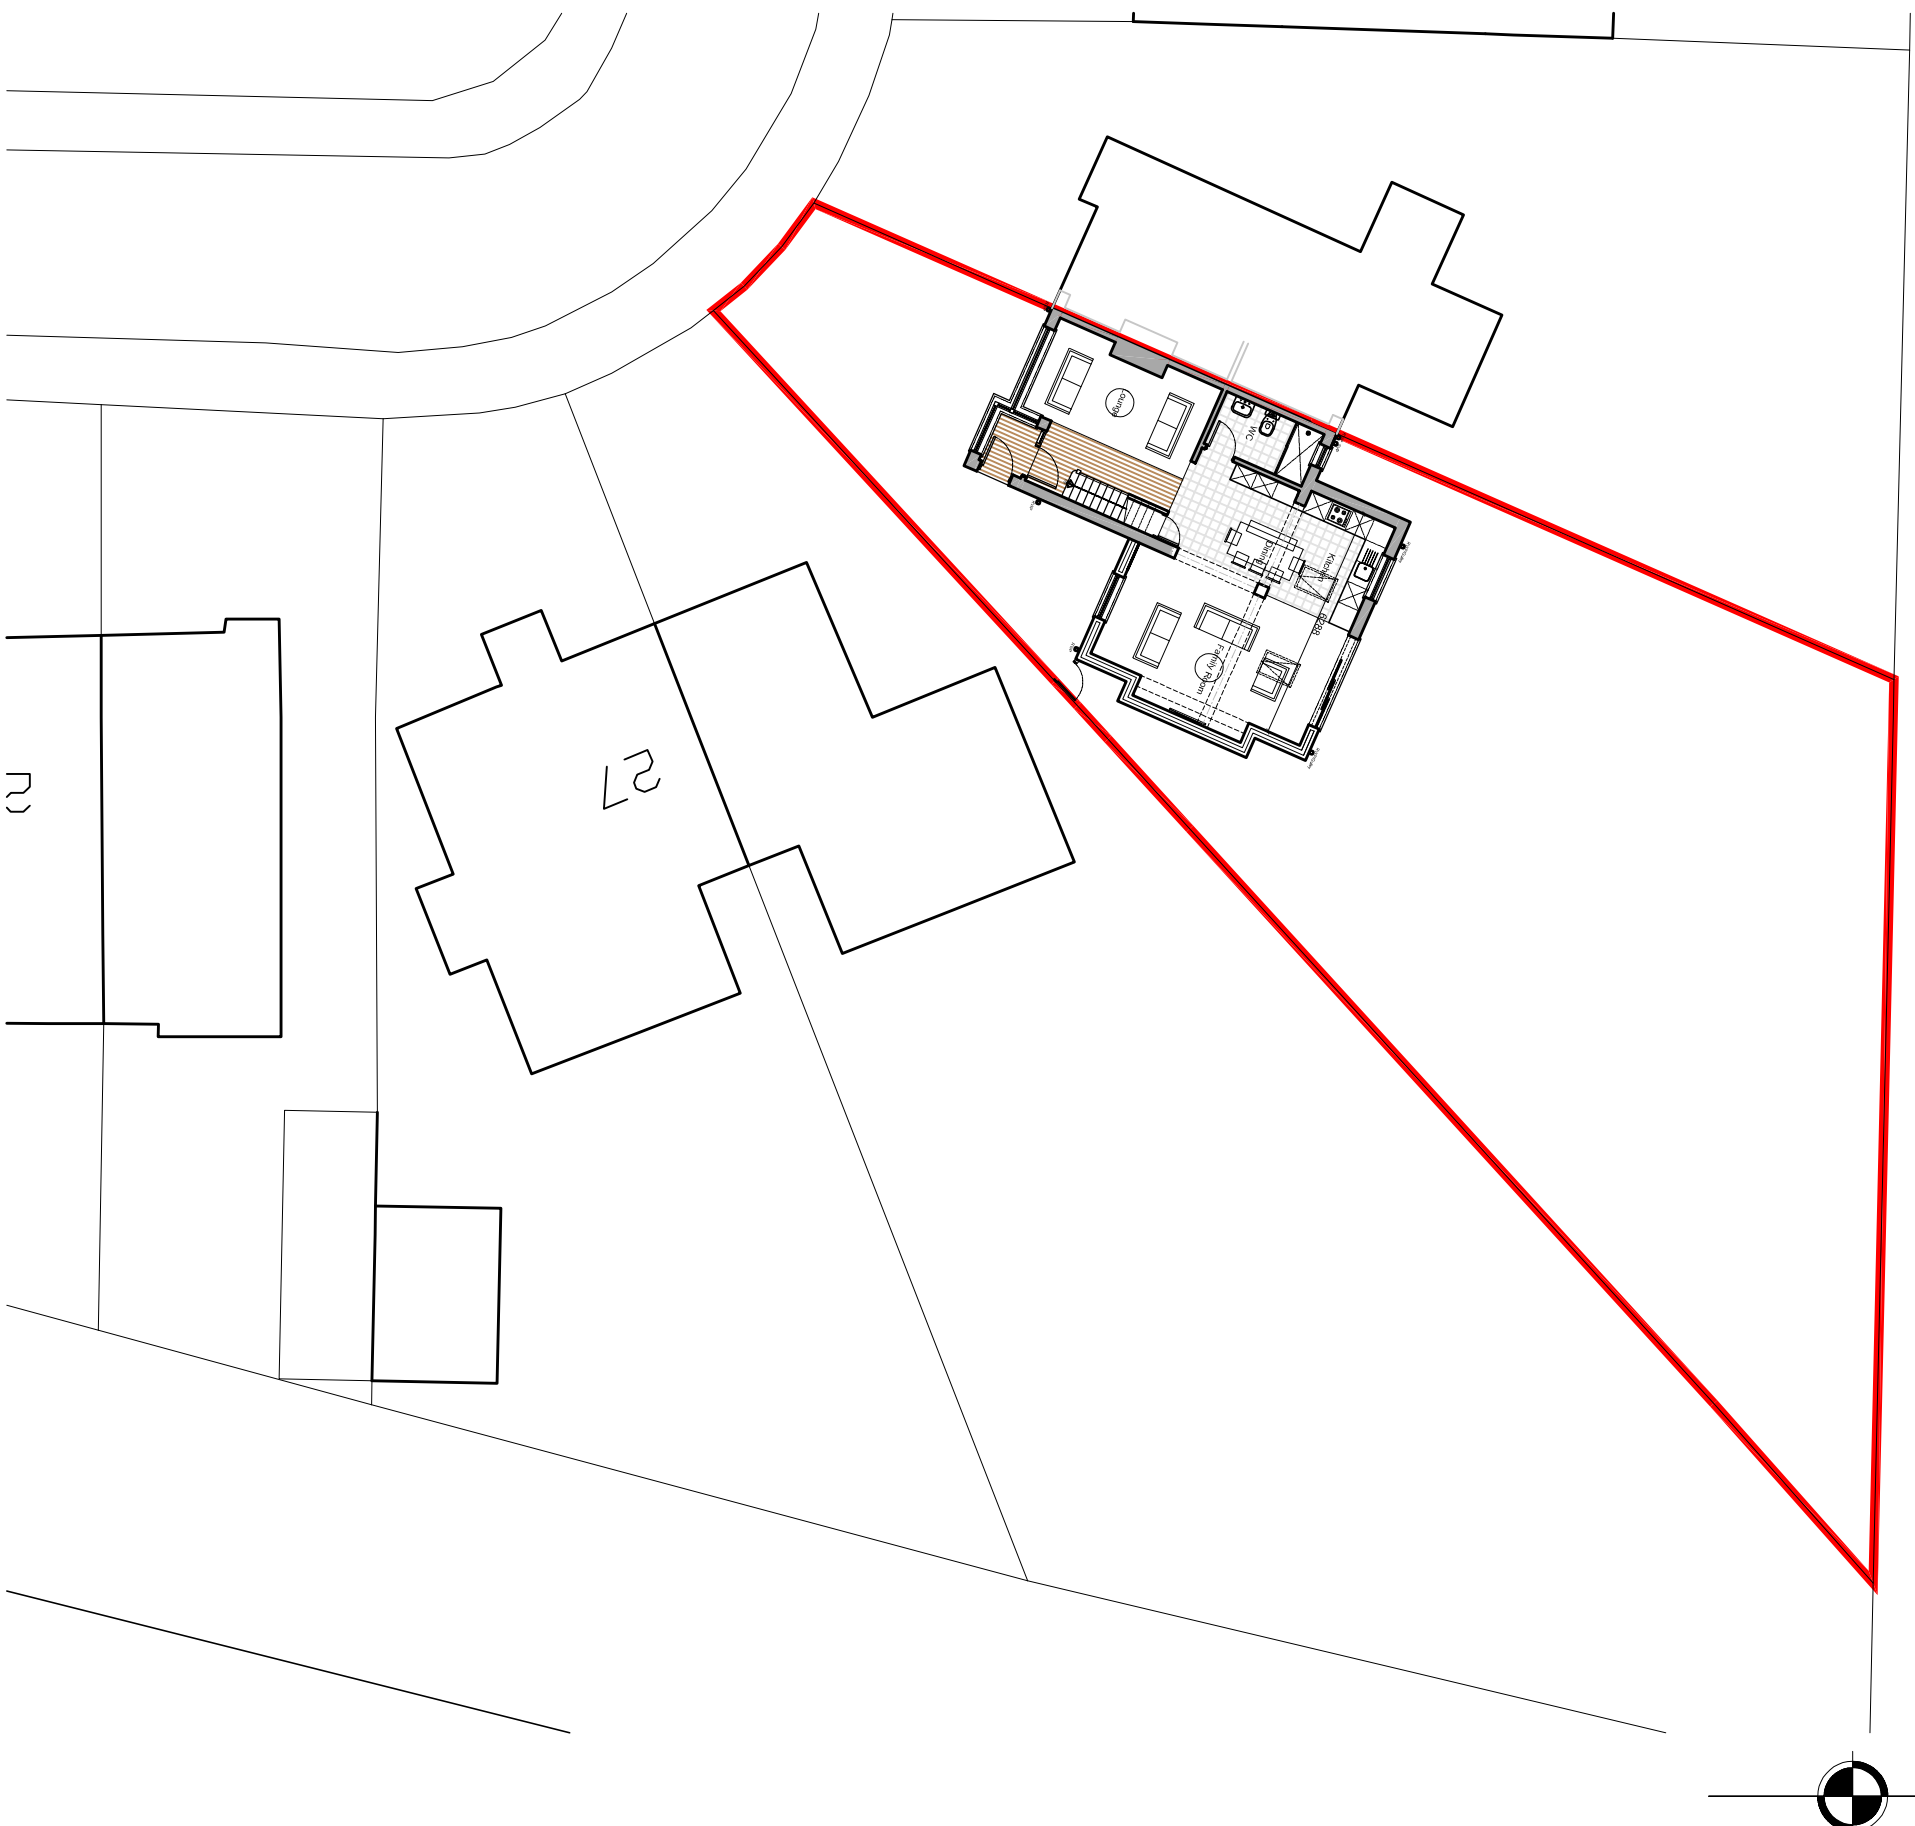
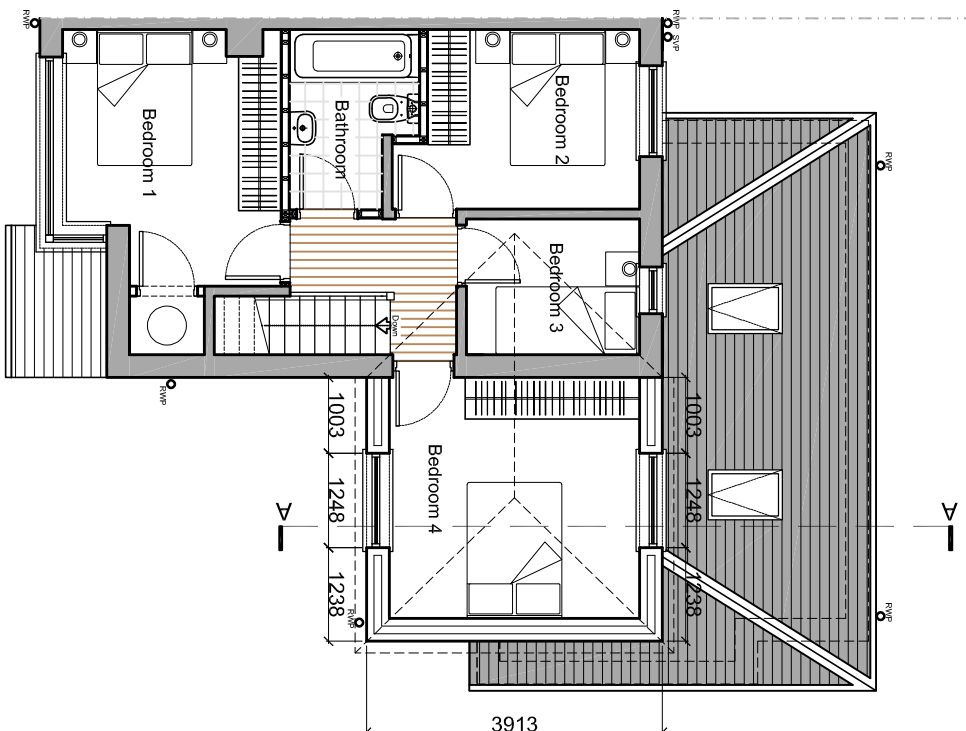
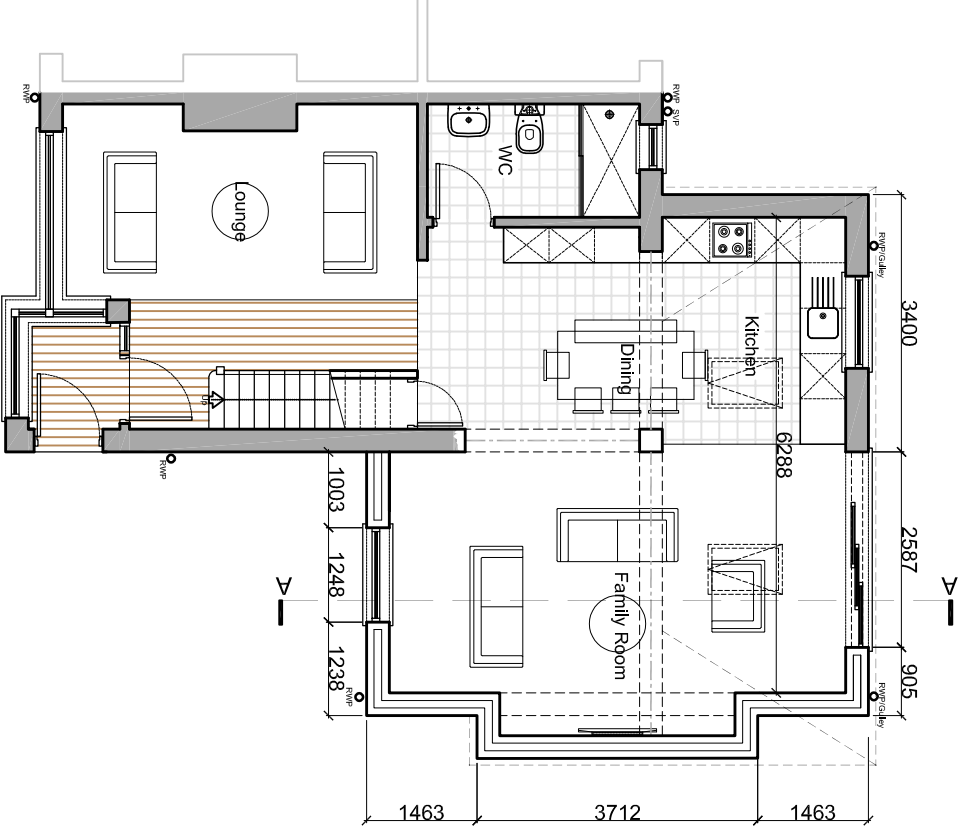
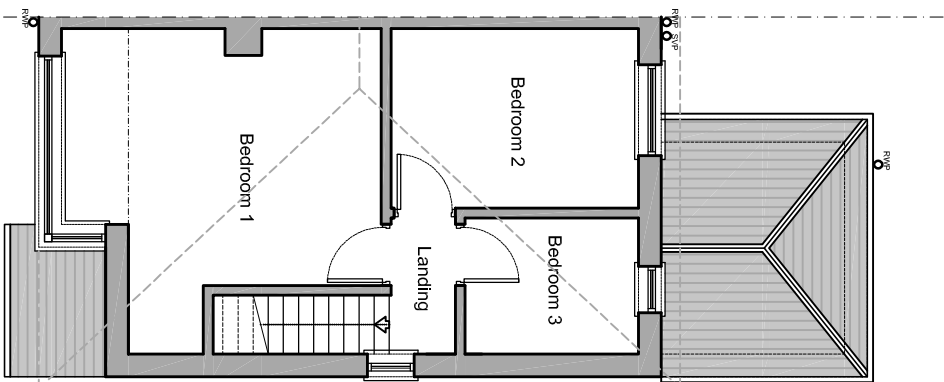
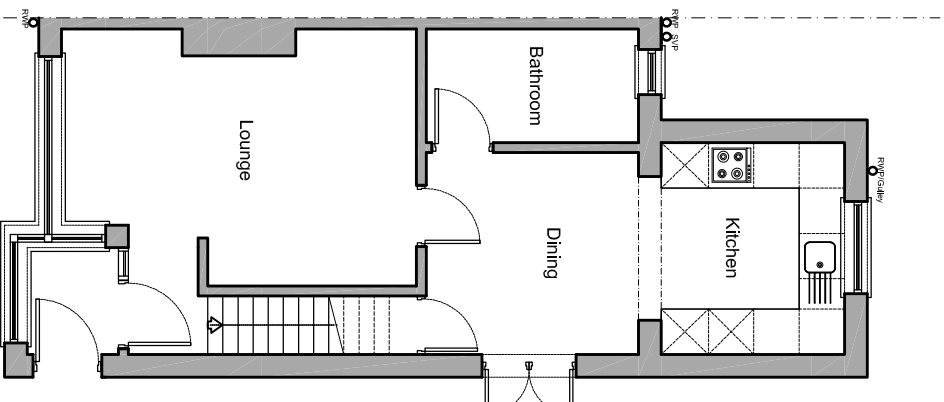


	Version	Amendment	Drawn & Date	Checked & Date	Approved
B	Minor Amendments		MMc	GNP	GNP
			22.02.21	22.02.21	22.02.21
A	Scheme revised		RM	GNP	GNP
			02.02.21	02.02.21	02.02.21

KeithDavidsonPartnership

Seymour Street
Liverpool
L3 5PE

Email : info@keithdavidsonpartnership.com
Web : keithdavidsonpartnership.com

Project Name: 29 Battery Close, Whiston - Alterations & Extension to Private Dwelling

Scale		Original Size		Planning	
SHOWN		A1			
Date	Drawn	Checked	Approved		
03.11.20	Matic	GMP	GMP		
Drawing Number		Status			
200		*			
		Revision			
		B			