


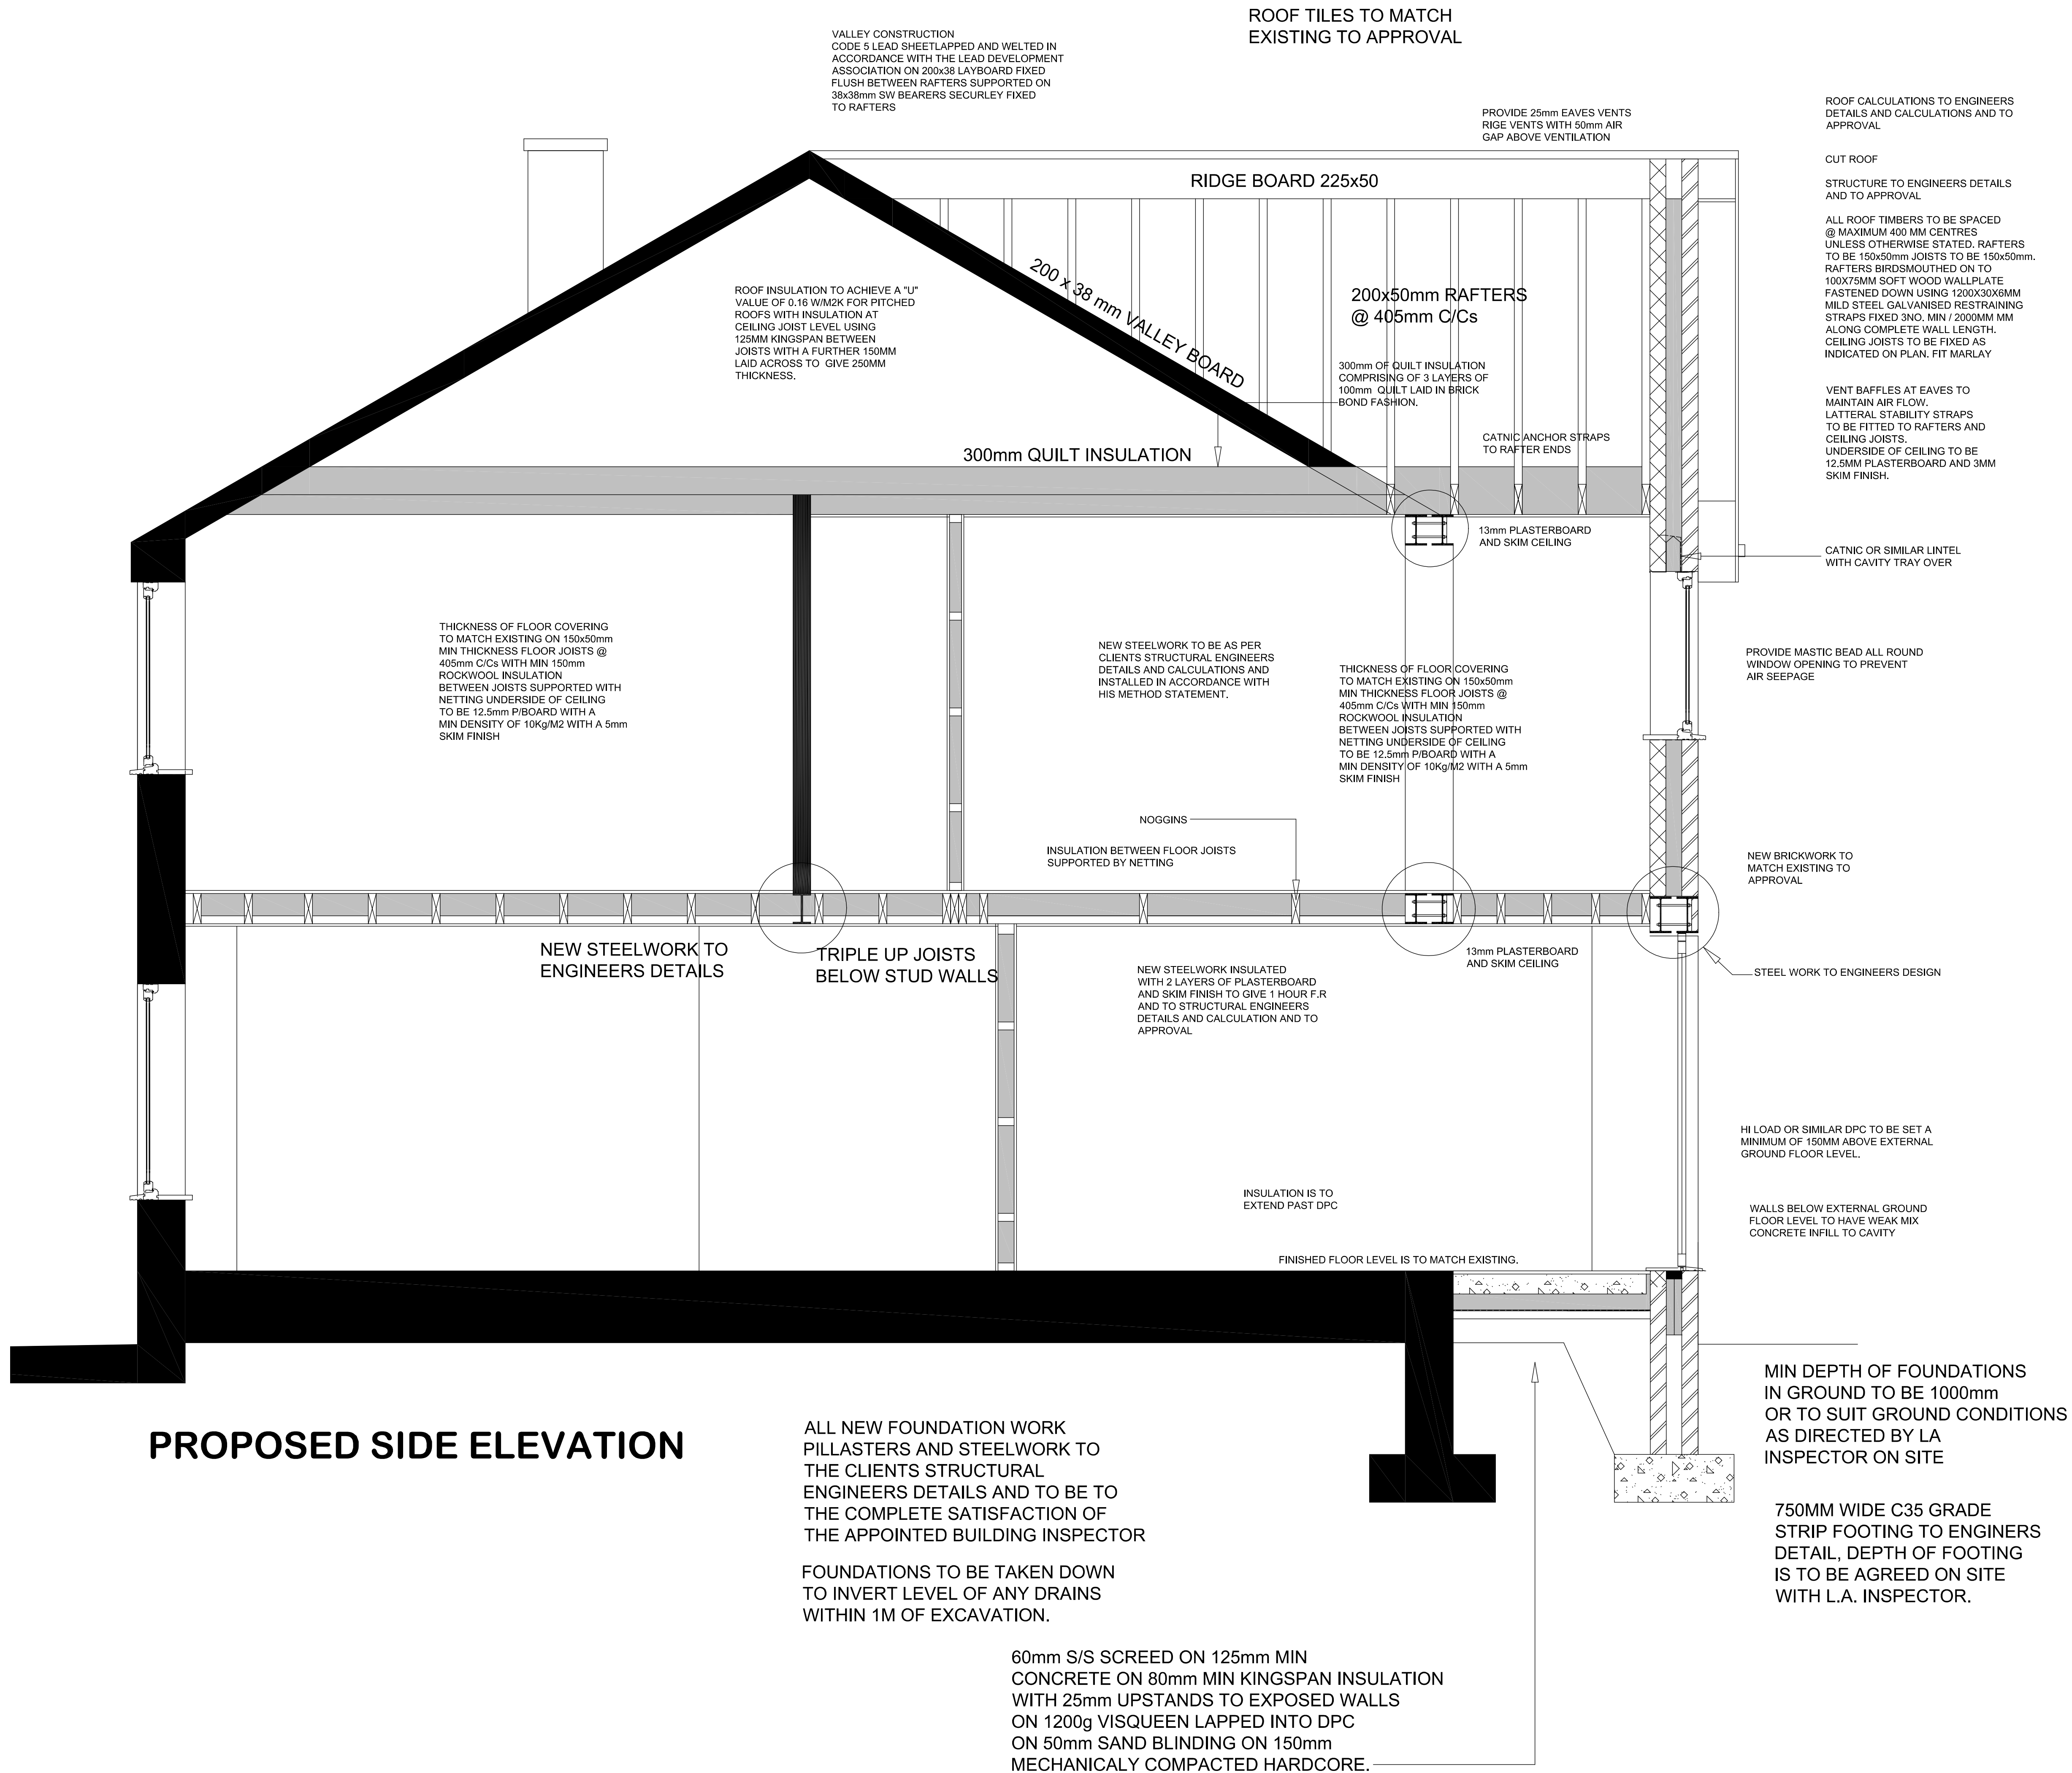

**7 KENDAL CLOSE
RAINFORD
WA11 7LG
TEL: 07786 362 196
MAIL: gemorris@blueyonder.co.uk**

PROJECT

+ PROPOSED ALTERATIONS
TO DWELLING HOUSE

CLIENT

+ 7 RAWLINSON CRESCENT
HALEWOOD
L26 2XE

DRAWING TITLE

+ PROPOSED SECTIONS

SCALE 1:20 @A1

DATE OCT 2022

DRAWING NO.

+ SK 004

THIS DRAWING AND DESIGN IS COPYRIGHT AND MUST NOT BE REPRODUCED IN PART OR IN WHOLE WITHOUT PRIOR WRITTEN CONSENT. CONTRACTORS MUST VERIFY ALL DIMENSIONS ON SITE BEFORE COMMENCING WORK OR PREPARING SHOP DRAWINGS.