


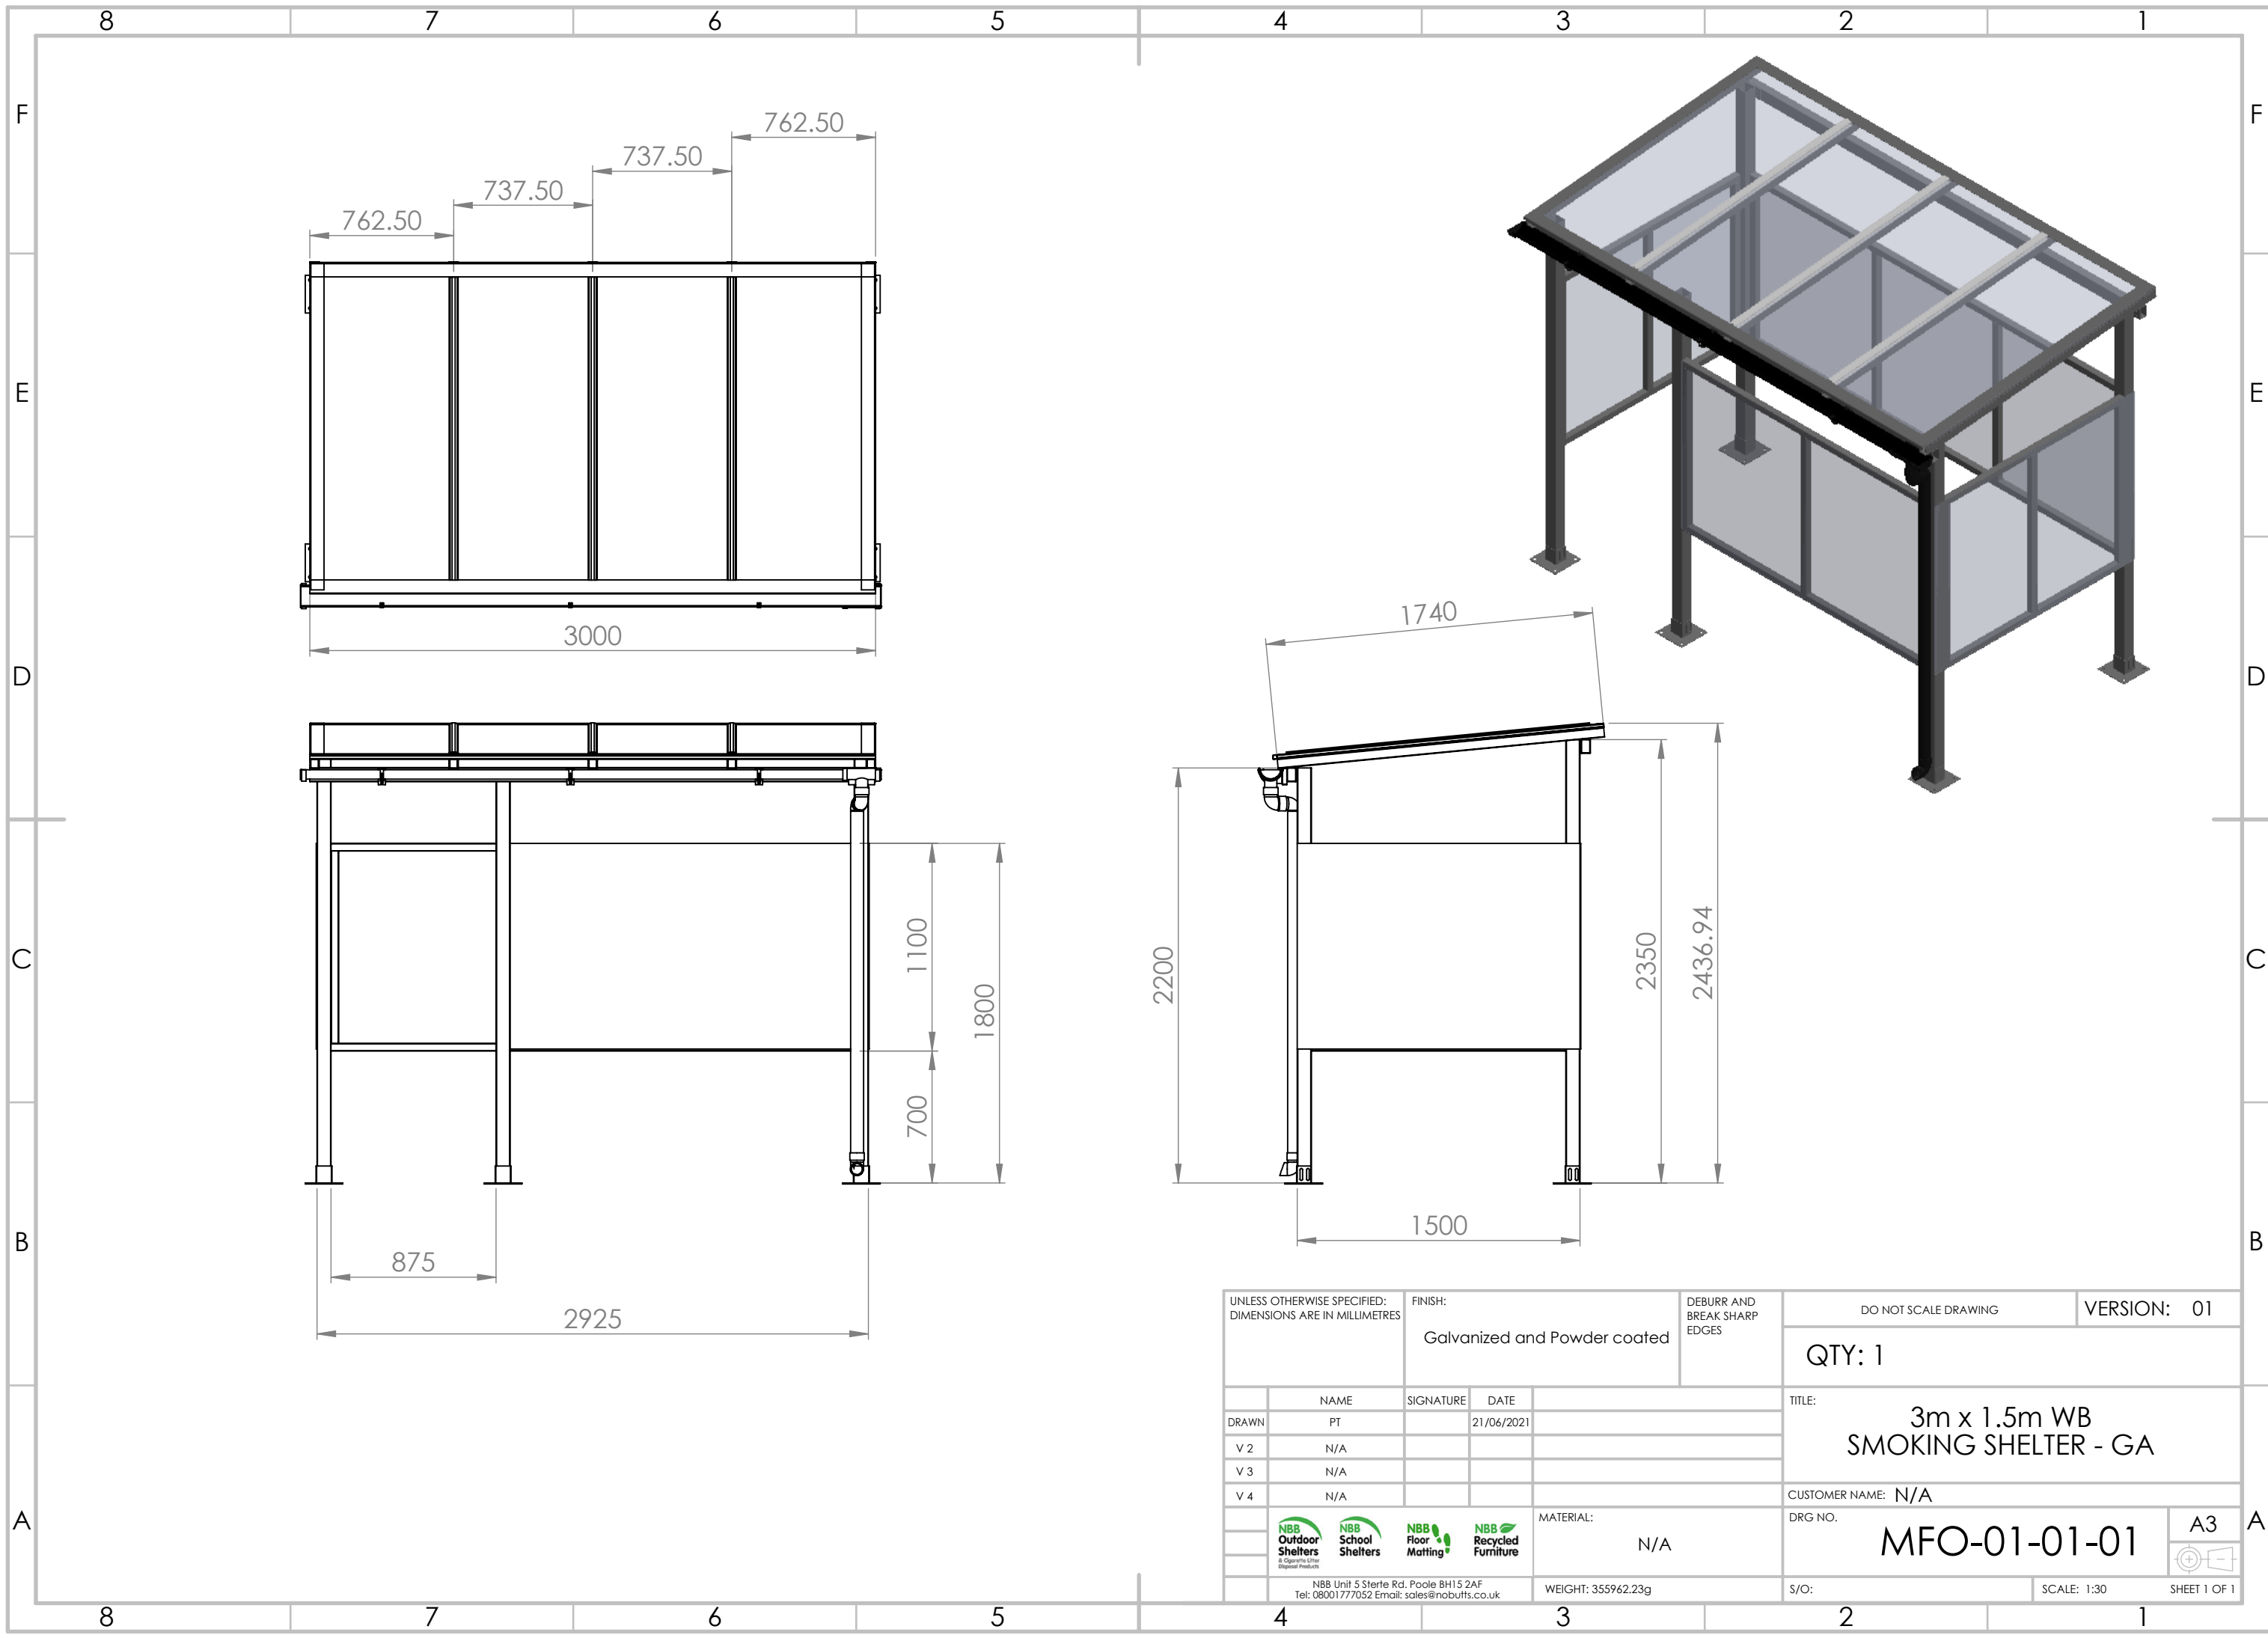

UNLESS OTHERWISE SPECIFIED: DIMENSIONS ARE IN MILLIMETRES		FINISH: Galvanized and Powder coated		DEBURR AND BREAK SHARP EDGES		DO NOT SCALE DRAWING		VERSION: 01				
						QTY: 1						
	NAME	SIGNATURE	DATE	TITLE: 3m x 1.5m WB SMOKING SHELTER - GA								
DRAWN	PT		21/06/2021									
V 2	N/A											
V 3	N/A											
V 4	N/A			CUSTOMER NAME: N/A								
 NBB Outdoor Shelters a Nobutts® Product		 NBB School Shelters		 NBB Floor Matting		 NBB Recycled Furniture		MATERIAL:		DRG NO.		A3 
								N/A		MFO-01-01-01		
NBB Unit 5 Sterte Rd, Poole BH15 2AF Tel: 08001777052 Email: sales@nobutts.co.uk				WEIGHT: 355962.23g		S/O:		SCALE: 1:30		SHEET 1 OF 1		