


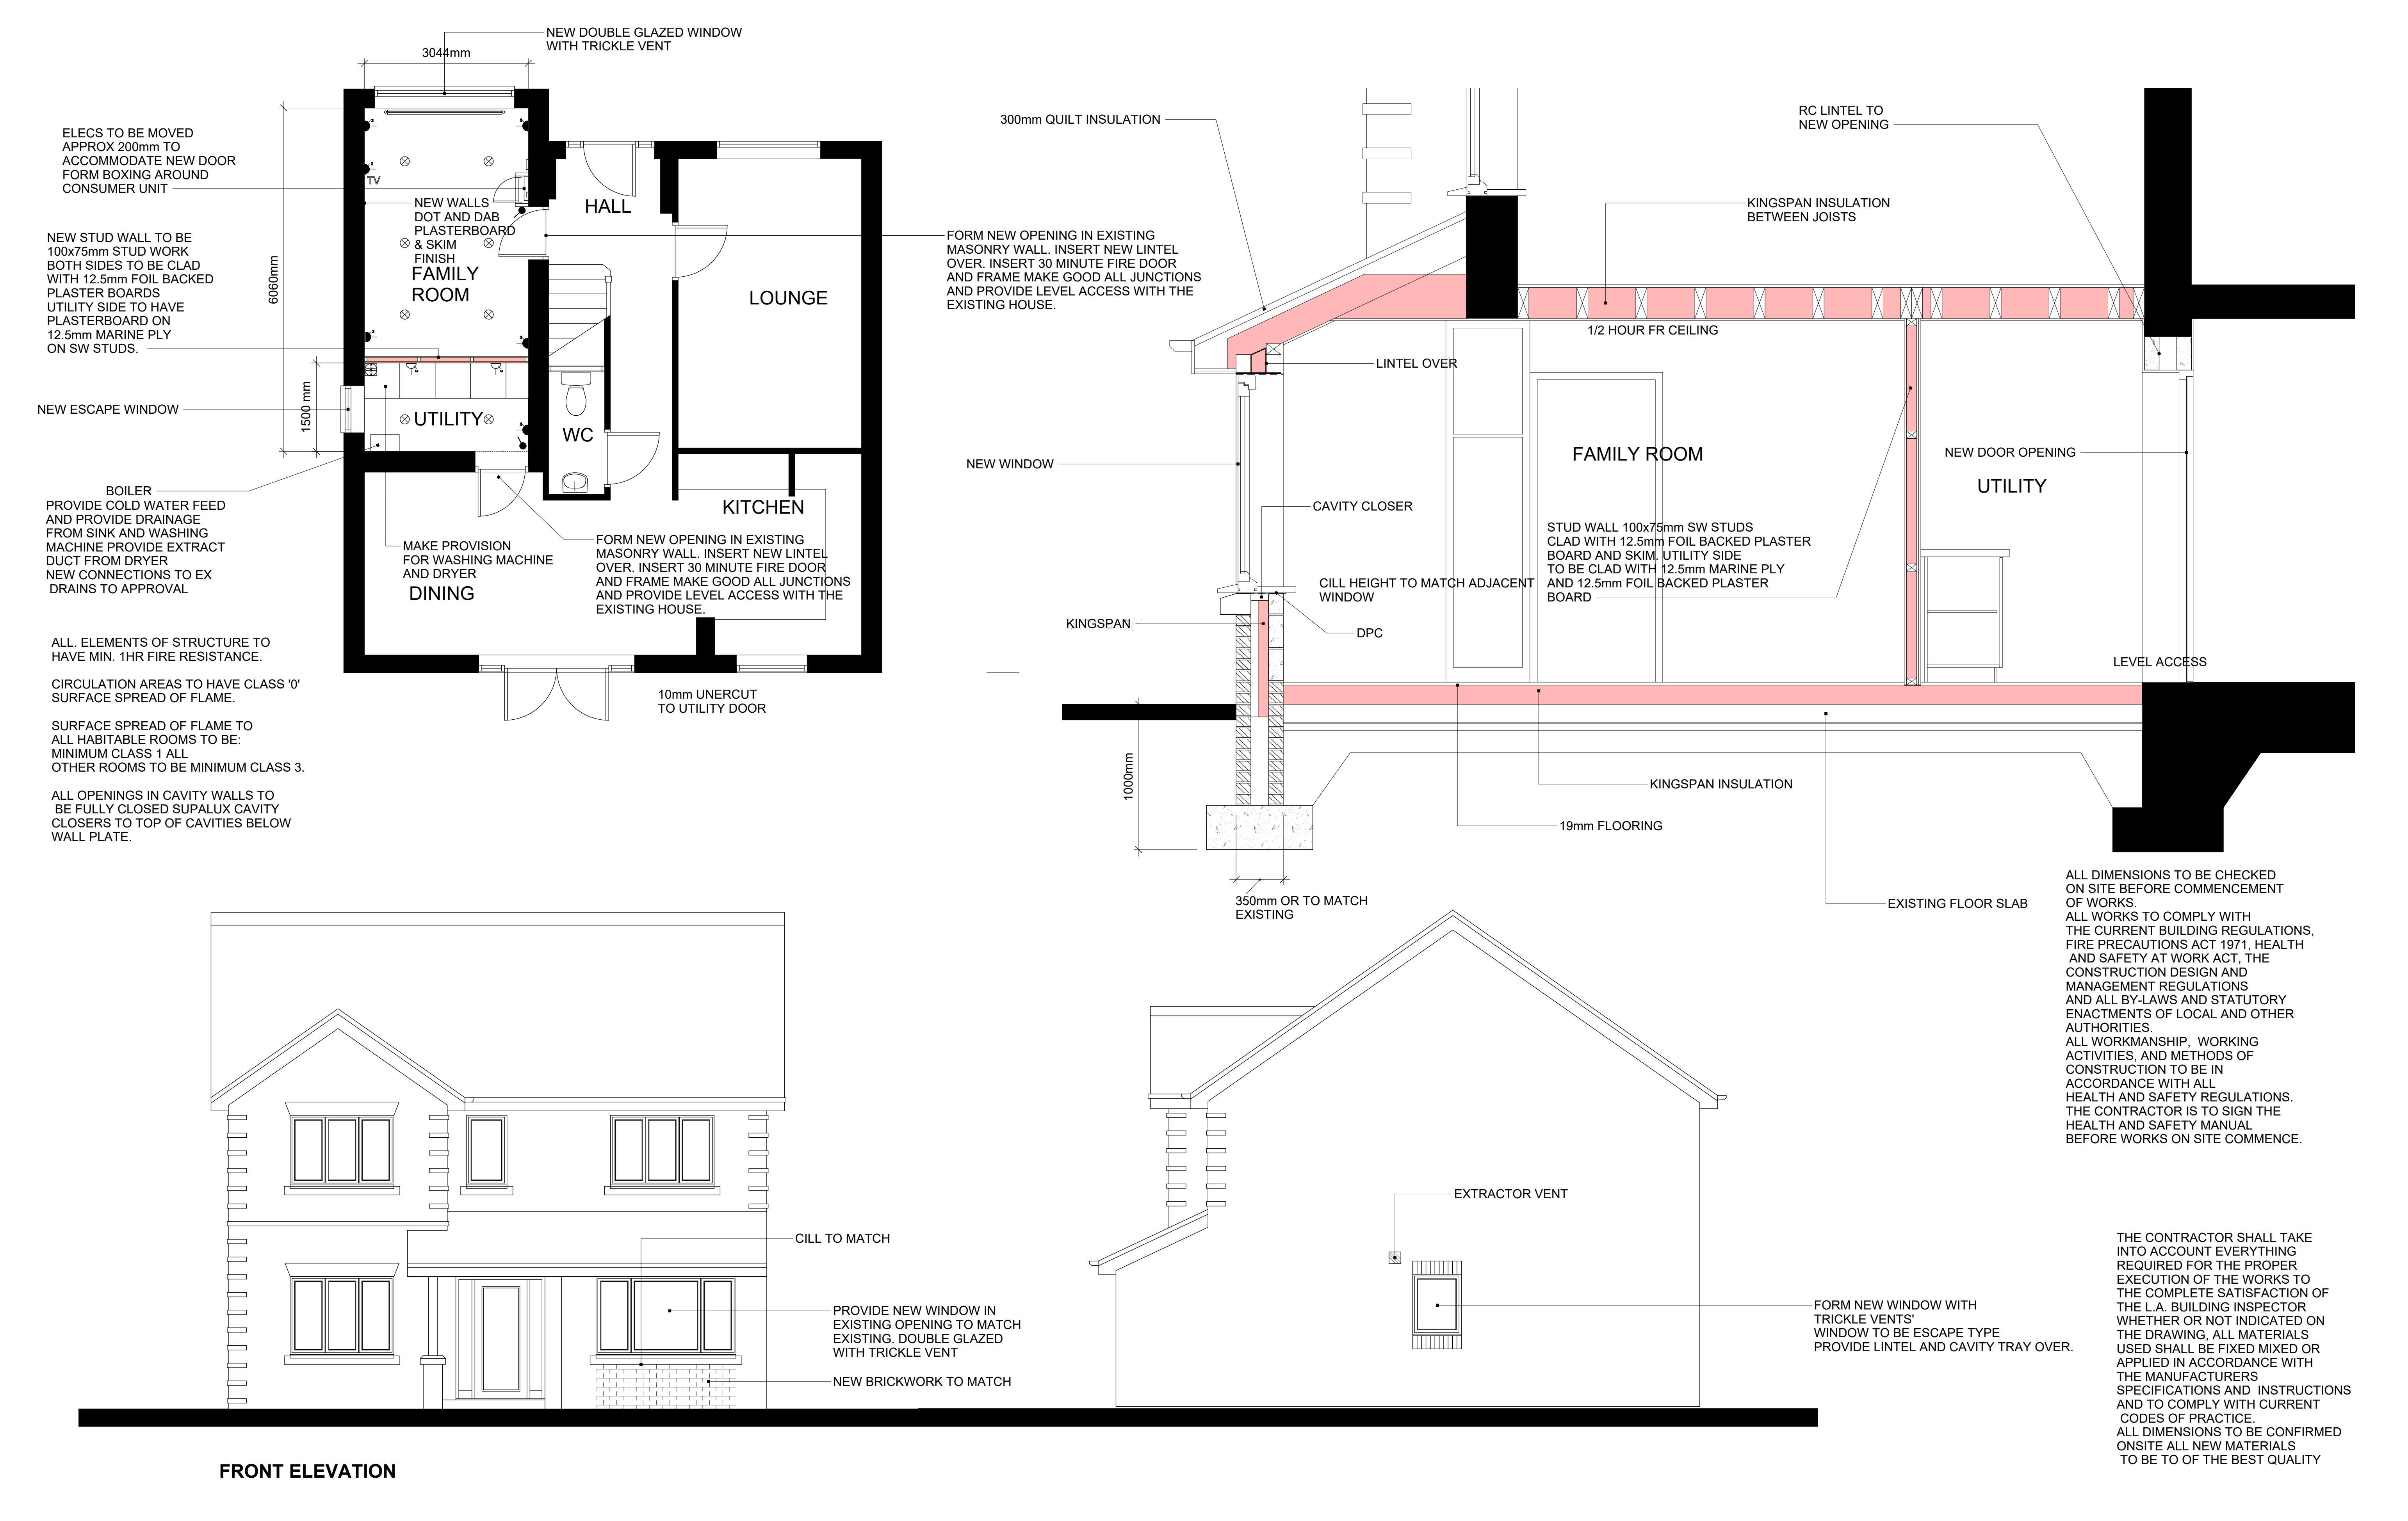

PROJECT TITLE PROPOSED GARAGE CONVERSION	DRAWING TITLE EXISTING DETAILS	G A R Y MORRIS Tel: 07786 362 196 EMAIL: gemorris@blueyonder.co.uk	CLIENT Lisa-Catrin Williams 34 WILLIS DRIVE, HALEWOOD OAKS HALEWOOD L26 0TY			002 LC
				SCALE	1:50	
				DATE	02:09:2025	
				REV		