


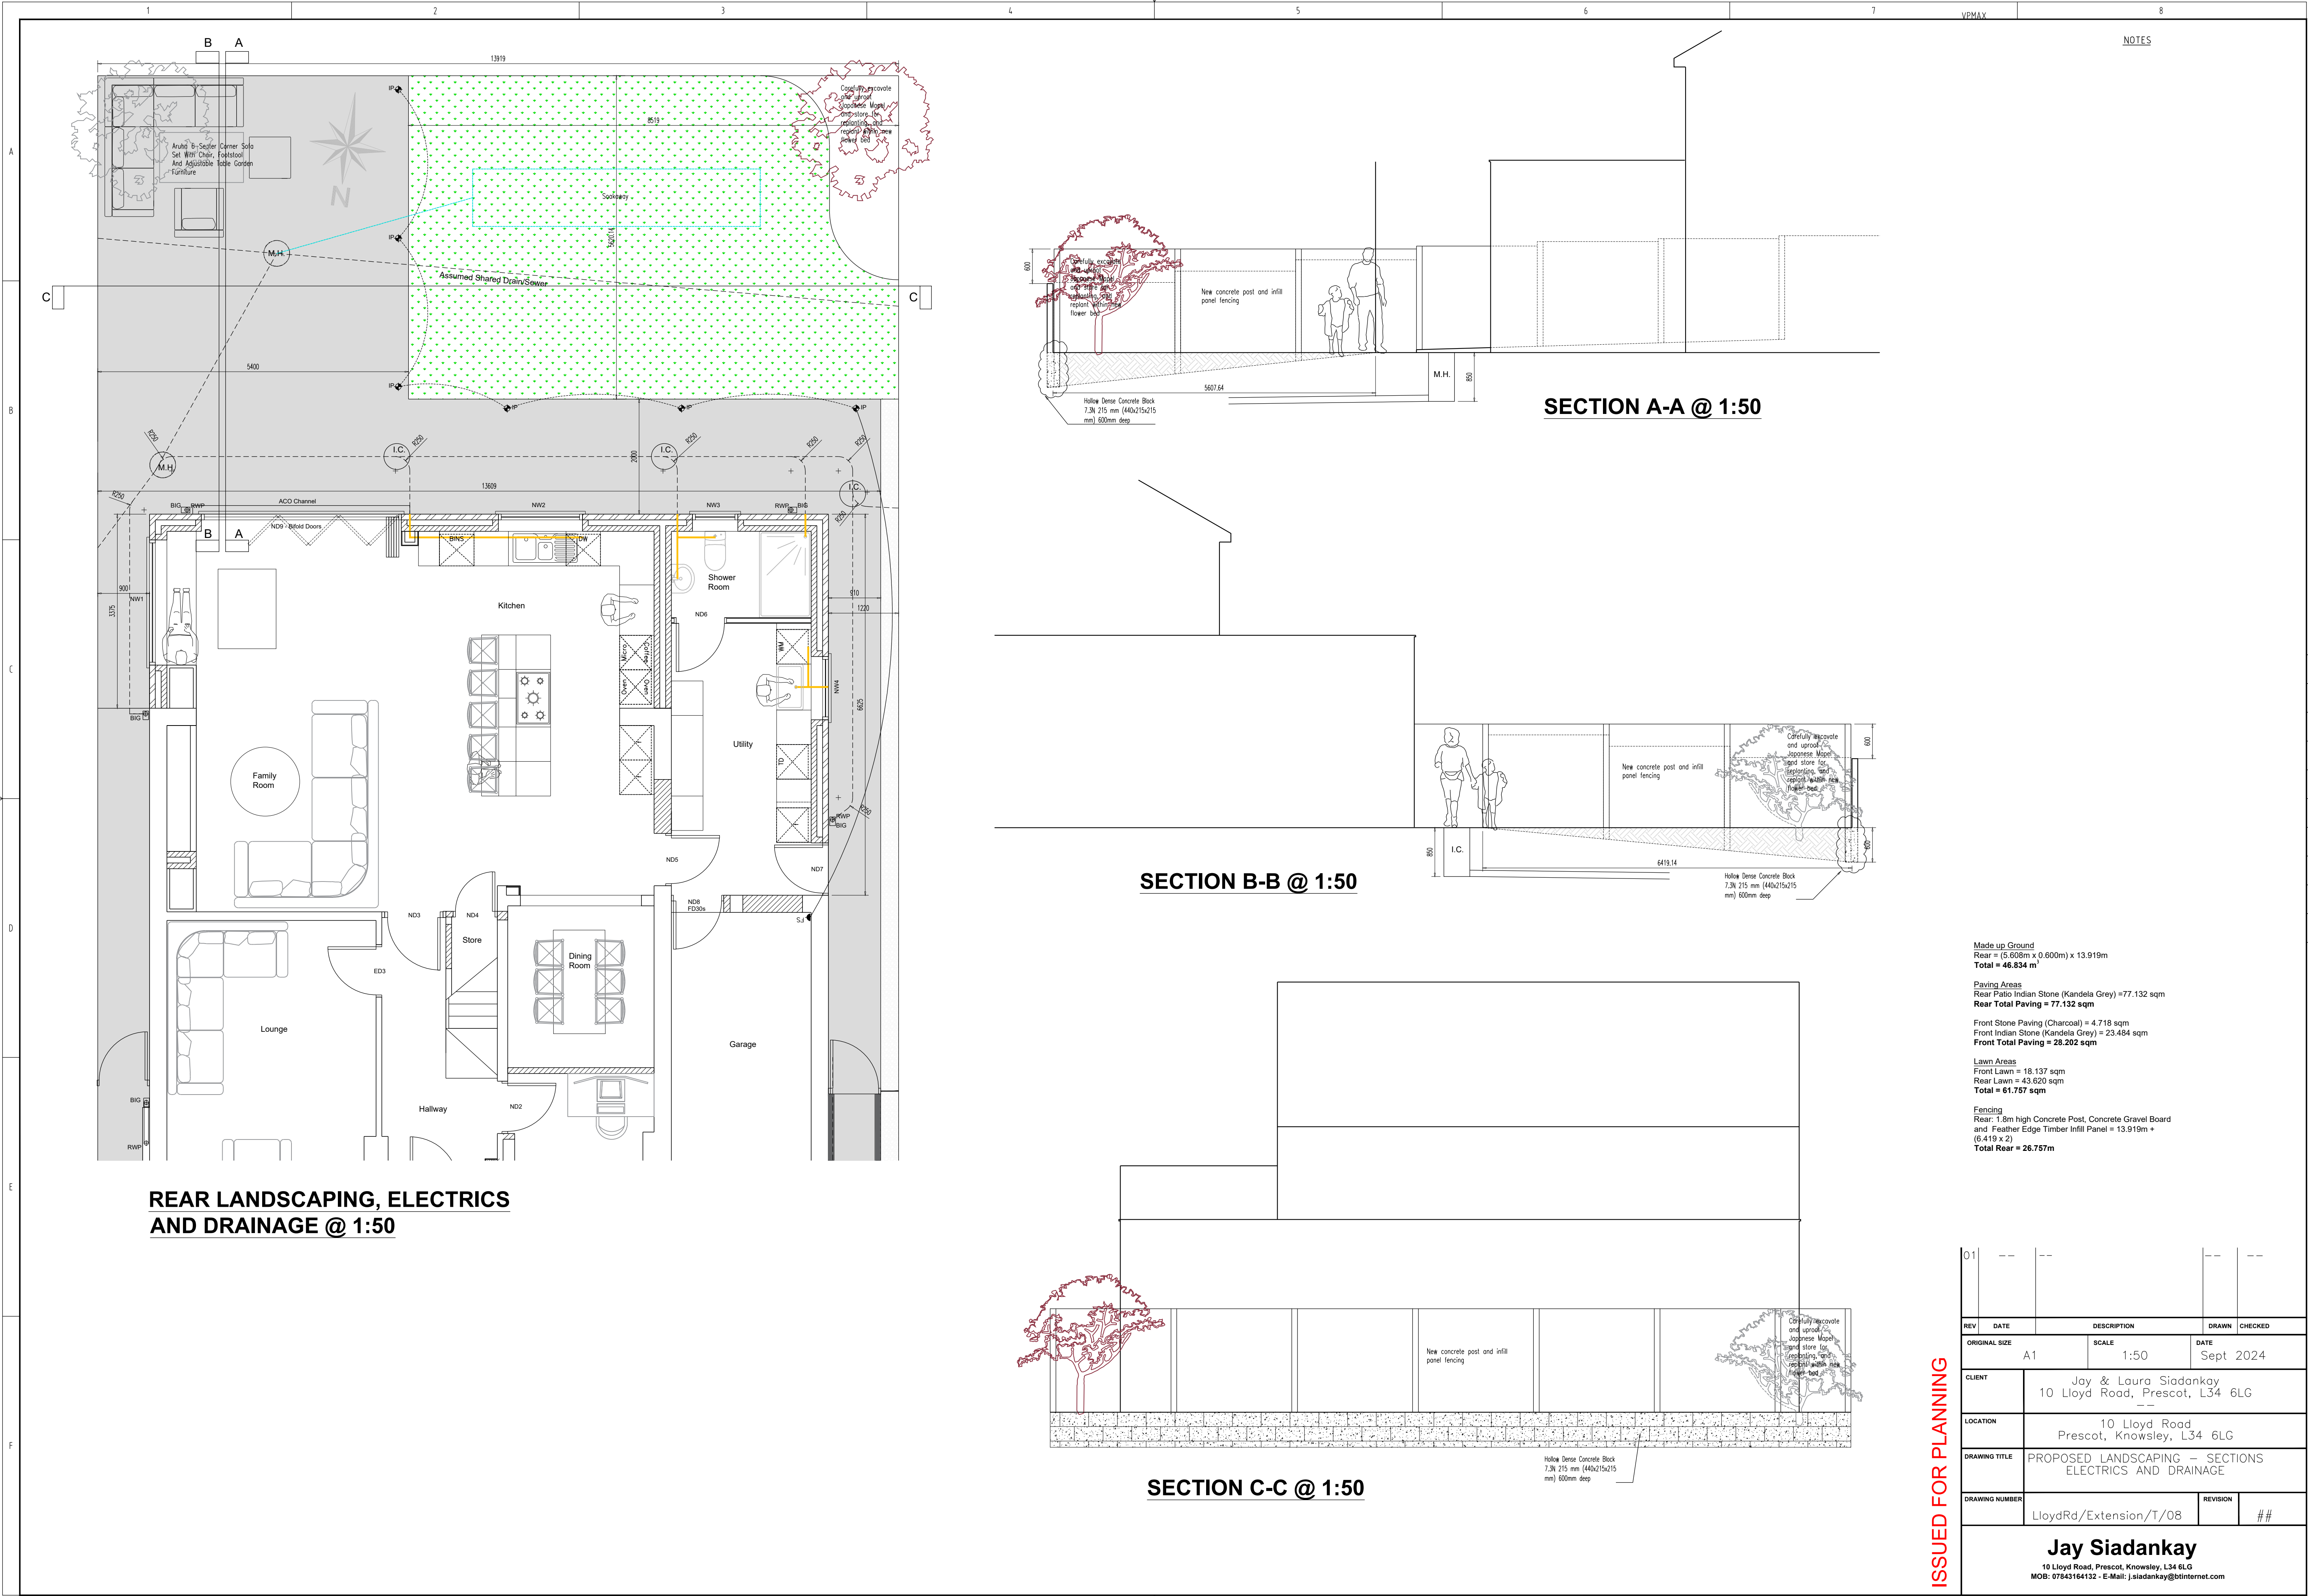

ISSUED FOR PLANNING