

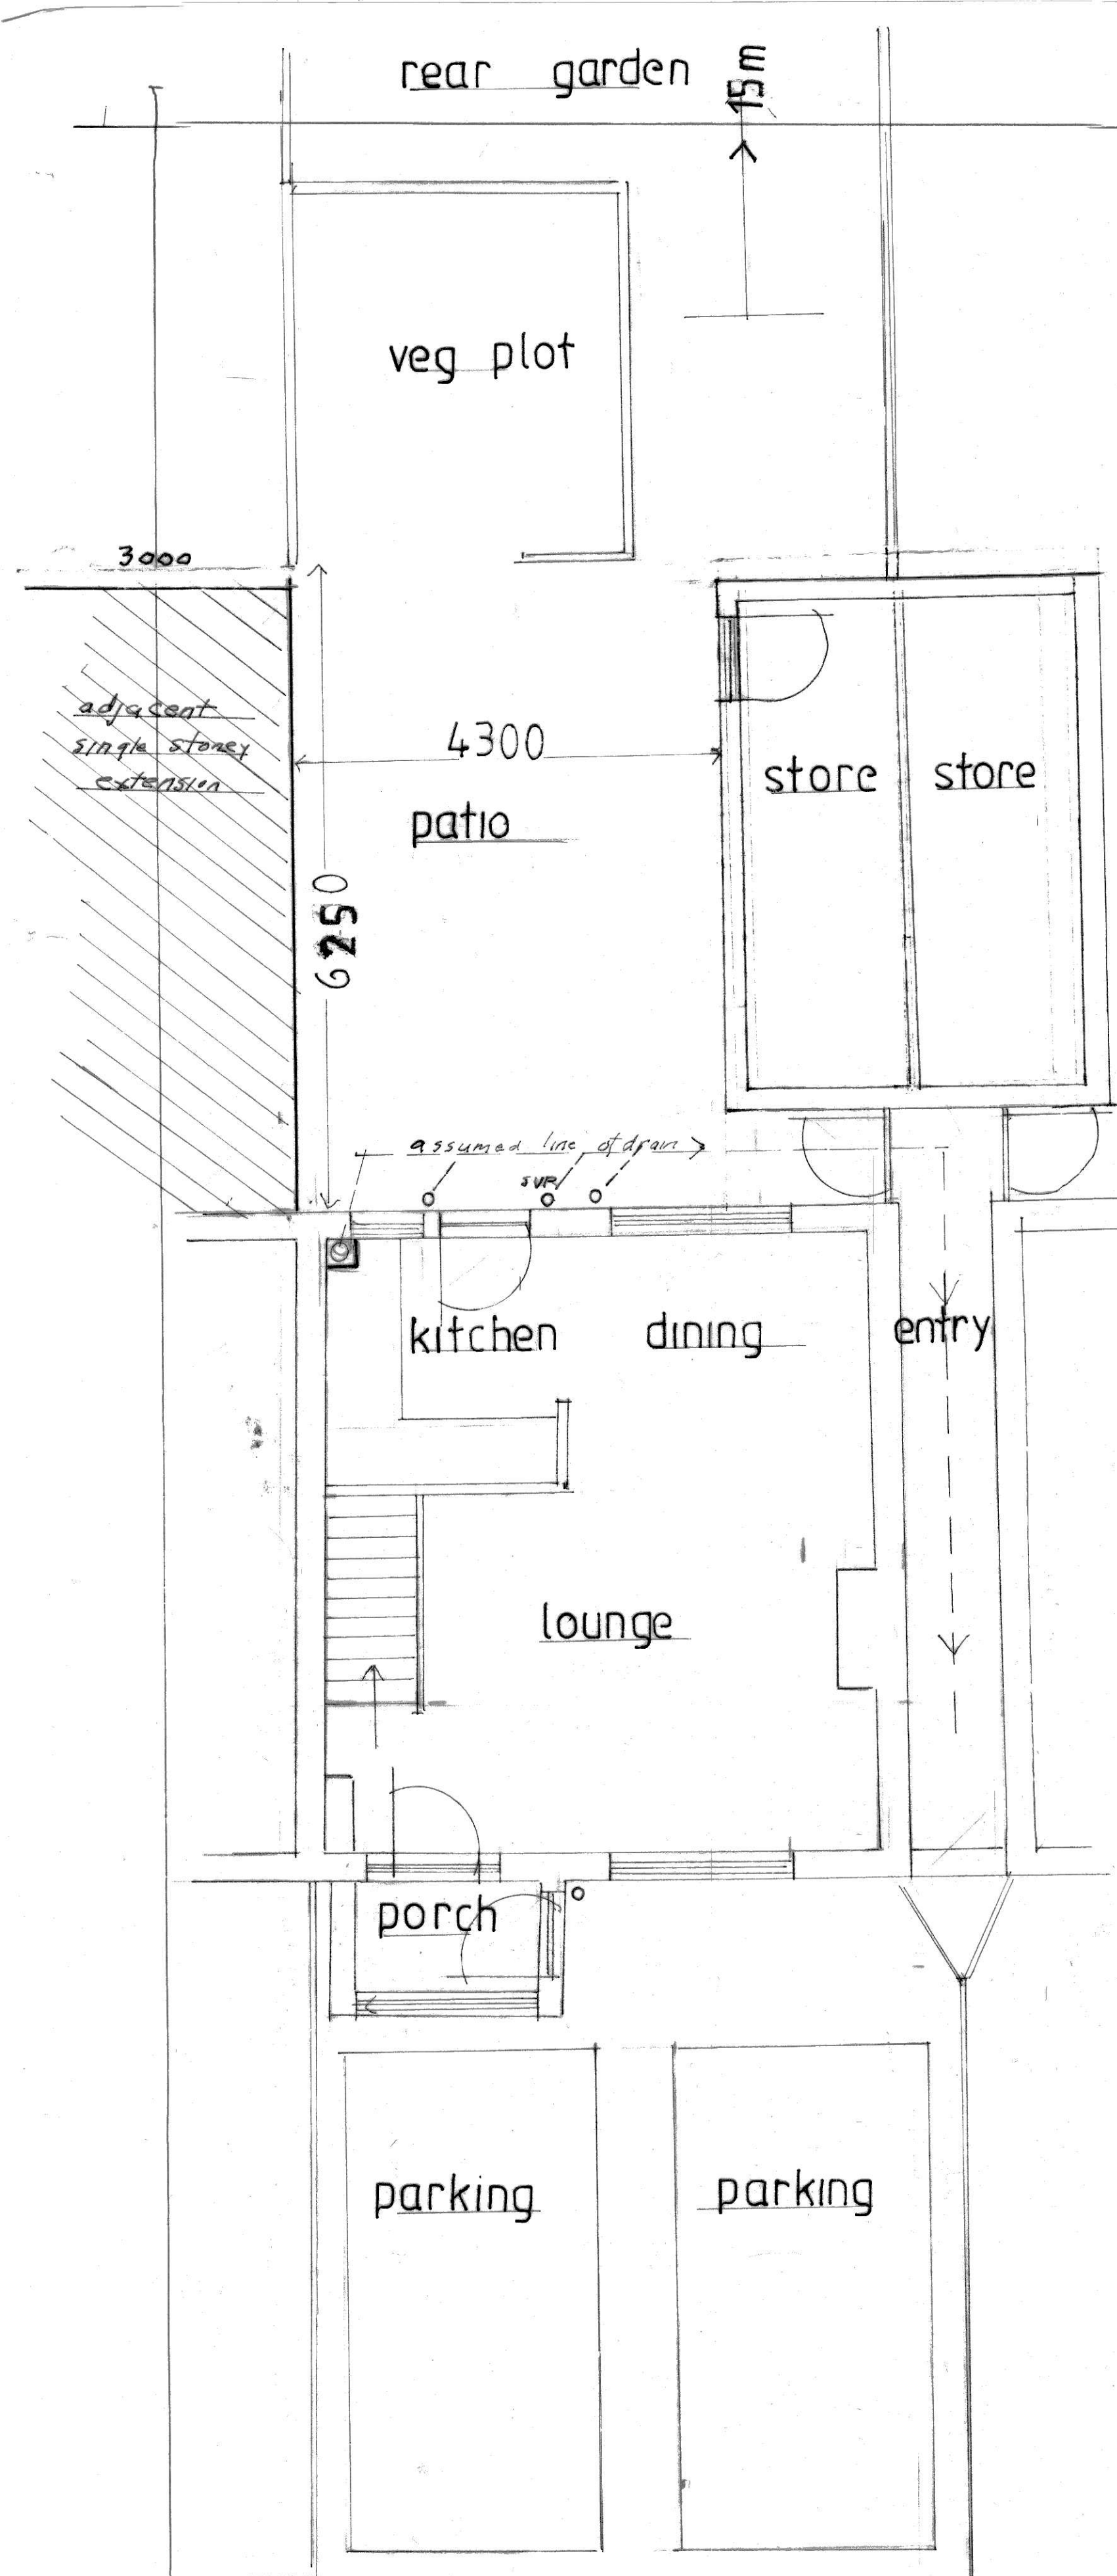


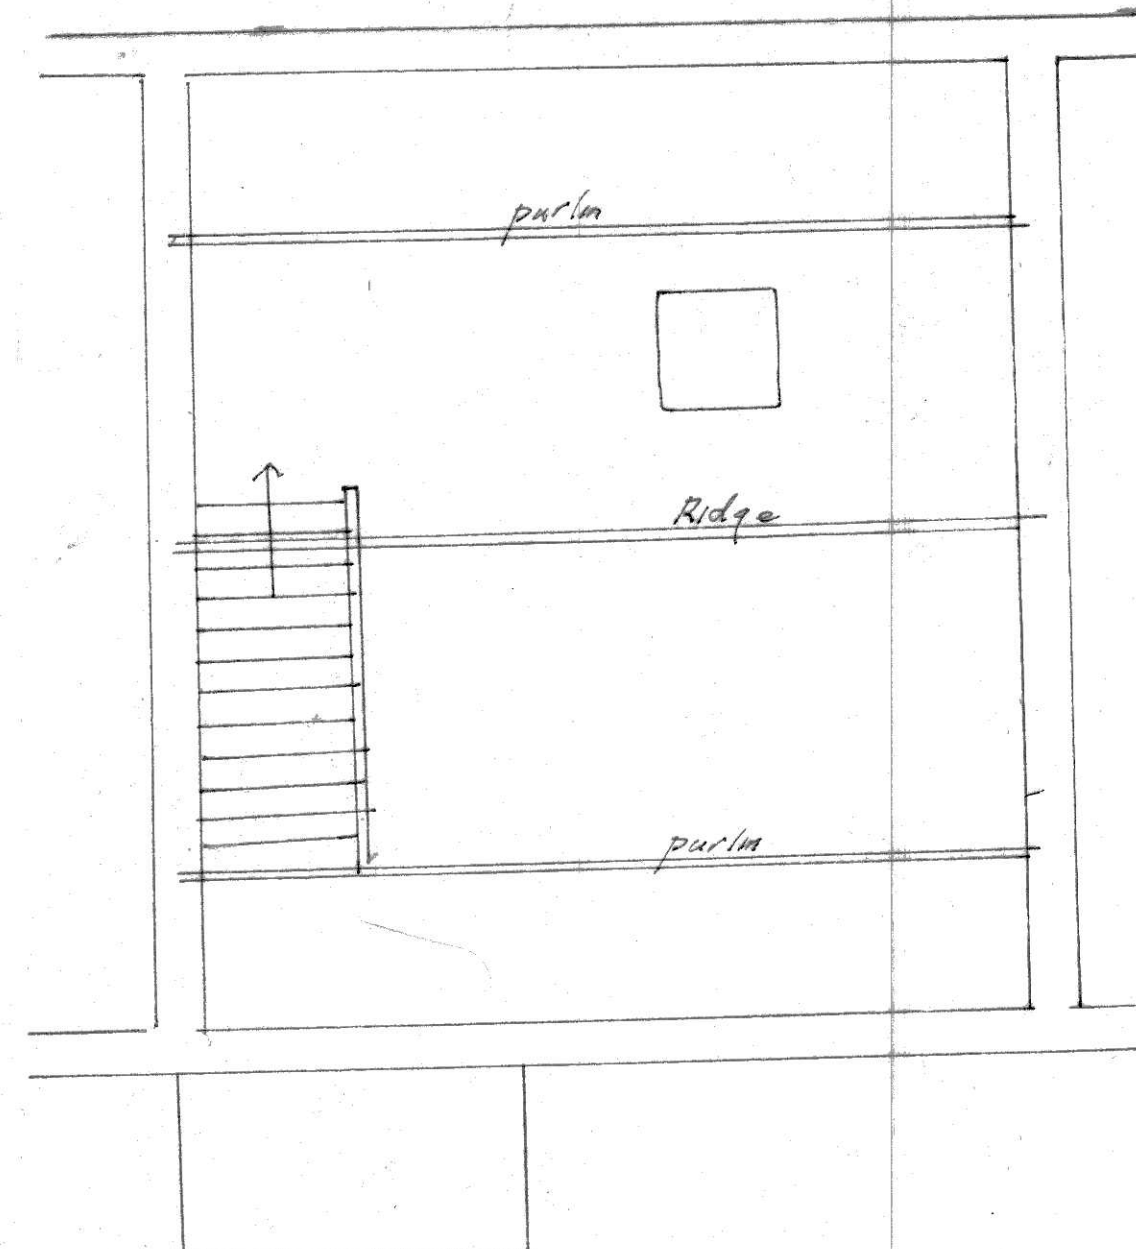

EXISTING GROUND FLOOR


42 BERRYHILL ROAD L 34 OEL
PLAN NO1 LAYOUTS

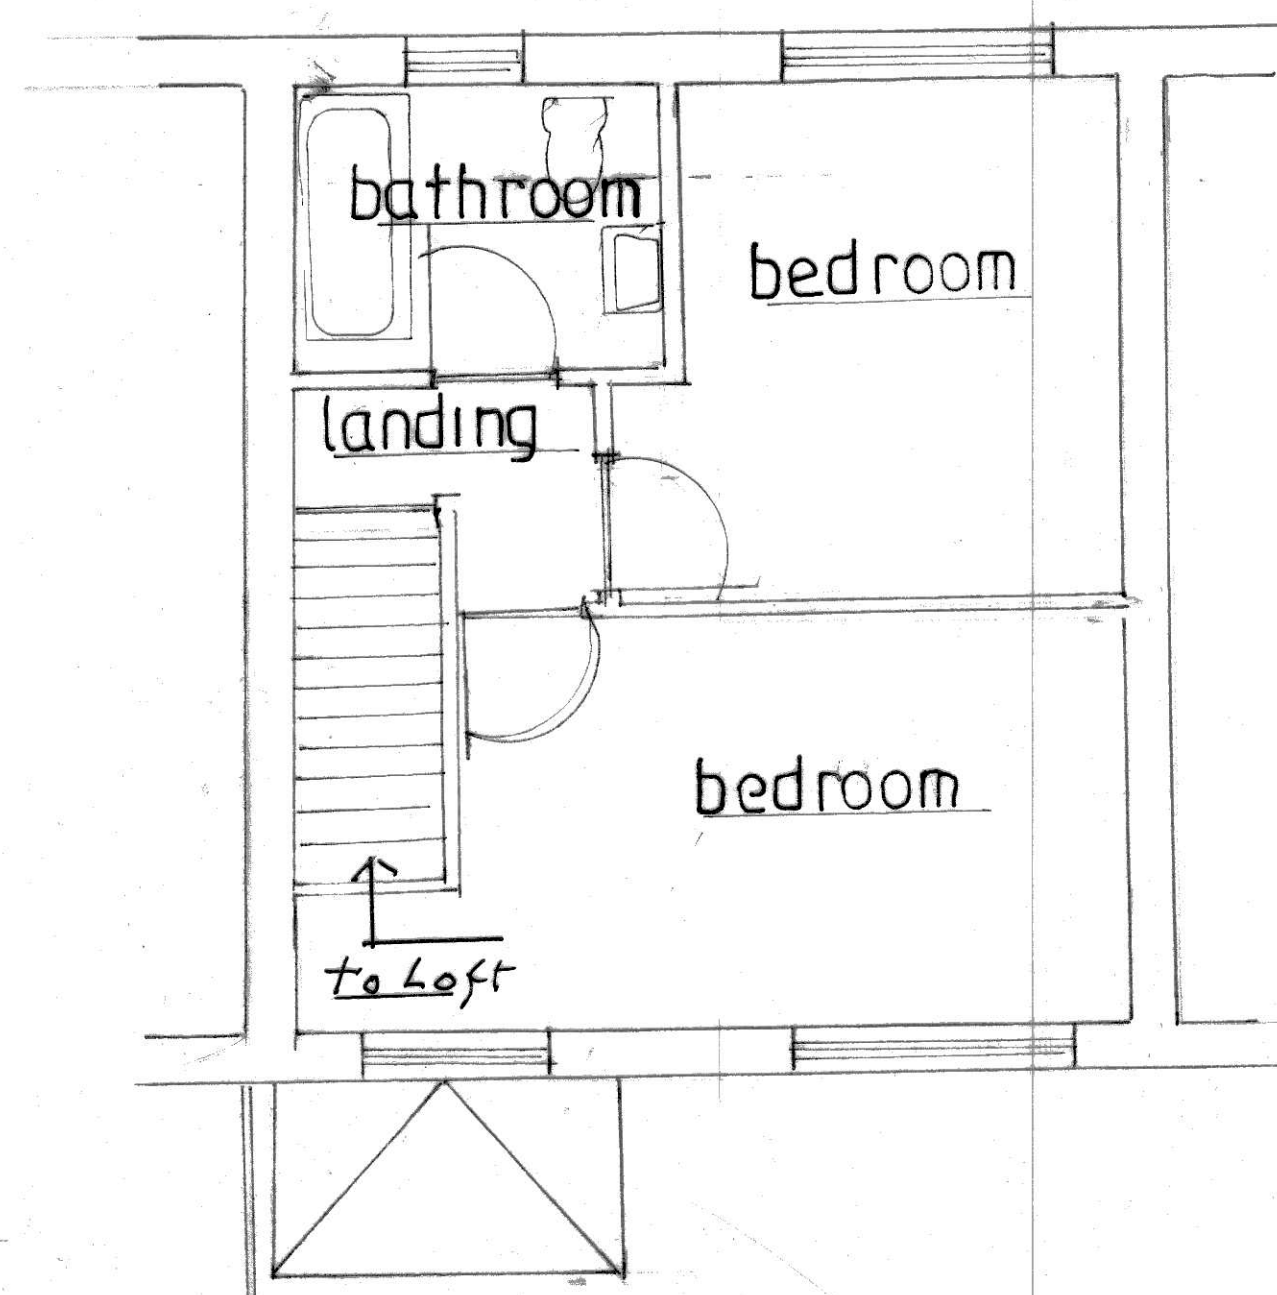

SCALE 1:50

SCALE BAR

8 7 6 5 4 3 2 1 0

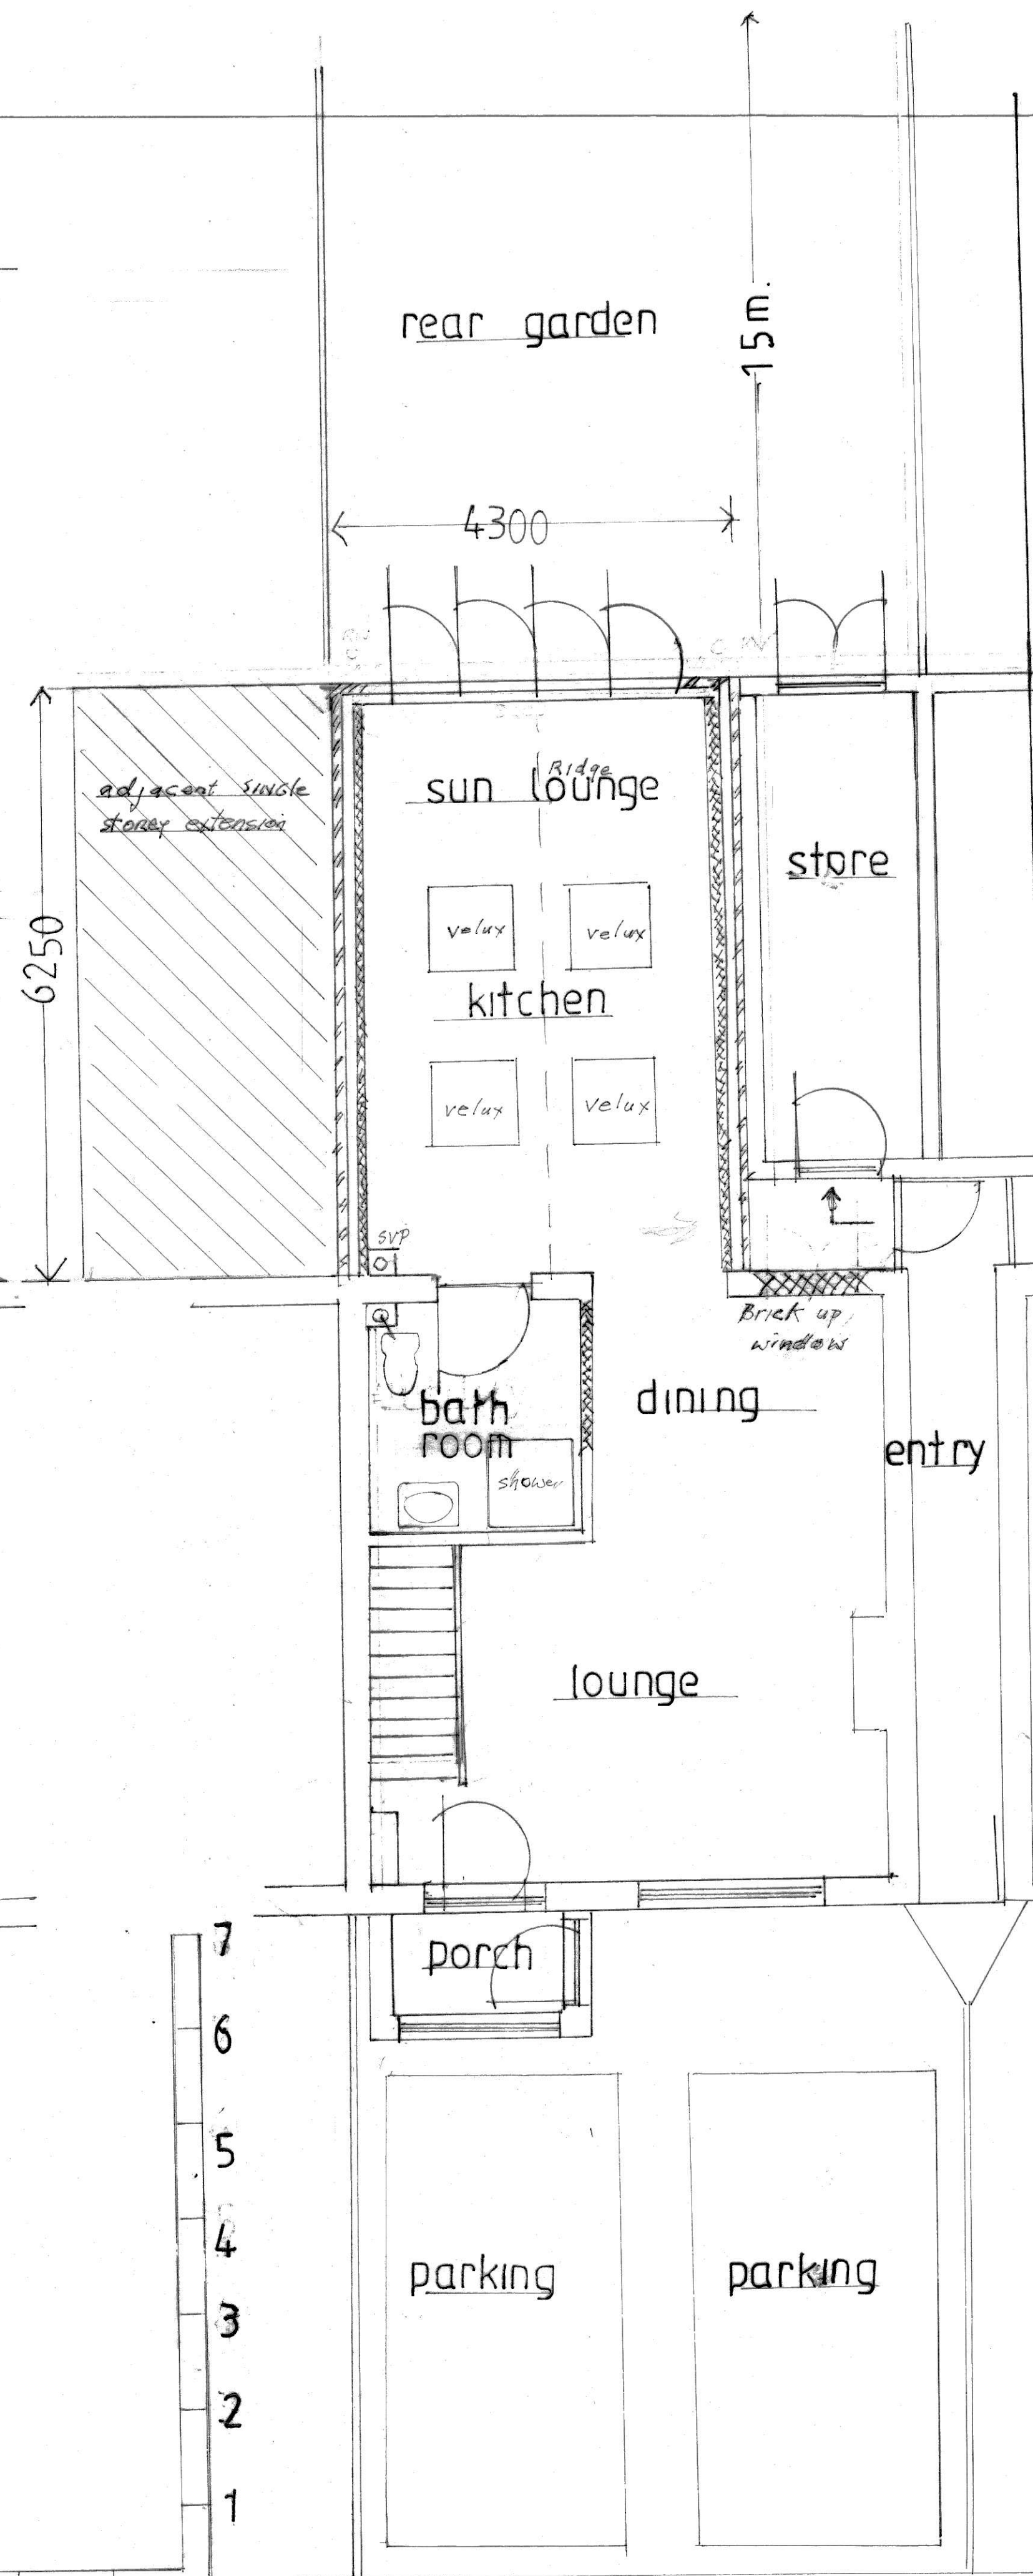

PROPOSED GROUND FLOOR