


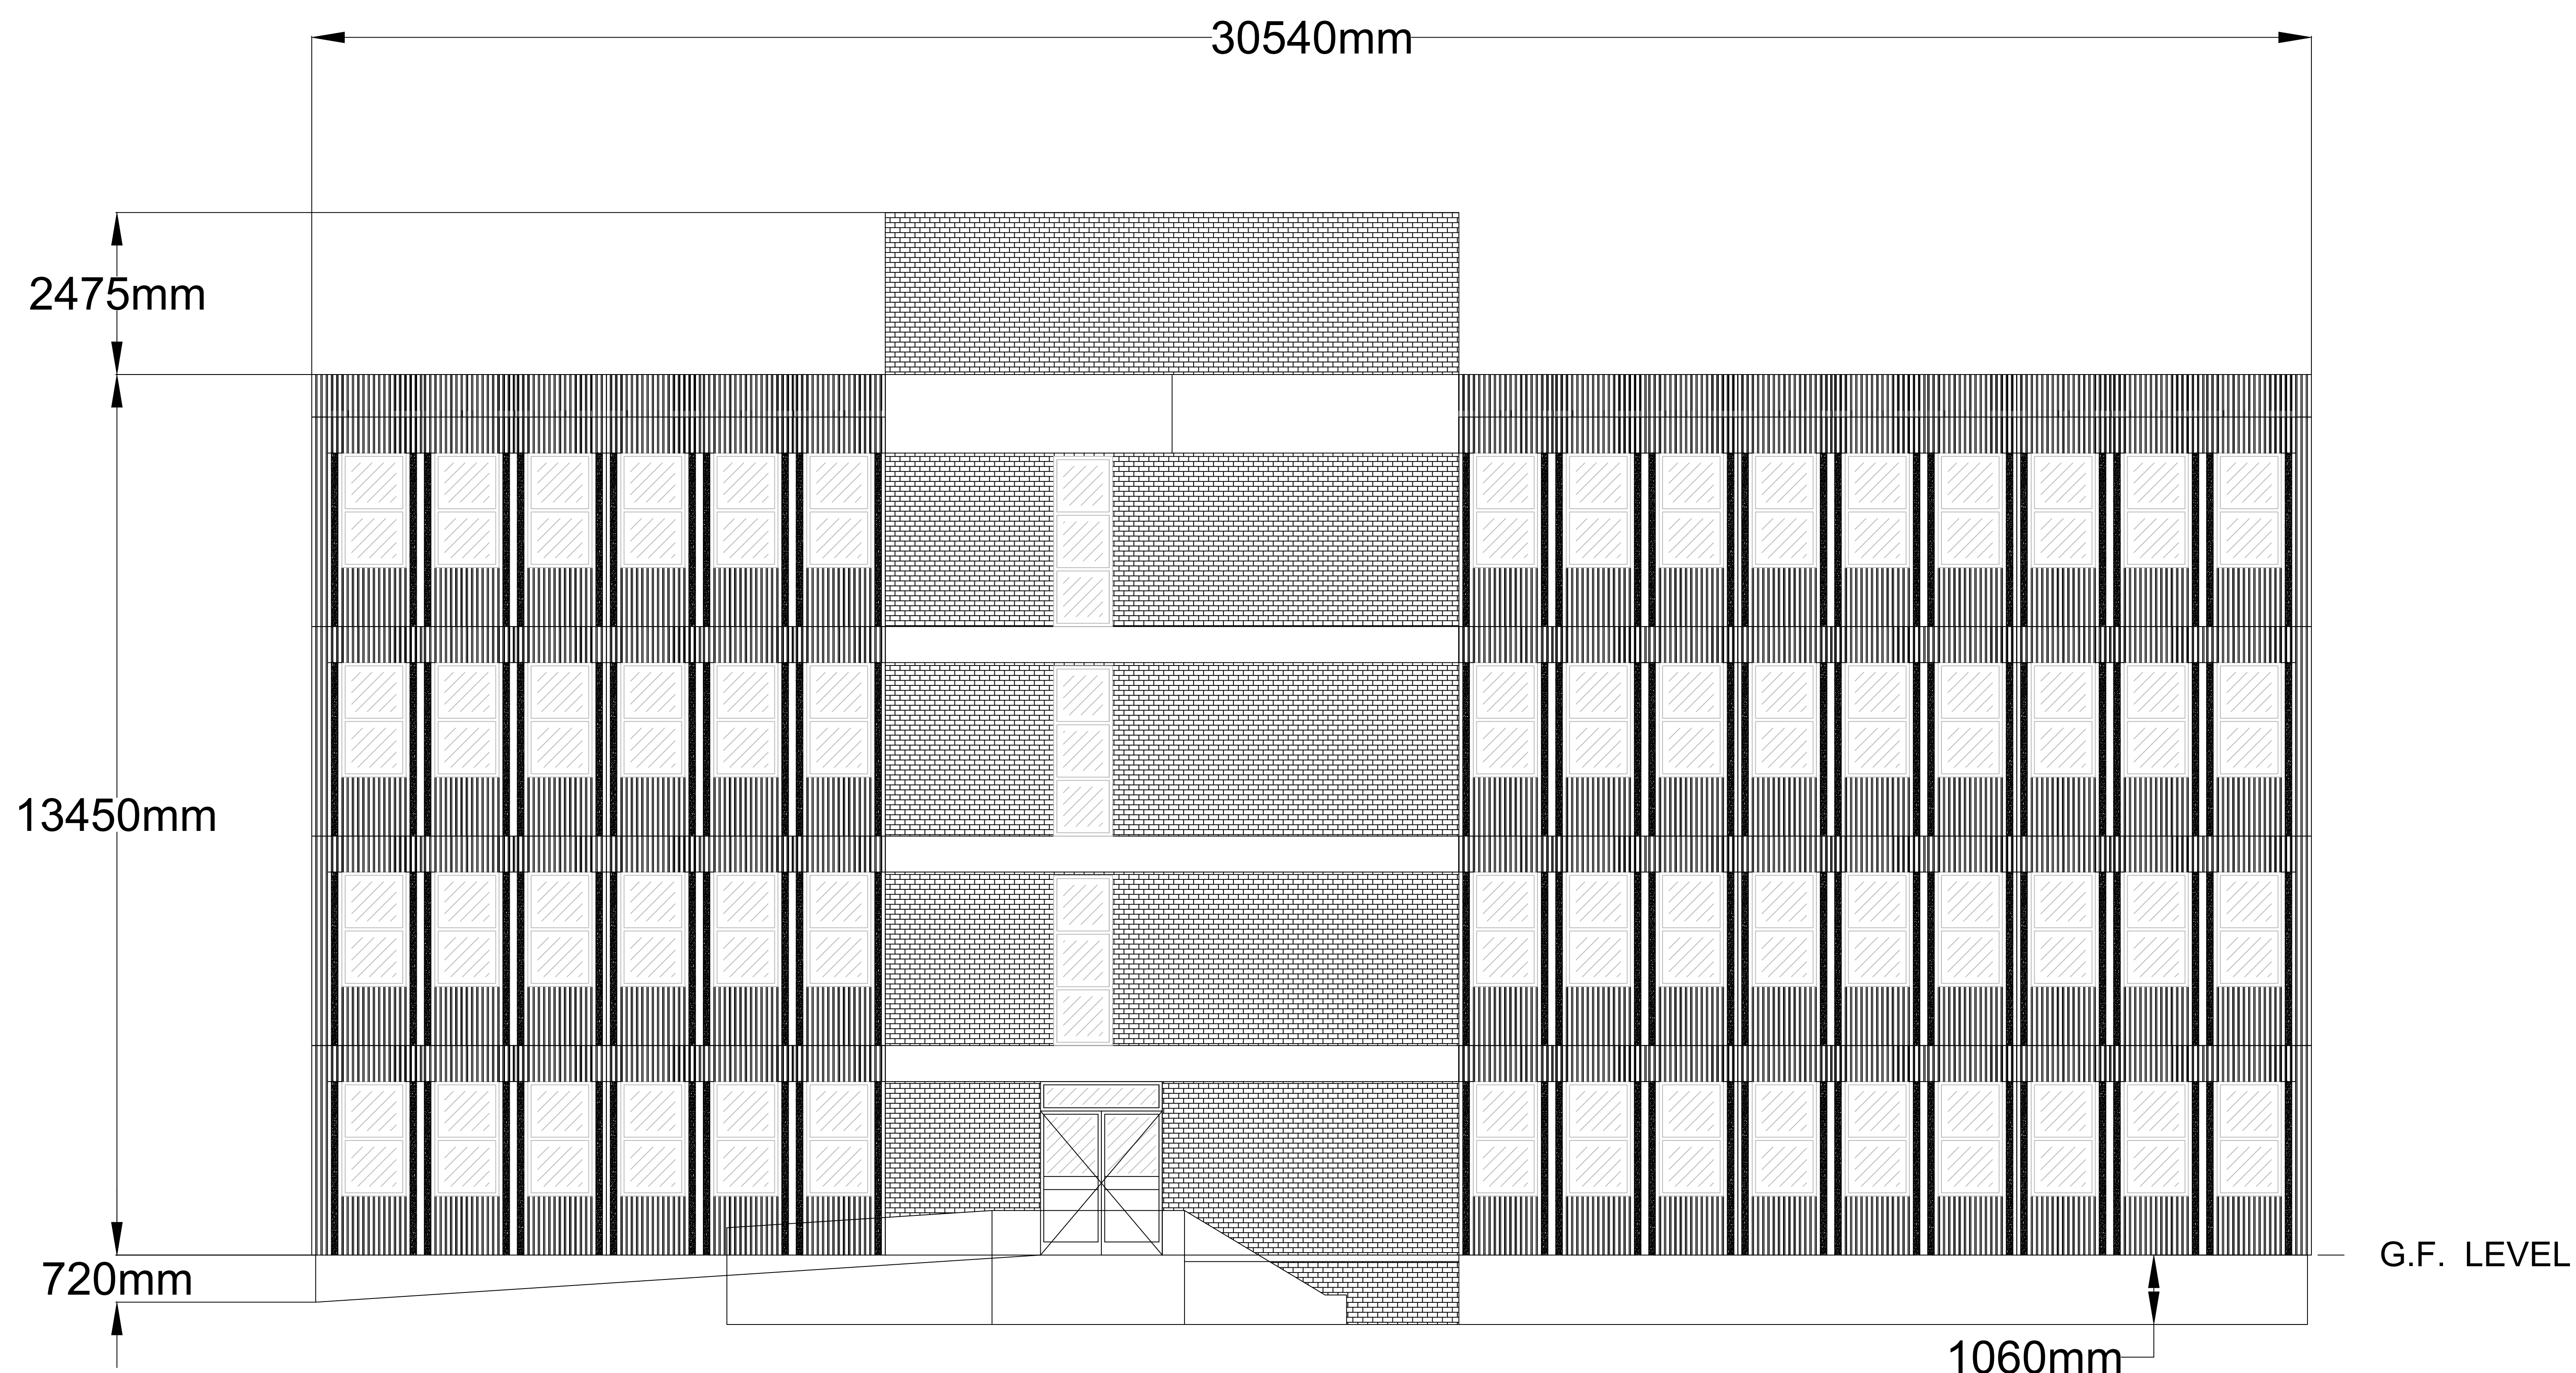

Rear Elevation C - Multi-Storey Car Park Side

[illegible]