



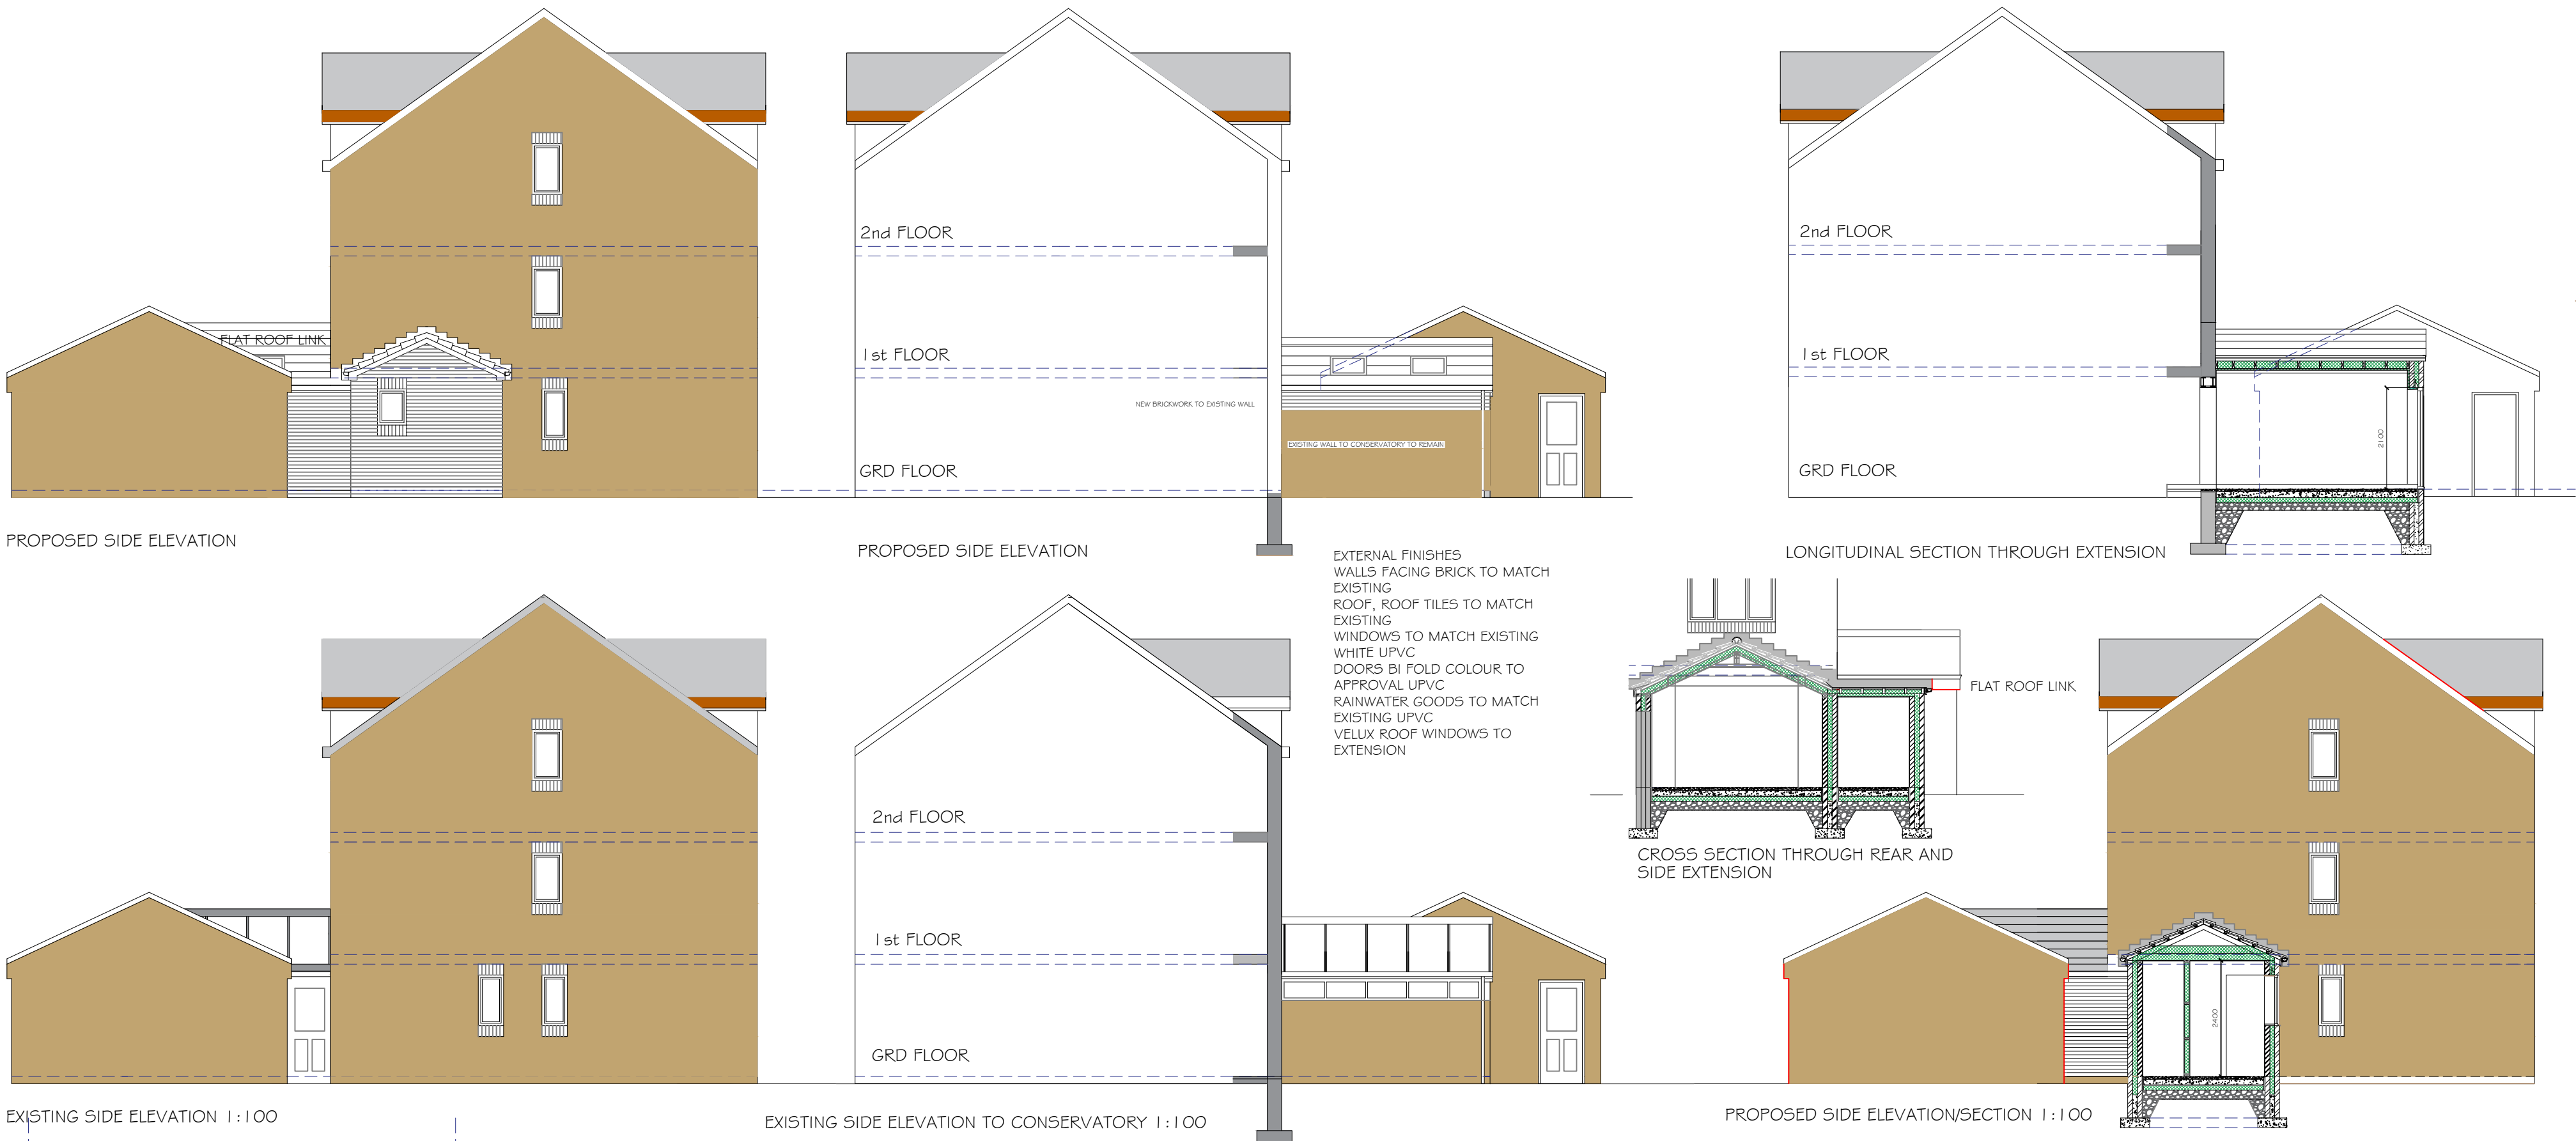

PROPOSED EXTENSION AND INTERNAL ALTERATIONS

SCHEME DRAWING 3 STOKES CLOSE HALEWOOD

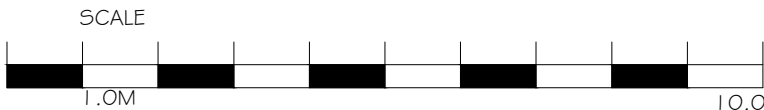

PART DEMOLITION OF EXISTING CONSERVATORY
CONSTRUCTION OF NEW REAR AND SIDE EXTENSION
3 STOKES CLOSE HALEWOOD
LIVERPOOL
EXISTING AND PROPOSED ELEVATIONS
Date: April 2023
Drg No. SC 100-02