



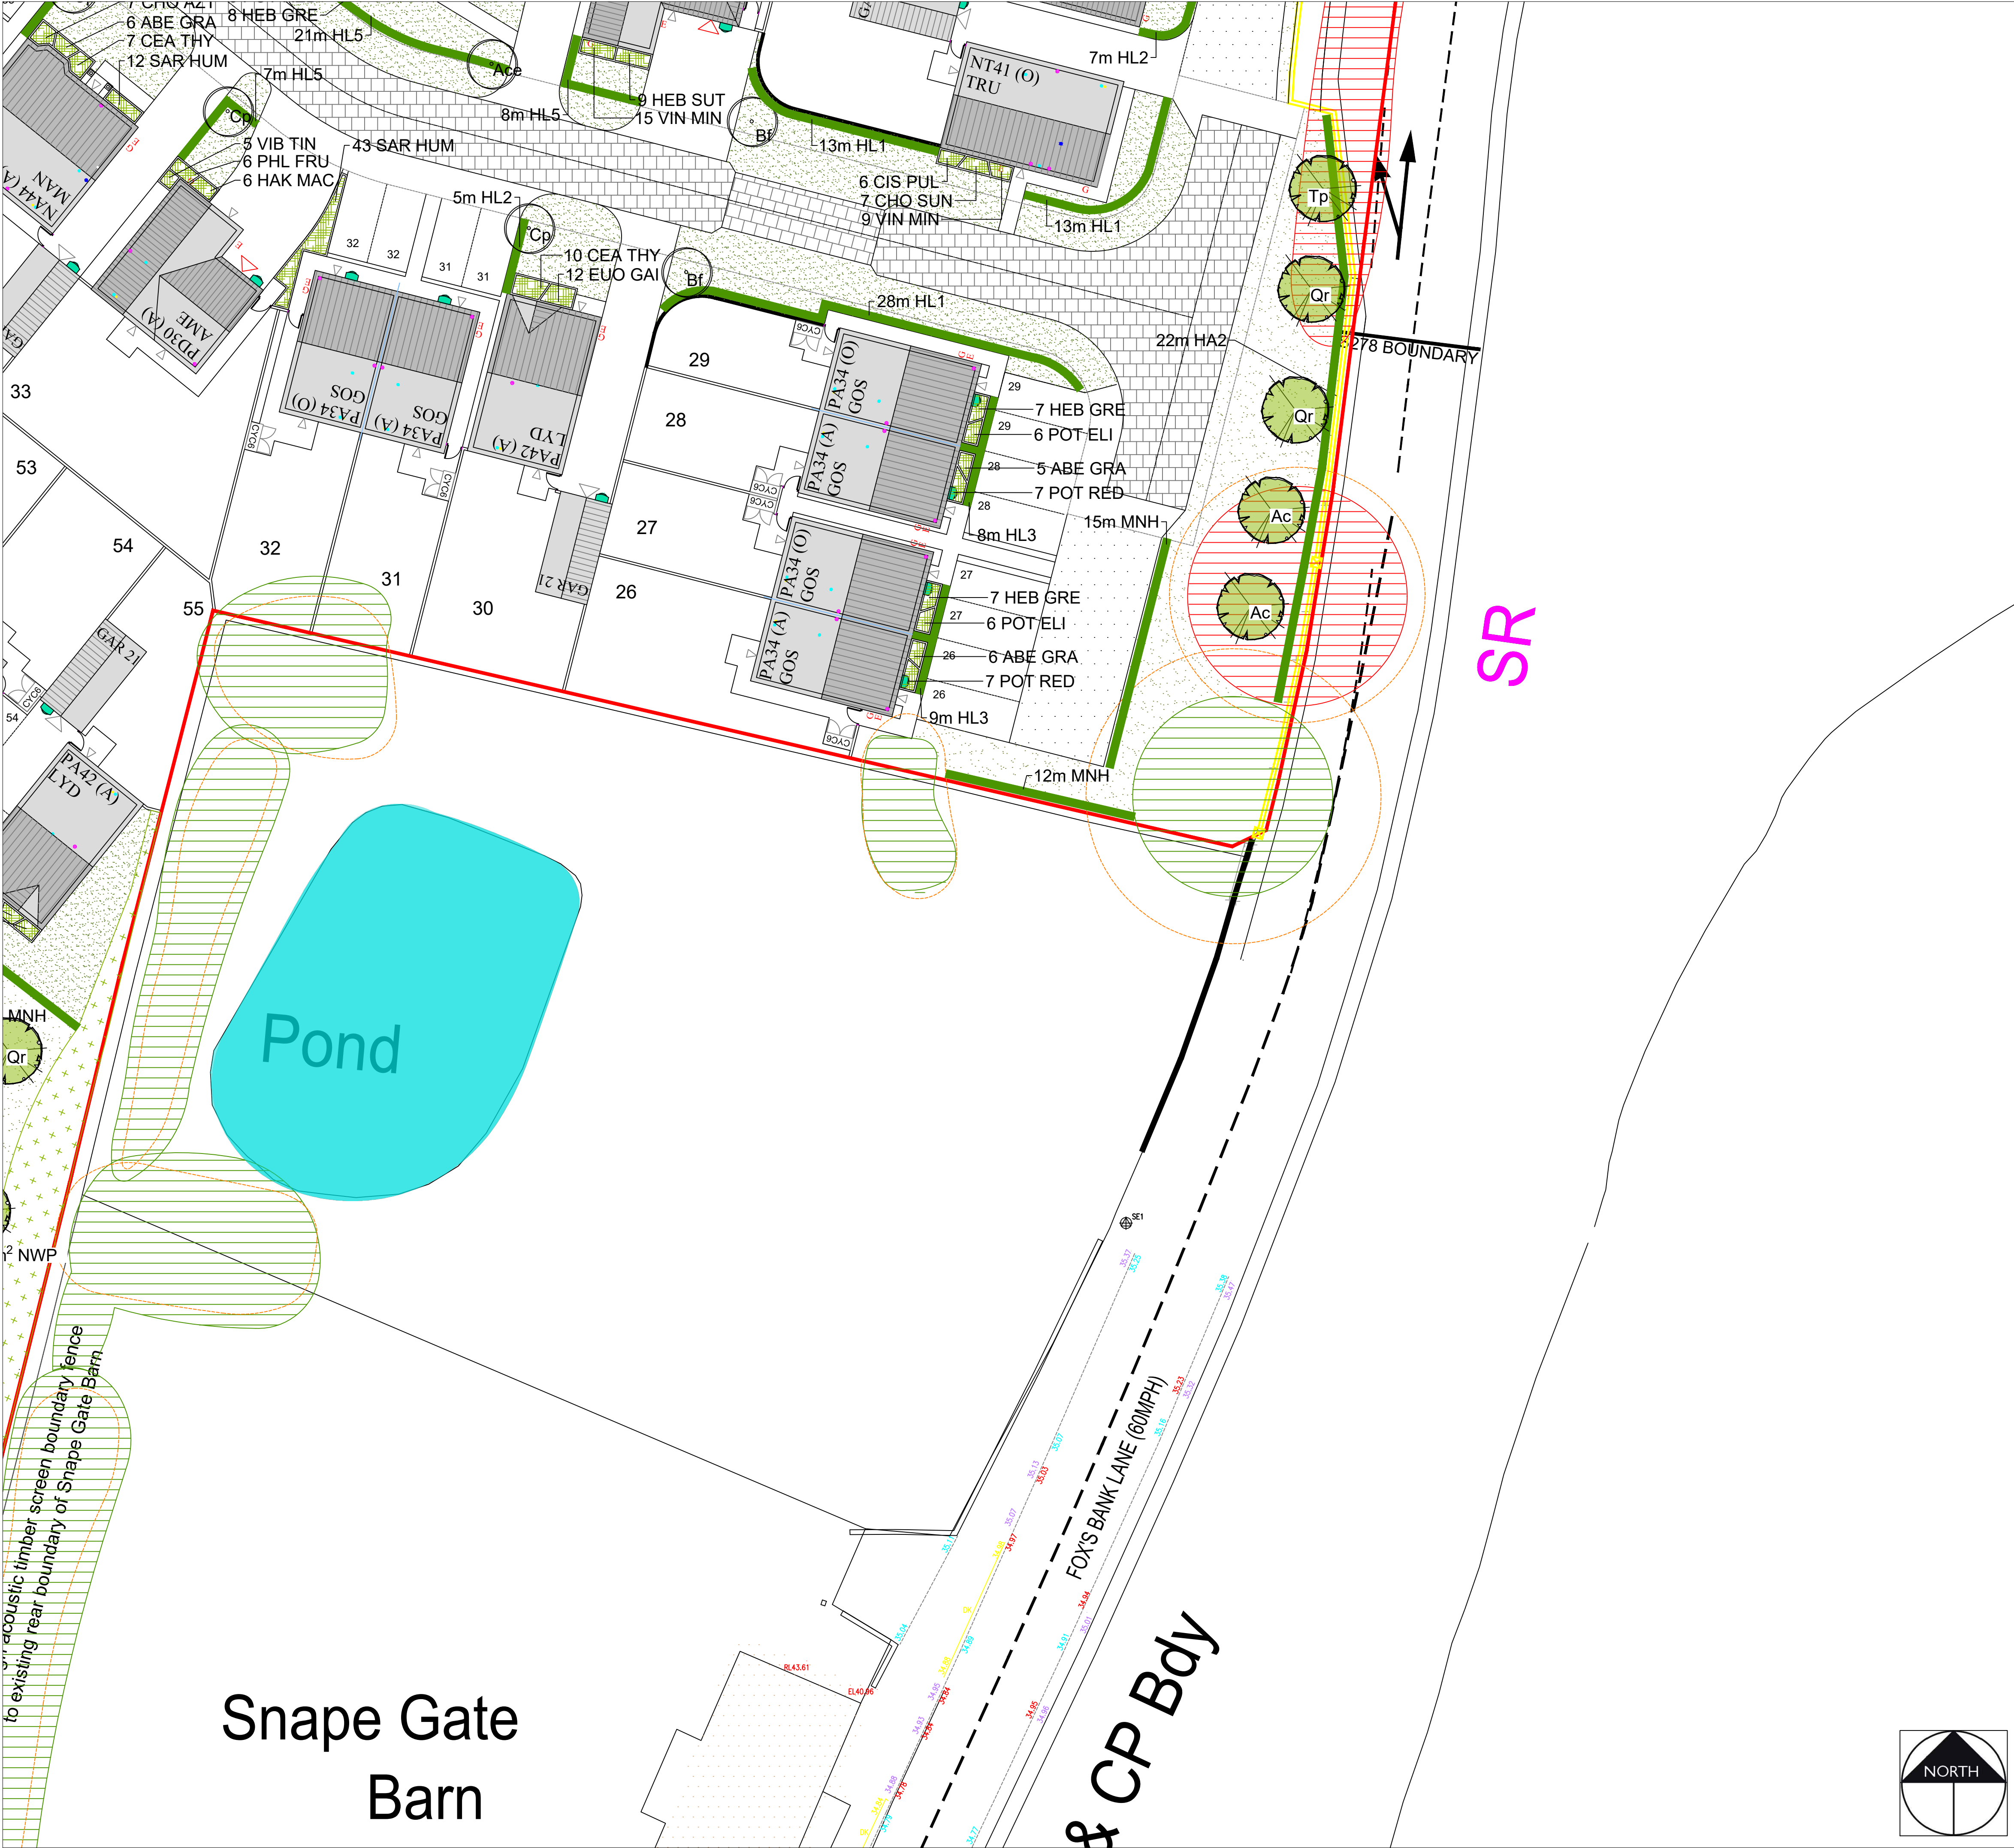

KEY

- Proposed Trees in POS**
See plant schedule and specification for details on species, nursery grades
- Proposed Trees**
See plant schedule and specification for details on species, nursery grades and quantities
- Existing Retained Trees**
Refer to TEP Tree Constraints Plan for further details
- Root Protection Areas**
Refer to TEP Arboricultural report
- Proposed shrub planting**
See plant schedule and specification for details on species, nursery grades and quantities
- Proposed Hedgerows**
See plant schedule and specification for details on species, nursery grades and quantities
- Proposed Grass**
- Ponds**
- Proposed Marginal planting MP1**
See plant schedule and specification for details on species, nursery grades and quantities
- Proposed Marginal planting MP2**
See plant schedule and specification for details on species, nursery grades and quantities
- Proposed Wildflower planting**
See plant schedule and specification for details on species, nursery grades and quantities
- Proposed Native Whip Planting**
See plant schedule and specification for details on species, nursery grades and quantities
- Proposed Bulb Planting**
See plant schedule and specification for details on species, nursery grades and quantities
- Existing Planting to be Removed**
Refer to TEP report
- Resin Bound Sufacing**
Buff colour, Supplier to be confirmed
- Timber Picnic Bench**
Springfield picnic bench
Supplier: Broxap or similar approved
- Timber Bench**
Hatton Rustic bench
Supplier: Broxap or similar approved
- Gravel Strip**
Gravel buff colour 20mm or similar
approved from local supplier

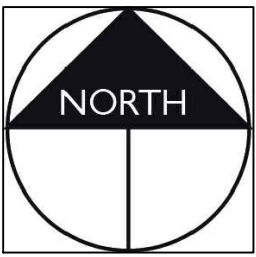

Rev	Date	Description	Initials
S	26.08.25	Plant two Field Maples opposite Plots 26-29 as replacements	PGG
R	18.11.24	Amended to include Fox Clump	PGG
P	18.06.23	Amended to reflect revised entrance wall	KLJ
O	28.07.22	Amended to reflect revised entrance wall	KLJ
N	18.01.22	Amended key to include the gravel strip	KLJ
M	07.01.22	Amended % mix on native woodland mix	KLJ
L	20.09.21	Amended to revised TW Layout, Wildflower area & bee hive enclosure added	KLJ
K	09.09.21	Amended to revised TW Layout	KLJ
J	07.09.21	General amends to account for LPA comments - Nodal point in NW corner amended, tree species and locations amended, NWP mix amended and additional planting along Snape Gate Barn boundary	KLJ
I	19.03.21	General amends to account for LPA comments	KG
H	11.02.21	Amended trees Tc and Tp35 on schedule	KG
G	14.01.21	Amended to revised site layout - removal of gas governor & relocation of substation	KLJ
F	12.01.21	Planting plans amended to revised site layout	KLJ
E	05.01.21	Planting plans amended to revised site layout	KLJ
D	23.11.20	Planting plans amended to revised site layout	KG
C	20.02.20	Planting plans amended to revised site layout	KLJ
B	18.12.19	Planting plans amended to revised site layout	KLJ
A	14.08.19	Planting plans amended to revised site layout	KLJ



PGLA Ltd
Landscape Architects
Station Hop Offices
815 Stockport Road
Manchester
M19 3BS

t: 0161 238 9138
e: info@pgla.co.uk
w: www.pgla.co.uk

Client
GINO FREDERICK FANTIN & DAWN SARA FANTIN
CATHERINE SARAH JANE GRIFFIN

TAYLOR WIMPEY UK LIMITED

REYNARD LAND WHISTON LIMITED

Project
FOX WOOD, HALSNEAD

Description
PLANTING PLAN
SHEET 15

Status			
FOR PLANNING			
Scale	Drawn	Checked	Date
1:200@A1	KLJ	PGG	AUG 2019
Job number	Drawing number	Revision	
HAL1810_	PP01.15	S	