

PROPOSED REAR EXTENSION, 4 Corncroft Road, Knowsley.

EXISTING SITE LAYOUT 1:100

PROPOSED SITE LAYOUT 1:100

BOUNDARY TYPE 'A' 1:50

BOUNDARY TYPE 'B' 1:50

PLANNING

P1	15-02-22	Planning Issue			DLM
Rev	Date	Detail			By
Creating Spaces for Better Living M 07921 826 274 T 01942 933 634 E codesignservices@hotmail.co.uk Suite 3 Wilco House Church St Leigh WN7 1AZ CONCISE ARCHITECTURAL DESIGN SERVICES					
Contractor					
Client					
MR & MRS T. HERRIGAN					
Project Title					
PROPOSED REAR EXTENSION 4 CORNCROFT ROAD, KNOWSLEY					
Drawing Title					
EXISTING & PROPOSED SITE LAYOUTS & BOUNDARY DETAILS					
Scale	Date	Design	CAD	Checked	
1:100/50 @ A1	February 2022				
Drawing No.	2144-03	Rev	P1		
Base Dwg xref.					
© Concise Architectural Design Services					

PROPOSED REAR EXTENSION, 4 Corncroft Road, Knowsley.

EXISTING SITE LAYOUT 1:100

PROPOSED SITE LAYOUT 1:100

BOUNDARY TYPE 'A' 1:50


BOUNDARY TYPE 'B' 1:50

PLANNING

P1	15-02-22	Planning Issue			DLM
Rev	Date	Detail			By
Creating Spaces for Better Living M 07921 826 274 T 01942 933 634 E codesignservices@hotmail.co.uk Suite 3 Wilco House Church St Leigh WN7 1AZ CONCISE ARCHITECTURAL DESIGN SERVICES					
Contractor					
Client					
MR & MRS T. HERRIGAN					
Project Title					
PROPOSED REAR EXTENSION 4 CORNCROFT ROAD, KNOWSLEY					
Drawing Title					
EXISTING & PROPOSED SITE LAYOUTS & BOUNDARY DETAILS					
Scale	Date	Design	CAD	Checked	
1:100/50 @ A1	February 2022				
Drawing No.	2144-03	Rev	P1		
Base Dwg xref.					
© Concise Architectural Design Services					


PROPOSED REAR EXTENSION, 4 Corncroft Road, Knowsley.

PLANNING							
P1	15-02-22	Planning Issue		DLM			
Rev	Date	Detail		By			
Creating Spaces for Better Living M 07921 826 274 T 01942 933 634 E codesignservices@hotmail.co.uk Suite 3 Wilco House Church St Leigh WN7 1AZ CONCISE ARCHITECTURAL DESIGN SERVICES							
Contractor							
Client							
MR & MRS T. HARRIGAN							
Project Title							
PROPOSED REAR EXTENSION 4 CORNCROFT ROAD, KNOWSLEY							
Drawing Title							
EXISTING & PROPOSED SITE LAYOUTS & BOUNDARY DETAILS							
Scale	Date	Design	CAD	Checked			
1:100/50 @ A1	February 2022						
Drawing No.	2144-03			Rev P1			
Base Dwg xref.							
© Concise Architectural Design Services							

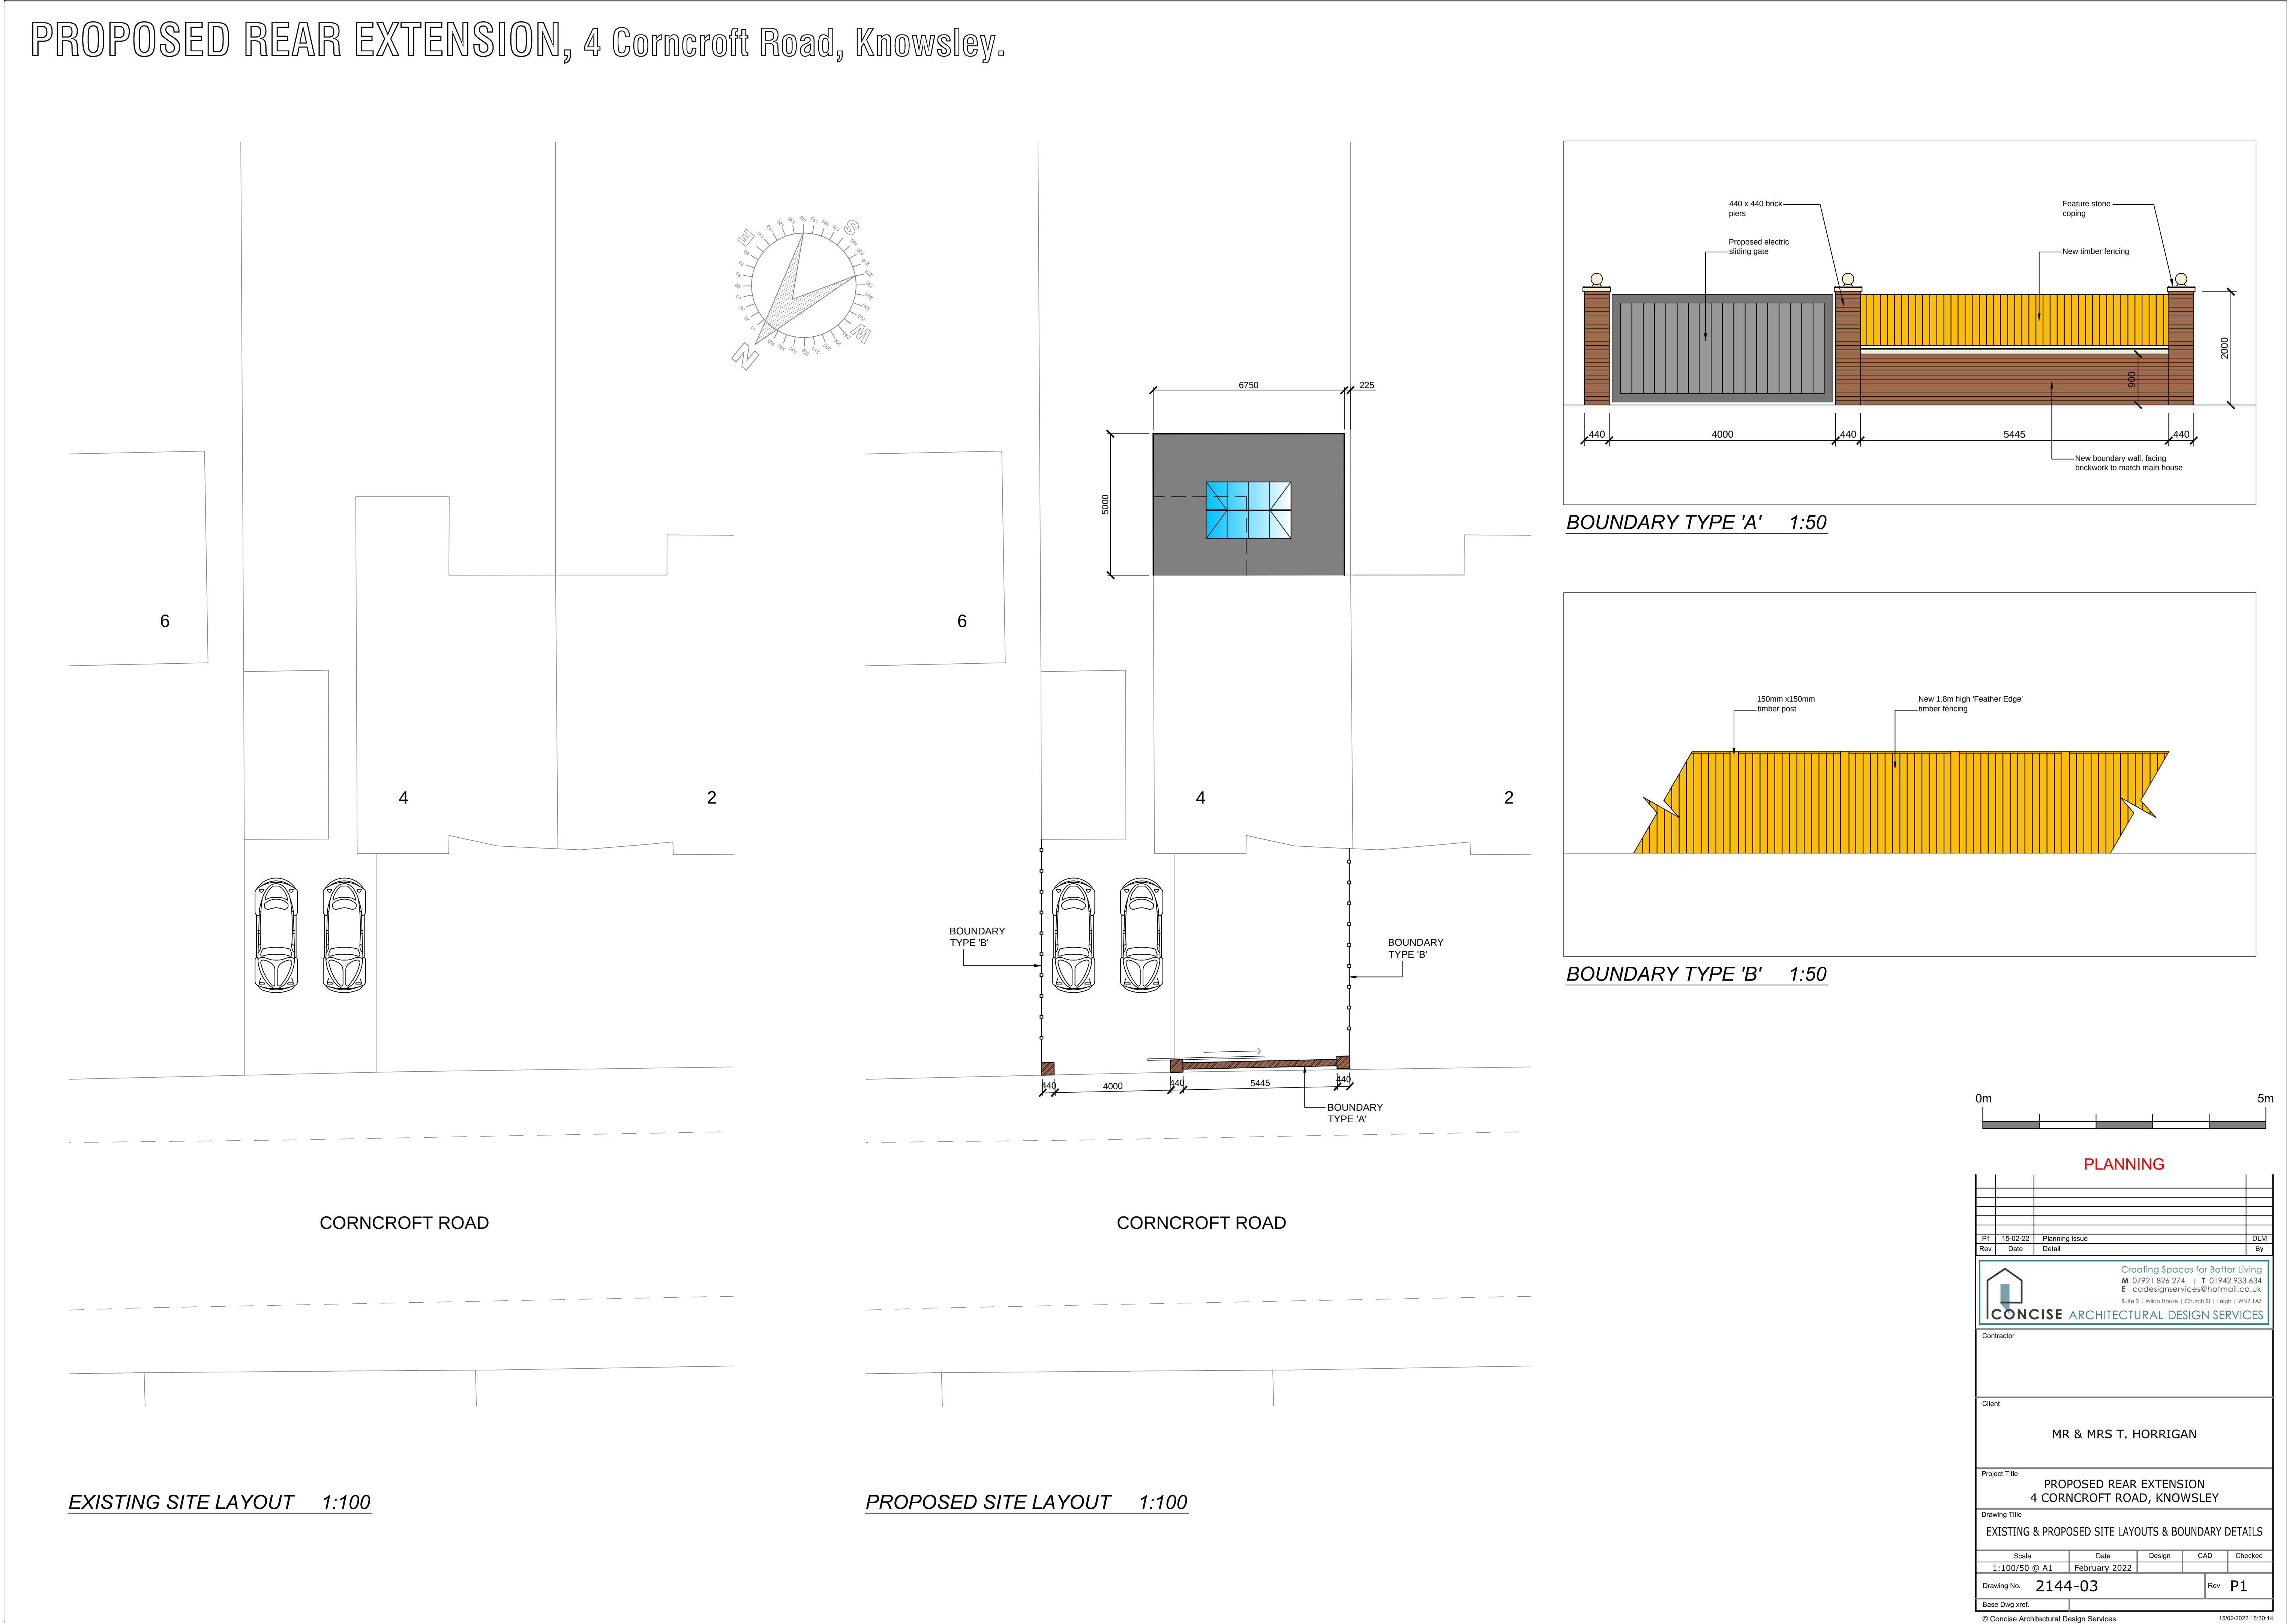

PROPOSED REAR EXTENSION, 4 Corncroft Road, Knowsley.


PLANNING							
P1	15-02-22	Planning Issue		DLM			
Rev	Date	Detail		By			
Creating Spaces for Better Living M 07921 826 274 T 01942 933 634 E codesignservices@hotmail.co.uk Suite 3 Wilco House Church St Leigh WN7 1AZ CONCISE ARCHITECTURAL DESIGN SERVICES							
Contractor							
Client							
MR & MRS T. HARRIGAN							
Project Title							
PROPOSED REAR EXTENSION 4 CORNCROFT ROAD, KNOWSLEY							
Drawing Title							
EXISTING & PROPOSED SITE LAYOUTS & BOUNDARY DETAILS							
Scale	Date	Design	CAD	Checked			
1:100/50 @ A1	February 2022						
Drawing No.	2144-03			Rev P1			
Base Dwg xref.							
© Concise Architectural Design Services							

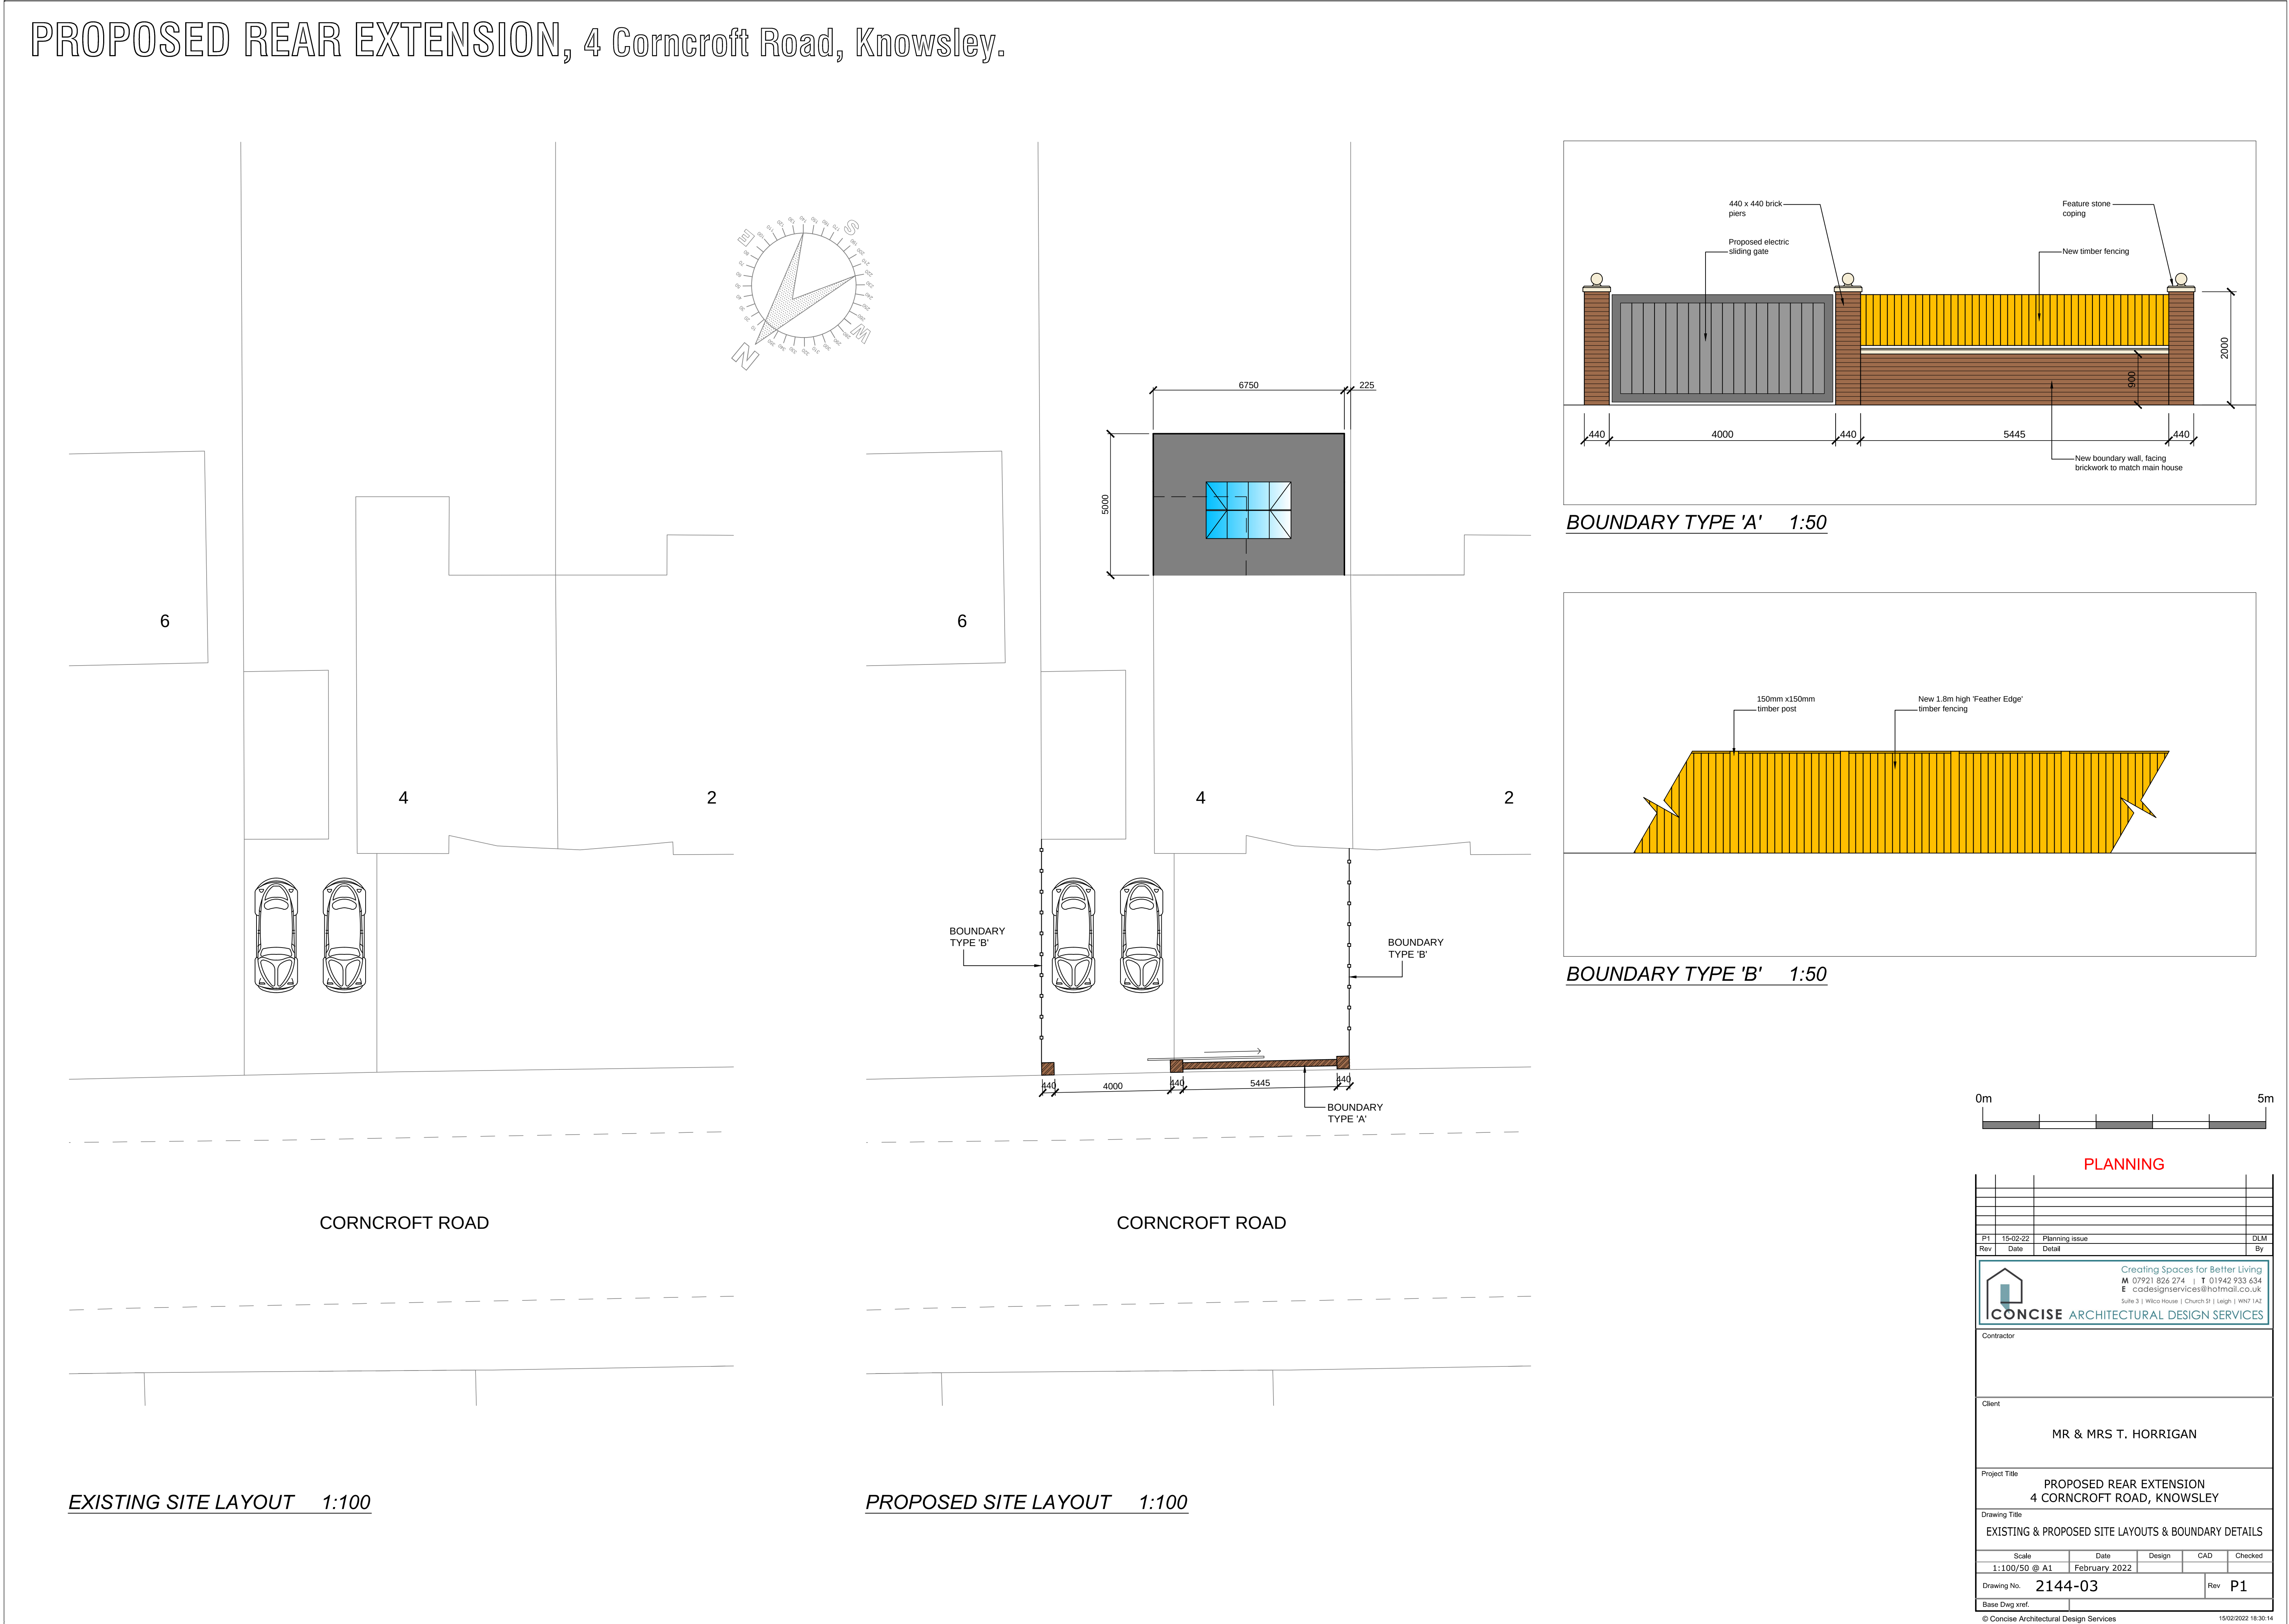

PROPOSED REAR EXTENSION, 4 Corncroft Road, Knowsley.

PLANNING				
P1	15-02-22	Planning Issue		DLM
Rev	Date	Detail		By
Creating Spaces for Better Living M 07921 826 274 T 01942 933 634 E codesignservices@hotmail.co.uk Suite 3 Wilco House Church St Leigh WN7 1AZ CONCISE ARCHITECTURAL DESIGN SERVICES				
Contractor				
Client				
MR & MRS T. HARRIGAN				
Project Title				
PROPOSED REAR EXTENSION 4 CORNCROFT ROAD, KNOWSLEY				
Drawing Title				
EXISTING & PROPOSED SITE LAYOUTS & BOUNDARY DETAILS				
Scale	Date	Design	CAD	Checked
1:100/50 @ A1	February 2022			
Drawing No.	2144-03	Rev	P1	
Base Dwg xref.				
© Concise Architectural Design Services				

15/02/2022 16:30:14

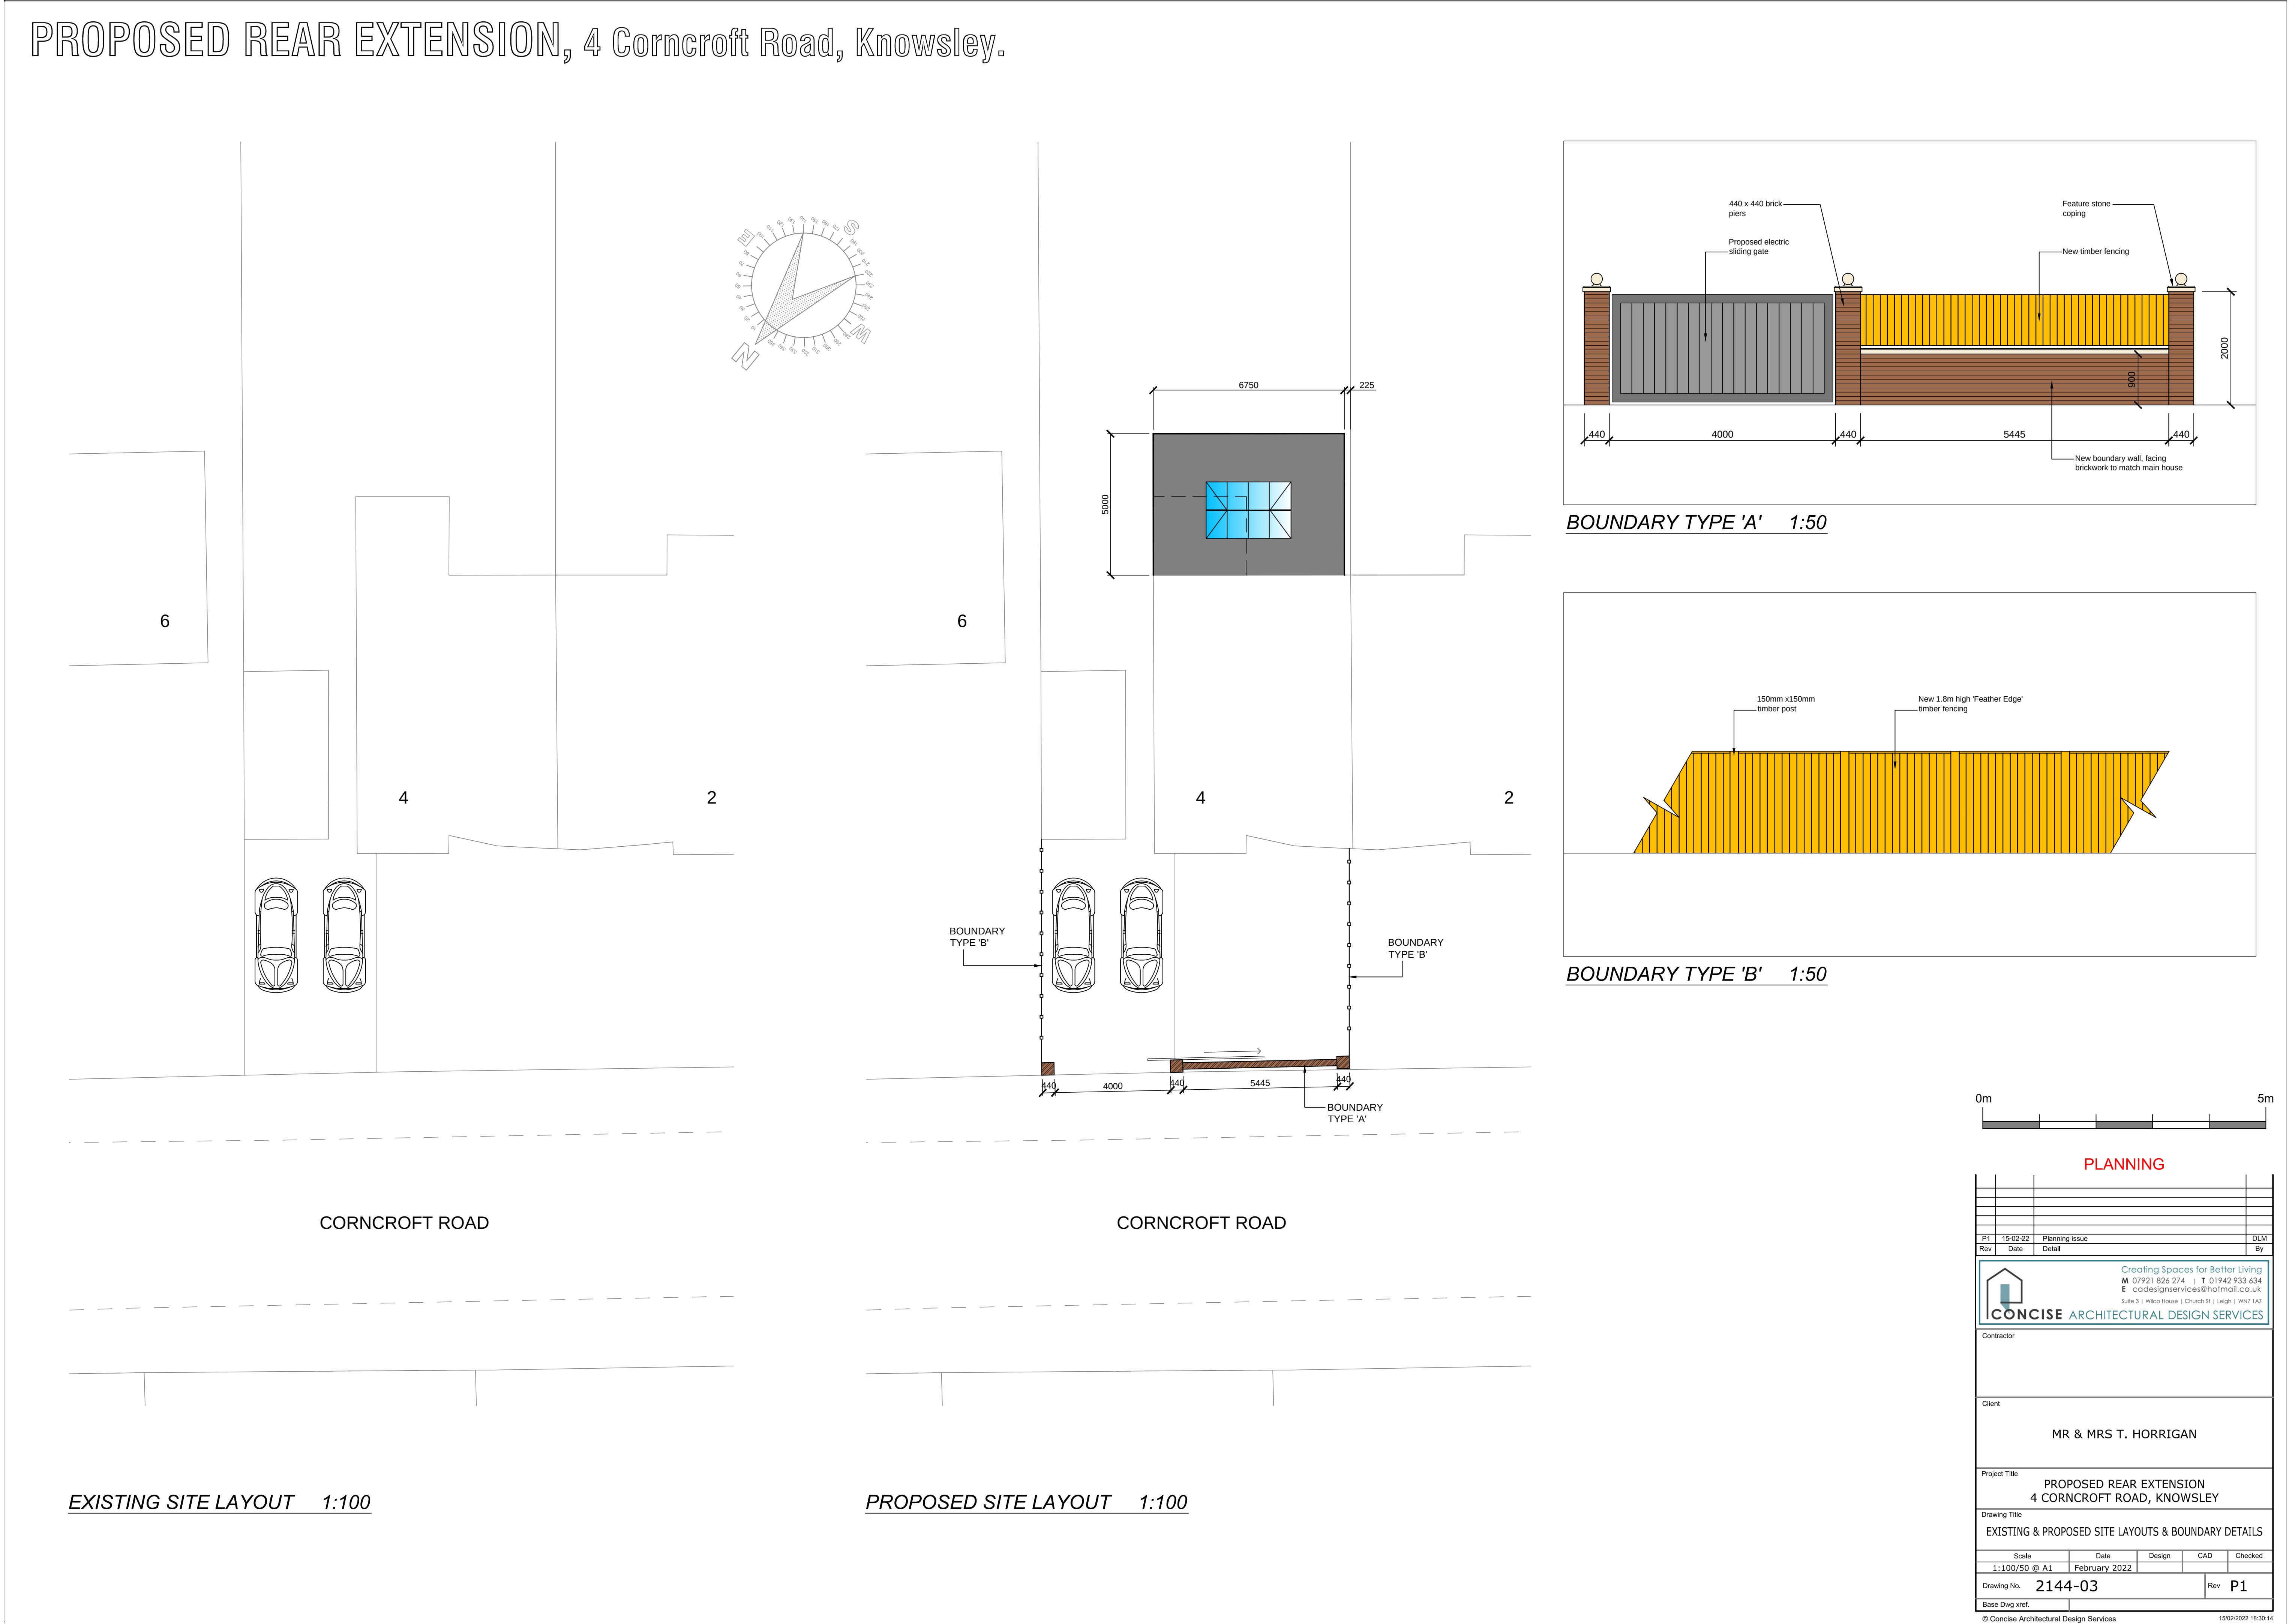[illegible][illegible]