


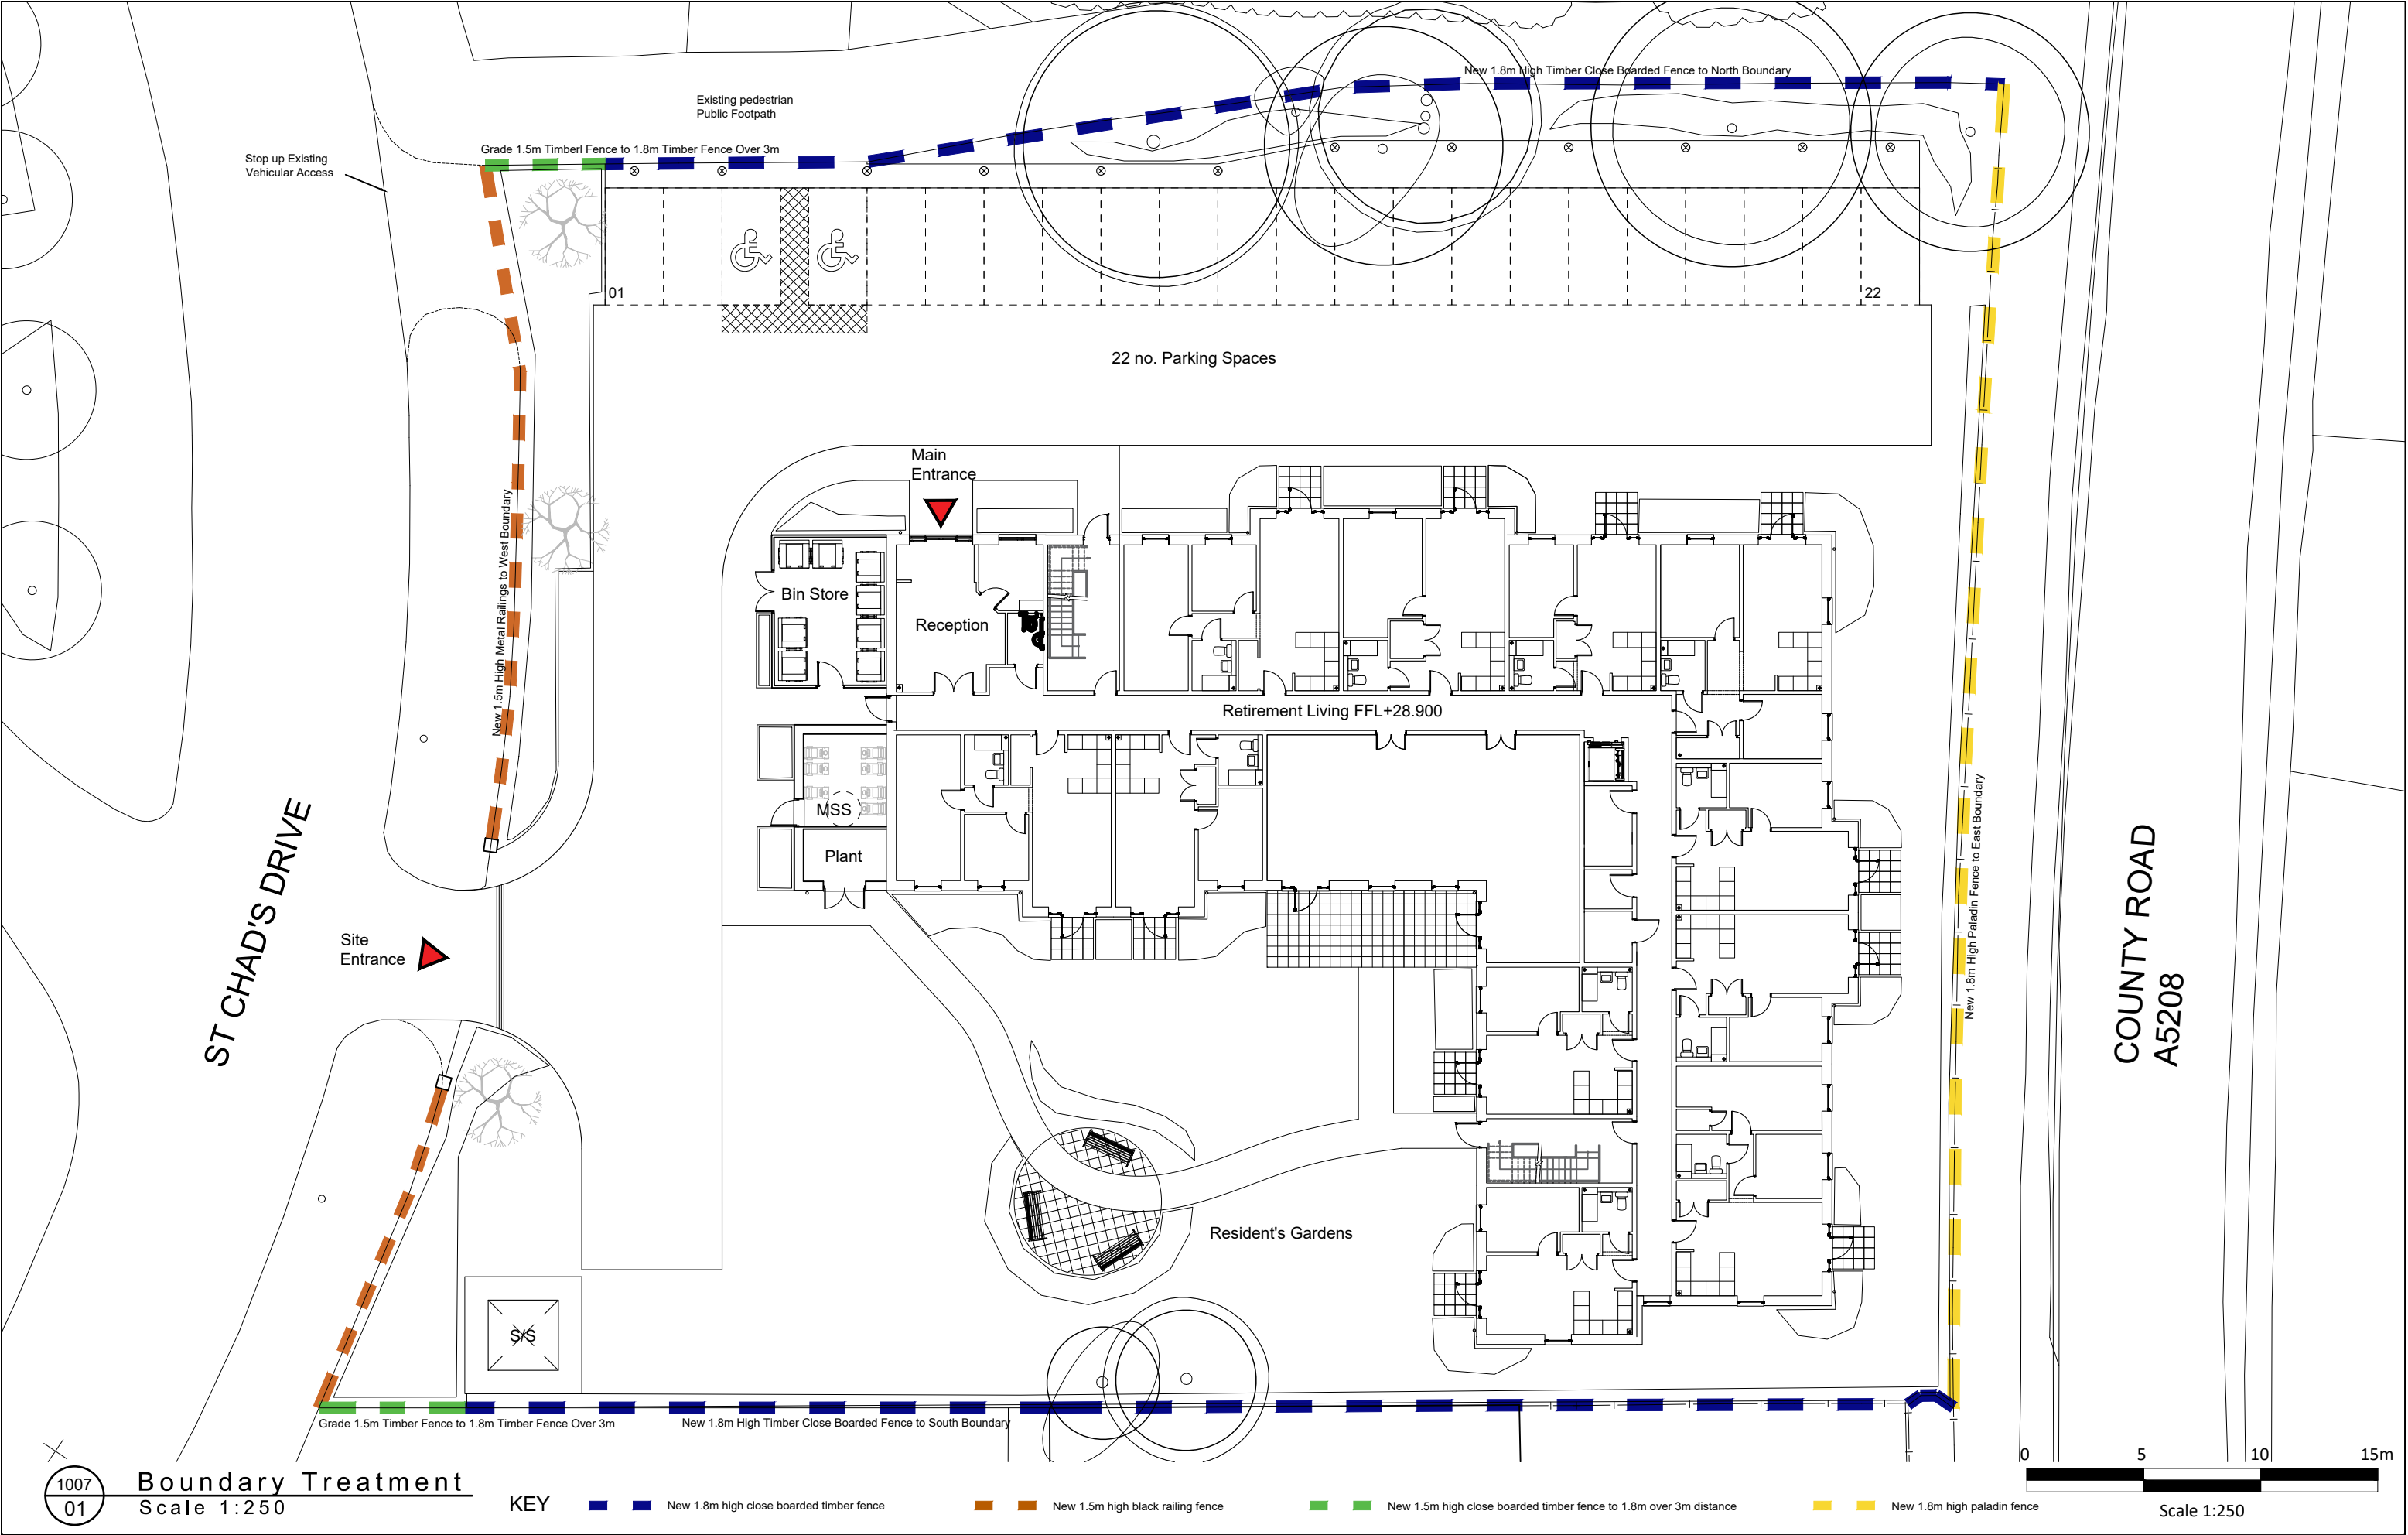

1007
01

Boundary Treatment

Scale 1:250

KEY

- New 1.8m high close boarded timber fence
- New 1.5m high black railing fence
- New 1.5m high close boarded timber fence to 1.8m over 3m distance
- New 1.8m high paladin fence

- Notes:
- All drawings are subject to Planning and Building Control consent.
 - The details shown are for design intent purposes only and are subject to further design development with suppliers and sub-contractors
 - Proposals subject to consultation and approval from Local Authority Building Control or an Approved Inspector
 - All setting out dimensions should be checked on-site prior to construction and any discrepancies and/or omissions should be reported to the Architect immediately



Rev.	Date	Details	Drawn	Chkd
P2	2023.12.14	Paladin fence replicating timber on east boundary	MP	MP

Drawn By:	Project No:
MP	23046
Date:	Scale:
17.11.23	1:250 @A3
Checked By:	Dwg No:
MA	1007
Date:	Rev: P2
17.11.23	

Issued for:	PLANNING ISSUE
Project/Client:	Drawing:
Project Evolve RL	Boundary Treatment
Scheme, St Chad's Drive	
Kirkby, McCarthy Stone	



27 Glasshouse Studios, Fryern Court Road, Fordingbridge, Hampshire, SP6 1QX
T: (01425) 655806
www.brightspacearchitects.com
© Brightspace Architects Ltd. Contractors must work only to figured dimensions which are to be checked on site.
Registered Office - 27 Glasshouse Studios, Fryern Court Road, Fordingbridge, Hants, SP6 1QX. Registered Number - 07399038