


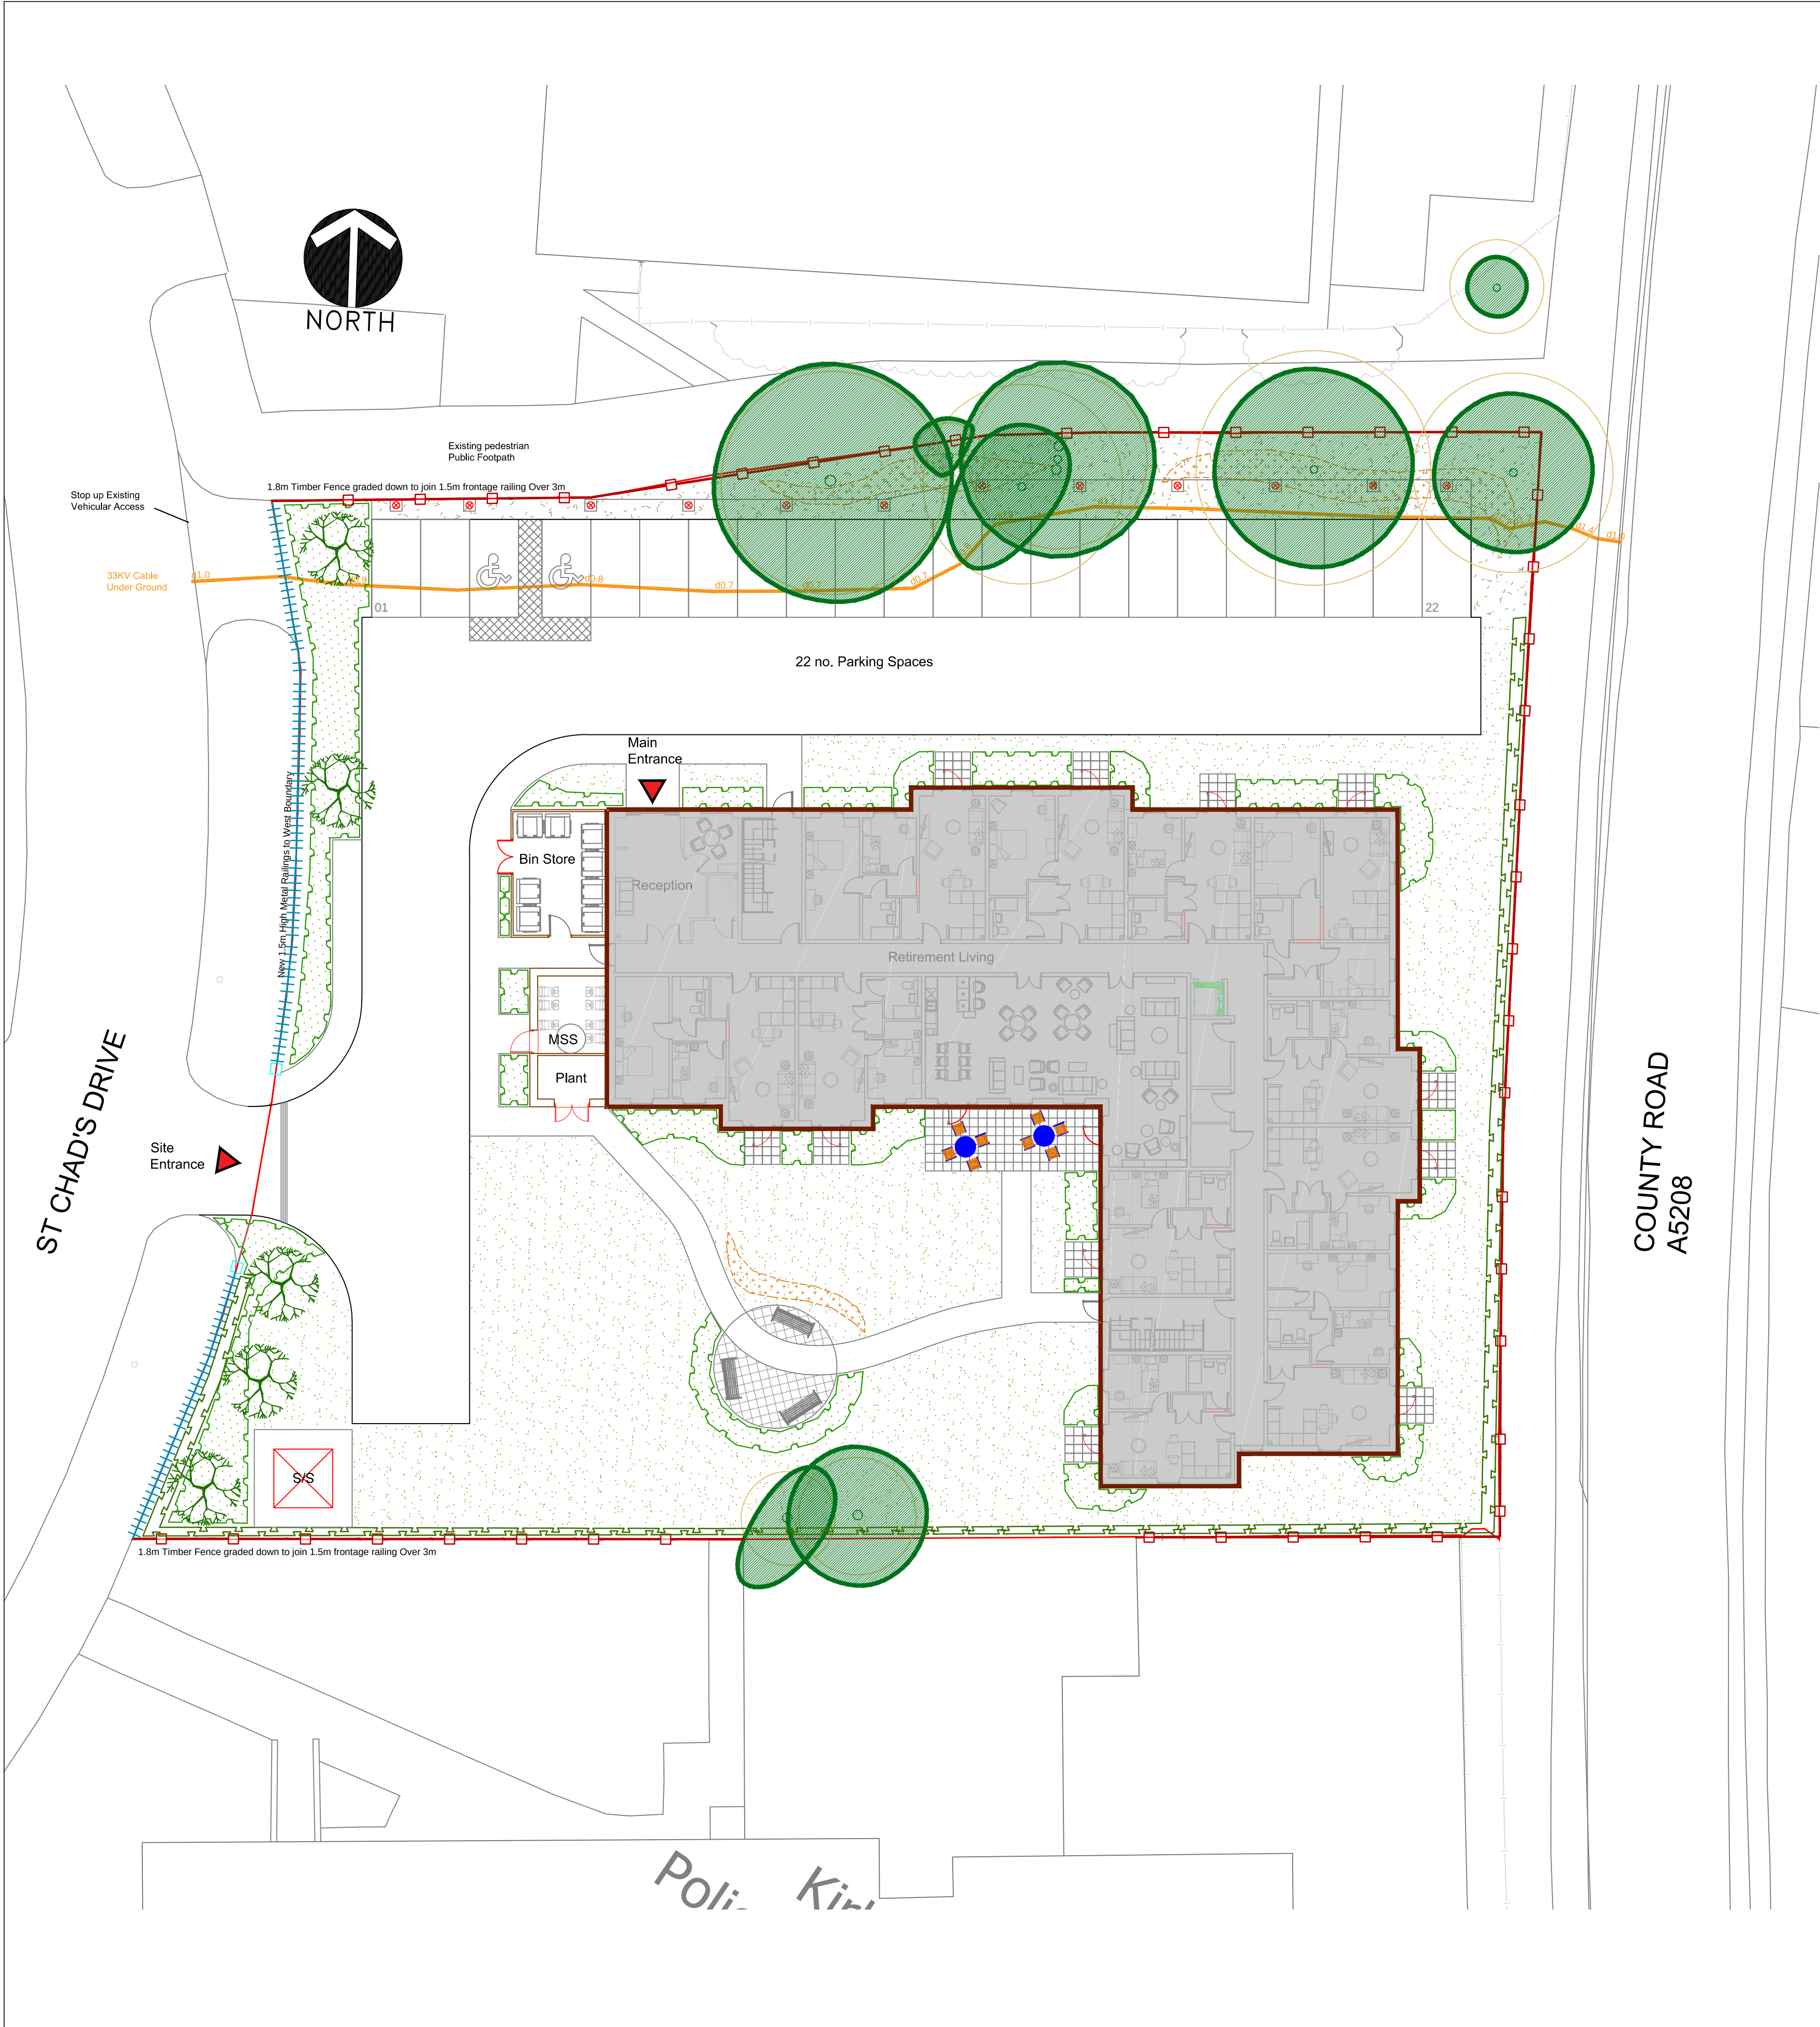

NOTES

CONCEPT

The communal open spaces form an integral part of the development, which includes separate areas for sitting and socialising with interest provided through the use of different paving materials and planting styles. Planting will maximise biodiversity enhancement.

TREE PLANTING

Planting of extra-heavy standard trees around the entrance and frontage to the site will give early structure and maturity to the scheme. Specimen garden trees will provide year round colour and interest in the garden areas. Foundation design of new buildings shall accommodate proposed tree planting in accordance with NHBC guidelines.

Species to be chosen from suggested species such as:
Acer campestre (Ac) Prunus padus 'Albertyi' (Pp)
Betula utilis jaquemontii (Buj) Sorbus aucuparia 'Asplenifolia' (SaA)
Liquidamber styraciflua 'Worplesdon' (LsW)

SHRUB PLANTING

A mix of evergreen and deciduous shrubs as well as herbaceous perennials will be planted throughout the site to give enclosure and structure to the development and to provide year round interest through form, foliage and colour. Medium/large species will be planted against screen fences and walls and medium/low species will be planted around paths and entrance areas.

Species to be selected from a range of species including: () density/m2

Berberis frikartii 'Amstelveen'(5), Bergenia cordifolia 'Silberlicht'(6), Buddleia davidii 'Lochinch'(2), Ceanothus thrysiflorus repens(4), Chaenomeles superba 'Jet Trail'(4), Cornus alba 'Spaethii'(2), Cornus stolonifera 'Flavamea'(2), Cytisus 'Allgold'(4), Elaeagnus pungens 'Maculata'(3), Escallonia 'Apple Blossom'(4), Euonymus fortuneii 'Emerald Gaiety'(6), Euphorbia griffithii 'Fireglow'(5), Festuca spp(6), Geranium 'Johnson's Blue'(4), Hebe albicans 'Red Edge'(4), Hebe 'Autumn Glory'(4), Hypericum x moserianum(4), Juniperus sabina 'Tamariscifolia' (3), Lavandula 'Hidcote'(6), Lonicera 'Maygreen'(4), Nepeta faassenii(4), Perovskia 'Blue Spire'(6), Phormium var, Potentilla 'Red Ace'(5), Prunus laurocerasus 'Zabelana'(3), Pyracantha 'Orange Charmer'(3), Rubus x 'Betty Ashburner'(4), Spiraea 'Gold Flame'(4), Spiraea 'Shirobana'(4), Viburnum tinus 'Eve Price'(3)

HARD LANDSCAPE

Footpaths around the building to be surfaced with tarmac with a non slip paving unit used for the sitting areas and patios to create a more intimate character. A wander path across the lawned area to the Resident's Garden will be surfaced with a pedestrian tarmac with a paved sitting area on the route.

GRASS AREAS

A lawned area to the rear the building will provide a more highly maintained area to the Resident's Garden with more irregularly mown species rich flowering lawn and meadow areas to enhance biodiversity forming a boundary to the site beneath existing trees.

NATIVE SPECIES PLANTING

A mixed native hedge is to be planted along the eastern boundary. Mixed naturalising bulb mixes will provide further enhancement to biodiversity.

KEY

- Proposed heavy standard (12-14cm girth) tree
- Proposed native hedge
- Proposed ornamental shrub and herbaceous perennial planting
- Proposed turf
- Proposed species rich flowering lawn
- Proposed meadow grass
- Proposed bulb planting
- Proposed 450 x 450 x 50mm concrete flag paving
- Proposed self binding gravel path
- Proposed pedestrian tarmacadam
- Proposed vehicular tarmacadam
- Indicative tables/seats
- Proposed 1500mm high metal railing
- Proposed 1800mm timber close boarded fence

Rev.C: Additional screening to sub station (SF)
Rev.B:Proposed future parking spaces removed (CS)
Rev.A:Substation relocated (SF)

December 2023
November 2023
November 2023

Sue Farmer BA MA LD MLI Landscape Architect Westleigh Hall Wakefield Road Denby Dale Huddersfield HD8 8QJ telephone 01484 861611 fax 01484 861616 isdn 01484 866900 email info@fdalandscape.co.uk www.fdalandscape.co.uk	client	McCarthy Stone		
	project	Proposed Residential Development		
		ST CHADS DRIVE, KIRKBY		
	drawing title	LANDSCAPE MASTERPLAN		
scale 1:250 @A1	date Oct 23	drwn by SF	drawing no R/2714/1C	