
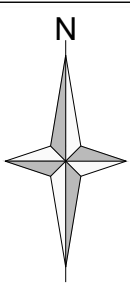
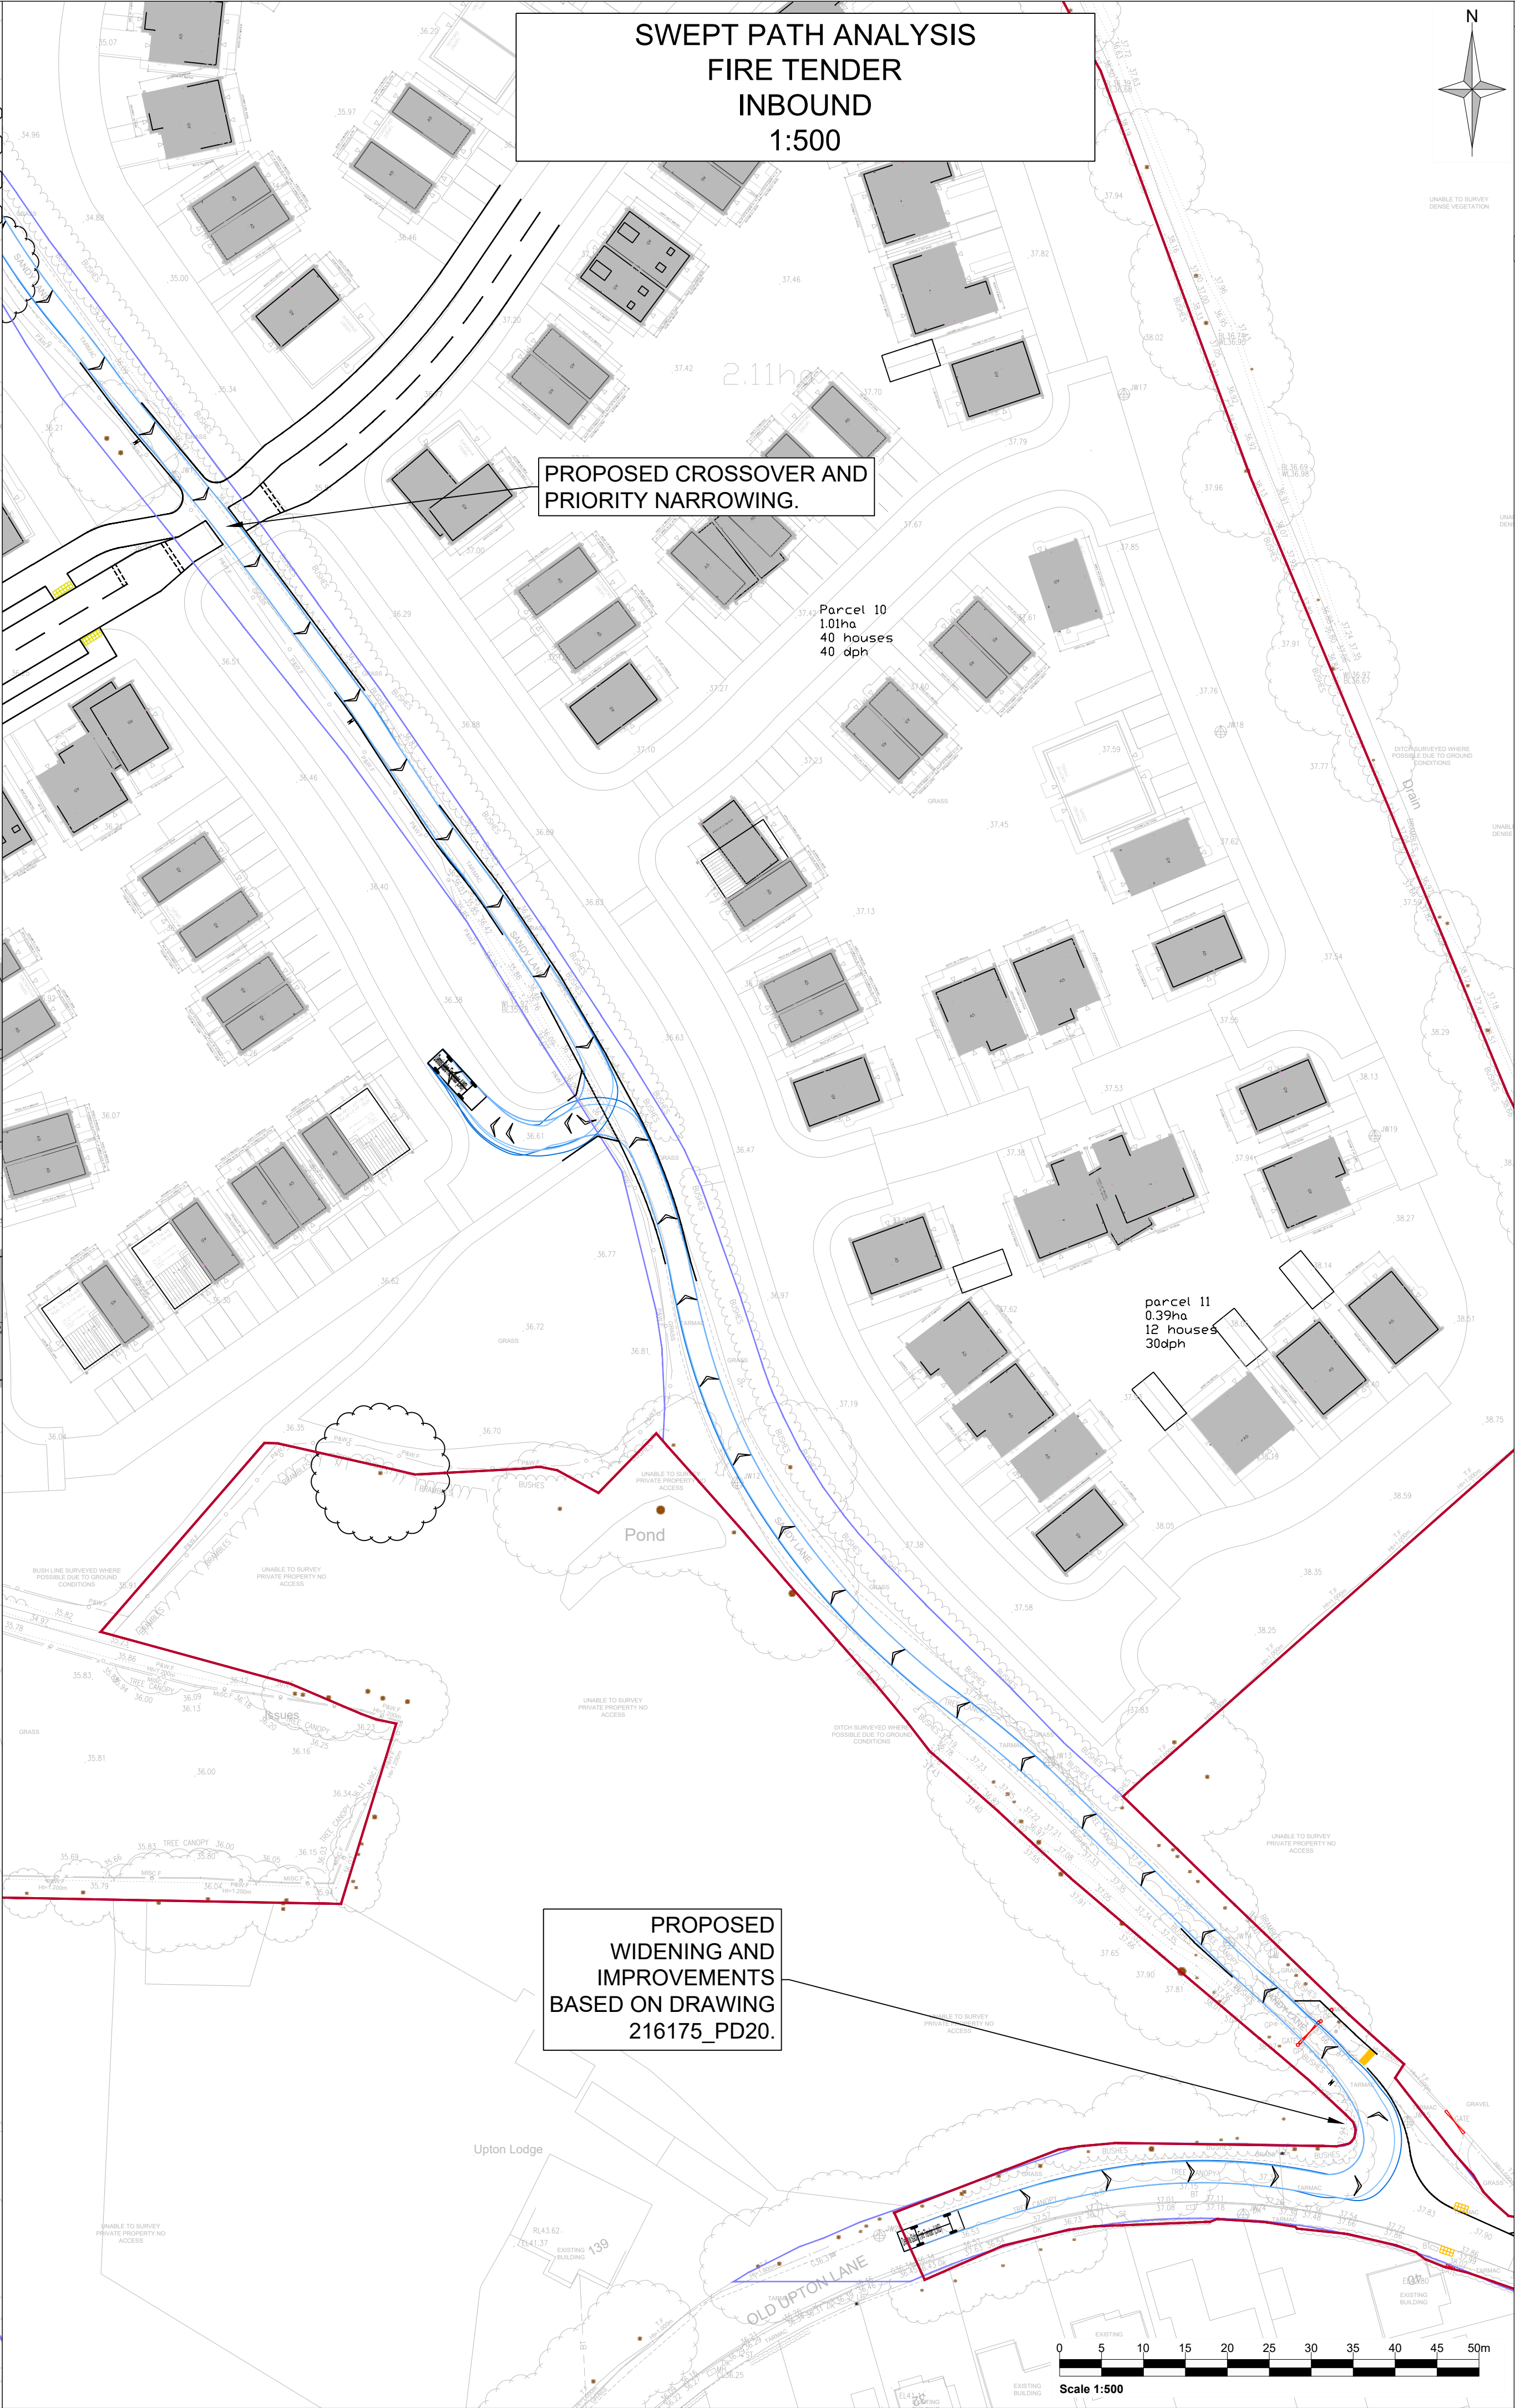


H:\Projects\W210000216175 - Chapel Lane, Halton\Technical - Post Submission\Drawings\Subcad\216175_PD104 - Proposed Sandy Lane Emergency Access.dwg
13/11/2024

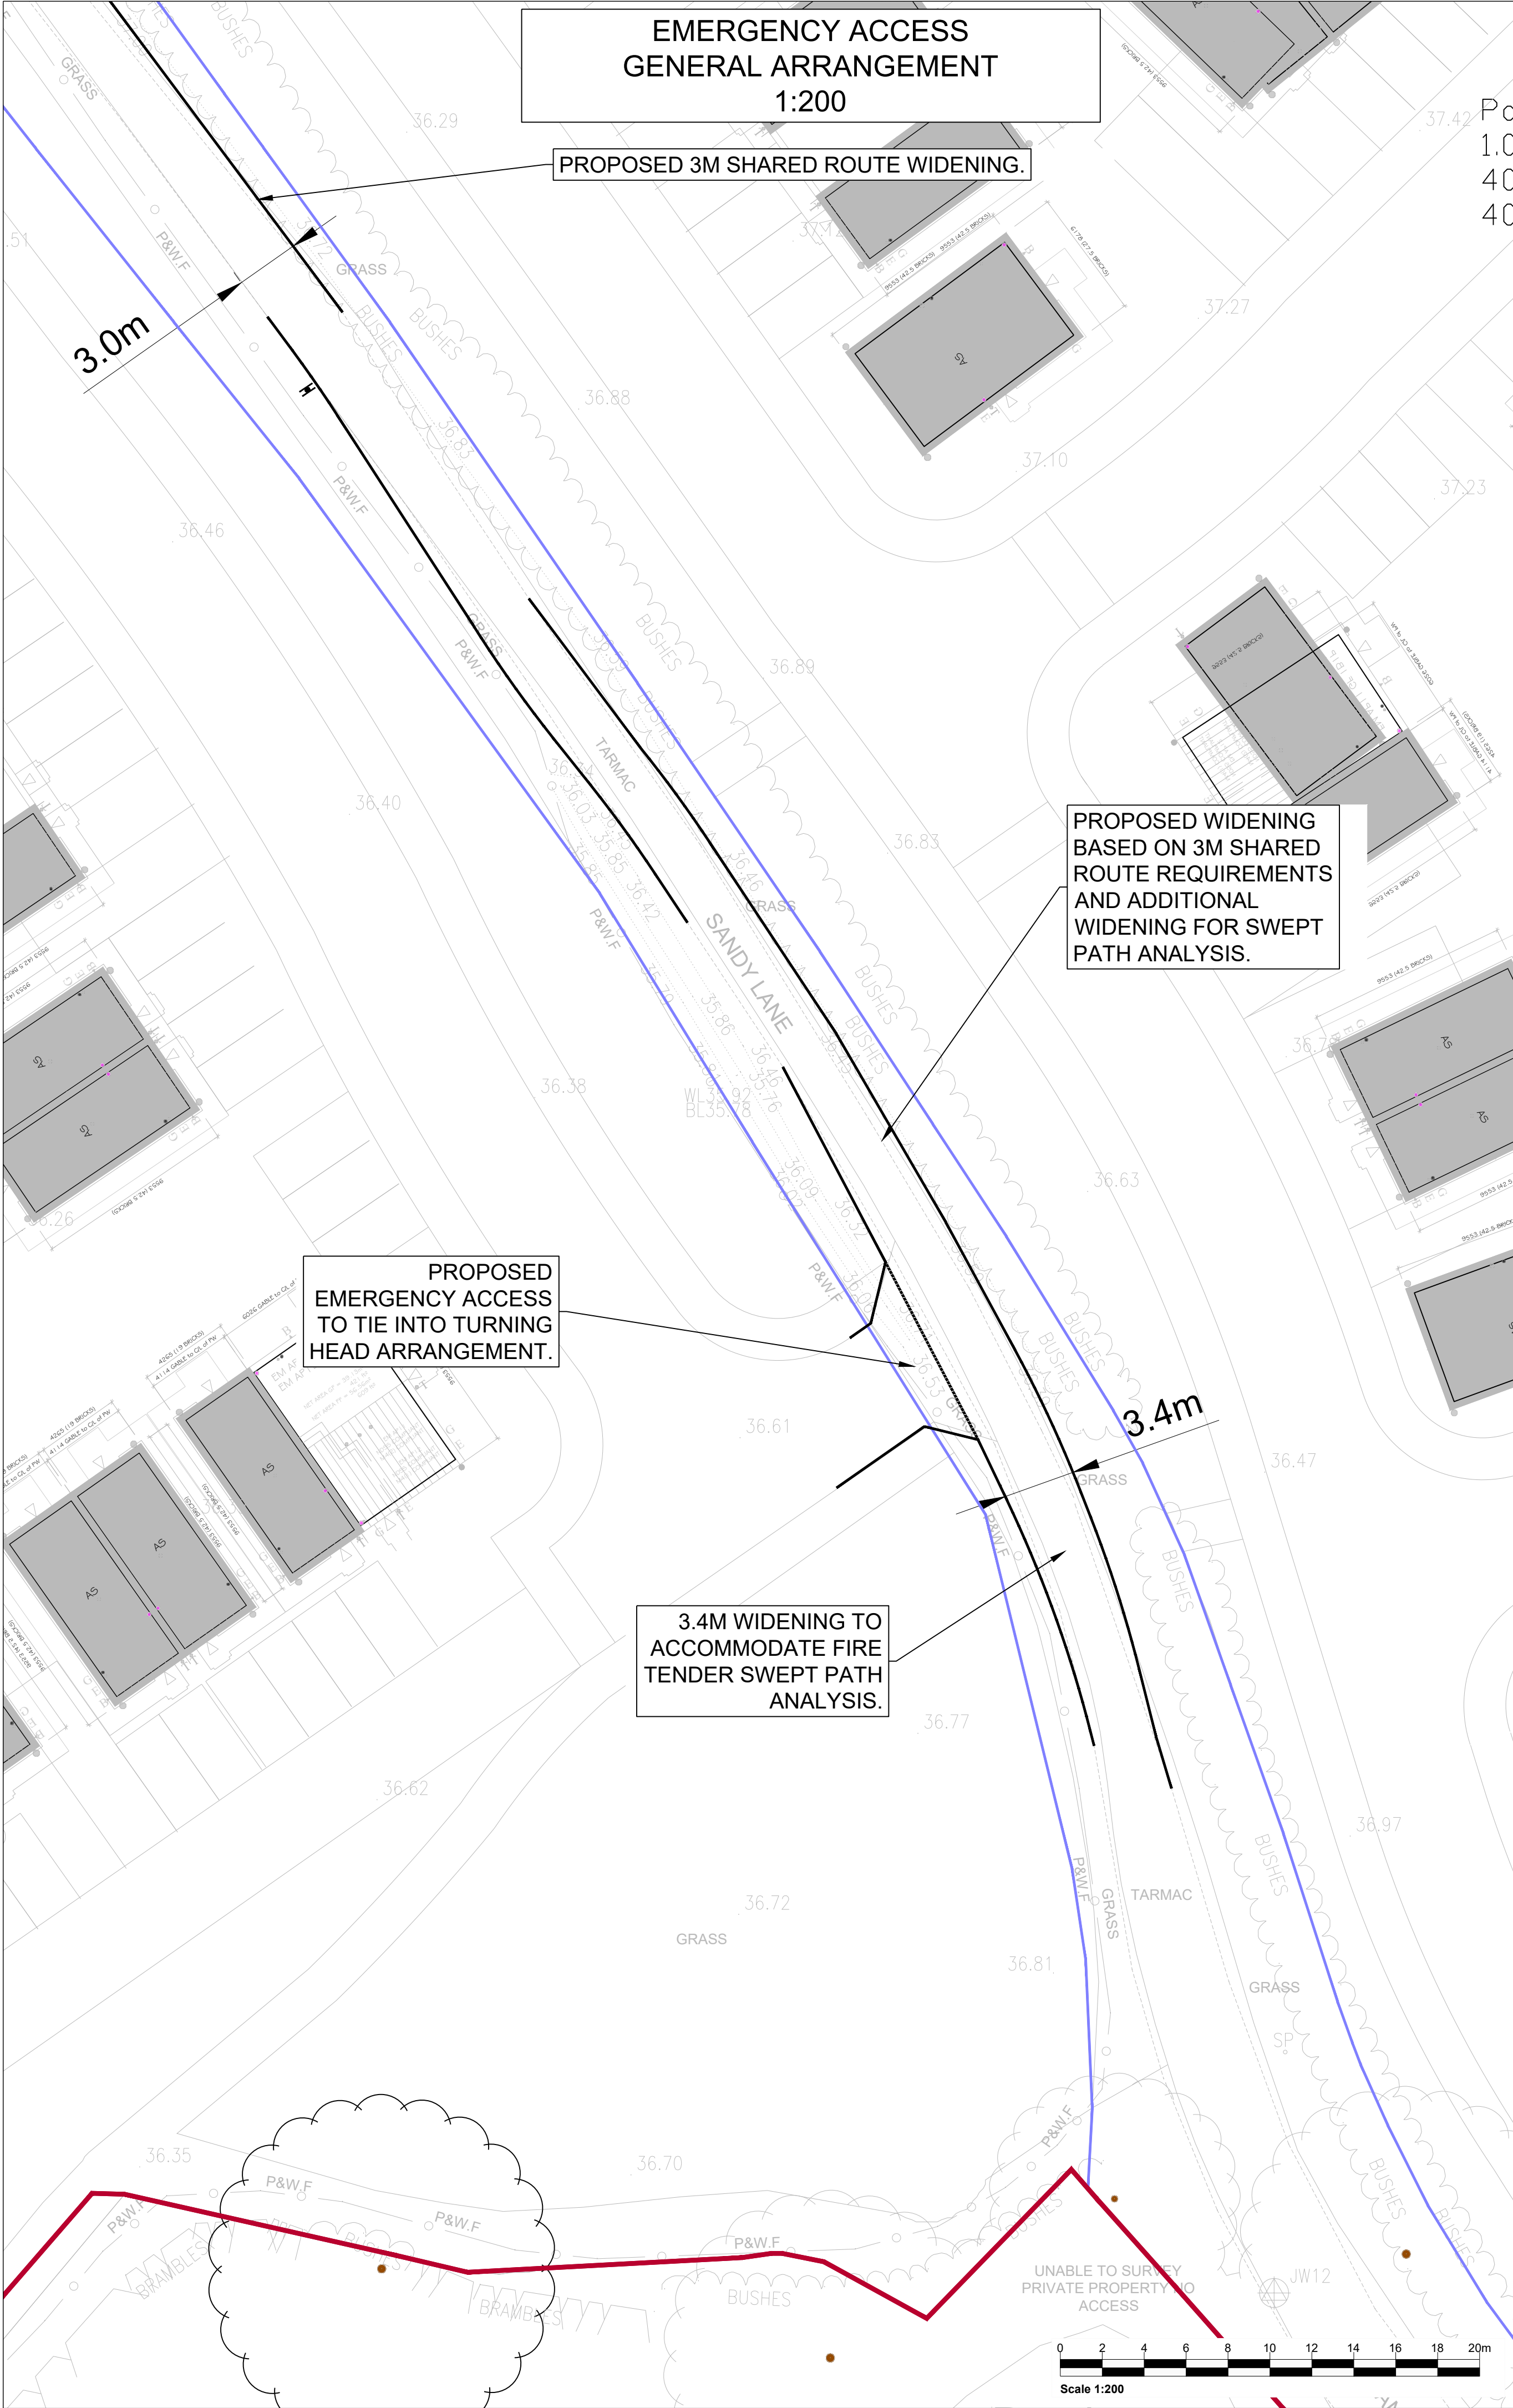

- Notes:
- WHITE LINING IS INDICATIVE ONLY.
 - THIS IS NOT A CONSTRUCTION DRAWING AND IS INTENDED FOR ILLUSTRATIVE PURPOSES ONLY.
 - CHAPEL LANE POSTED SPEED LIMIT OF 30MPH.

- Legend:
- PLANNING APPLICATION BOUNDARY
 - ADOPTED HIGHWAY BOUNDARY

Dennis Sabre Fire Tender (LWB)

Overall Length 7.700m
Overall Width 2.430m
Overall Body Height 3.512m
Min Body Ground Clearance 0.397m
Track Width 2.380m
Lock to lock time 5.00s
Kerb to Kerb Turning Radius 7.400m

A	REVISED INDICATIVE MASTERPLAN	13.11.24	KR	SR	MR
Rev	Amendments	Date	By	Chk	Auth
www.slrconsulting.com					
Drawing Status & Suitability Code					
Client TAYLOR WIMPEY					
Project CHAPEL LANE, HALTON					
Drawing Title PROPOSED EMERGENCY ACCESS ROUTE SWEEP PATH ANALYSIS FIRE TENDER					
Scale AS SHOWN @ A1			SLR Project No. 216175		
Designed KR	Drawn KR	Checked SR	Authorised SR		
Date 30.10.24	Date 30.10.24	Date 30.10.24	Date 30.10.24		
Drawing Number PD104				Rev A	